


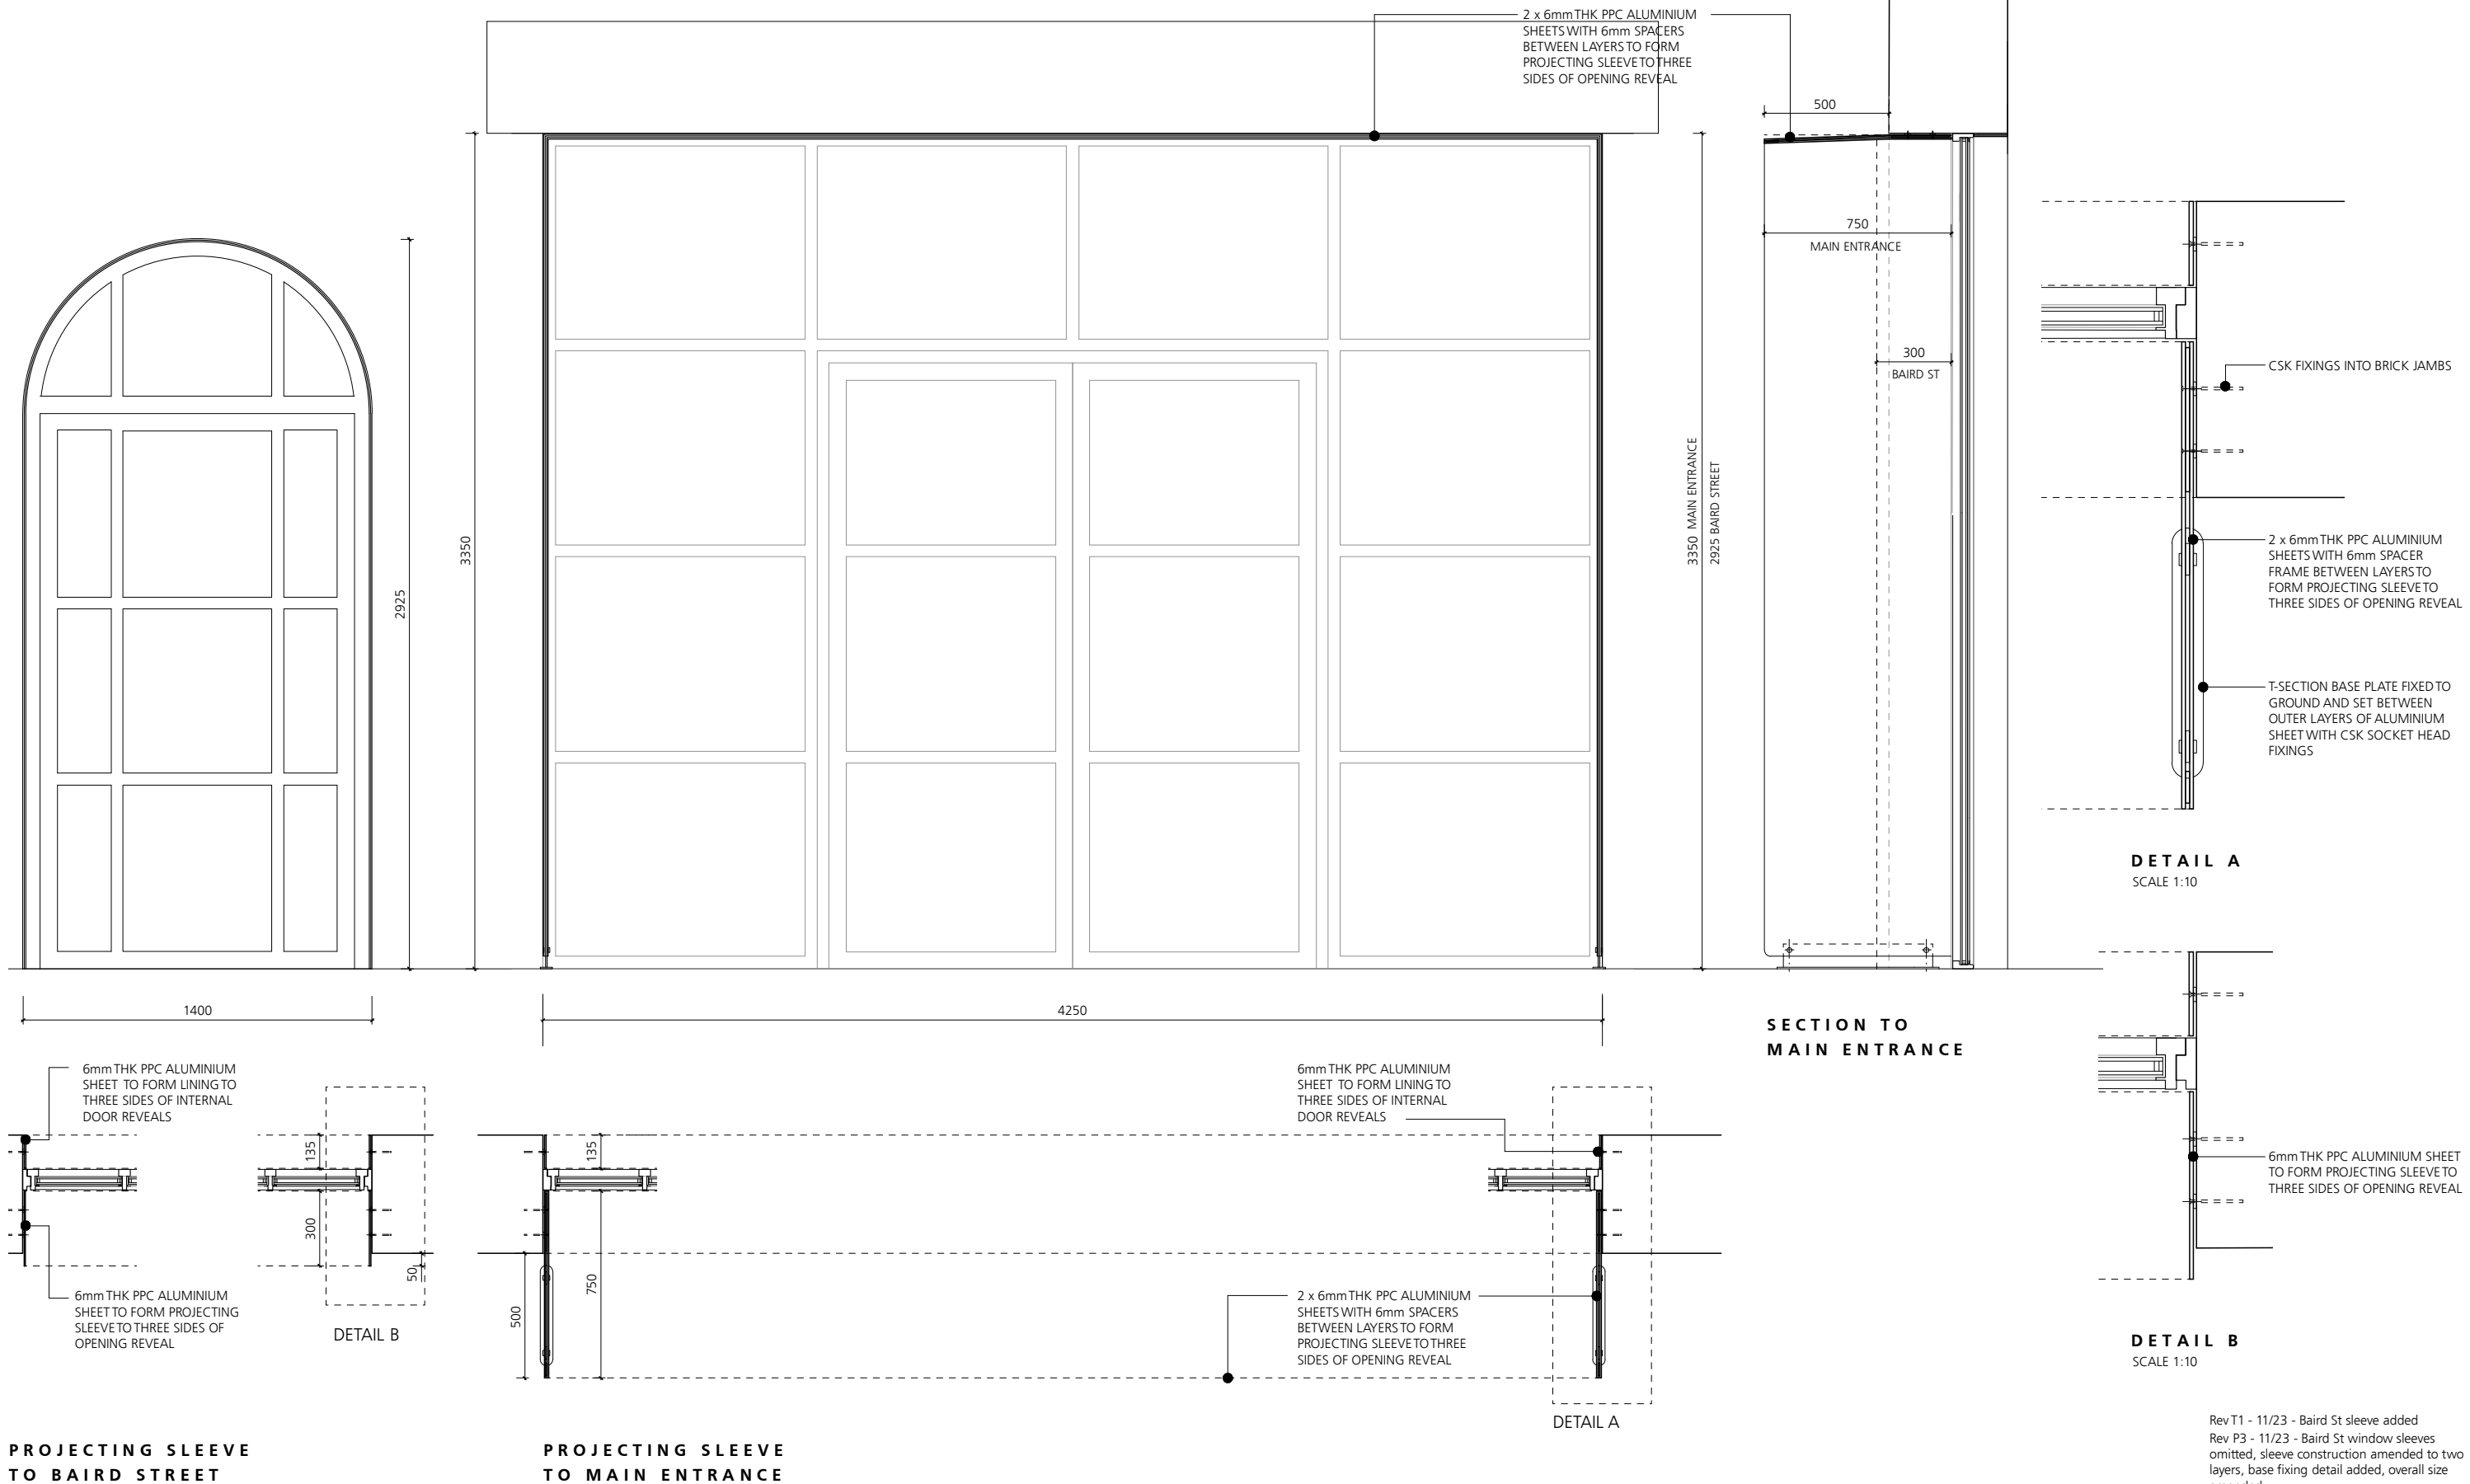

0 0.5 1.0
metres

DRAWING TO BE READ IN CONJUNCTION
WITH SCHEDULE 353 CD 3001

DIMENSIONS GIVEN ARE INDICATIVE ONLY
AND ARE TO BE CHECKED ON SITE PRIOR
TO FABRICATION

Jonathan Davidson Architects

Architecture & Industrial Design

47 Hilton Street
MANCHESTER
M1 2EF
t: 0161 711 0835
e: inbox@jddavidsonarchitects.com
w: www.jddavidsonarchitects.com

Client Capital & Centric

Project **Neptune Mill**
Chapelton St, Manchester

Scale 1:25 / 1:10 @ A3

Date June 2023

Document **Doors & Windows**
Door Sleeve Details

Status For information

Doc Ref

353	CD	3006	T1
-----	----	------	----

Rev T1 - 11/23 - Baird St sleeve added
Rev P3 - 11/23 - Baird St window sleeves
omitted, sleeve construction amended to two
layers, base fixing detail added, overall size
amended
Rev P2 - 08/23 - Window sleeves omitted, door
sleeve projections amended