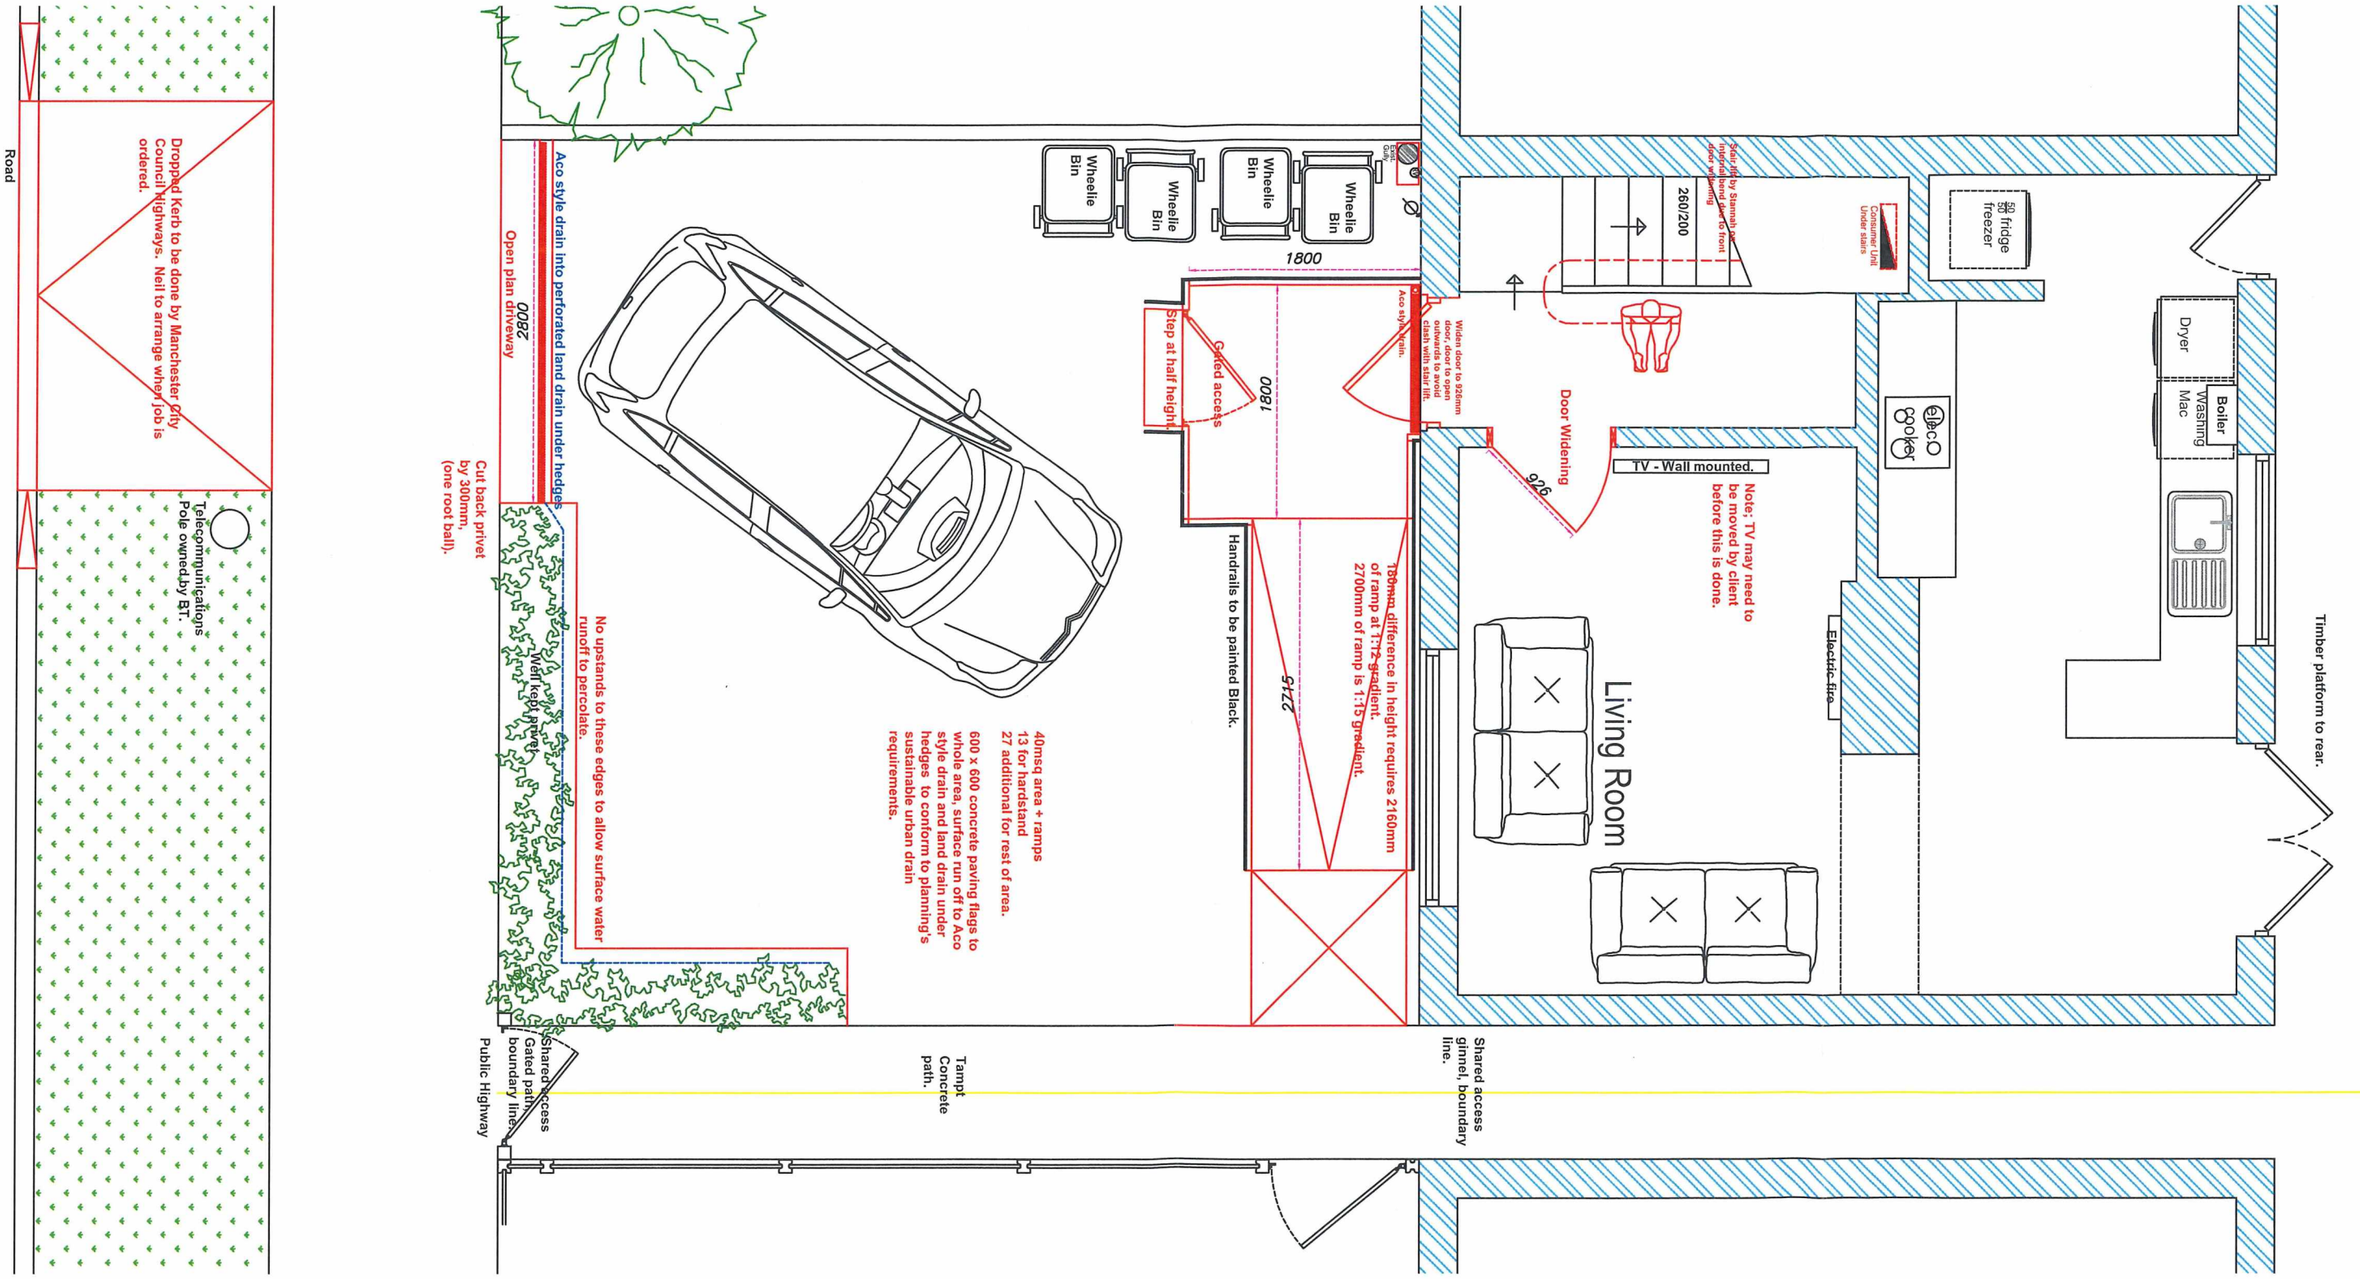


I agree to MEAP`s proposed plans.

Signed .....

Date 15/2/24

Manchester Local Care Organisation

Leading local care, improving lives in Manchester, with you

MEAP Manchester Equipment & Adaptations Partnership

Neil Brickles - Technical Officer.
Manchester City Council
Manchester Local Care Organisation.
Philips Park Road. Beswick.
Manchester.
M11 3FU
neil.brickles@manchester.gov.uk
Tel No : 0161 277 1704 - 07903 244482

Date:

22/01/2024

Scale / Paper:

1 : 50 @ A3

Revisions / Options

No.	Date.	Sig.
Panel rev 1	07/02/2024	NB

Project - Full measure + boundaries, access, bathing, doors, stair lift, driveway.

Ms Jane Ruthven
18 Munn Rd
Blackley
Manchester