

56.00

54.00

52.00

50.00

48.00

46.00

A

A

Proposed new Glass Doors

56.00

54.00

52.00

50.00

48.00

46.00

A

A

Existing Wooden Doors

50.00


48.00

46.00

Street

B

B

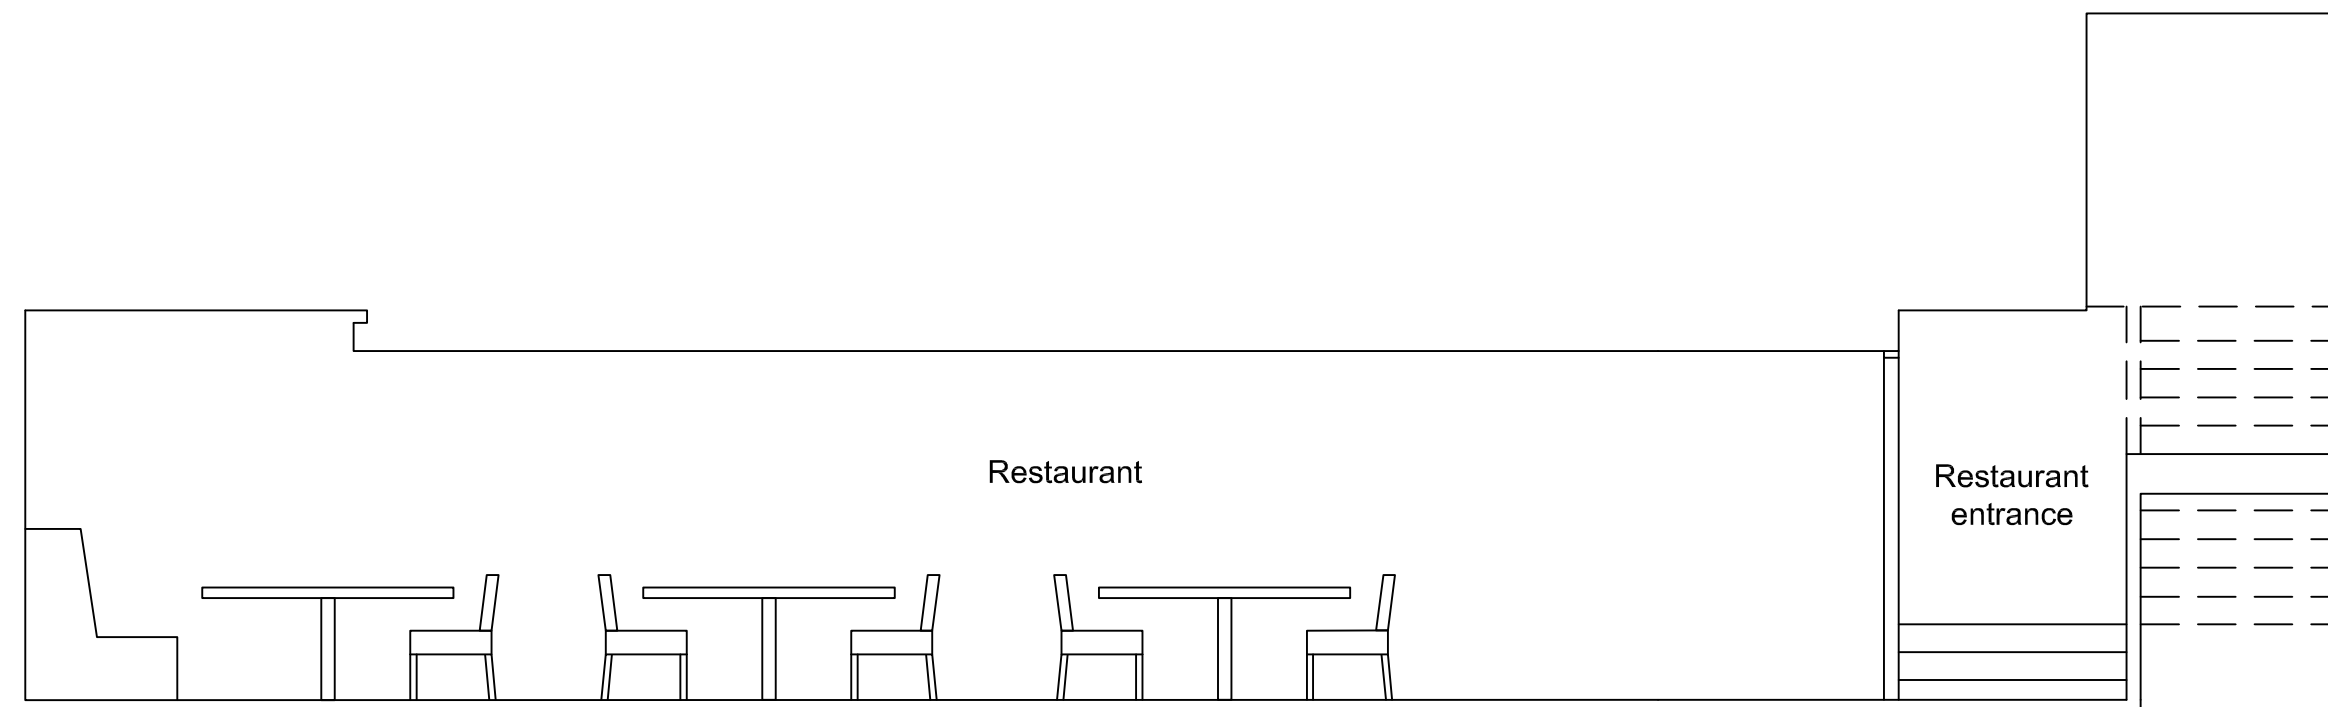


Aluminium frame holds glass with clamps/ brackets. Frame secured to building with screws

0,5

0,35

Signage blends with building via hidden timber frame, anchored by screws. Frame concealed within stainless steel box for a seamless finish.

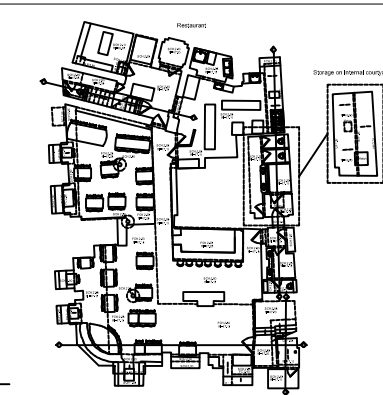

MUSE
Architects

Basement 50 Princess Street

PROJECT:

Existing and Proposed Entrance
Section

DRAWING TITLE:

Planning

DRAWING STATUS:

DRAWN: YS CHECKED: MM

APPROVED: MM DATE: 12/12/23

1:50

SCALE:

180_305

DRAWING NUMBER:

REV:

(A2)