


All dimensions are in millimetres unless stated otherwise. No dimensions to be included on drawings - All dimensions to be checked on site prior to construction.

Any discrepancies between drawings and site conditions are to be reported to the architect manager.

This drawing is to be used in conjunction with all relevant Structural Engineering, Mechanical & Electrical Engineers drawings and specifications.

© OBI PROPERTY

The copyright in this drawing is vested in OBI Property Ltd and no licence or assignment of any kind has been, or is, granted to any third party whether by provision of copies or originals of the drawings or otherwise unless otherwise agreed in writing.

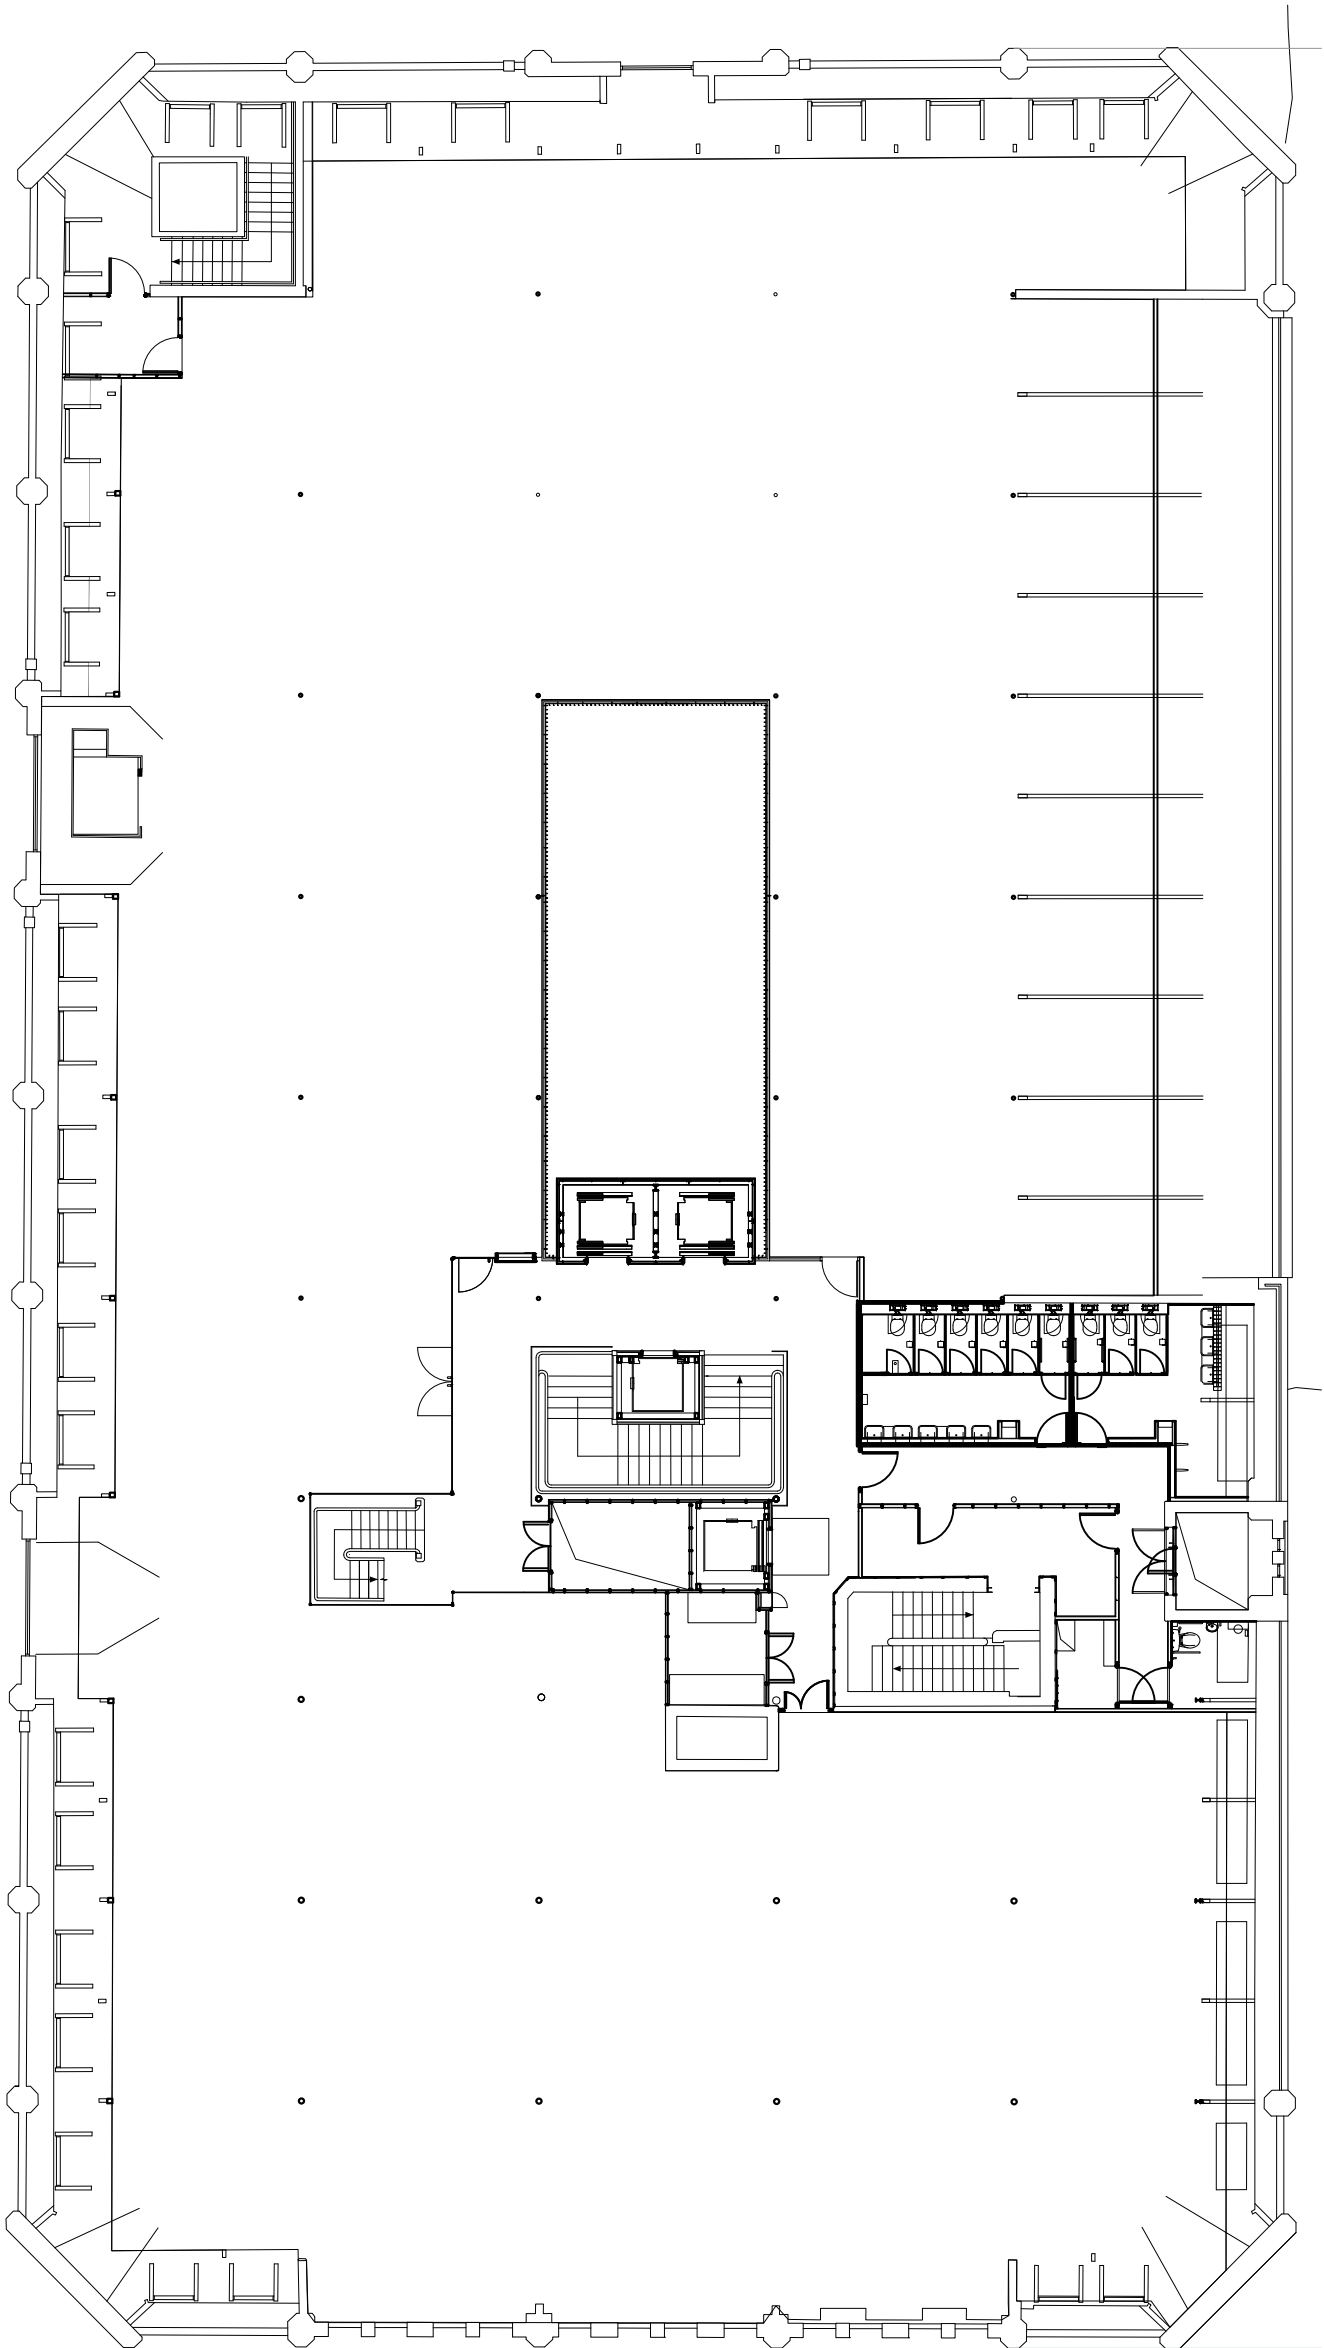

B - First Issue 24/09/23 RG

REV DESCRIPTION DATE BY CHK

CLIENT NAME

Philip J Davies Holdings plc

PROJECT NAME

Sevendale House

DWG TITLE

Fourth Floor - Existing Plan

DWG NO: 01_400

REVISION: -

SCALE 1:200 @A3

DRAWN: RG

DWG STATUS:

TENDER