


Location Plan

Site Address: Our Lady's Rc High School, Alworth Road, Manchester, M9 0RP

Date Produced: 16-Oct-2023

Scale: 1:2500 @A4

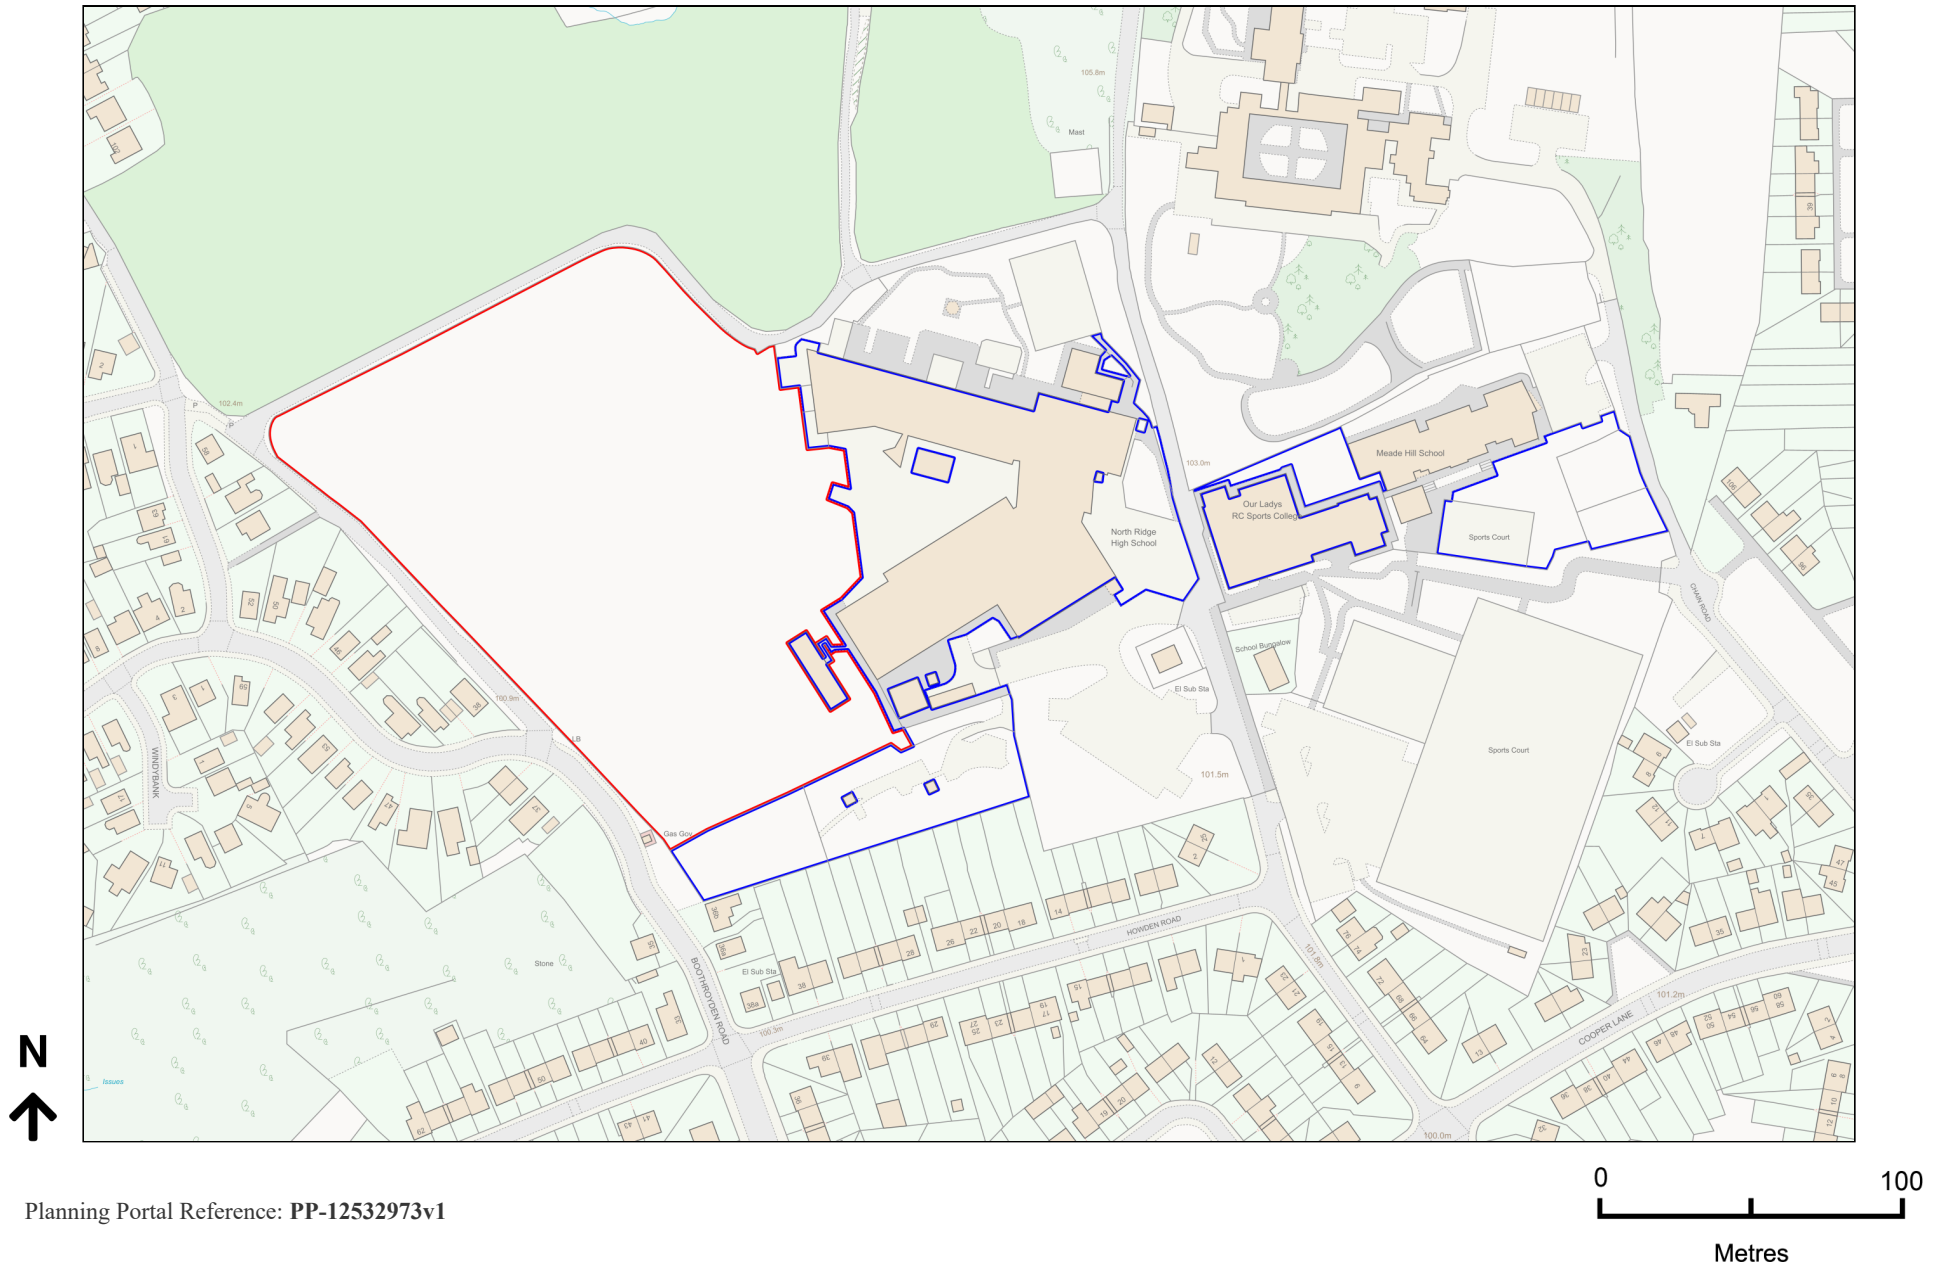

Planning Portal Reference: PP-12532973v1