


All dimensions are in millimetres unless stated otherwise. No dimensions to be taken from drawings - all dimensions to be checked on site prior to construction.

Any discrepancies between drawings and site conditions are to be reported to the architect manager.

This drawing is to be read in conjunction with all relevant Structural, Mechanical & Electrical Engineers drawings and specifications.

© COPYRIGHT
This drawing is the property of OBI Property Ltd and no licence or assignment of any kind has been, or is, granted to any third party without the written consent of OBI Property Ltd. The drawings or otherwise unless otherwise agreed in writing.

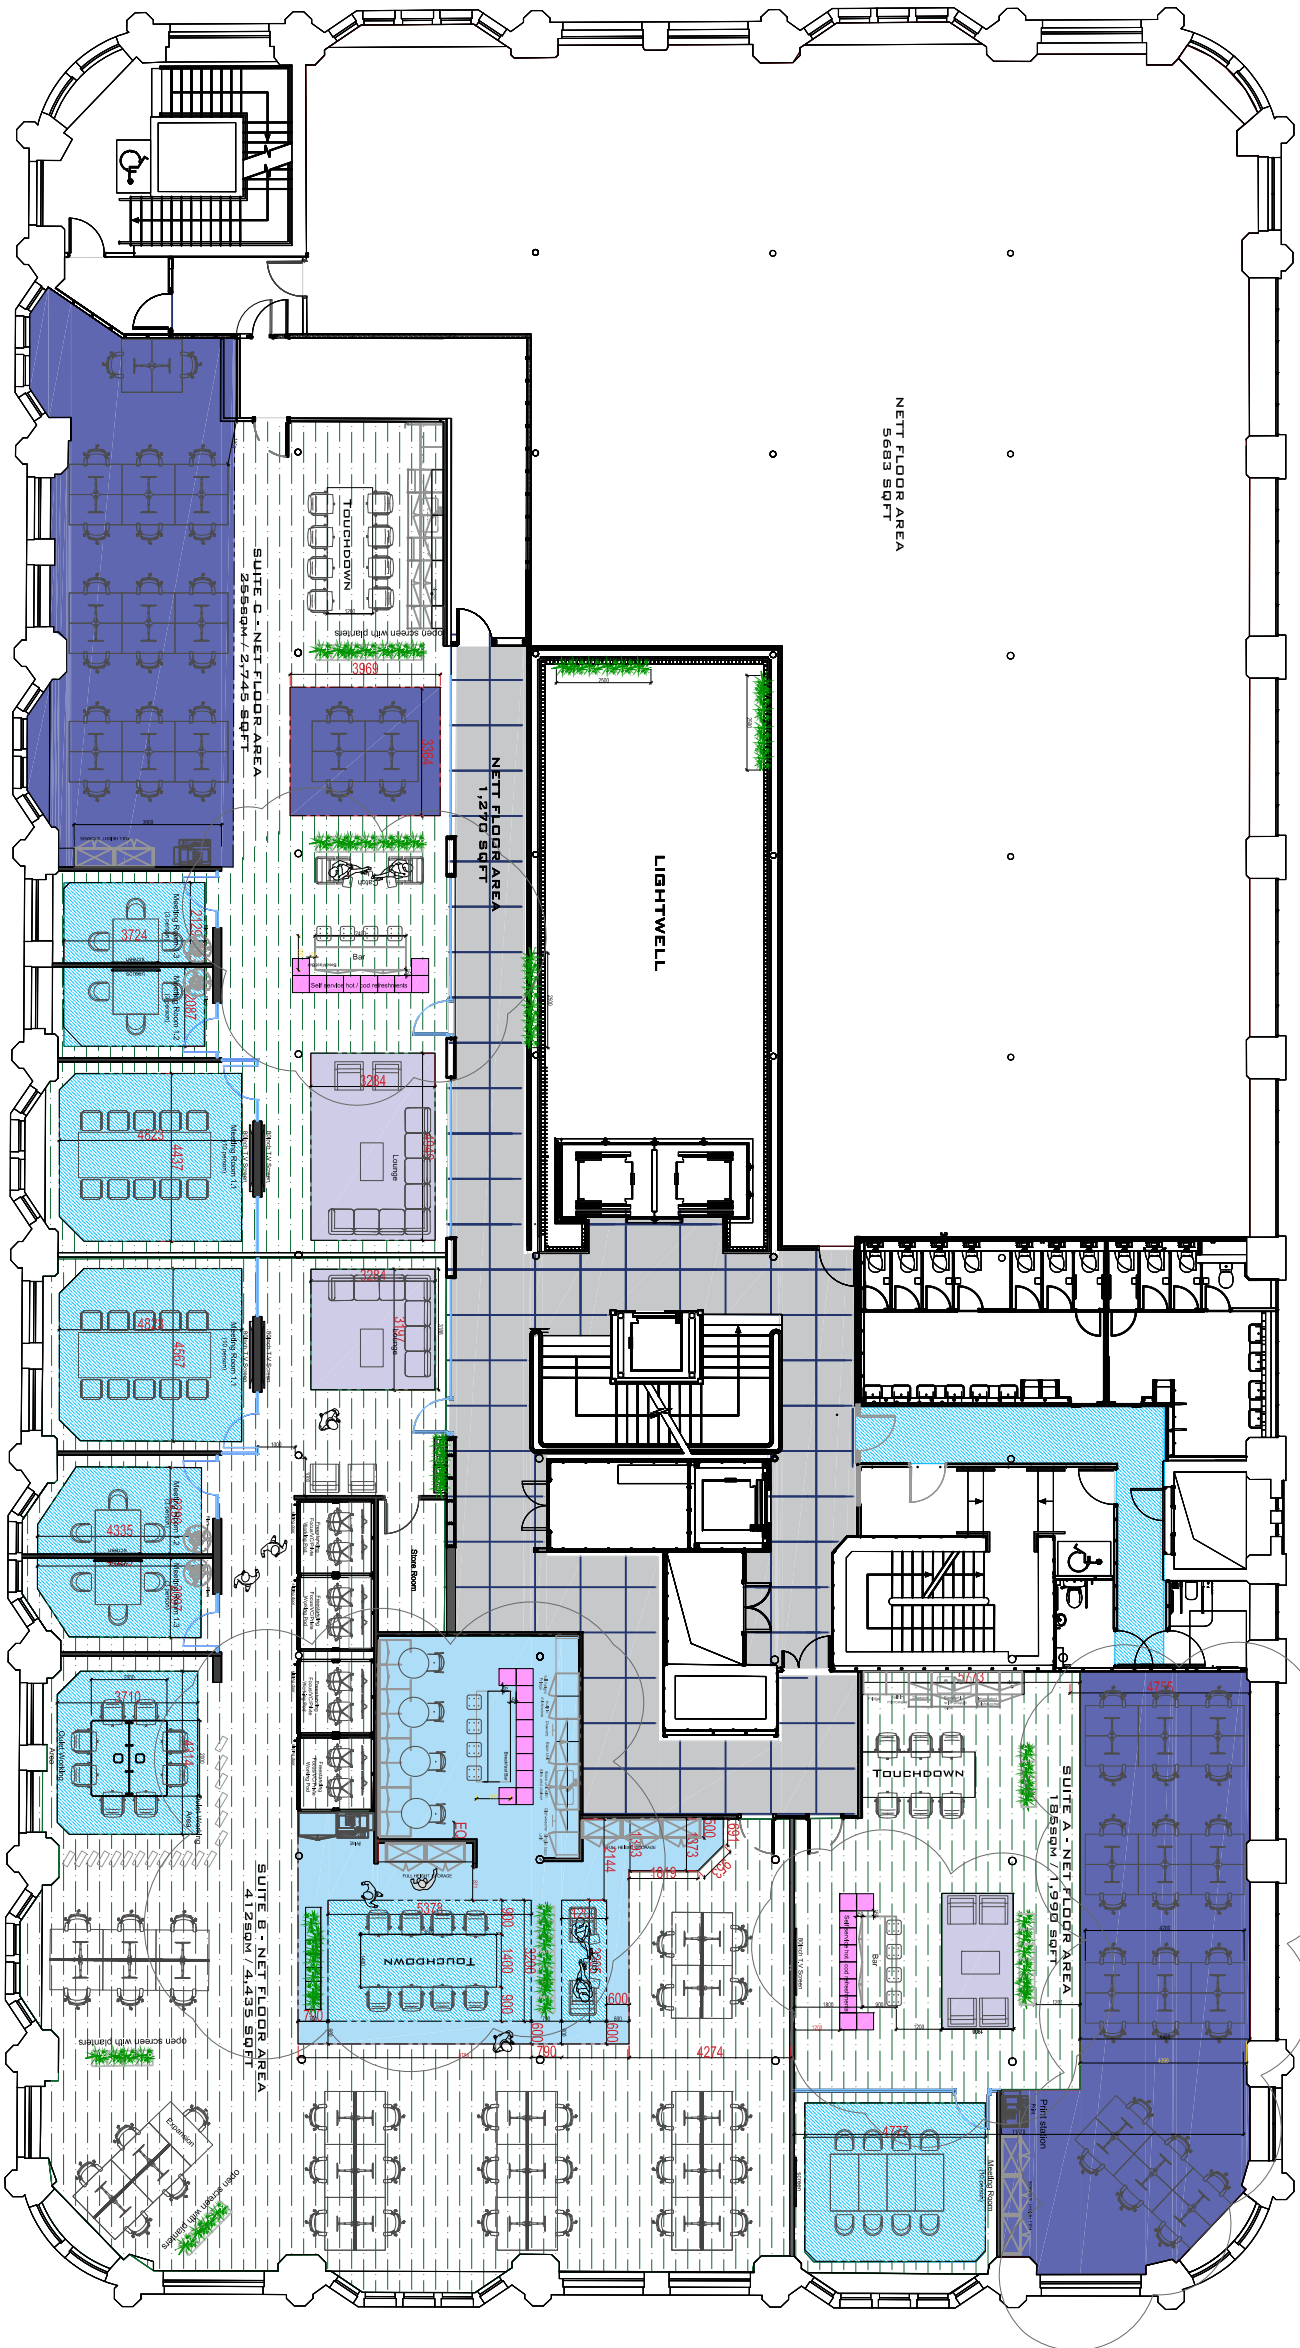

PROPOSED NEW FLOOR FINISHES

- FF01. Porcelanosa Bottega Acero 120 x 120 (tiles/lbs)
- FF02. Forbo Allura Ease white wash Elegant oak
- FF03. Waxman Ceramics Vintage collection VN-21 Casals 45 x 45cm
- FF04. Carpet Interface Polichrome Solid Silk Grey/4268005
- FF05. Carpet Interface Polichrome Solid - Powder Blue 4268014
- FF06. barrier matting tbc
- FF07. Edge Carpet EPOCA MOSS DARK BLUE 0845753
- FF08. Edge Carpet EPOCA MOSS SILVER 0845710
- FF09. Edge Carpet EPOCA MOSS OFF WHITE 0845200
- FF10. Miliken Northwest Bound Glacier GLR1448 Explore
- FF11. Polyflor Expona simplify colour TBC

REV	DESCRIPTION	DATE	BY	CHK
J	UPDATED	12/10/23	RG	
I	Files lifted to the front face of the report	14/10/23	RG	
G	Minor changes to drawing layout	14/10/23	RG	
F	Issued For Tender	14/10/23	RG	
E	Issued For Tender	08/09/23	RG	
D	First Issue	28/04/23	RG	
-	First Issue	28/04/23	RG	

CLIENT NAME

Philip J Davies Holdings plc

PROJECT NAME

Sevendale House

DWG TITLE

First Floor - Floor finishes

DWG NO: 17_101 REVISION: -

SCALE 1:200 @A3 DRAWN: RG

DWG STATUS:

TENDER