




ELEVATION D -D

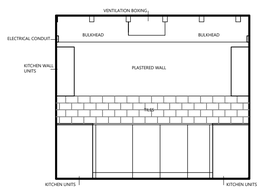


ELEVATION A -A

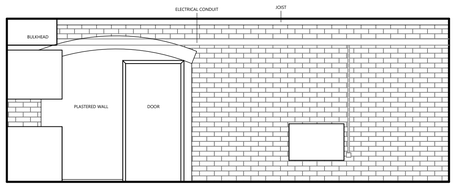


ELEVATION B -B

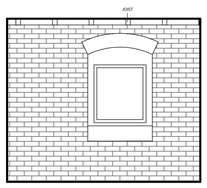


ELEVATION C -C

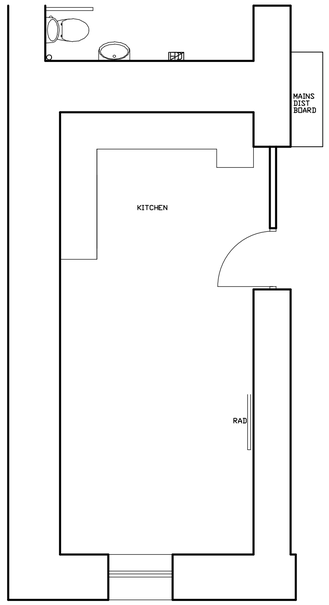


1:50 EXISTING LAYOUT

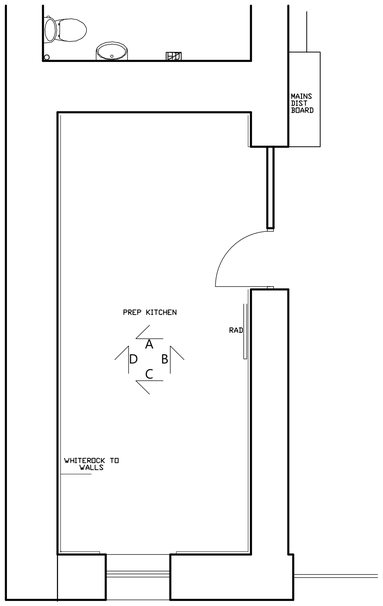


1:50 PROPOSED LAYOUT

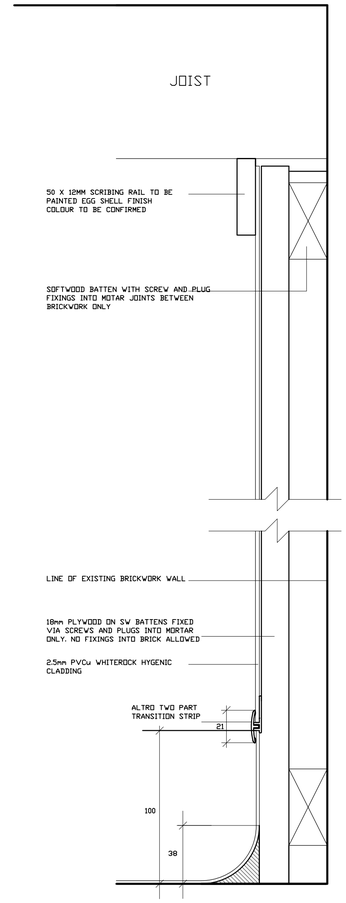


1:2 SECTION A A THROUGH HYGENIC CLADDING TO WALLS IN COOKERY SCHOOL AND KITCHEN

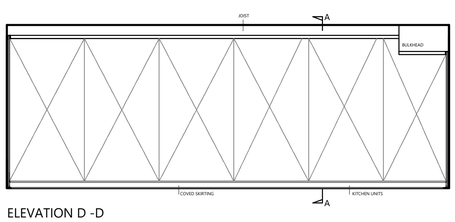


ELEVATION D -D

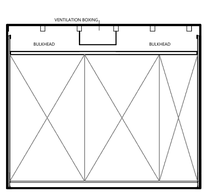

ELEVATION A -A

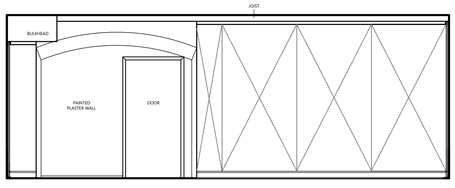

ELEVATION B -B

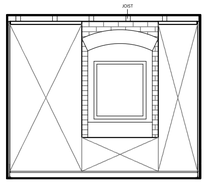

ELEVATION C -C

DRAWING REVISION / AMENDMENT DETAILS

ORIGINAL -

Samples of all material to be used in project must be approved by client prior to starting project, to include floor finish, paint colours, tiles, metal finishes, wood stain colors, upholstery fabrics and any other specialist finishes.

All dimensions to be checked on site before the commencement of any work or manufacturing drawings. This drawing is to be read in conjunction with the specification when existing. Use figured dimensions only, do not scale from this drawing.

General Notes
All Dawsvale drawings to be read in conjunction with other Architectural, Structural/Civil Engineering, Mechanical & Electrical Consultants and all other specialist Contactor/Suppliers drawings for the External Envelope, Fit-out areas and associated external works.
The Principal Contractor or his appointed Specialist Sub Contractors are to familiarise themselves, where appropriate, with the site and measure all areas affecting their works. All dimensions and levels to be checked on site by Contactor prior to the commencement of any work or the manufacture of any off site components or artifacts. Where dimensions are shown these are subject to final verification by the Contractor or appointed Sub Contractor. Any dimensional discrepancies or non availability of selected materials must be notified immediately in writing to the appropriate Designer.
All dimensions to be recorded in millimeters unless specifically stated otherwise. All works are to be carried out by recommended/competent installation Contractors to Manufacturers instructions /recommendations.
All materials & workmanship are to comply with British Standards and E.E.C. codes current at the commencement of the works. Contractor is to ensure that all the works are in compliance with BS, BRC., Building Control, Fire Authority and all other Statutory requirements where applicable.
Standard Notes applicable to development
All works to comply with the following statutory requirements:
- Building Regulations
- Fire Precautions Act
- BS8290 Suspended Ceiling installations
- BS6206 Glassing
All other relevant BS and Codes of Practice at the time of installation.
Finishes to be robust and good quality throughout.
Structural Design/calculations to be prepared by approved appointed Specialist Consultant.
Mechanical/Electrical services Designs/calculations to be prepared by approved appointed Specialist Consultant. Surface spread of flame rating to all internal finishes - walls/ceilings to comply to BS476 Laminate SGF to be class O finish on class O mdf substrate. All other materials, i.e. timber, fabrics & floor finishes to be submitted independently for approval.
Upholstered seating to be fireproofed to BS382 Part 2 (1992). Filling, where applicable, should be in combustion modified heat resistant foam and all usage should be marked on appropriate items.
Doors/door sets to comply with specified fire resistances. All fire resistant doors to be defined and tested to show compliance with BS476 Part 2 (1987) and other relevant parts of BS476.
Door construction to be of a type that fumes emitted by the material under low fire load are of minimal toxicity.
Door fire protection ironmongery shall comply with the requirements of BS476 and be fully certified.
Safety glass and manifestation - glazing to be toughened/laminated and bite marked in accordance with current relevant BS Design Safety Guidelines
Timber to be certified as being from a sustainable source.
All materials/finishes to be robust, easily cleaned & maintained.
No micro fibrous materials to be used.
Formaldehyde to be avoided in materials which can emit toxic or irritants under general usage.
Refrigerants and Ozone depleting materials including those containing CFC's are to be avoided.
Timber is to be treated to minimize migrate attack, loss of structural strength from sunlight, fire, insects, fungi and rot.
Treatment to be fully compliant with non poisonous & health affecting requirements.
All paints and solvents should wherever possible be workshop applied. Water based products should be specified if applicable.

CLIENT: VEGETARIAN SOCIETY
JACKSONS WAREHOUSE

PROJECT: MANCHESTER

TITLE: EXISTING AND PROPOSED PREP KITCHEN ELEVATIONS AND SECTION

PROJECT No:	AREA REF:
ITEM No:	DWG No: 06
REVISION:	DATE:
DRAWN BY:	CHED BY:
SCALE: 1 : 50 1:2	PAPER SIZE:

UNITS 1-2 | ALBERT STREET | HOLLINWOOD | OLDHAM | OL8 3QP
TEL: 0161 684 7879 DAWNVALE.COM

COPYRIGHT © 2017
THE INFORMATION ON THIS DRAWING IS THE SOLE COPYRIGHT OF DAWNVALE AND MAY NOT BE COPIED OR REPRODUCED WITHOUT PRIOR CONSENT. ALL RIGHTS RESERVED.
DISCLAIMER
DRAWING IS INTENDED FOR ILLUSTRATIVE PURPOSES ONLY. FINAL DESIGN TO BE AGREED WITH CLIENT. ALL DIMENSIONS TO BE AGREED WITH CLIENT AND/OR CHECKED AGAINST SITE PRIOR TO MANUFACTURE.