


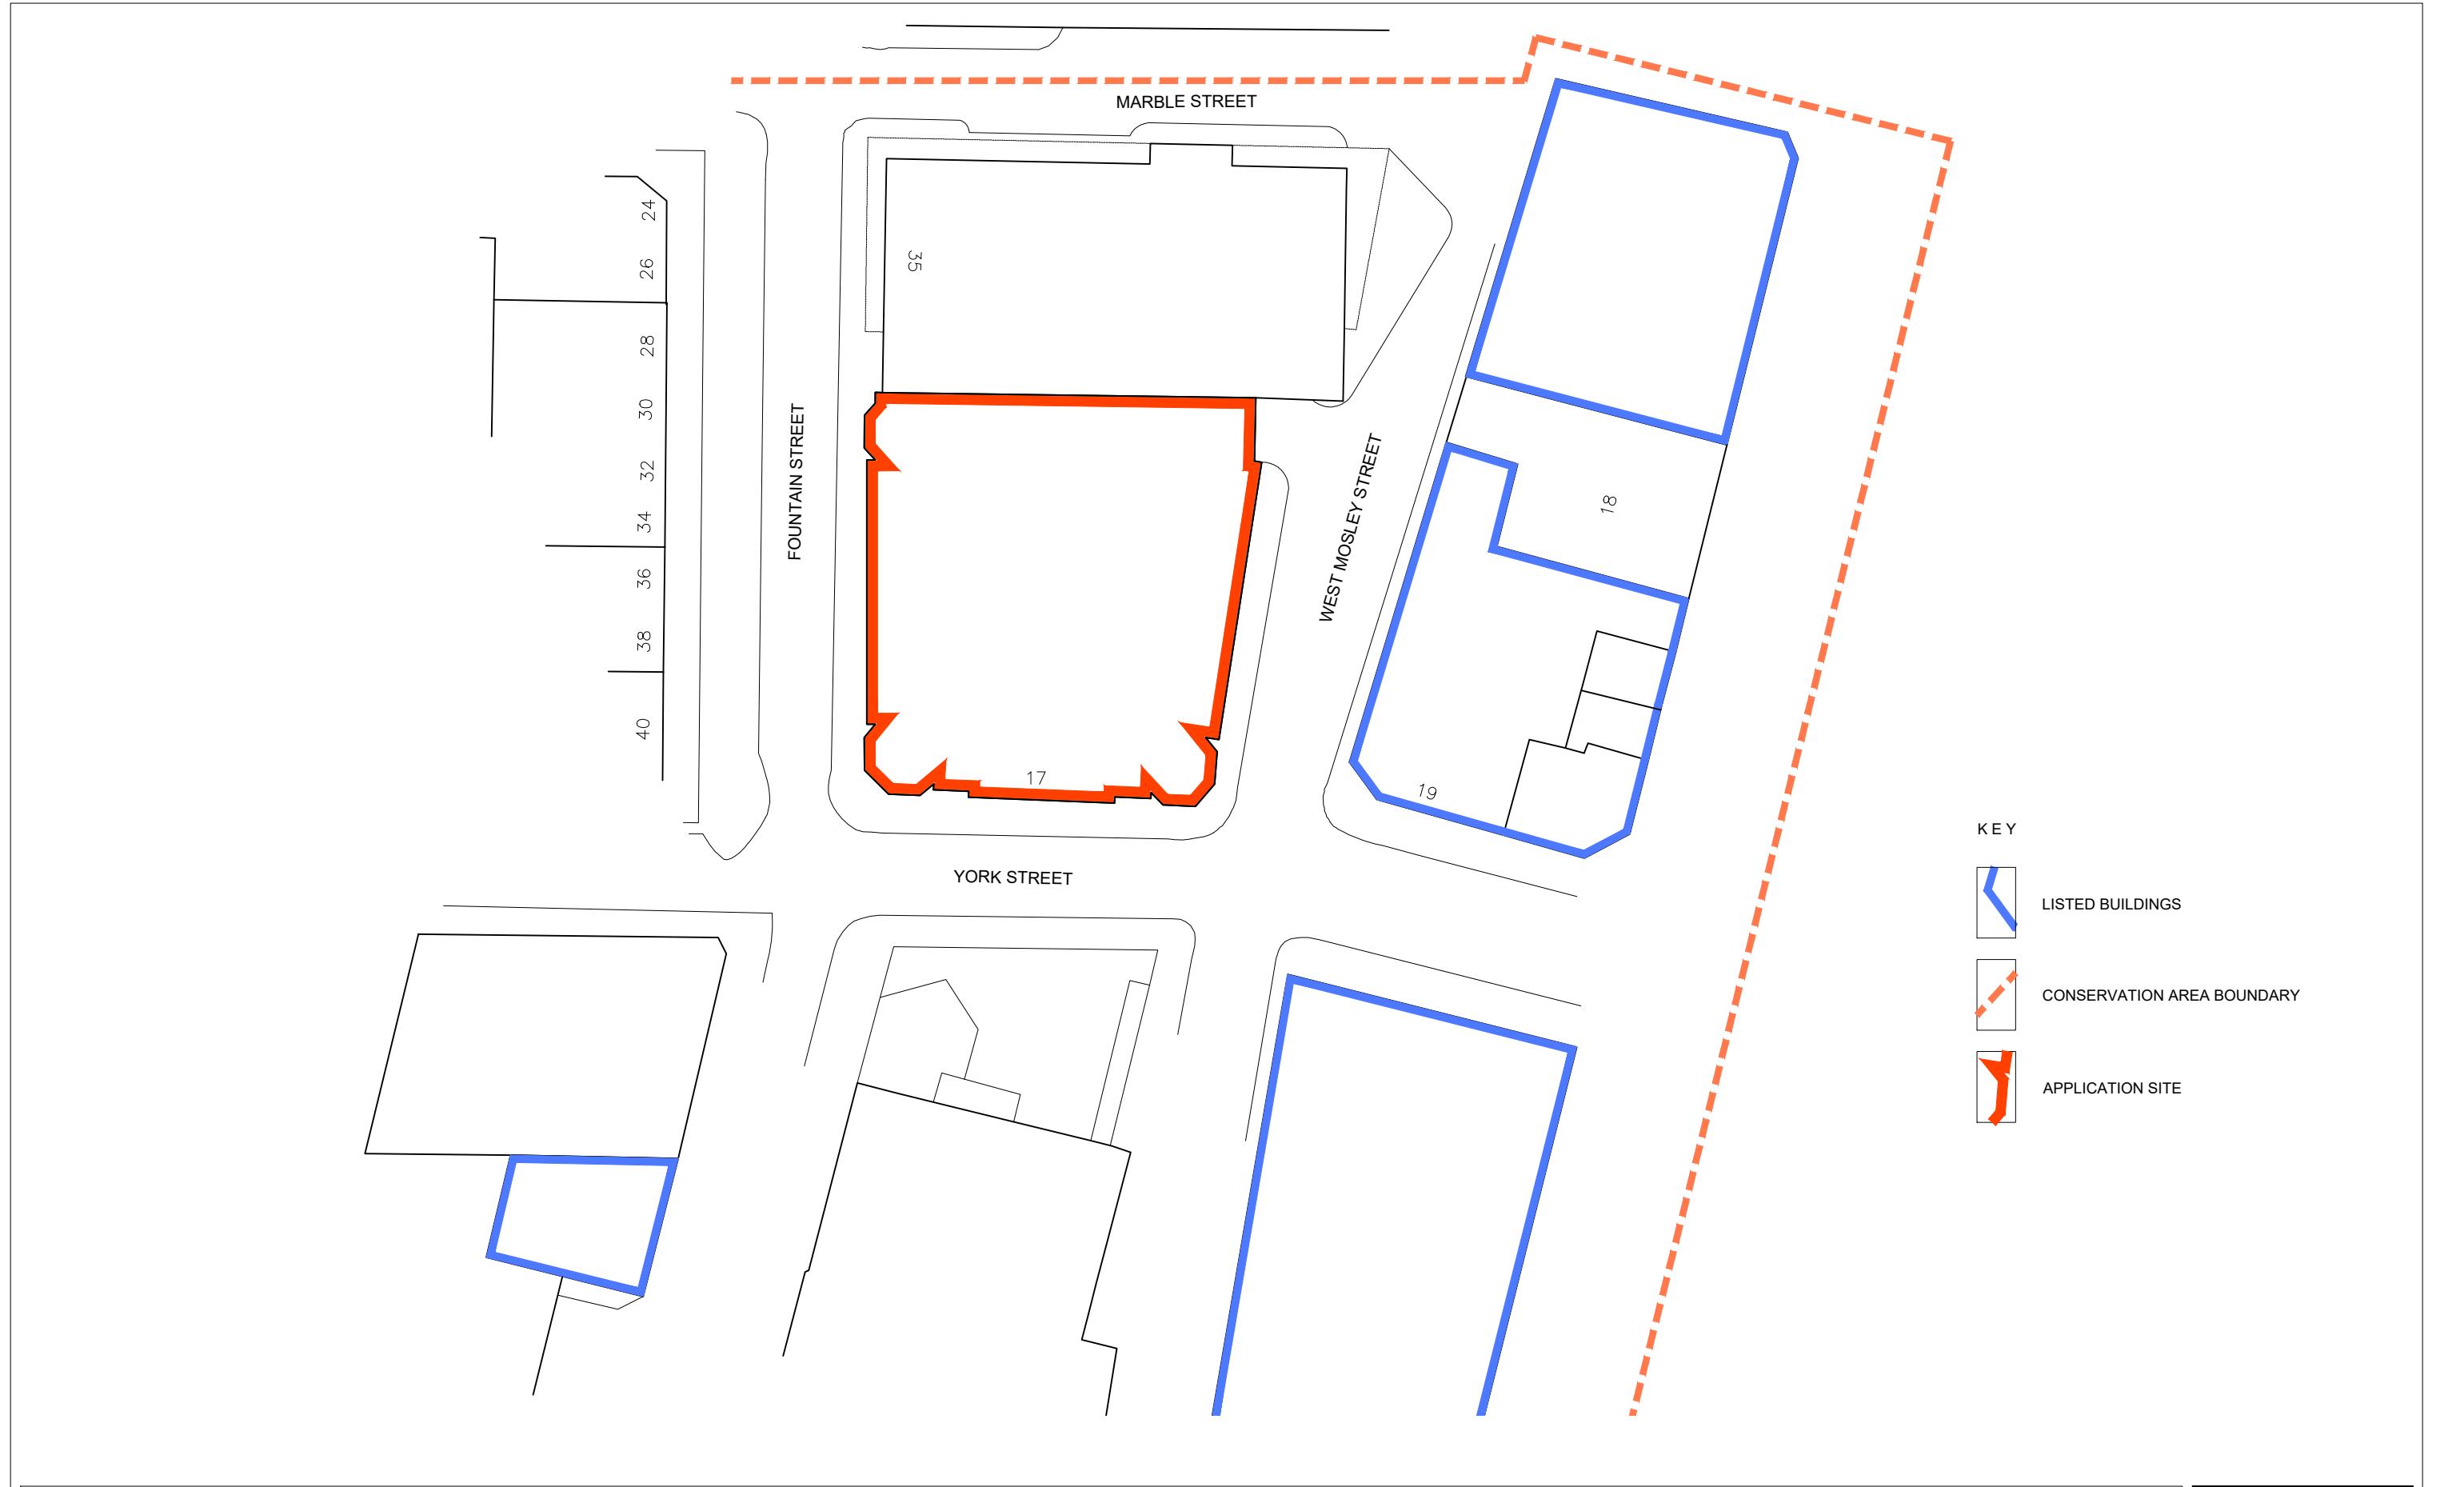

client	ROYAL AND SUN ALLIANCE	project	17 YORK STREET	dwg. title	LOCATION PLAN	dwg no.	A.L.002
N 0 5 10 20		notes 1. DO NOT SCALE FROM THIS DRAWING – USE FIGURED DIMENSIONS ONLY. 2. READ IN CONJUNCTION WITH ALL OTHER CONSULTANTS/SPECIALISTS DRAWINGS. REPORT ANY DISCREPANCIES BEFORE AFFECTED WORK COMMENCES. 3. ALL SETTING OUT DIMENSIONS TO BE CHECKED ON SITE BY CONTRACTOR BEFORE WORK COMMENCES. 4. THIS DRAWING REMAINS COPYRIGHT OF REID ARCHITECTS. COPY/DISTRIBUTE ONLY WITH CONSENT OF AUTHOR.		rev.description		dwg status	TENDER
						scale	1:500 @ A3
						date	OCT 2021
						revision	-
						checked	-

Reid Architects

Carvers Warehouse

77 Dale Street

Manchester M1 2HG

T: ++44 (0)161 234 0991

E: studio@reid-architects.com

W: reid-architects.com