




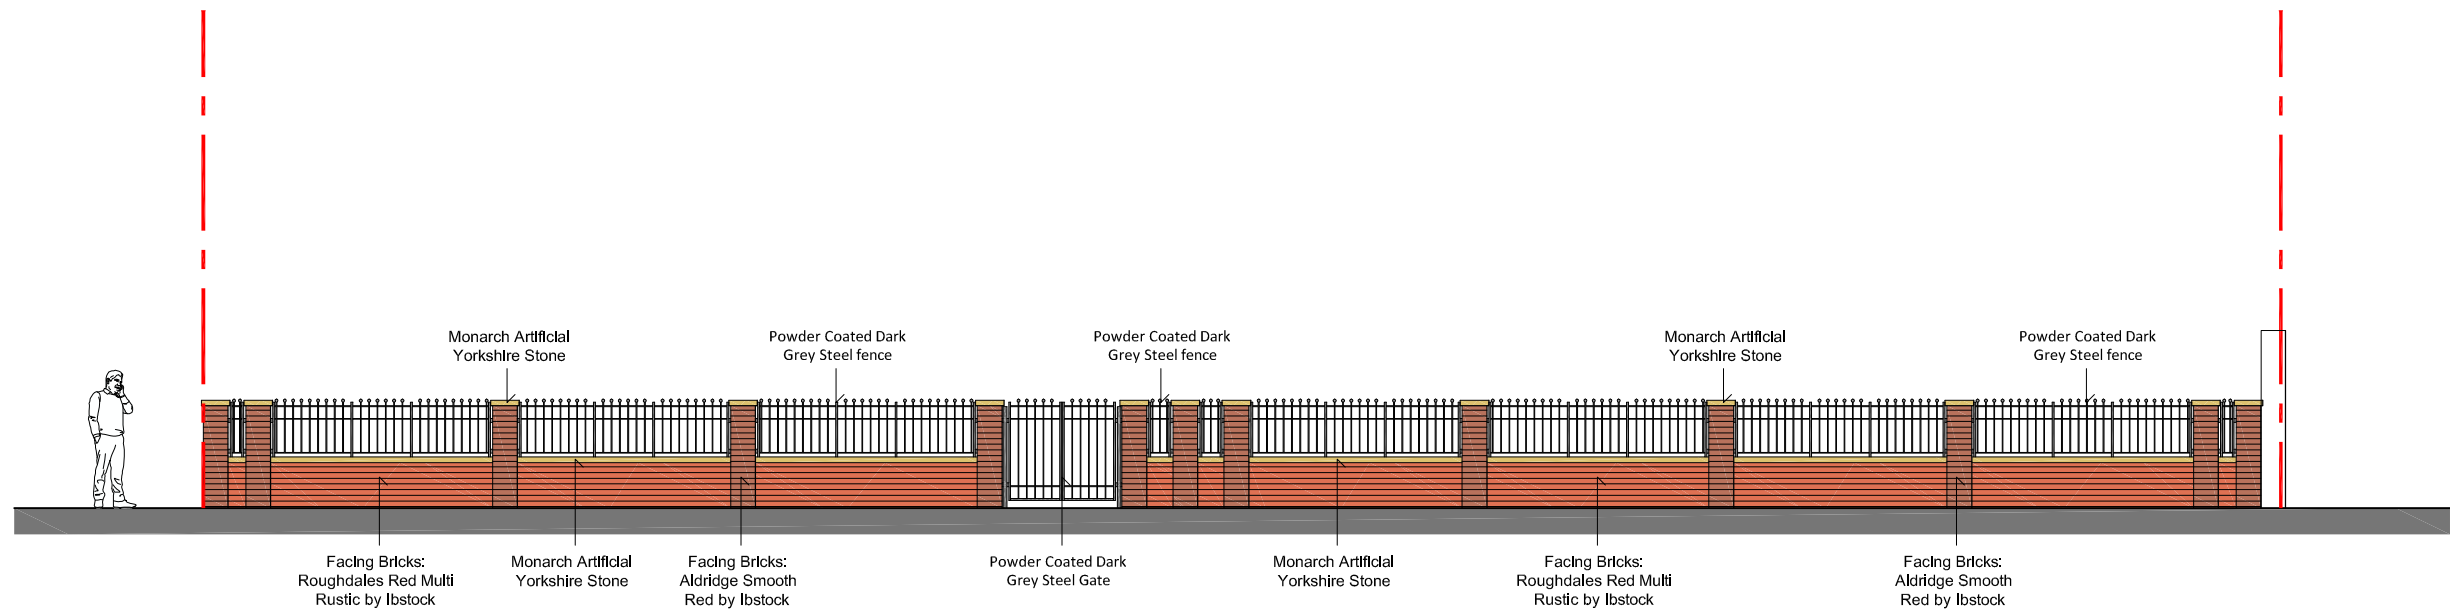

Proposed Robin Hood Street Boundary Treatment 1:100

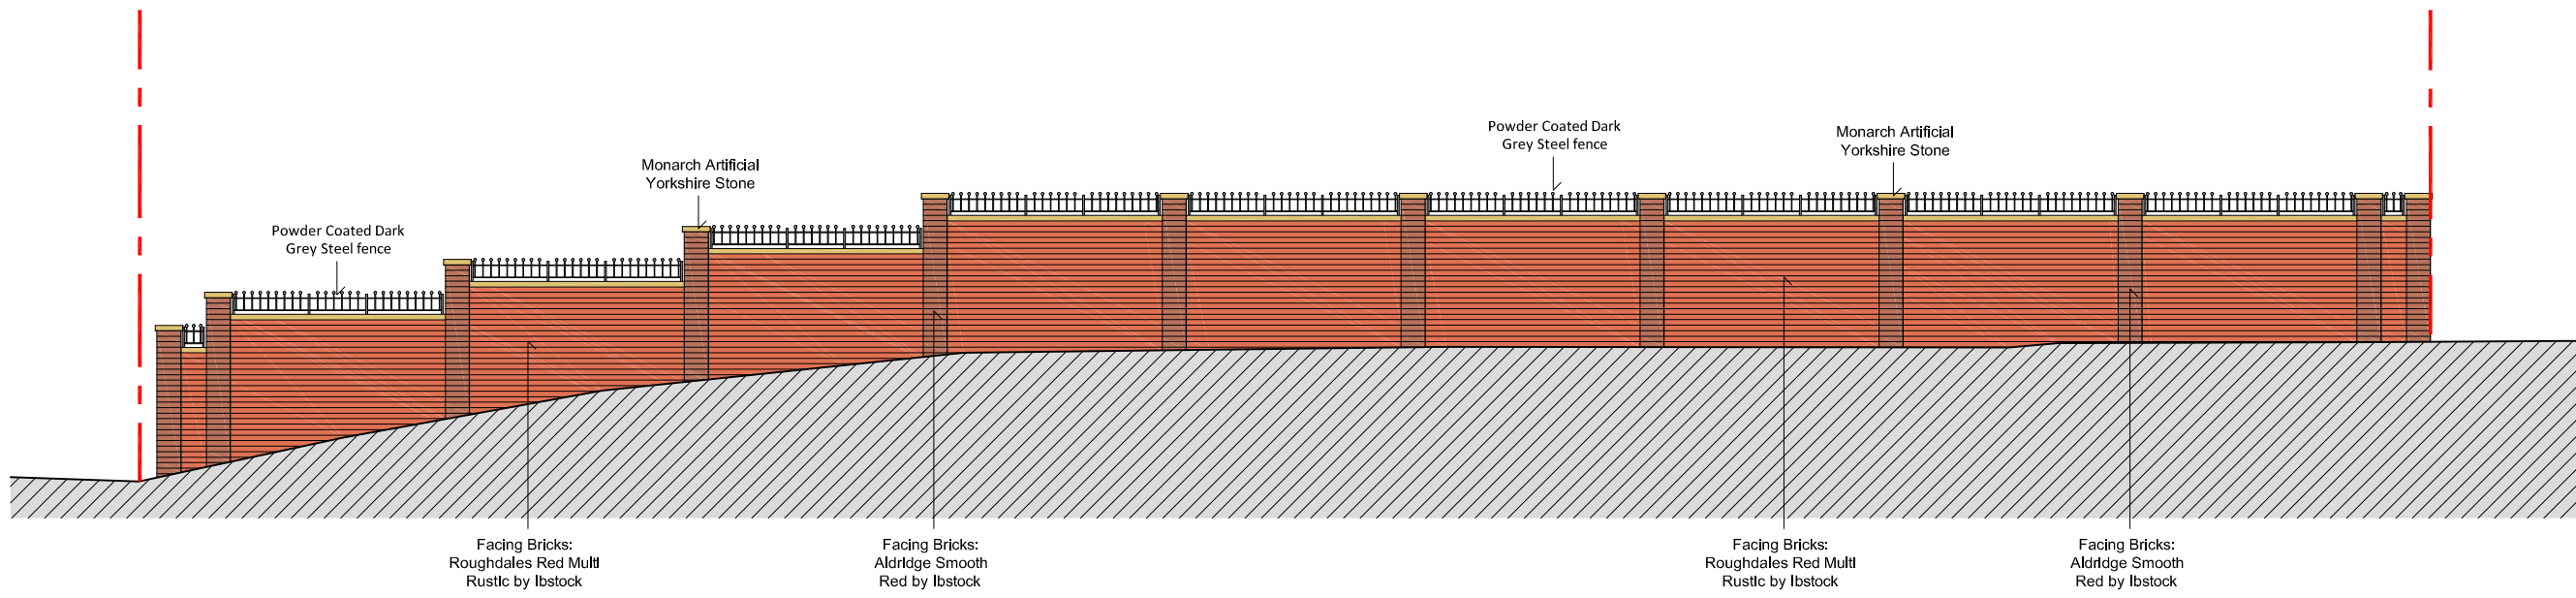

Proposed South West Boundary Treatment 1:100

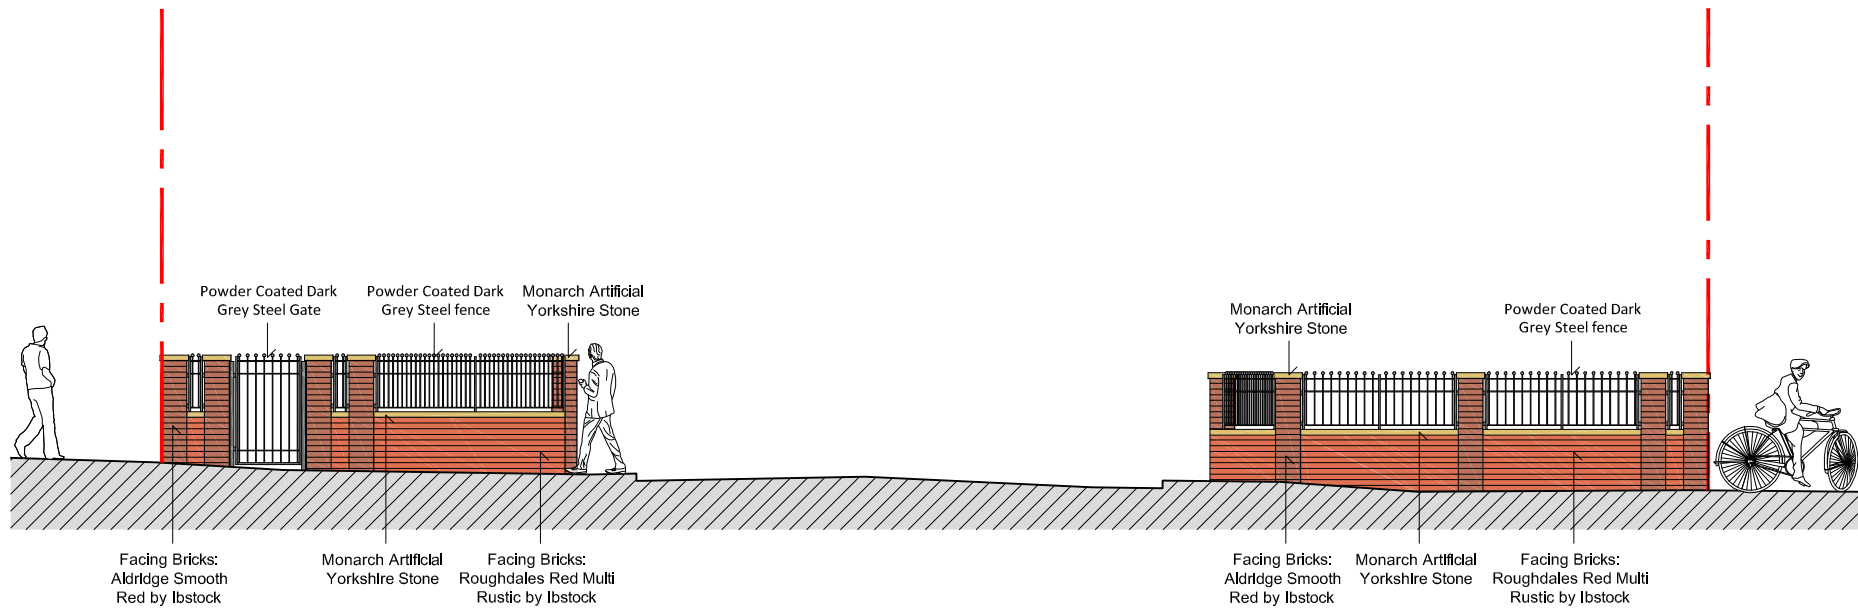

Proposed St. Marks Lane Boundary Treatment 1:100