


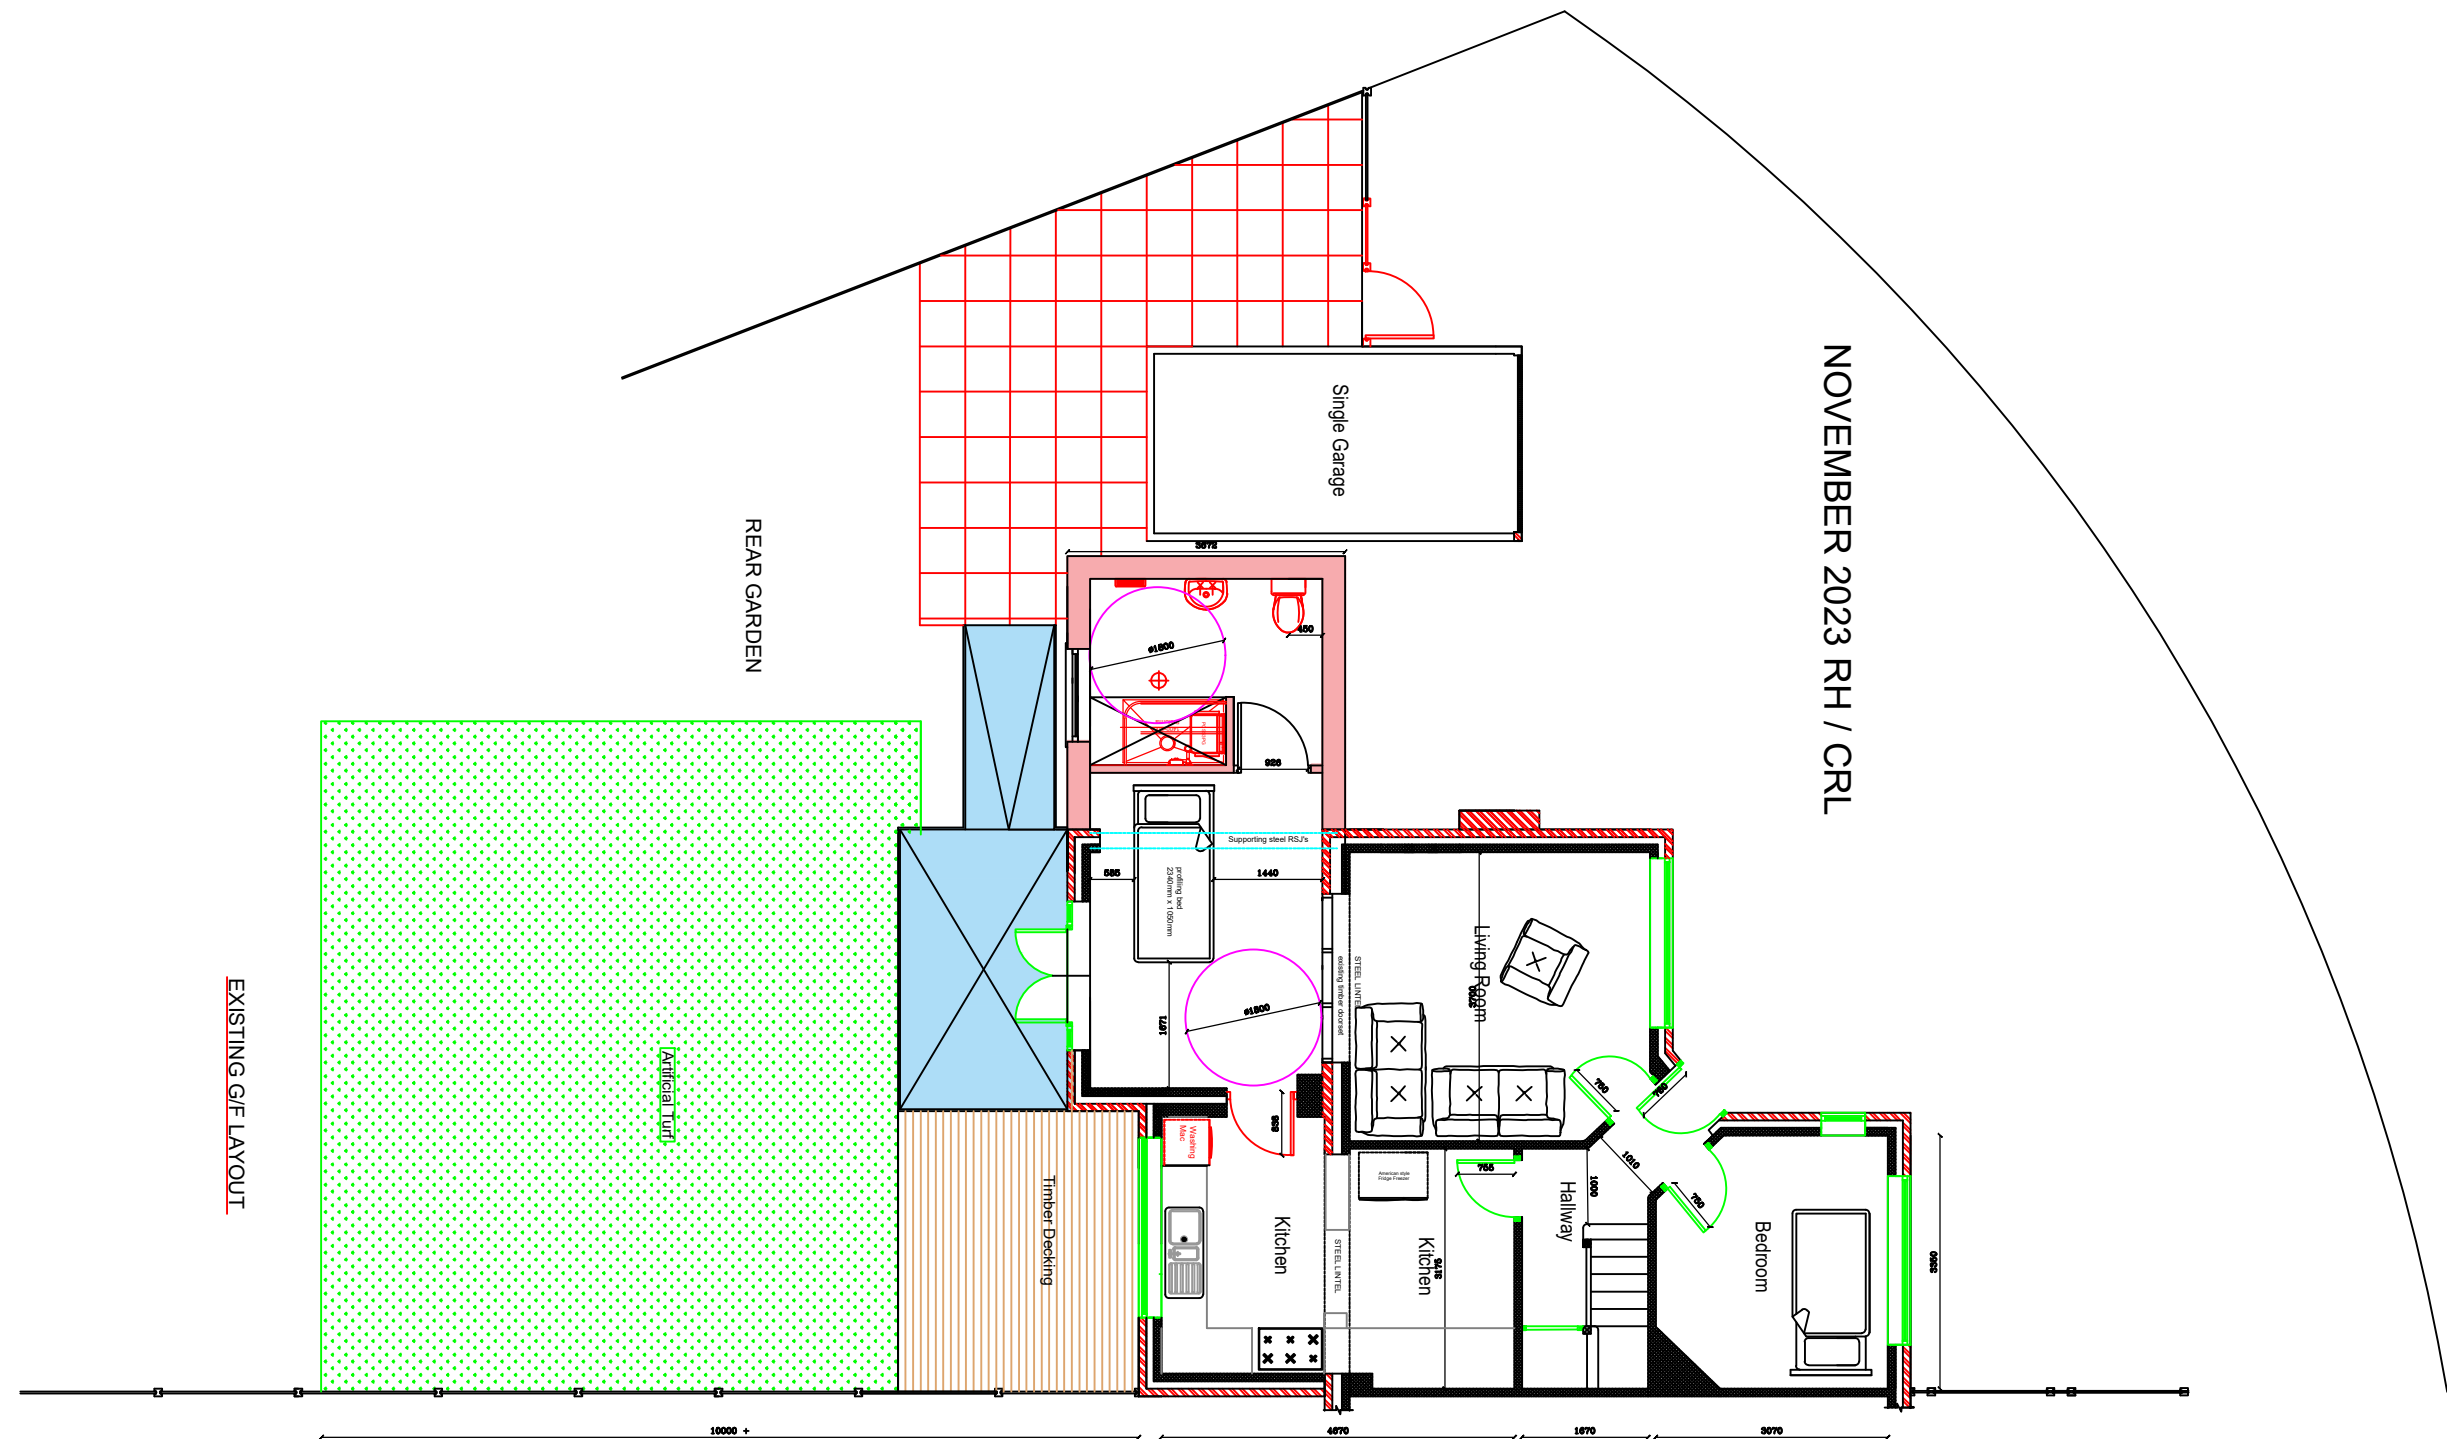

Richard Harris - Technical Officer
 Manchester Equipment & Adaptation Partnership
 Directorate for Children and Families
 Manchester Local Care Organisation
 Fulmead Centre Office
 2 Fulmead Walk
 Cheetham Hill
 Manchester M8 9DW
 Office Tel : 0161 277 1704
 Mobile No : 07944 483 766

Project : New Side Extension

Peter Beswick
 47 Roundwood Rd
 Northenden
 Manchester
 M22 4AU

Drawn By :

R.H.
 REV; CRL

Scale :

1:50

Date :

08/02/2024

Paper Size :

A3



Manchester
 Equipment &
 Adaptations
 Partnership