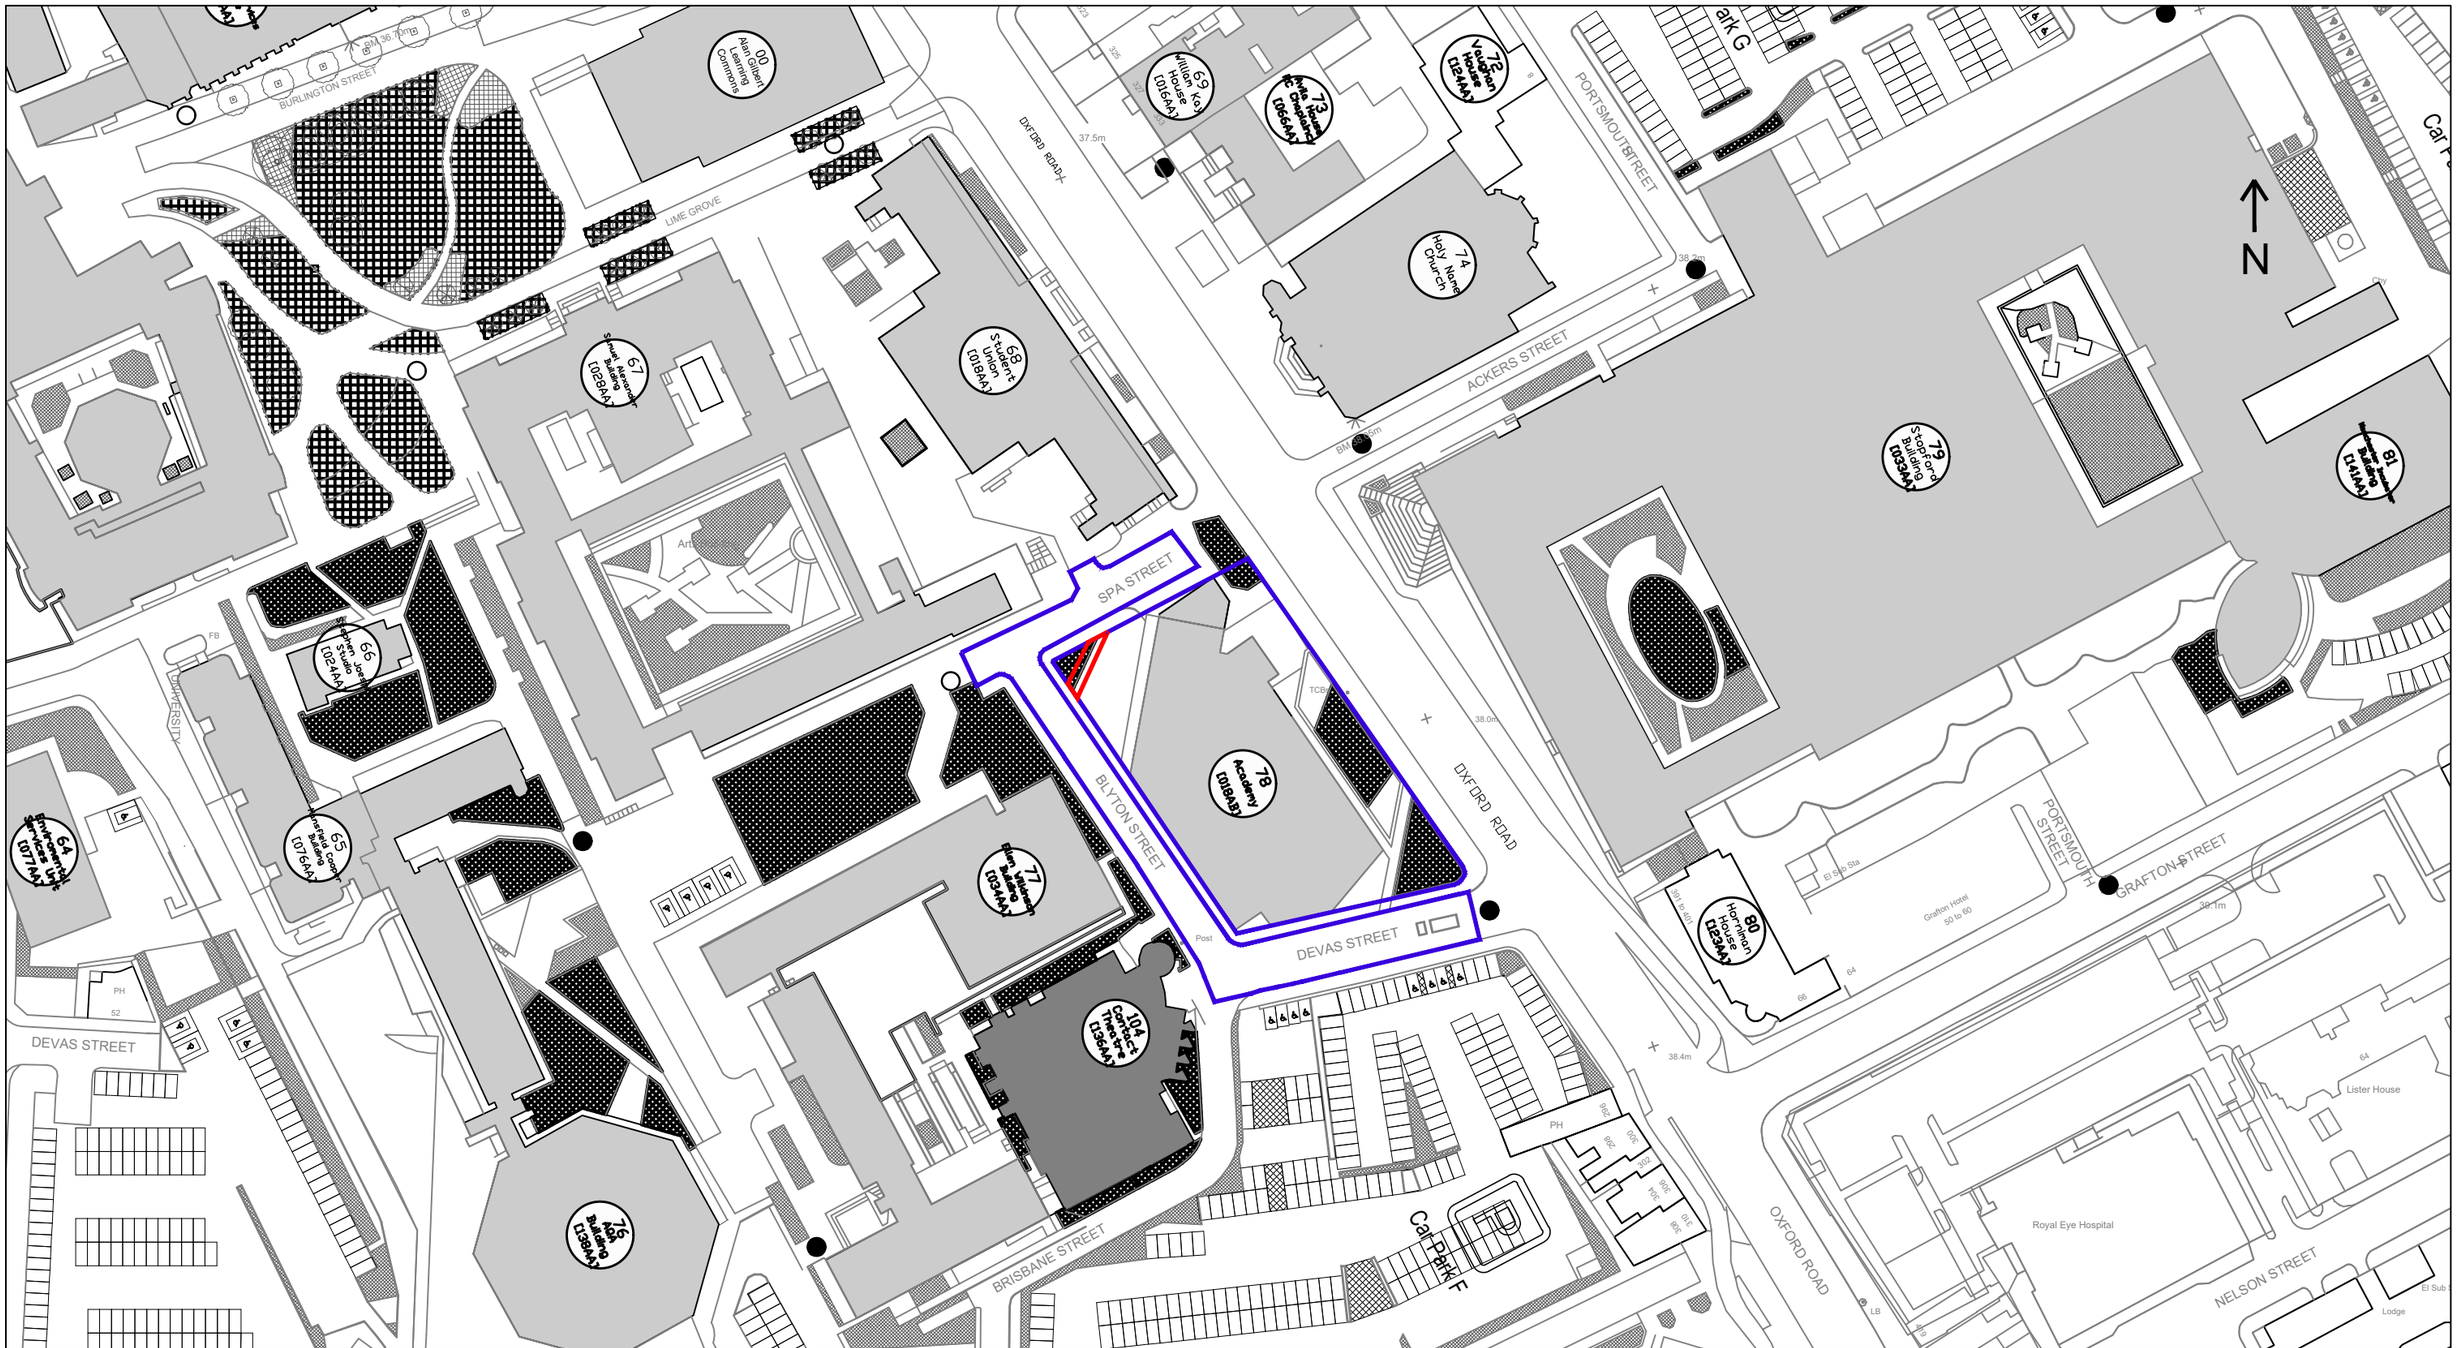

NOTES:

- LOCATION OF WORKS
- OTHER LAND OWNED BY THE APPLICANT

Rev	Date	Description	Drn	Ch'k	App.

Client

The University of Manchester

Client

Directorate of Estates and Facilities

Beyer Building | Oxford Road
Manchester | M13 9PL

Site

Manchester Academy
UoM Students' Union

Suitability Description: For Planning

Designed		Date	Signed
Drawn	LP	Date NOV 23	Signed
Checked	MR	Date JAN 24	Signed
Approved		Date	Signed
Scale:	1:1250	Datum:	
Original Size:	A3	Grid:	
Suitability Code:		Project Number:	8231

PROJECT:

Bus Bay Alterations

TITLE:

Location Plan

ARCADIS

Registered office:
ARCADIS
80 Fenchurch St,
London
EC3M 4BY

Coordinating office:
Suite 1A
Four Piccadilly Place
Manchester
M1 3BN
Tel: 44 (0)161 245 8700

www.arcadis.com

Drawing Number: 8231_01

Revision: -

100mm on Original

Print Date: 13/02/2024 09:26:52

C:\Users\potting\3482\ARCADIS\UoM Summer Works Programme 2021 - General\Academy_Temporary_Boiler\10_Planning_Application\Pavement_Alterations_Planning.dwg

© Copyright reserved