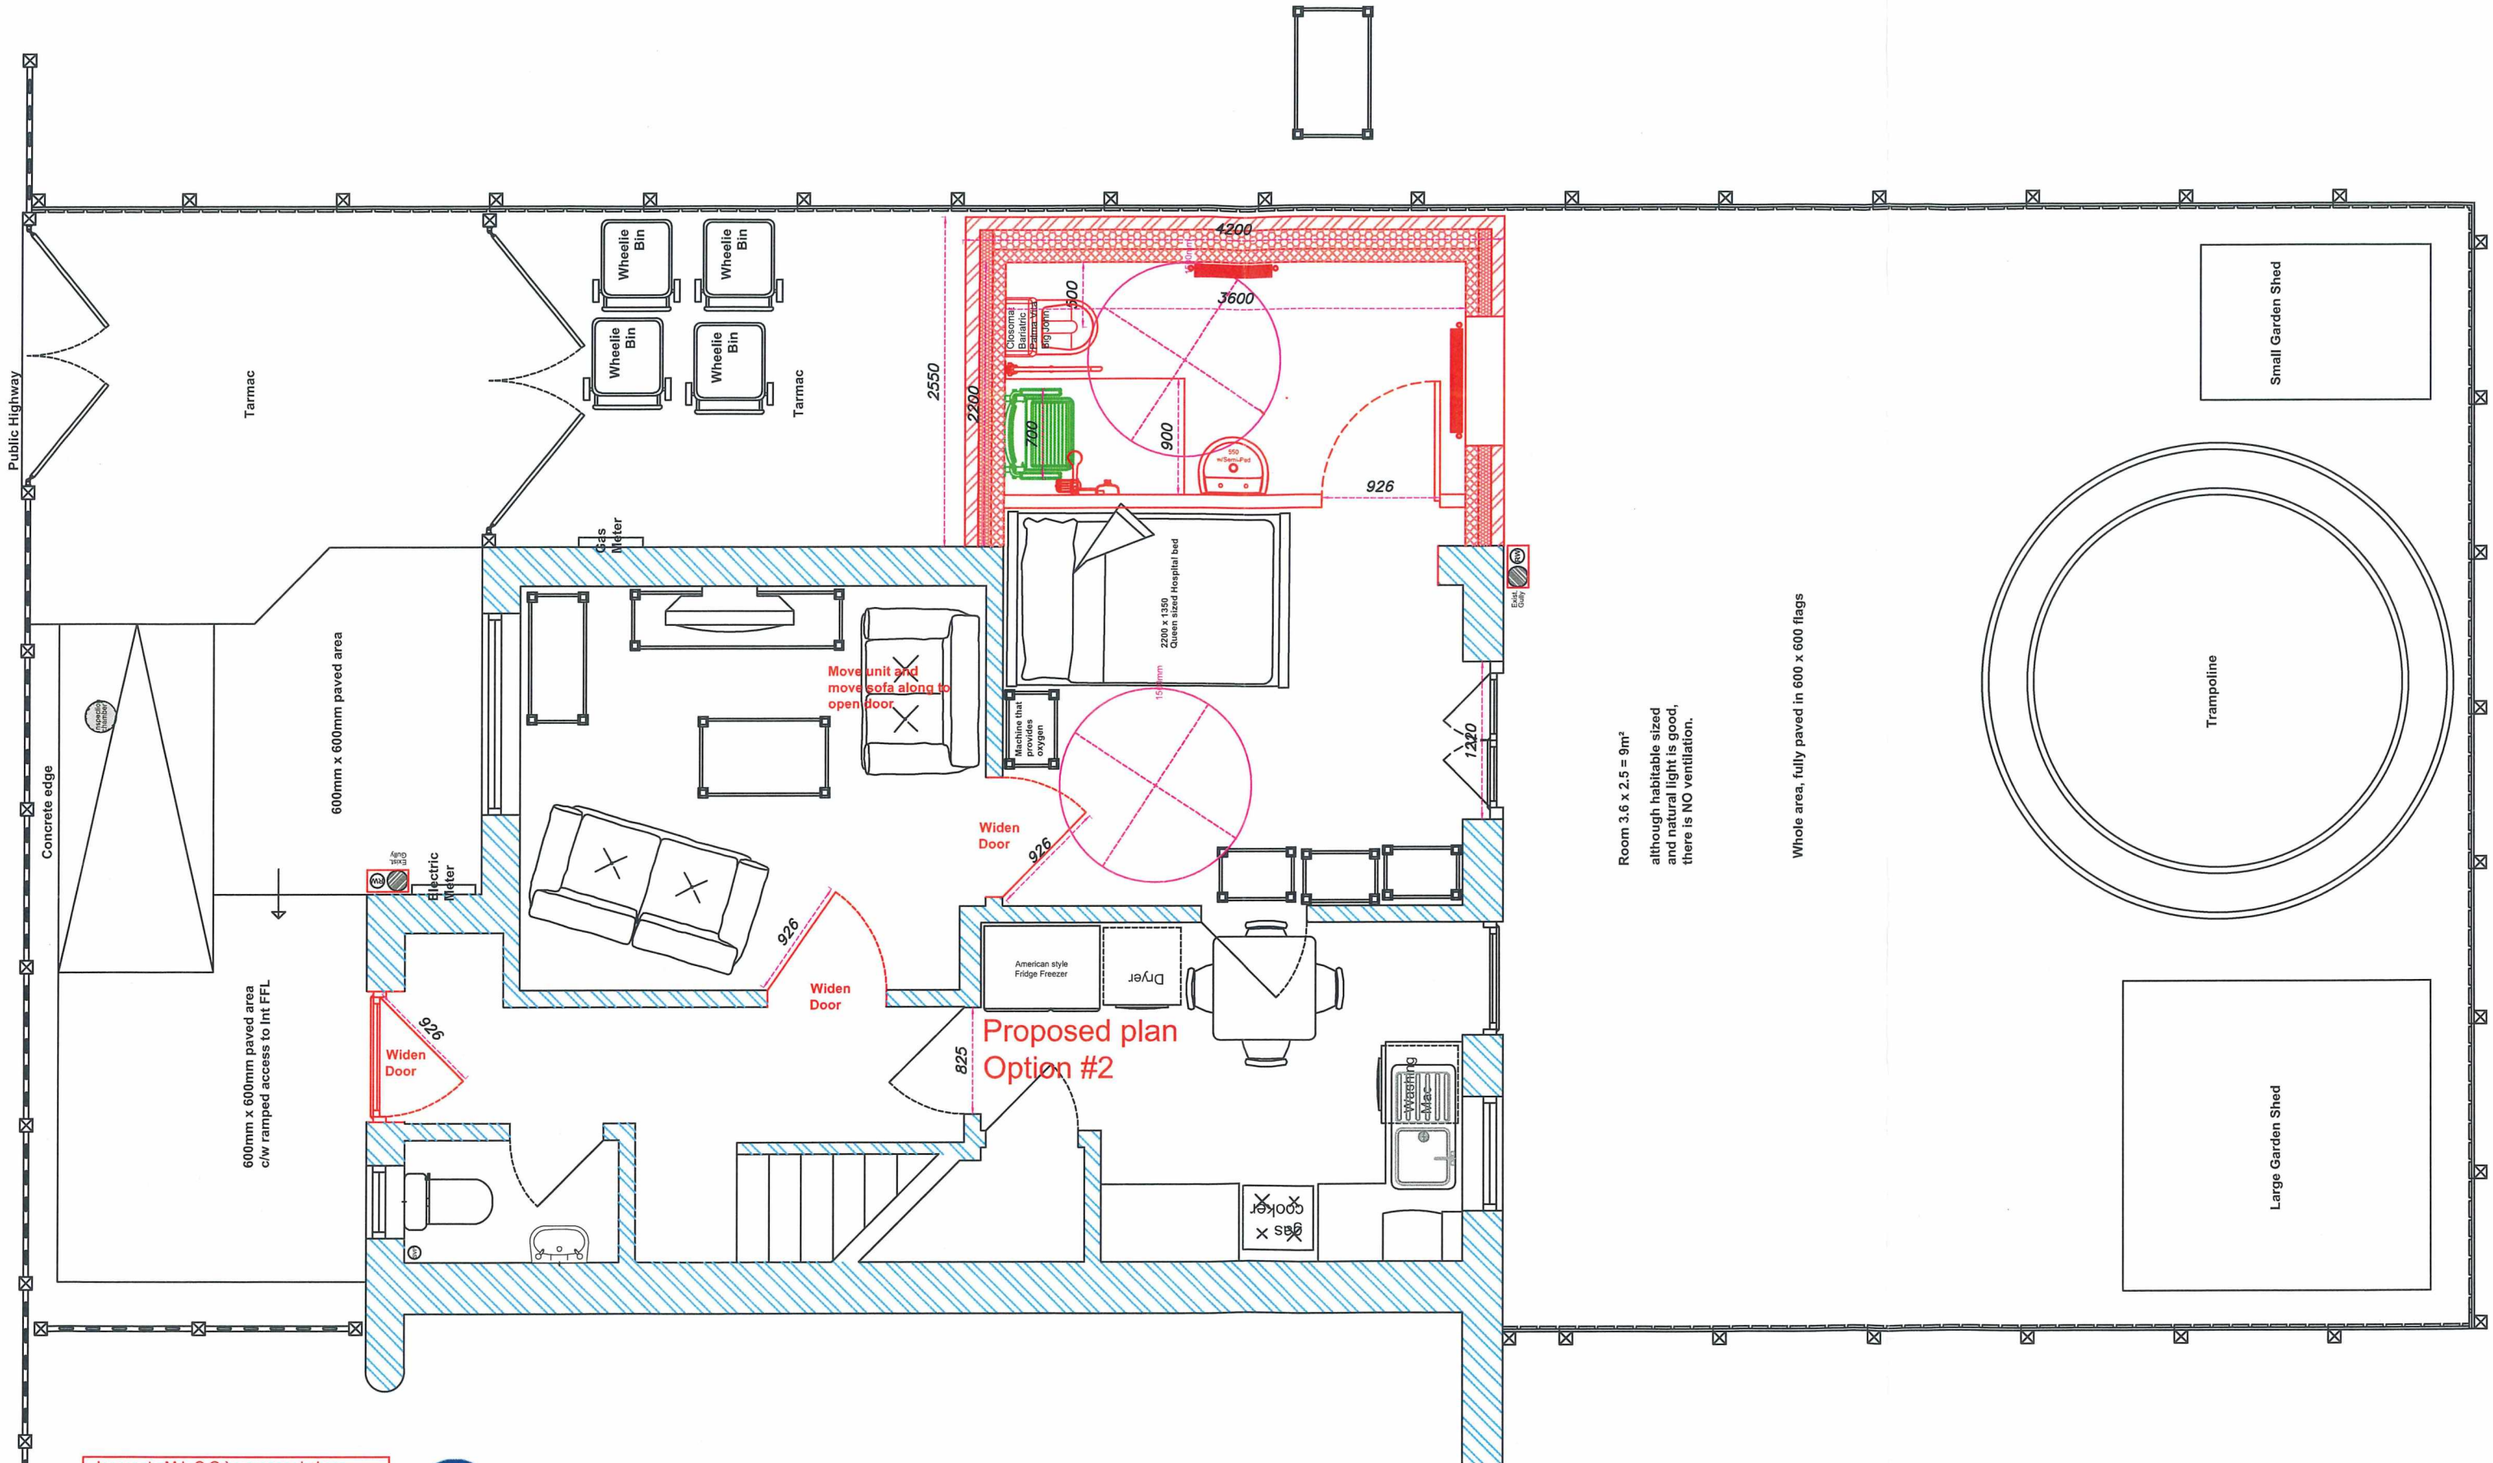


Room 3.6 x 2.5 = 9m²
although habitable sized and natural light is good, there is NO ventilation.

Whole area, fully paved in 600 x 600 flags

I agree to M.L.C.O.`s proposed plans

Signed P Marshall

Date 9/1/24.

Manchester Local Care Organisation

Leading local care, improving lives in Manchester, with you

MEAP Manchester Equipment & Adaptations Partnership

Neil Brickles - Technical Officer.
Manchester City Council
Manchester Local Care Organisation.
Philips Park Road. Beswick.
Manchester.
M11 3FU
neil.brickles@manchester.gov.uk
Tel No : 0161 277 1704 - 07903 244482

Date:

28/11/2023

Scale / Paper:

1 : 50 @ A3

Revisions / Options

No.	Date.	Sig.
Rev1	18/12/2023	NB

Feasibility - LAS Room, GF Measure, poss extension

Miss Emma Marshall
43 Nicholas Owen Close
Manchester
M11 2DR