



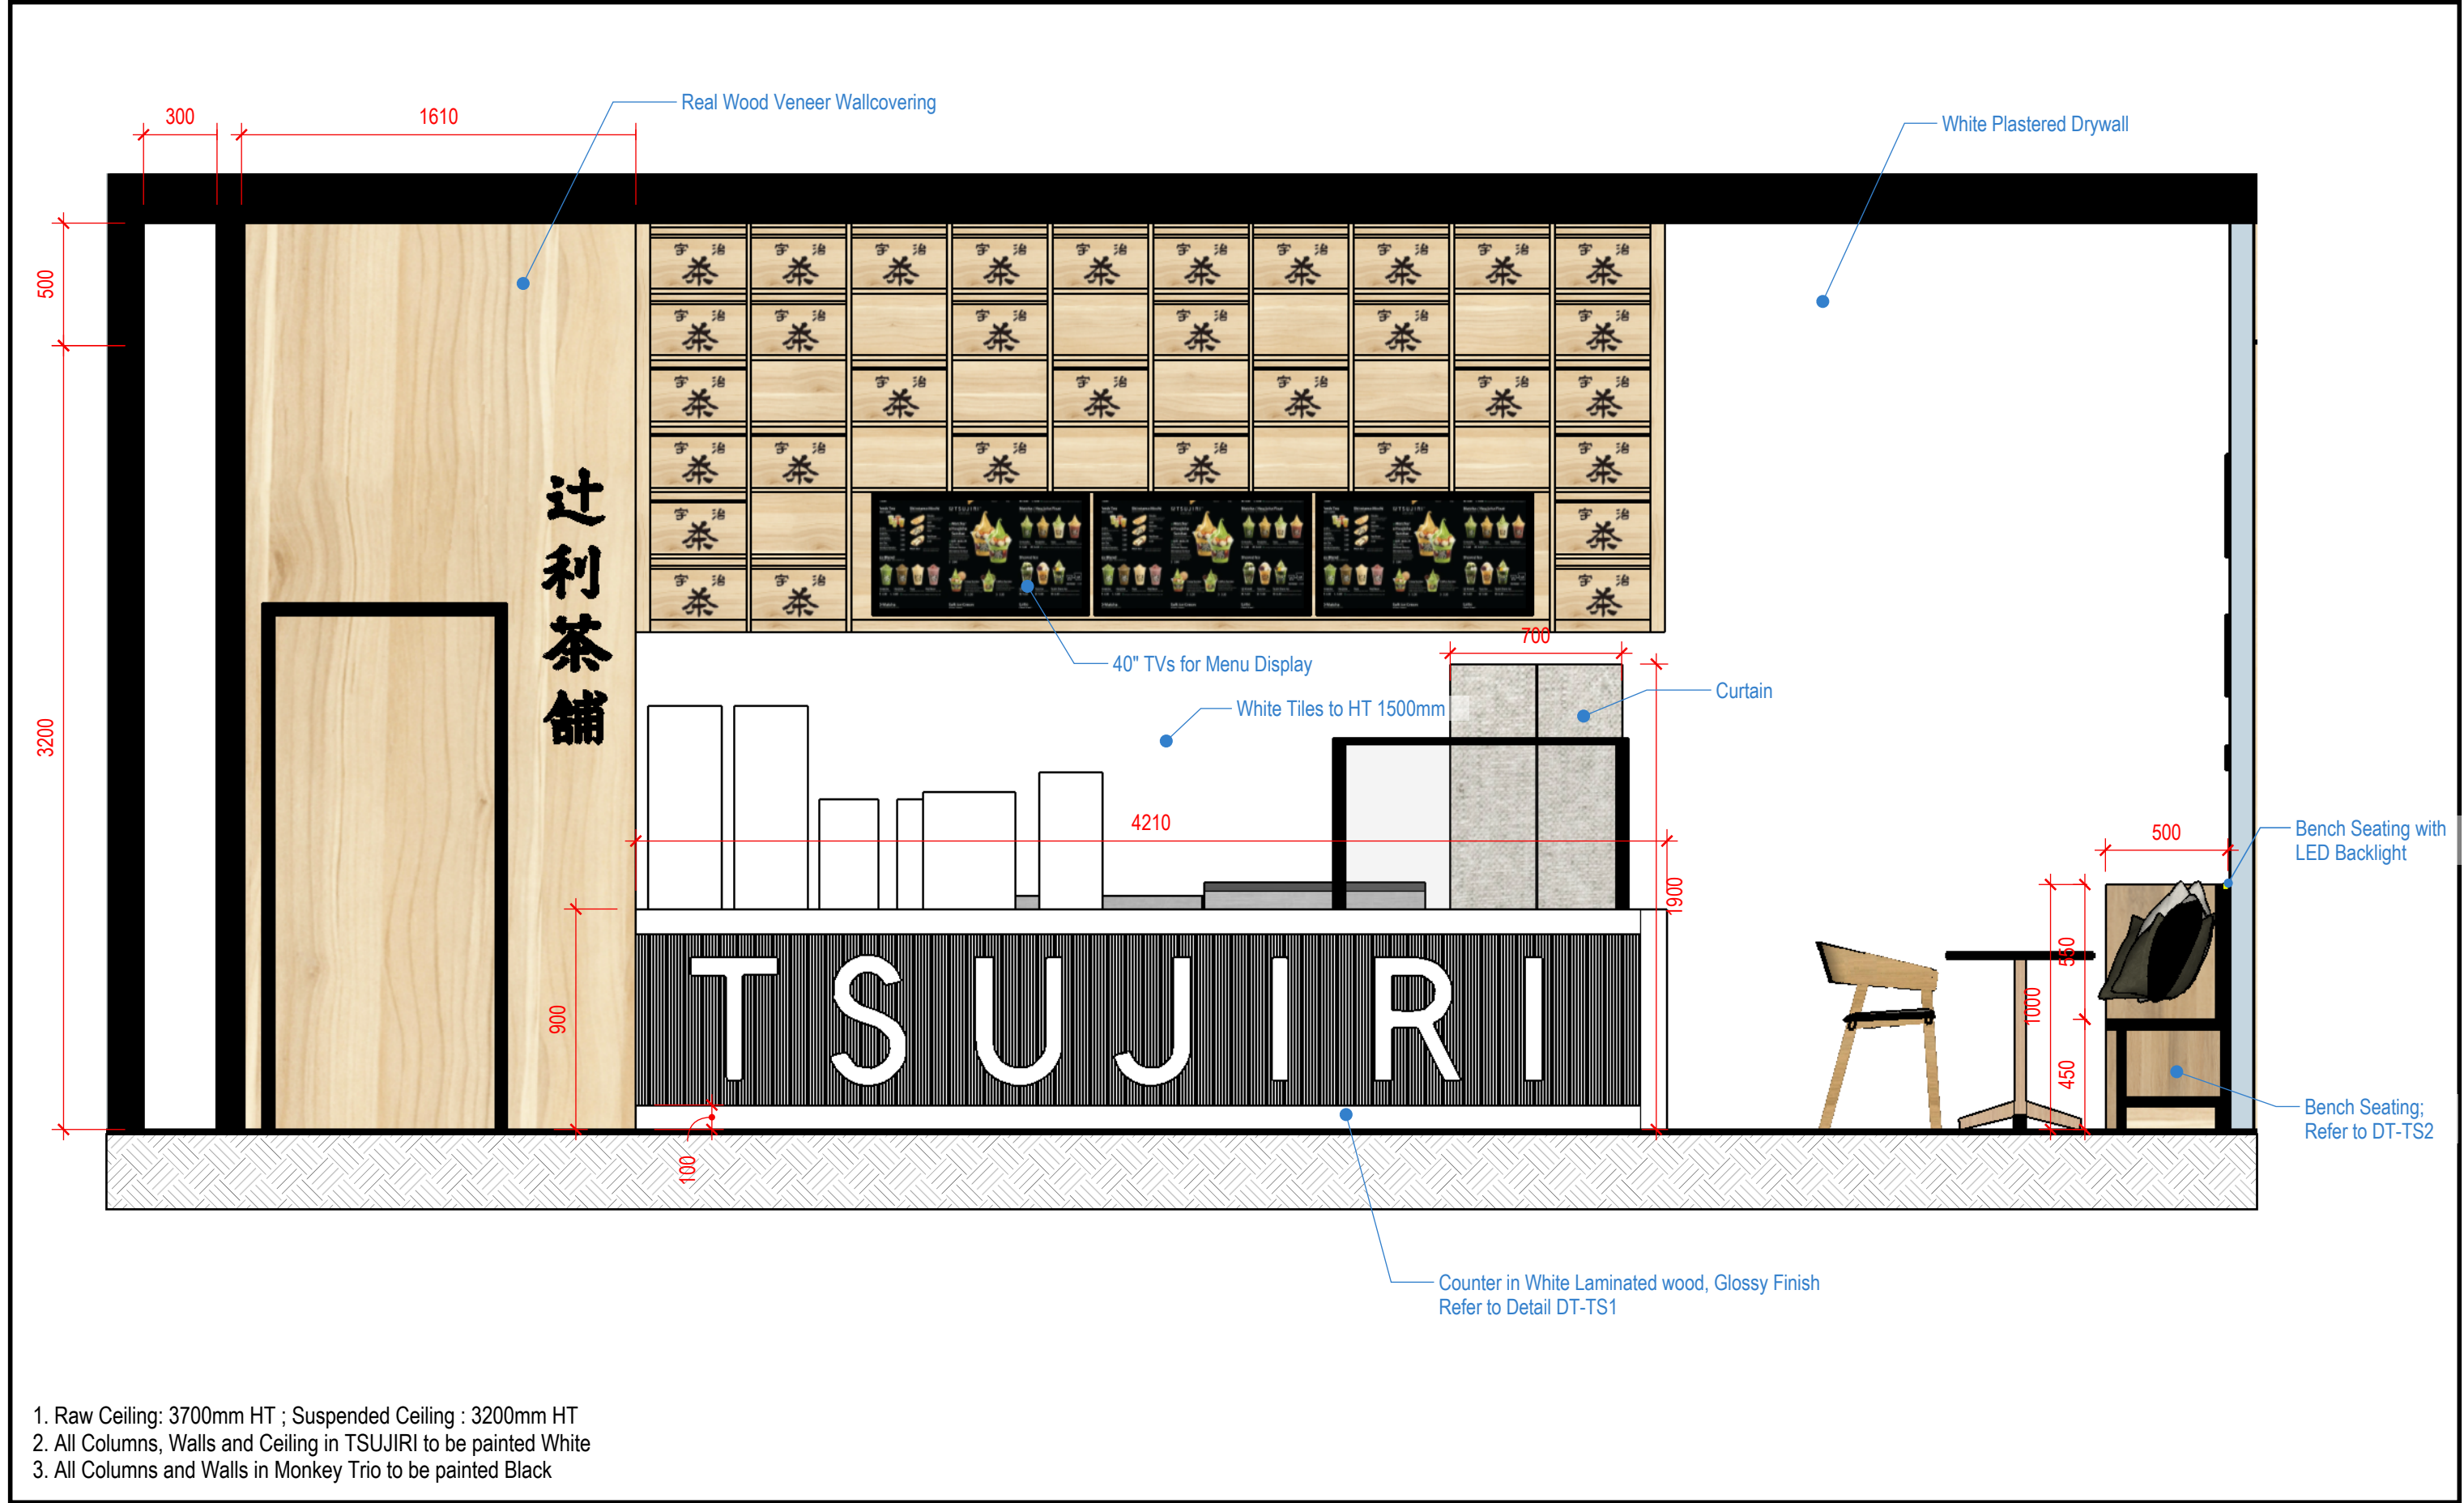


DRAWING TITLE	CLIENT	DRAWING NO.	SCALE	REVISION	DATE	REMARKS
FRONT SECTION ELEVATION	TSUJIRI & MONKEY TRIO	E-01	1:25 / A3	-	06.02.2022	1. Contractor to verify all site dimensions. 2. Do not scale drawings. 3. All dimensions shall be checked on site before commencing any work or shop drawings. Any discrepancies occurring in these drawings must be clarified before the commencement of any work or the contractor shall bear the full responsibility. 4. All drawings subject to planning and building control approval process.

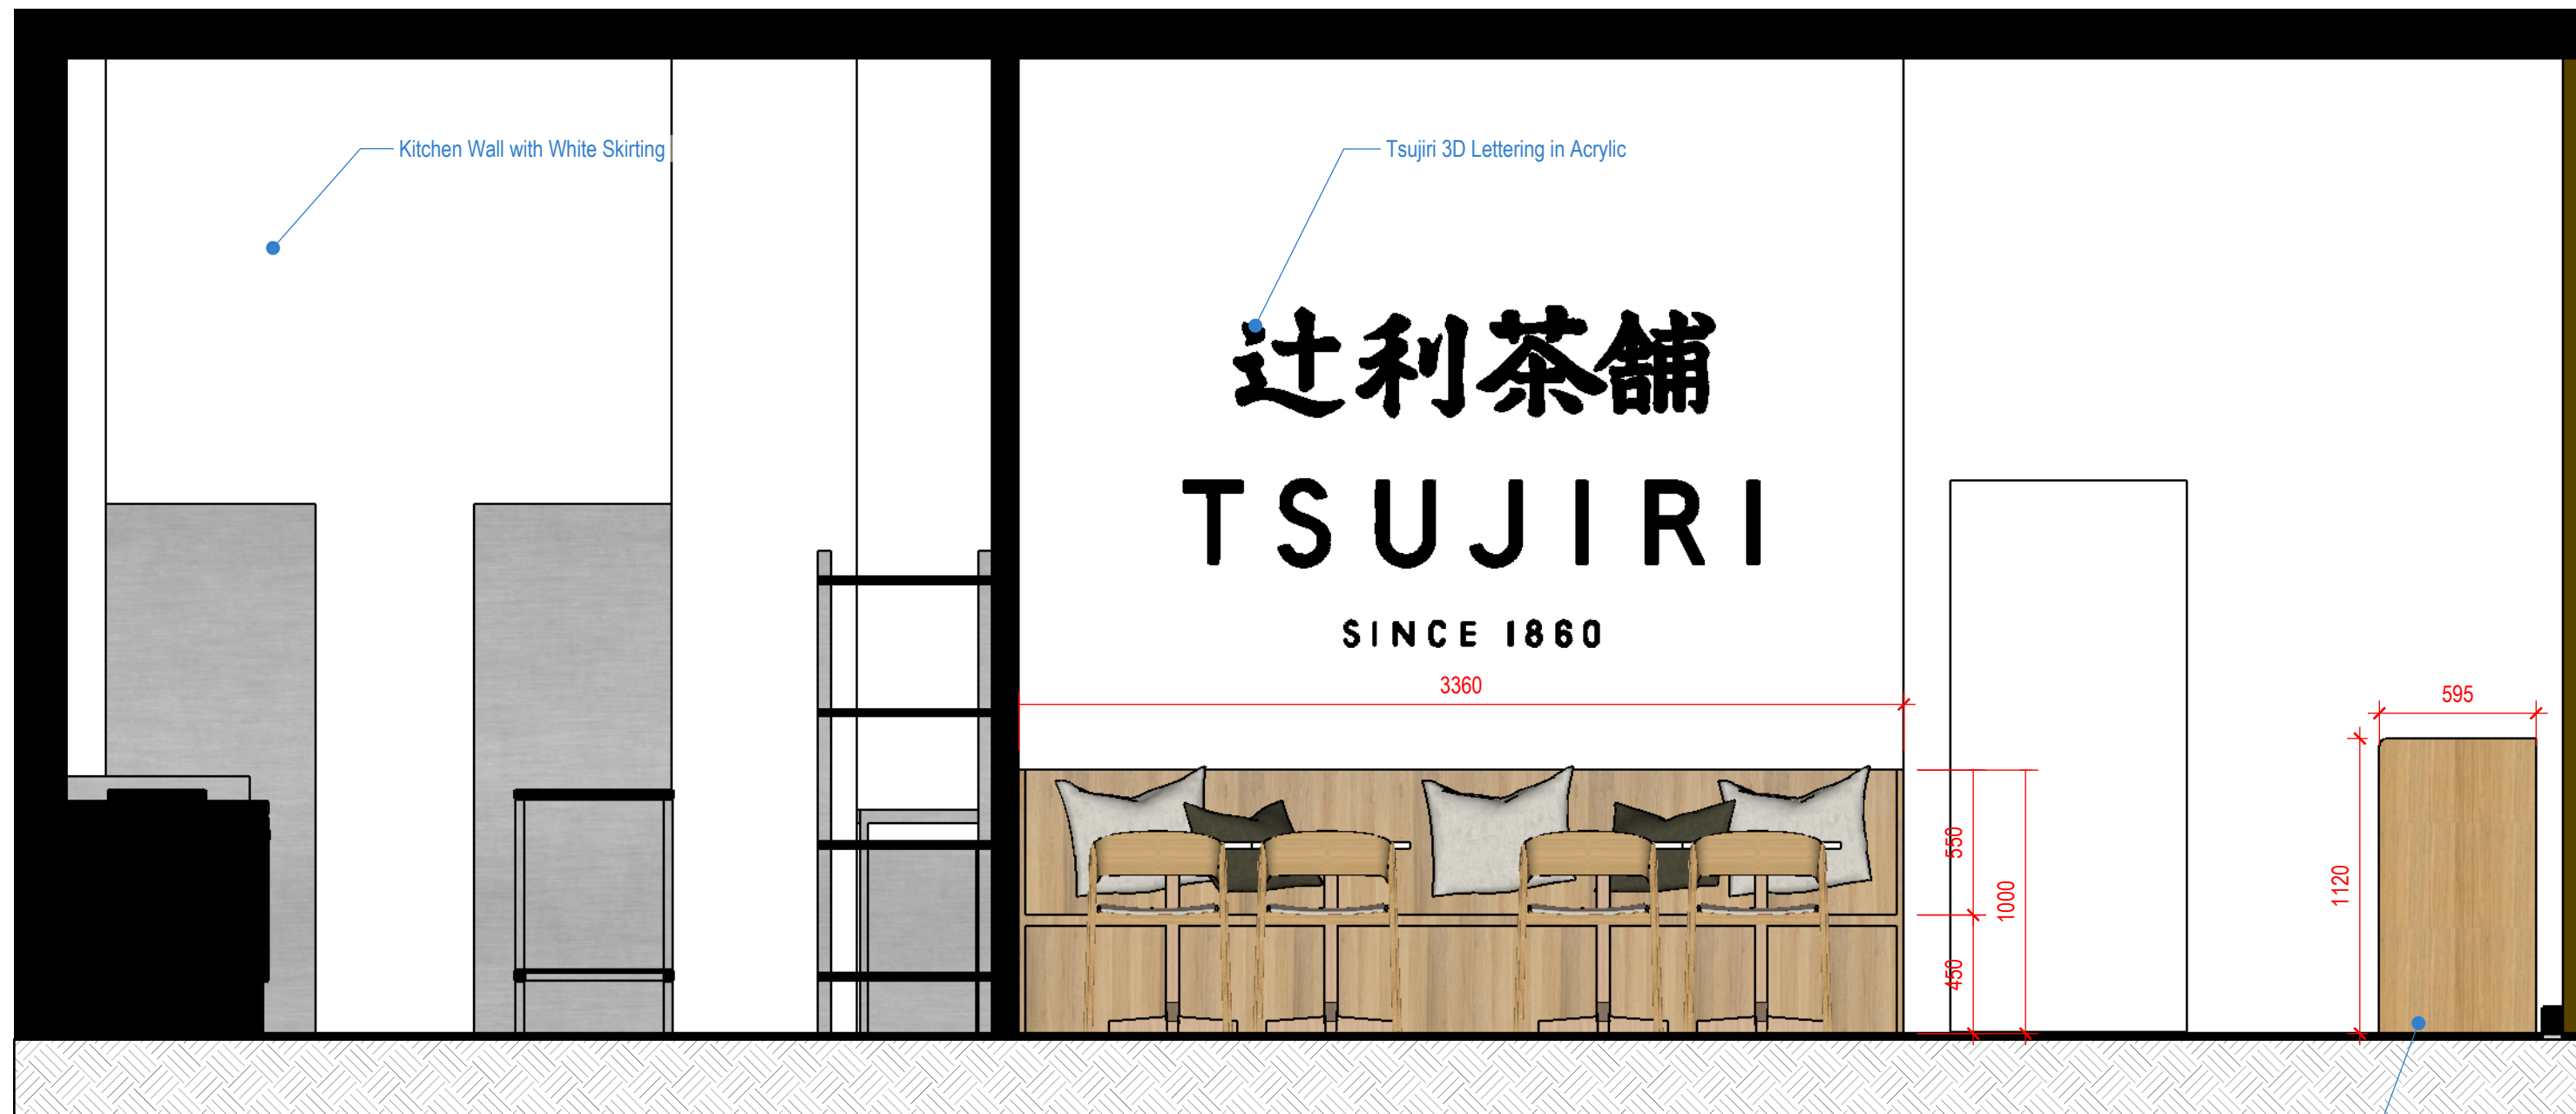


1. Raw Ceiling: 3700mm HT ; Suspended Ceiling : 3200mm HT
2. All Columns, Walls and Ceiling in TSUJIRI to be painted White
3. All Columns and Walls in Monkey Trio to be painted Black

DRAWING TITLE	CLIENT	DRAWING NO.	SCALE	REVISION	DATE	REMARKS
RIGHT SECTION ELEVATION	TSUJIRI & MONKEY TRIO	E-02	1:25 / A3	-	06.02.2022	1. Contractor to verify all site dimensions. 2. Do not scale drawings. 3. All dimensions shall be checked on site before commencing any work or shop drawings. Any discrepancies occurring in these drawings must be clarified before the commencement of any work or the contractor shall bear the full responsibility. 4. All drawings subject to planning and building control approval process.

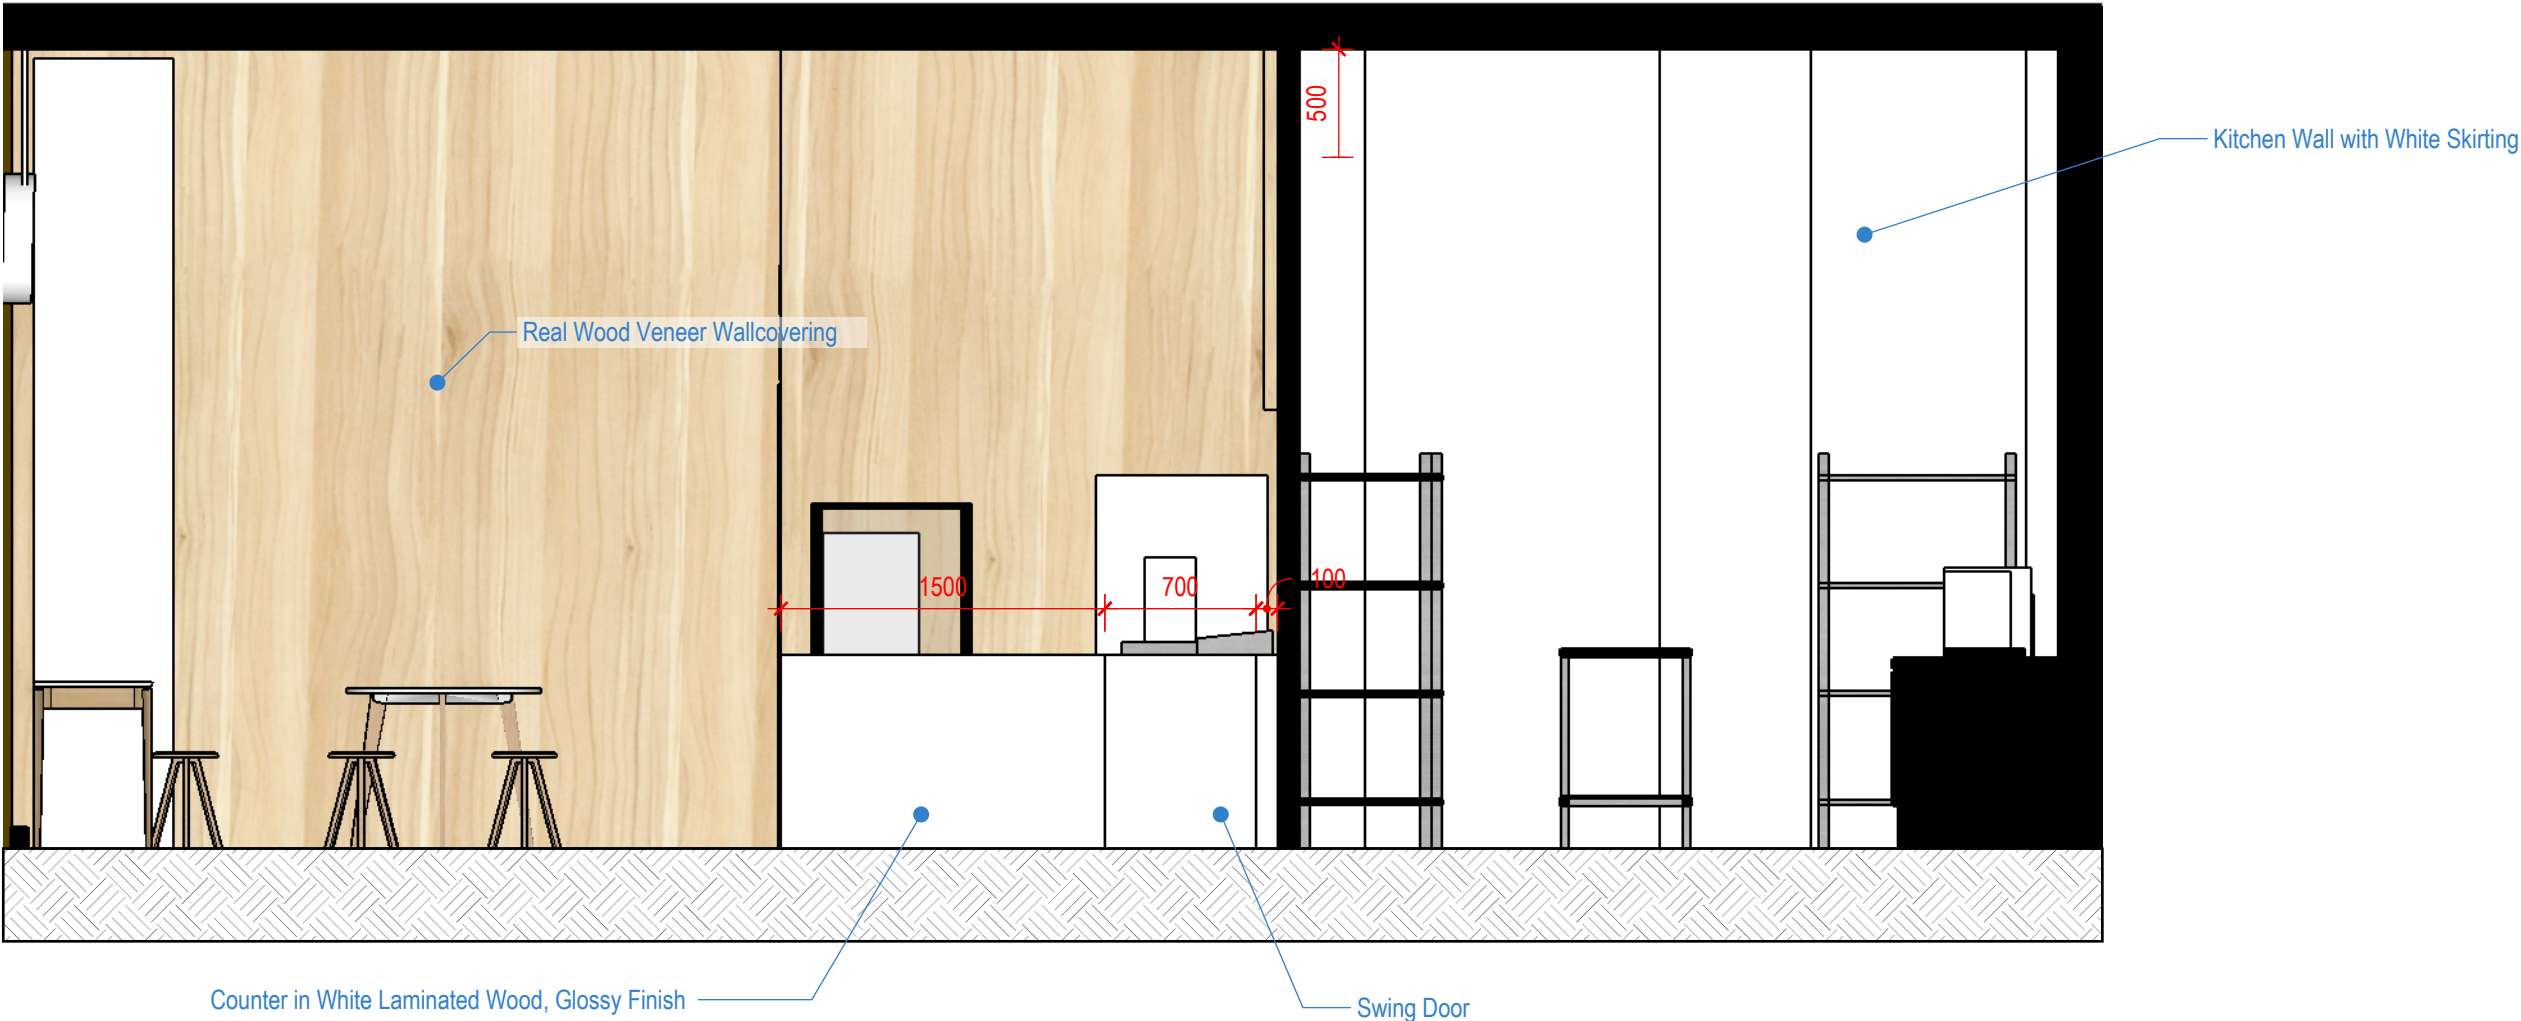


1. Raw Ceiling: 3700mm HT ; Suspended Ceiling : 3200mm HT
2. All Columns, Walls and Ceiling in TSUJIRI to be painted White
3. All Columns and Walls in Monkey Trio to be painted Black

DRAWING TITLE	CLIENT	DRAWING NO.	SCALE	REVISION	DATE	REMARKS
LEFT SECTION ELEVATION	TSUJIRI & MONKEY TRIO	E-03	1:35 / A3	-	06.02.2022	1. Contractor to verify all site dimensions. 2. Do not scale drawings. 3. All dimensions shall be checked on site before commencing any work or shop drawings. Any discrepancies occurring in these drawings must be clarified before the commencement of any work or the contractor shall bear the full responsibility. 4. All drawings subject to planning and building control approval process.

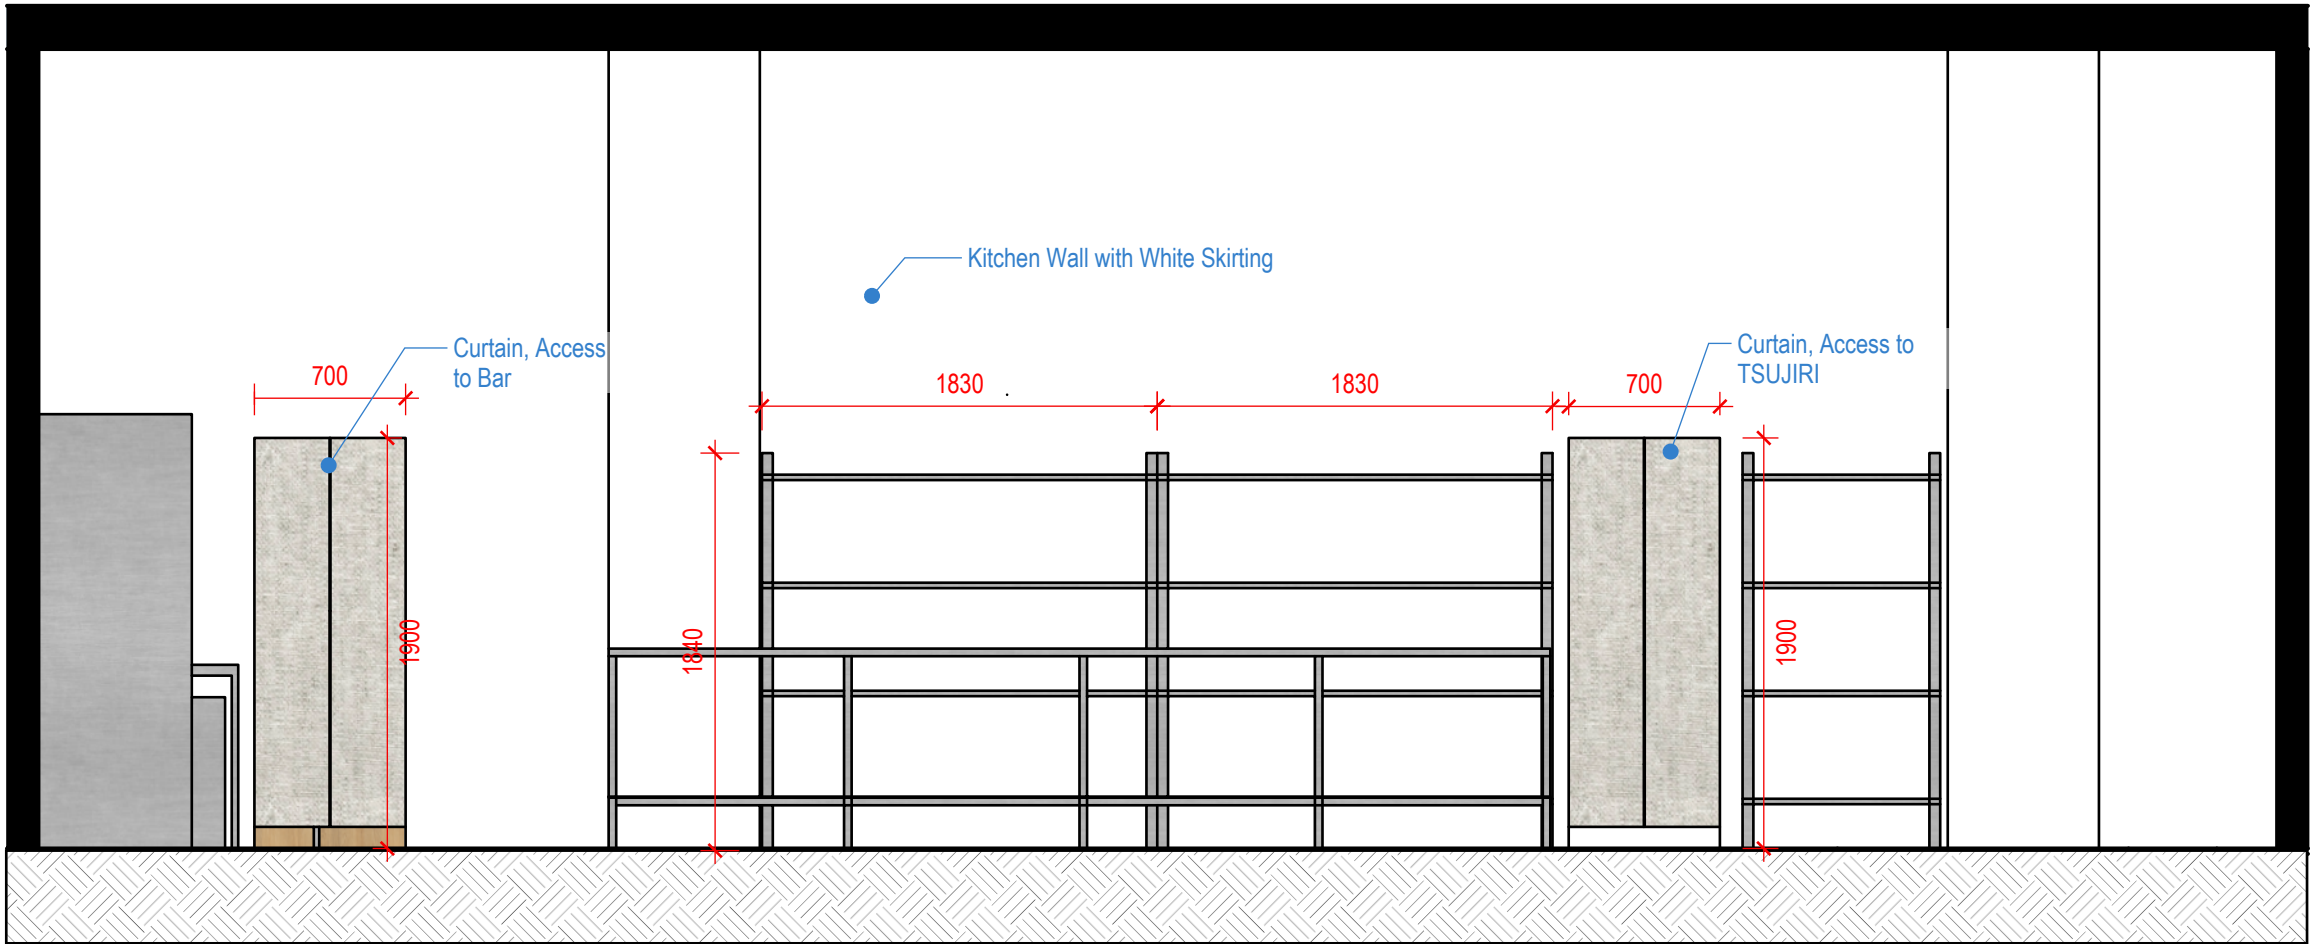


- 1. Raw Ceiling: 3700mm HT ; Suspended Ceiling : 3200mm HT
- 2. All Columns, Walls and Ceiling in TSUJIRI to be painted White
- 3. All Columns and Walls in Monkey Trio to be painted Black

DRAWING TITLE	CLIENT	DRAWING NO.	SCALE	REVISION	DATE	REMARKS
KITCHEN SECTION ELEVATION FRONT	TSUJIRI & MONKEY TRIO	E-04	1:35 / A3	-	06.02.2022	1. Contractor to verify all site dimensions. 2. Do not scale drawings. 3. All dimensions shall be checked on site before commencing any work or shop drawings. Any discrepancies occurring in these drawings must be clarified before the commencement of any work or the contractor shall bear the full responsibility. 4. All drawings subject to planning and building control approval process.

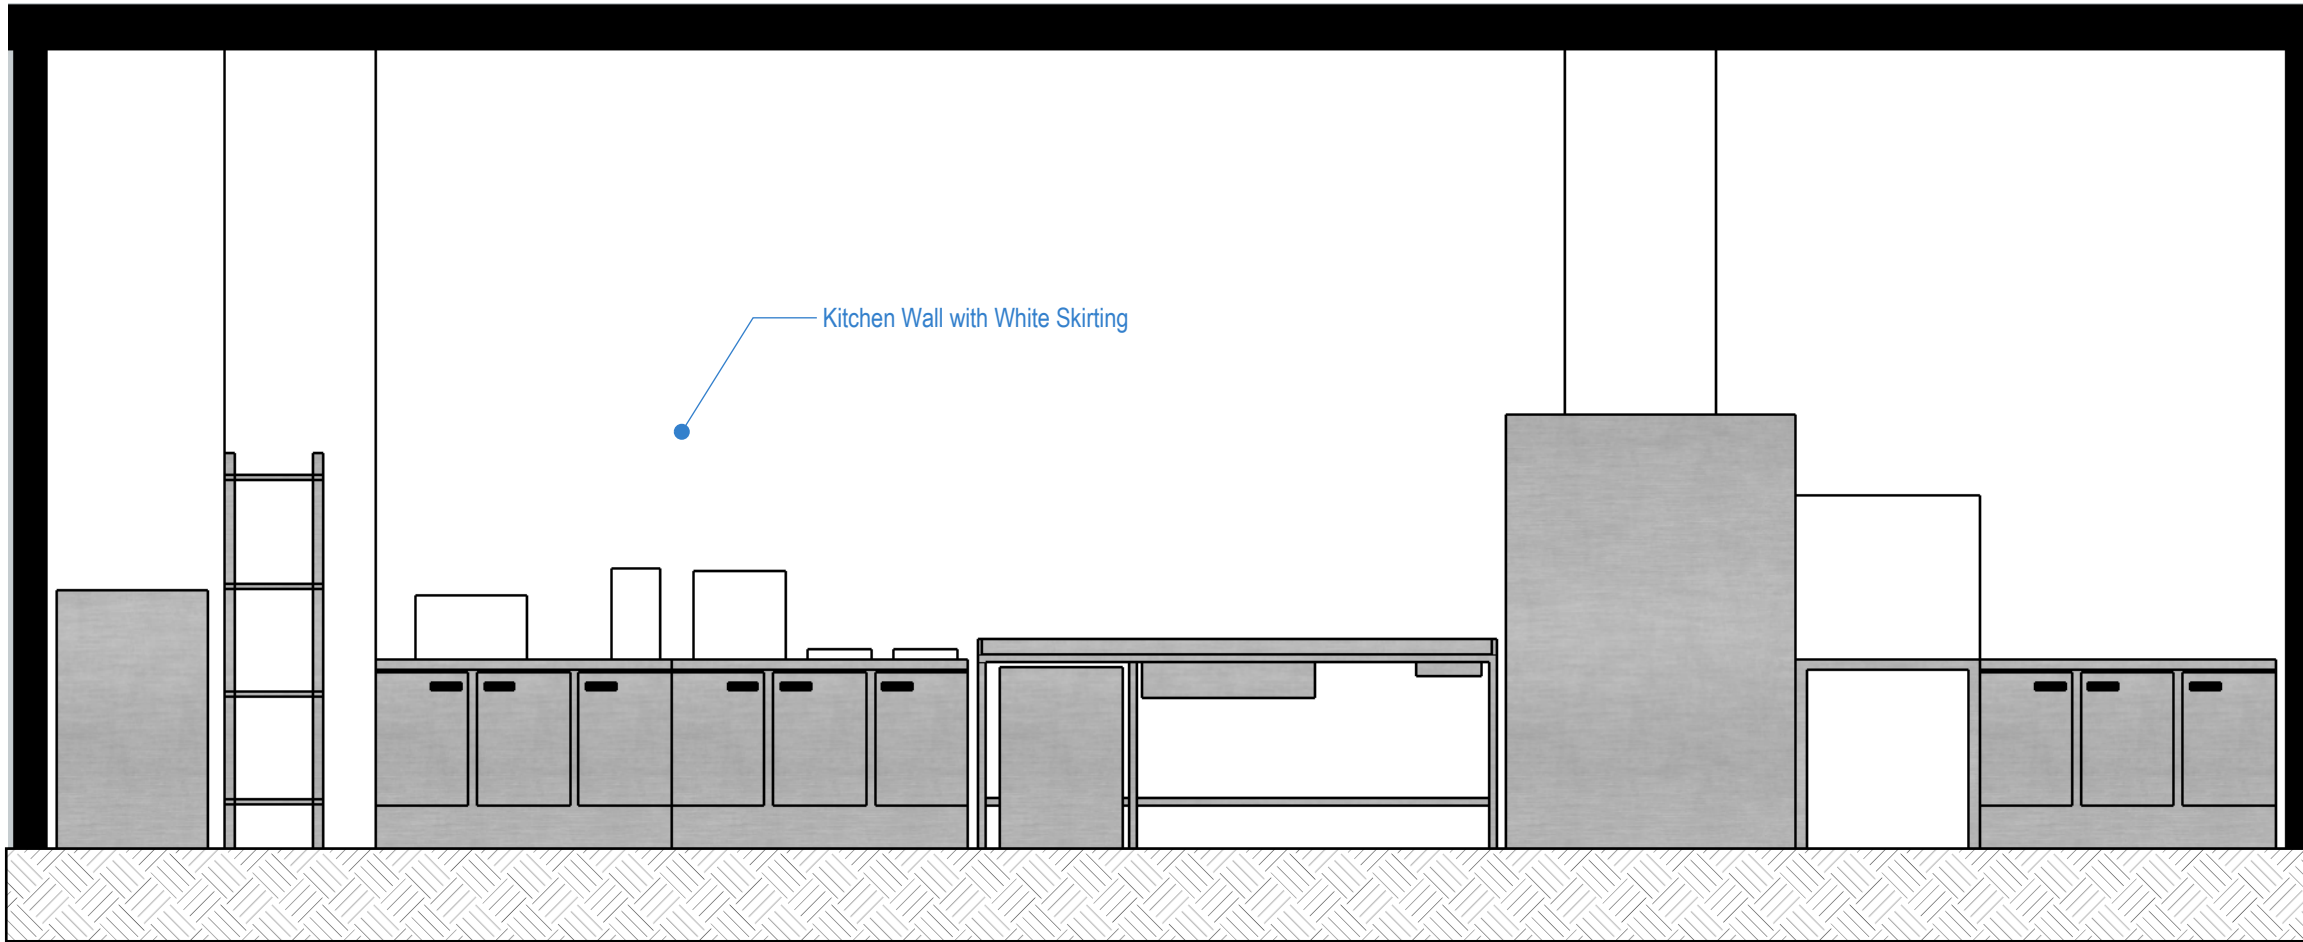


- 1. Raw Ceiling: 3700mm HT ; Suspended Ceiling : 3200mm HT
- 2. All Columns, Walls and Ceiling in TSUJIRI to be painted White
- 3. All Columns and Walls in Monkey Trio to be painted Black

DRAWING TITLE	CLIENT	DRAWING NO.	SCALE	REVISION	DATE	REMARKS
KITCHEN SECTION ELEVATION BACK	TSUJIRI & MONKEY TRIO	E-05	1:35 / A3	-	06.02.2022	1. Contractor to verify all site dimensions. 2. Do not scale drawings. 3. All dimensions shall be checked on site before commencing any work or shop drawings. Any discrepancies occurring in these drawings must be clarified before the commencement of any work or the contractor shall bear the full responsibility. 4. All drawings subject to planning and building control approval process.

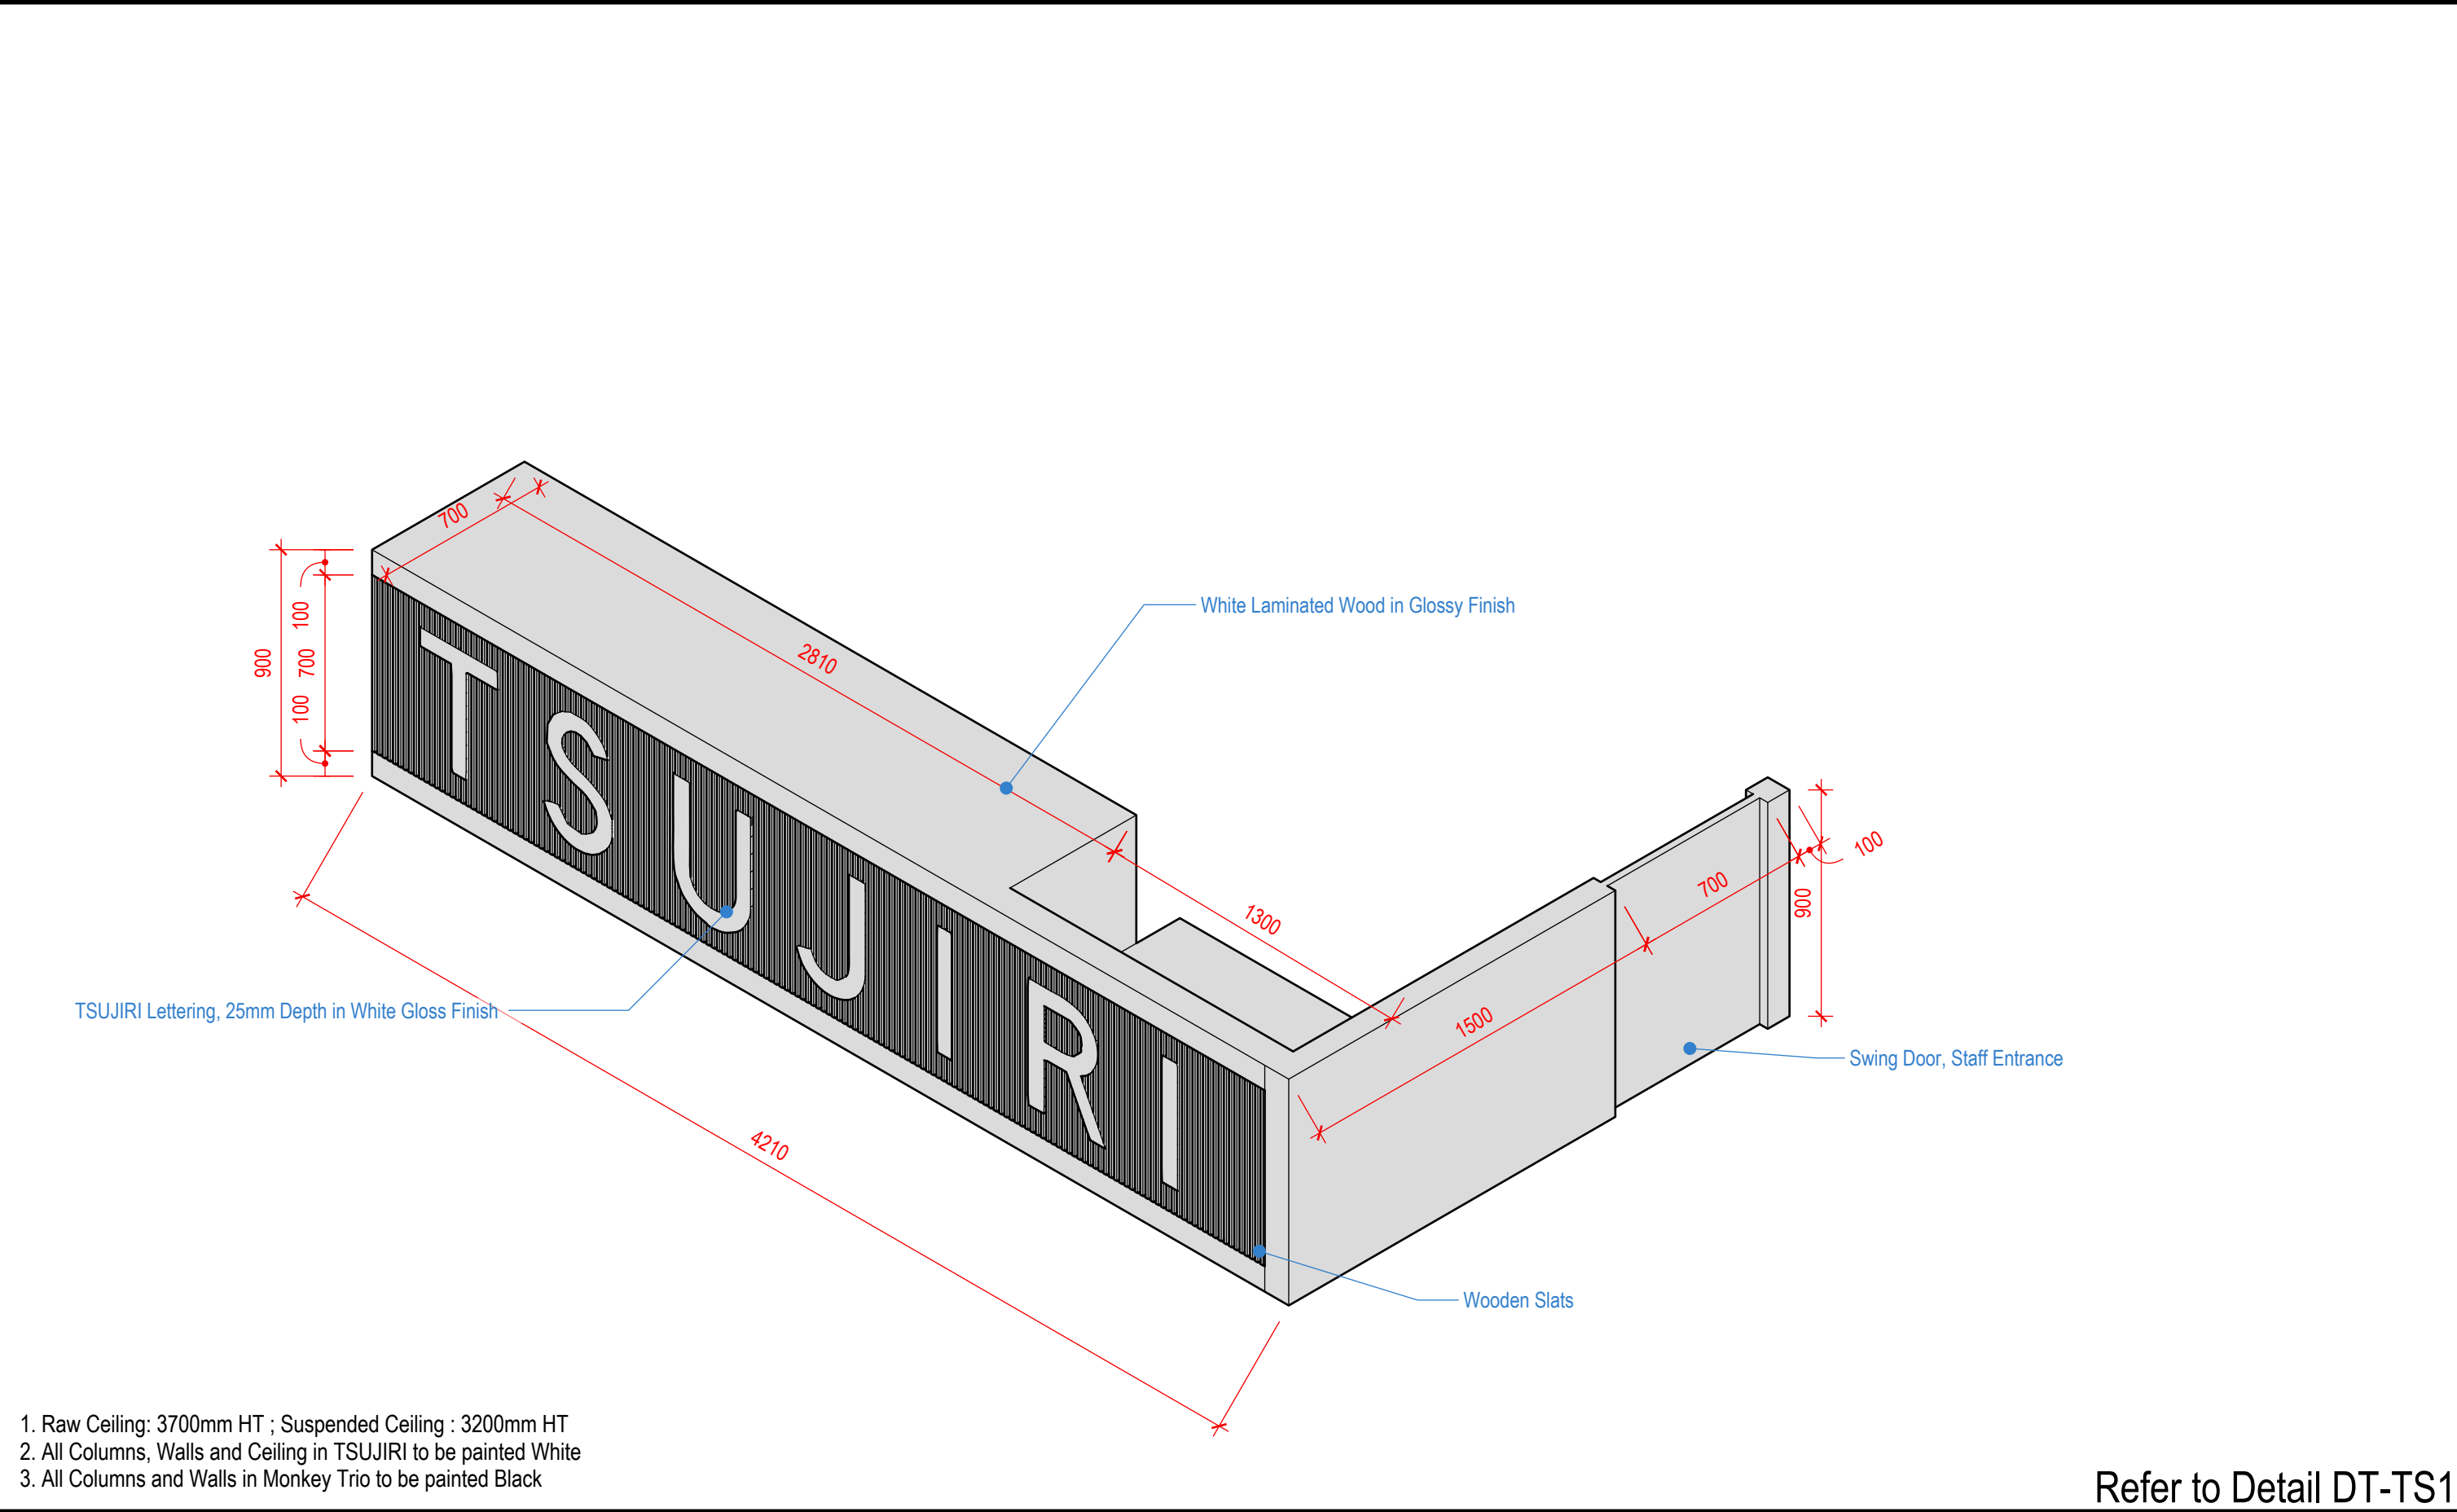


DRAWING TITLE	CLIENT	DRAWING NO.	SCALE	REVISION	DATE	REMARKS
COUNTER DETAIL 1	TSUJIRI & MONKEY TRIO	D-02	1:20 / A3	-	06.02.2022	1. Contractor to verify all site dimensions. 2. Do not scale drawings. 3. All dimensions shall be checked on site before commencing any work or shop drawings. Any discrepancies occurring in these drawings must be clarified before the commencement of any work or the contractor shall bear the full responsibility. 4. All drawings subject to planning and building control approval process.

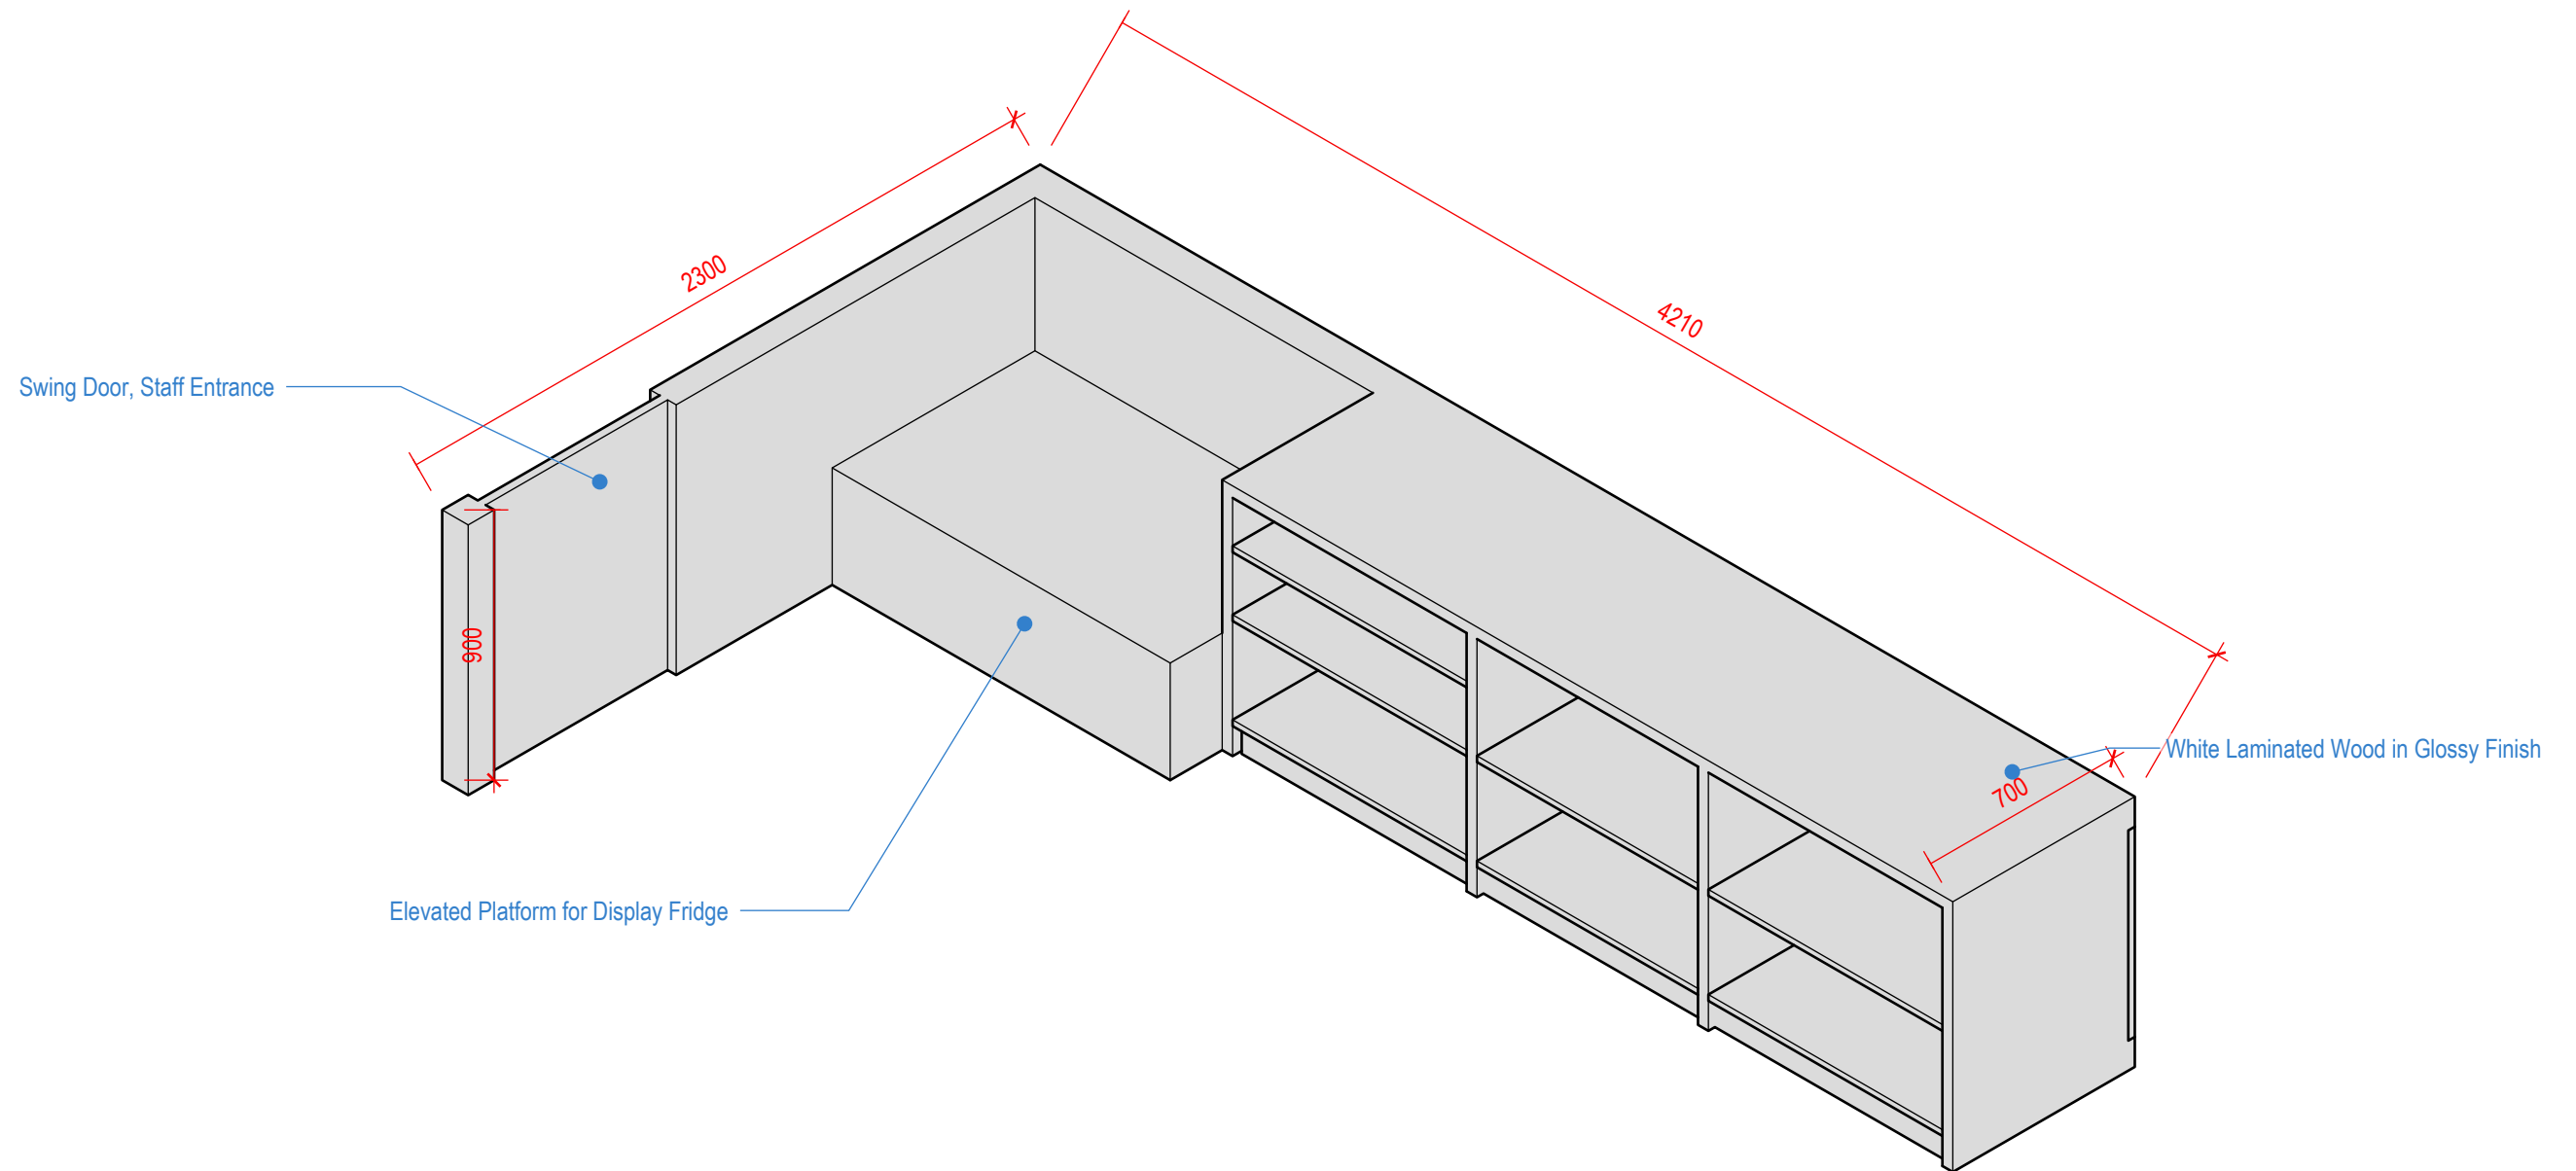


1. Raw Ceiling: 3700mm HT ; Suspended Ceiling : 3200mm HT
2. All Columns, Walls and Ceiling in TSUJIRI to be painted White
3. All Columns and Walls in Monkey Trio to be painted Black

Refer to Detail DT-TS1


DRAWING TITLE	CLIENT	DRAWING NO.	SCALE	REVISION	DATE	REMARKS
COUNTER DETAIL 2	TSUJIRI & MONKEY TRIO	D-03	1:20 / A3	-	06.02.2022	1. Contractor to verify all site dimensions. 2. Do not scale drawings. 3. All dimensions shall be checked on site before commencing any work or shop drawings. Any discrepancies occurring in these drawings must be clarified before the commencement of any work or the contractor shall bear the full responsibility. 4. All drawings subject to planning and building control approval process.

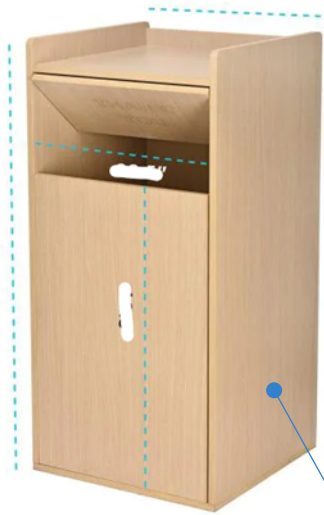

Reference Picture for Trash Bin

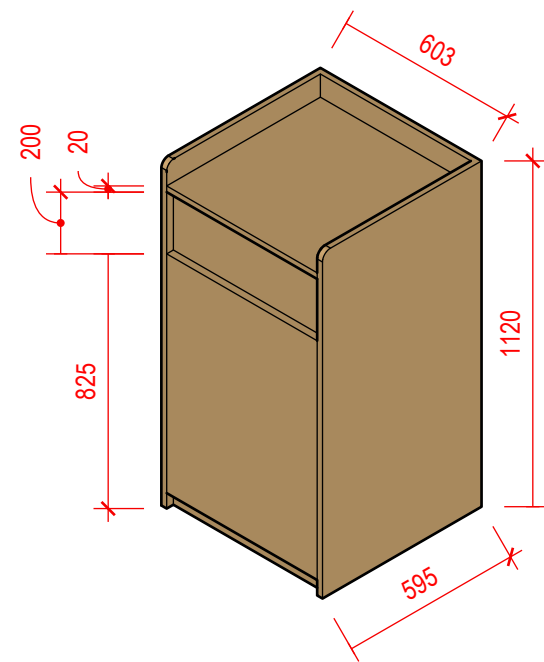


1 Trash Bin
- Axonometric

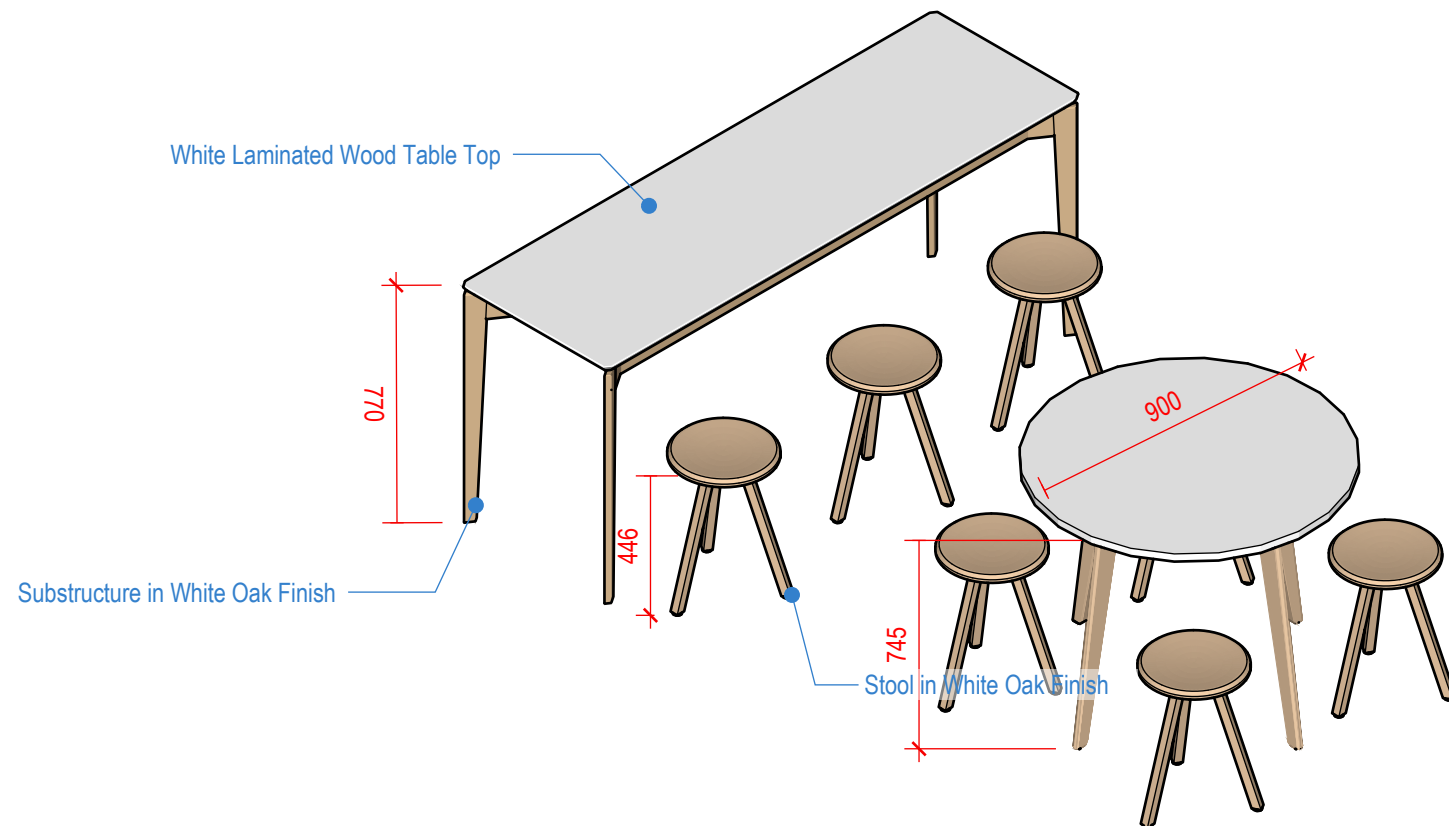

2 Table and Chairs
- Axonometric

1. Raw Ceiling: 3700mm HT ; Suspended Ceiling : 3200mm HT
2. All Columns, Walls and Ceiling in TSUJIRI to be painted White
3. All Columns and Walls in Monkey Trio to be painted Black


DRAWING TITLE	CLIENT	DRAWING NO.	SCALE	REVISION	DATE	REMARKS
LOOSE FURNITURE DETAIL	TSUJIRI & MONKEY TRIO	D-04	1:20 / A3	-	06.02.2022	1. Contractor to verify all site dimensions. 2. Do not scale drawings. 3. All dimensions shall be checked on site before commencing any work or shop drawings. Any discrepancies occurring in these drawings must be clarified before the commencement of any work or the contractor shall bear the full responsibility. 4. All drawings subject to planning and building control approval process.

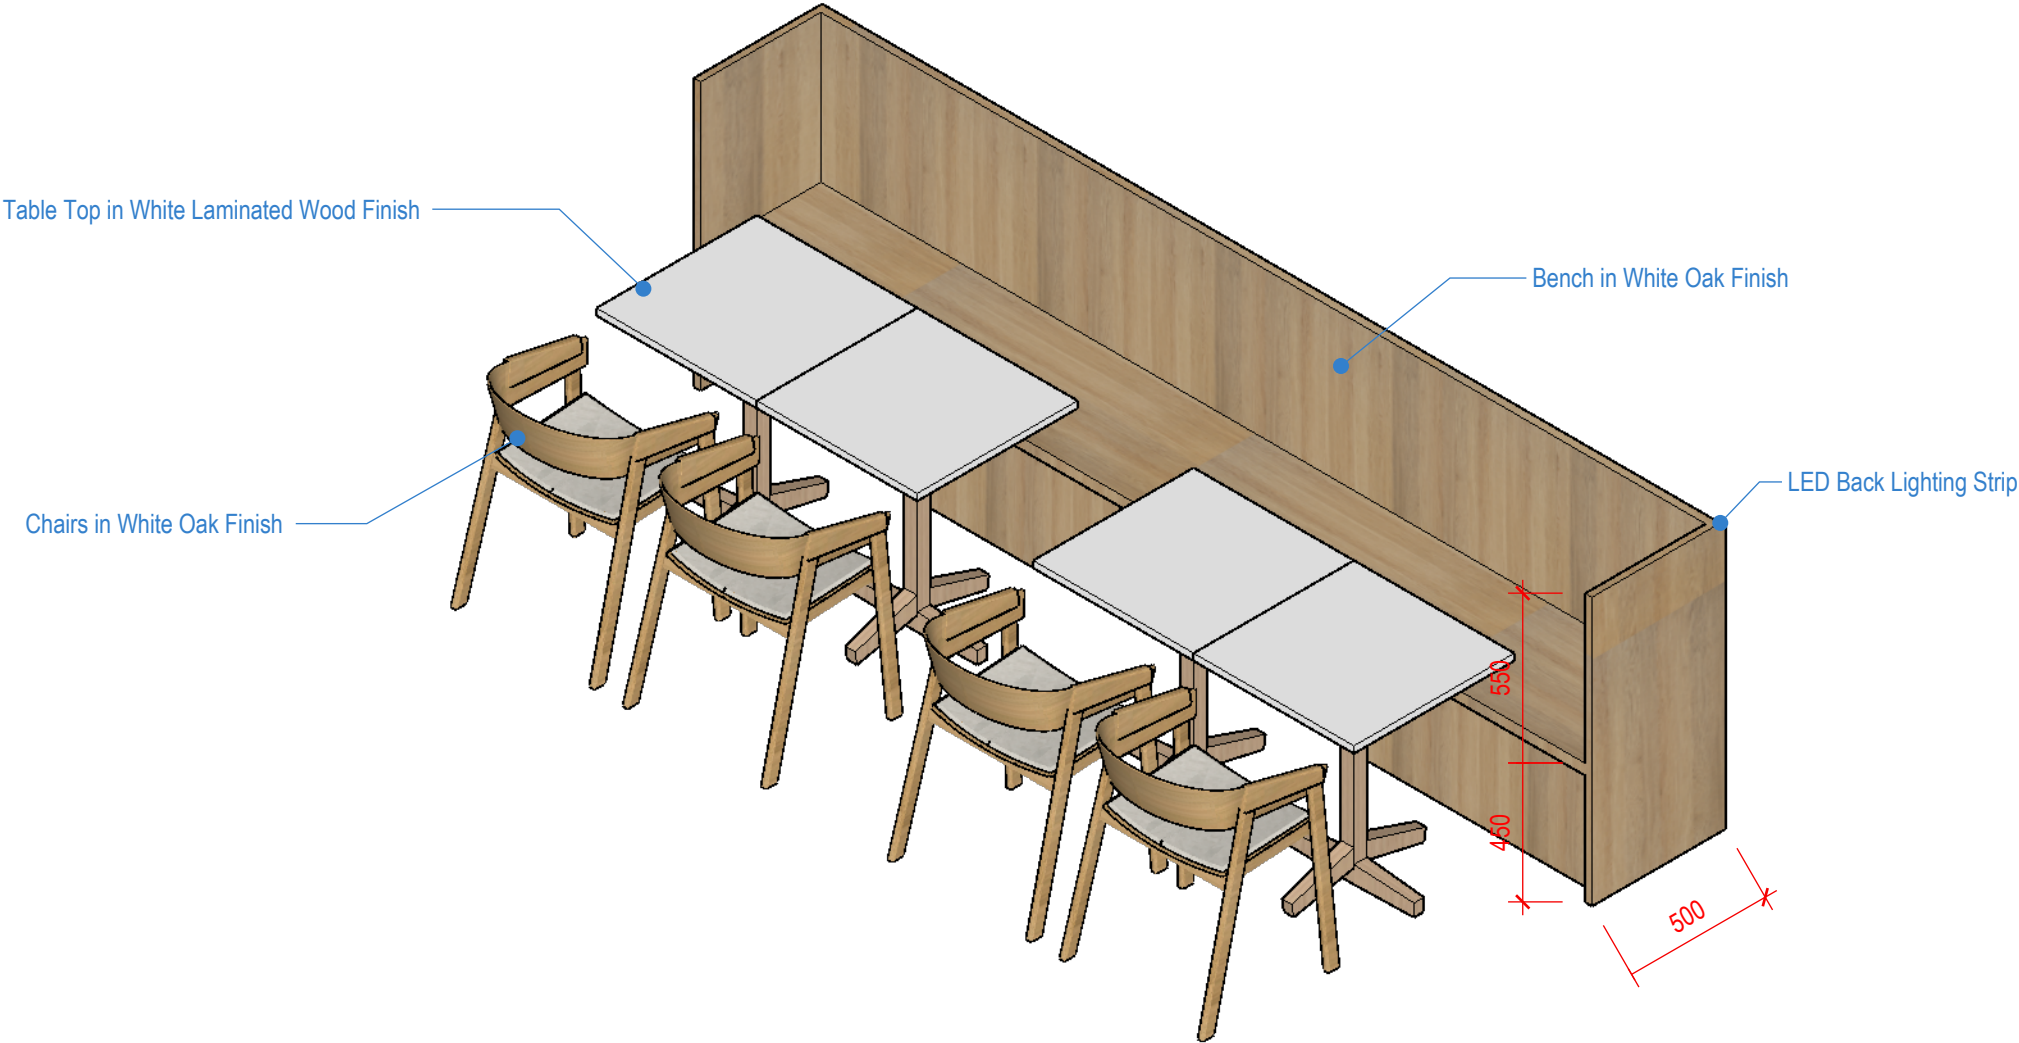

- 1. Raw Ceiling: 3700mm HT ; Suspended Ceiling : 3200mm HT
- 2. All Columns, Walls and Ceiling in TSUJIRI to be painted White
- 3. All Columns and Walls in Monkey Trio to be painted Black

Refer to Detail DT-TS2


DRAWING TITLE	CLIENT	DRAWING NO.	SCALE	REVISION	DATE	REMARKS
BENCH DETAIL 1	TSUJIRI & MONKEY TRIO	D-05	1:20 / A3	-	06.02.2022	1. Contractor to verify all site dimensions. 2. Do not scale drawings. 3. All dimensions shall be checked on site before commencing any work or shop drawings. Any discrepancies occurring in these drawings must be clarified before the commencement of any work or the contractor shall bear the full responsibility. 4. All drawings subject to planning and building control approval process.

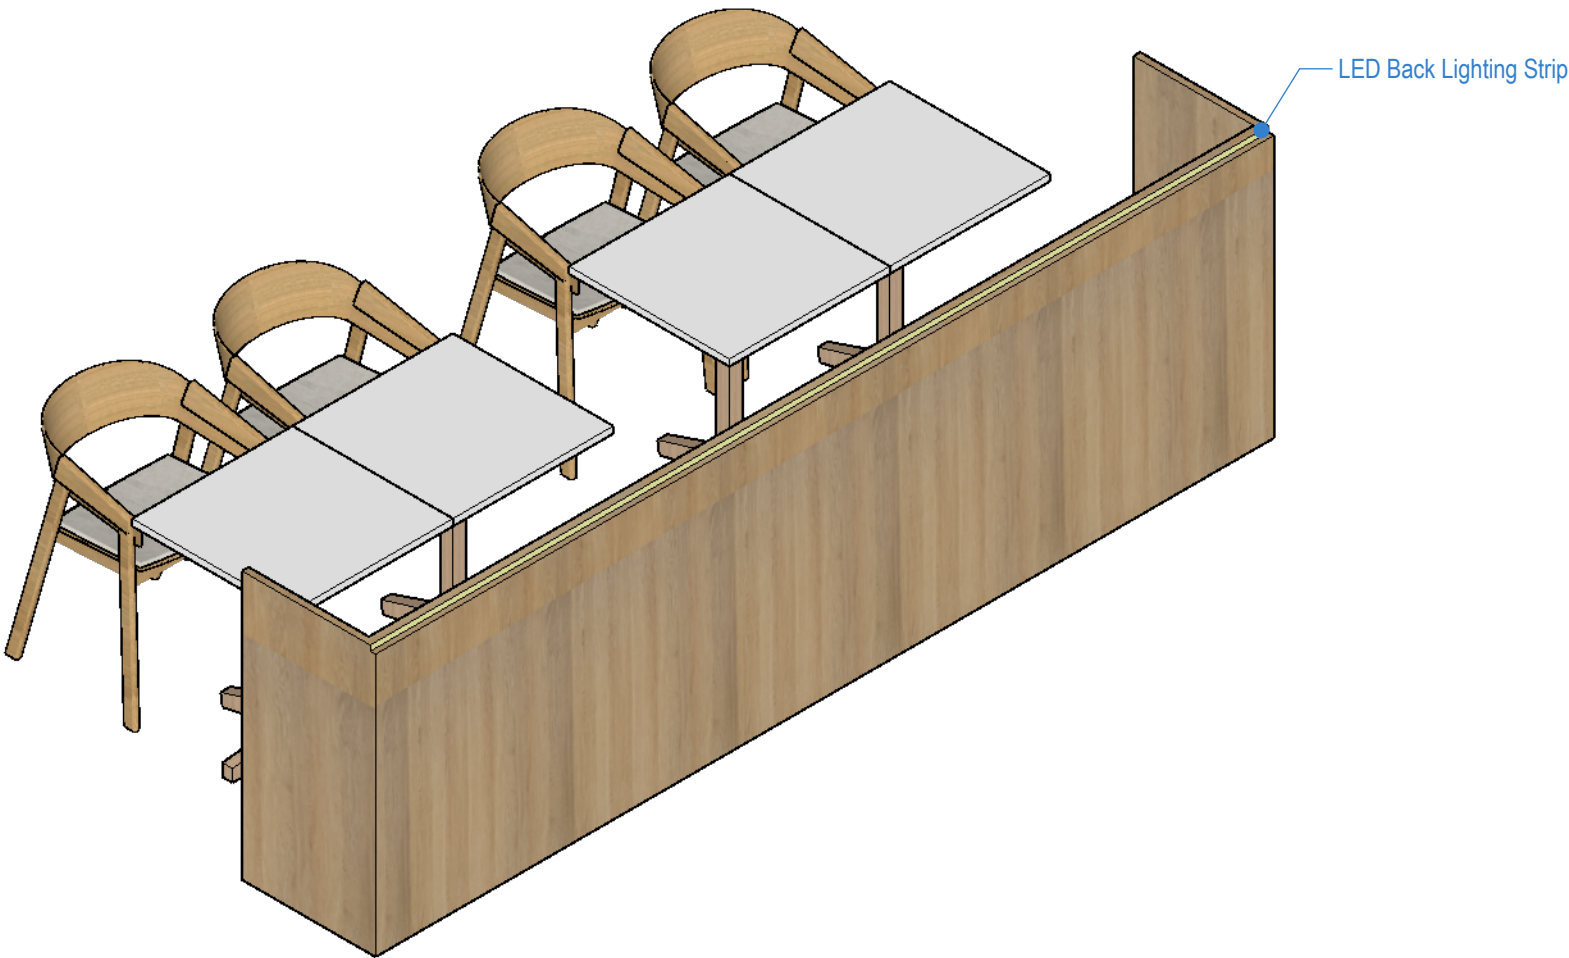

- 1. Raw Ceiling: 3700mm HT ; Suspended Ceiling : 3200mm HT
- 2. All Columns, Walls and Ceiling in TSUJIRI to be painted White
- 3. All Columns and Walls in Monkey Trio to be painted Black


Refer to Detail DT-TS2

DRAWING TITLE	CLIENT	DRAWING NO.	SCALE	REVISION	DATE	REMARKS
BENCH DETAIL 2	TSUJIRI & MONKEY TRIO	D-06	1:20 / A3	-	06.02.2022	1. Contractor to verify all site dimensions. 2. Do not scale drawings. 3. All dimensions shall be checked on site before commencing any work or shop drawings. Any discrepancies occurring in these drawings must be clarified before the commencement of any work or the contractor shall bear the full responsibility. 4. All drawings subject to planning and building control approval process.

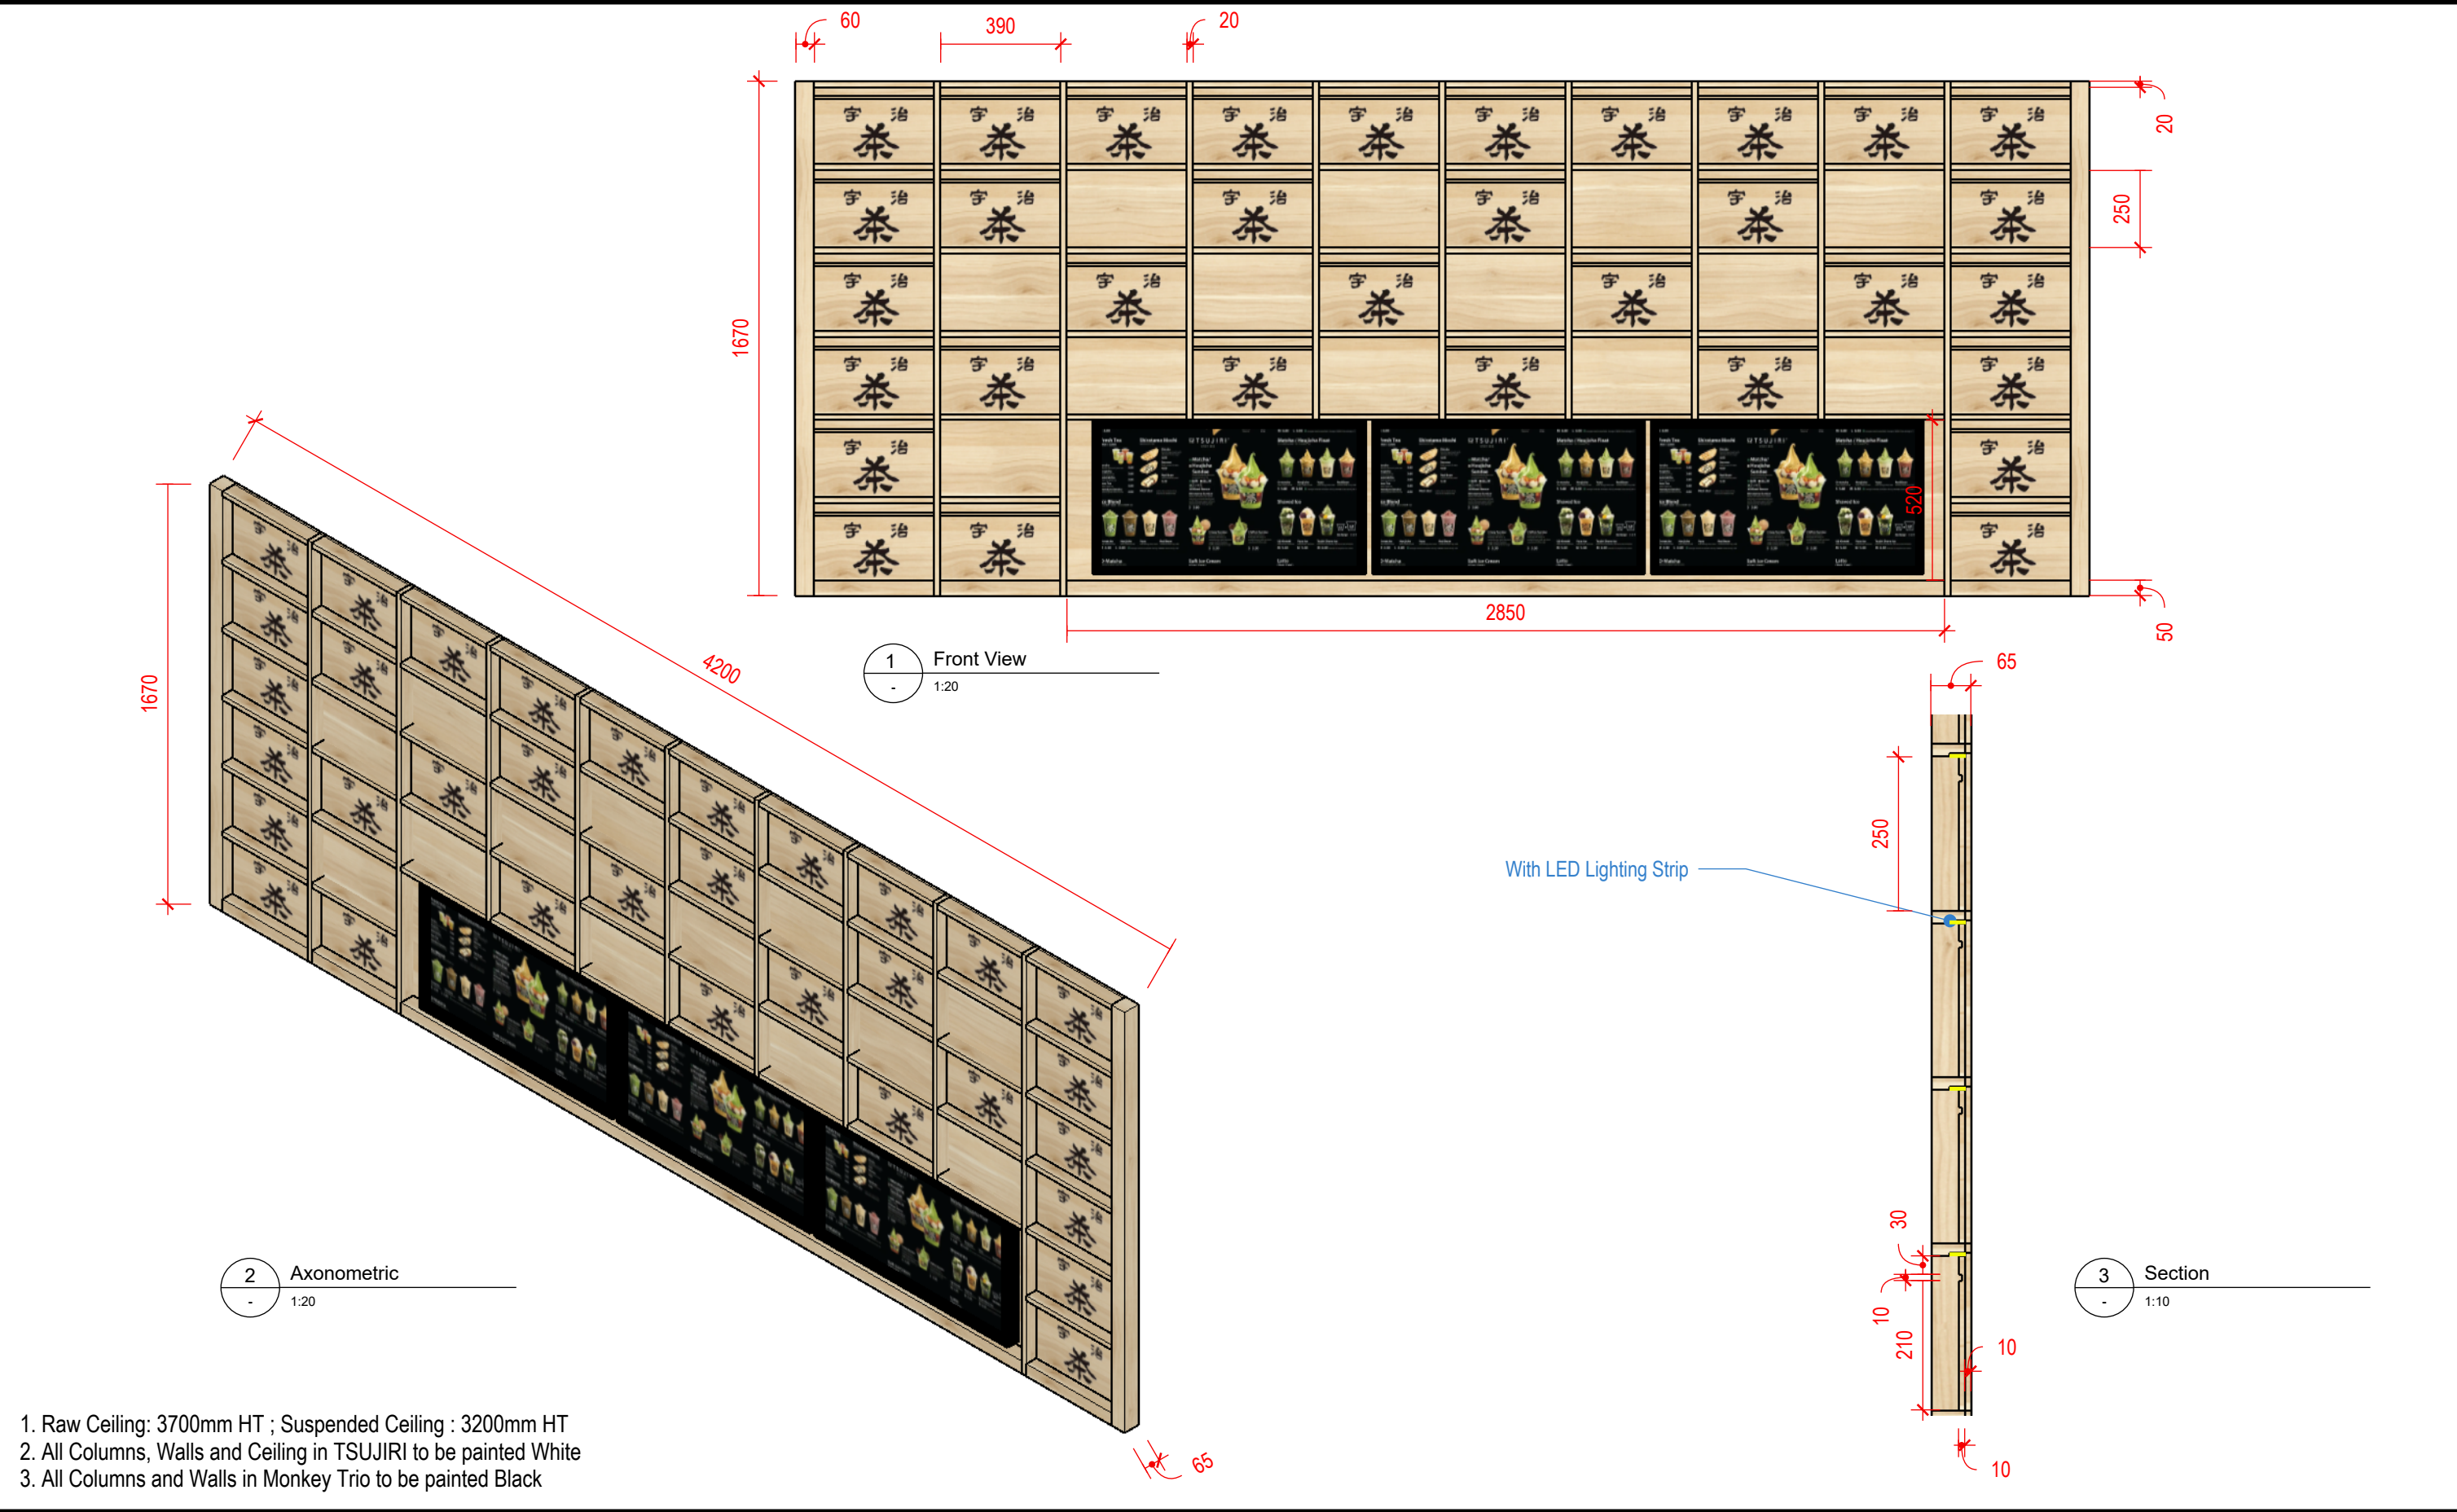

DRAWING TITLE	CLIENT	DRAWING NO.	SCALE	REVISION	DATE	REMARKS
FEATURE WALL DETAIL	TSUJIRI & MONKEY TRIO	D-07	1:20 / 10 / A3	-	06.02.2022	1. Contractor to verify all site dimensions. 2. Do not scale drawings. 3. All dimensions shall be checked on site before commencing any work or shop drawings. Any discrepancies occurring in these drawings must be clarified before the commencement of any work or the contractor shall bear the full responsibility. 4. All drawings subject to planning and building control approval process.

Wall and Column with Black
Paint Finish

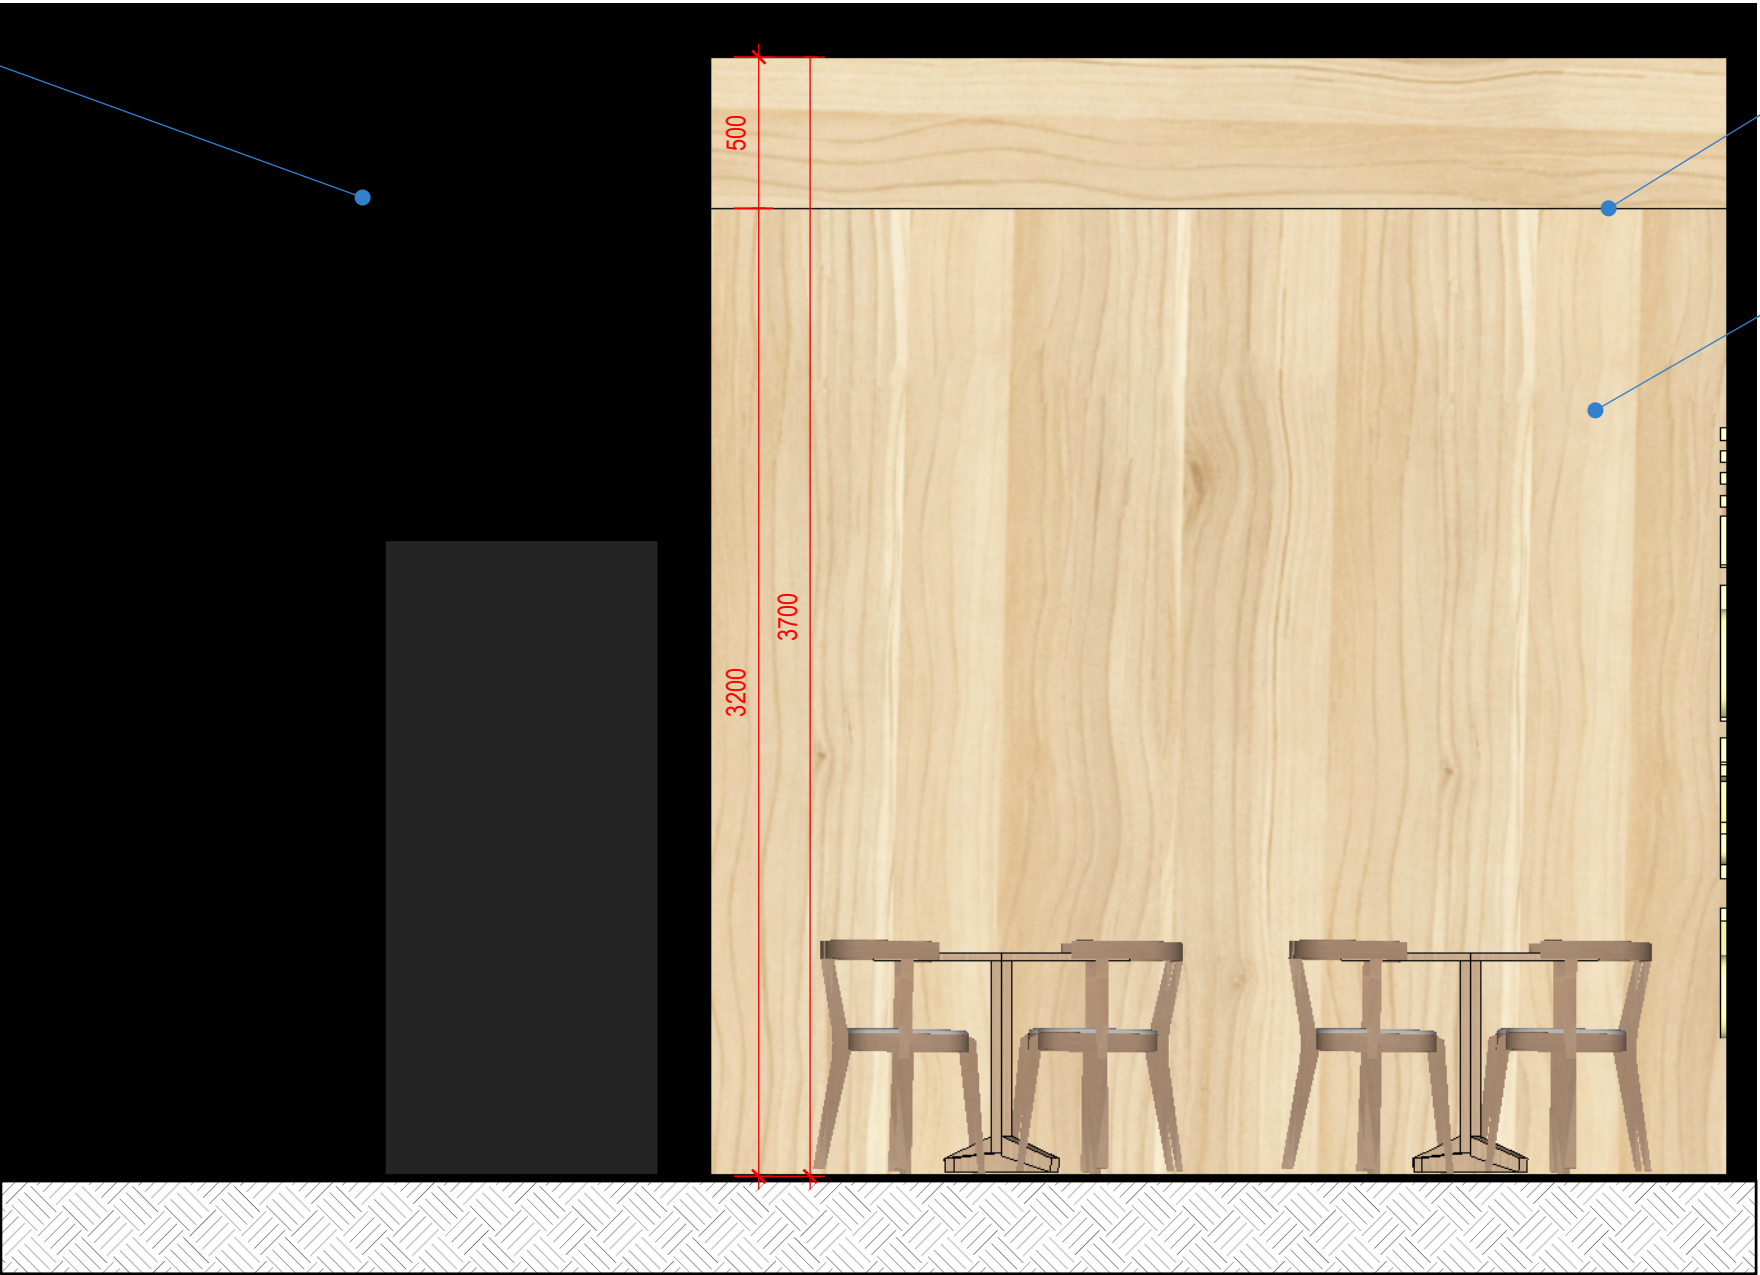

Ceiling with all Around LED Strip


Real Wood Veneer Wallcovering

1. Raw Ceiling: 3700mm HT ; Suspended Ceiling : 3200mm HT
2. All Columns, Walls and Ceiling in TSUJIRI to be painted White
3. All Columns and Walls in Monkey Trio to be painted Black

DRAWING TITLE	CLIENT	DRAWING NO.	SCALE	REVISION	DATE	REMARKS
BAR SEATING ELEVATION	TSUJIRI & MONKEY TRIO	E-06	1:25 / A3	-	06.02.2022	1. Contractor to verify all site dimensions. 2. Do not scale drawings. 3. All dimensions shall be checked on site before commencing any work or shop drawings. Any discrepancies occurring in these drawings must be clarified before the commencement of any work or the contractor shall bear the full responsibility. 4. All drawings subject to planning and building control approval process.

Bar Feature Wall for Sake Bottles,
Refer to DT-MT2

Monkey Trio Logo with LED Backlight

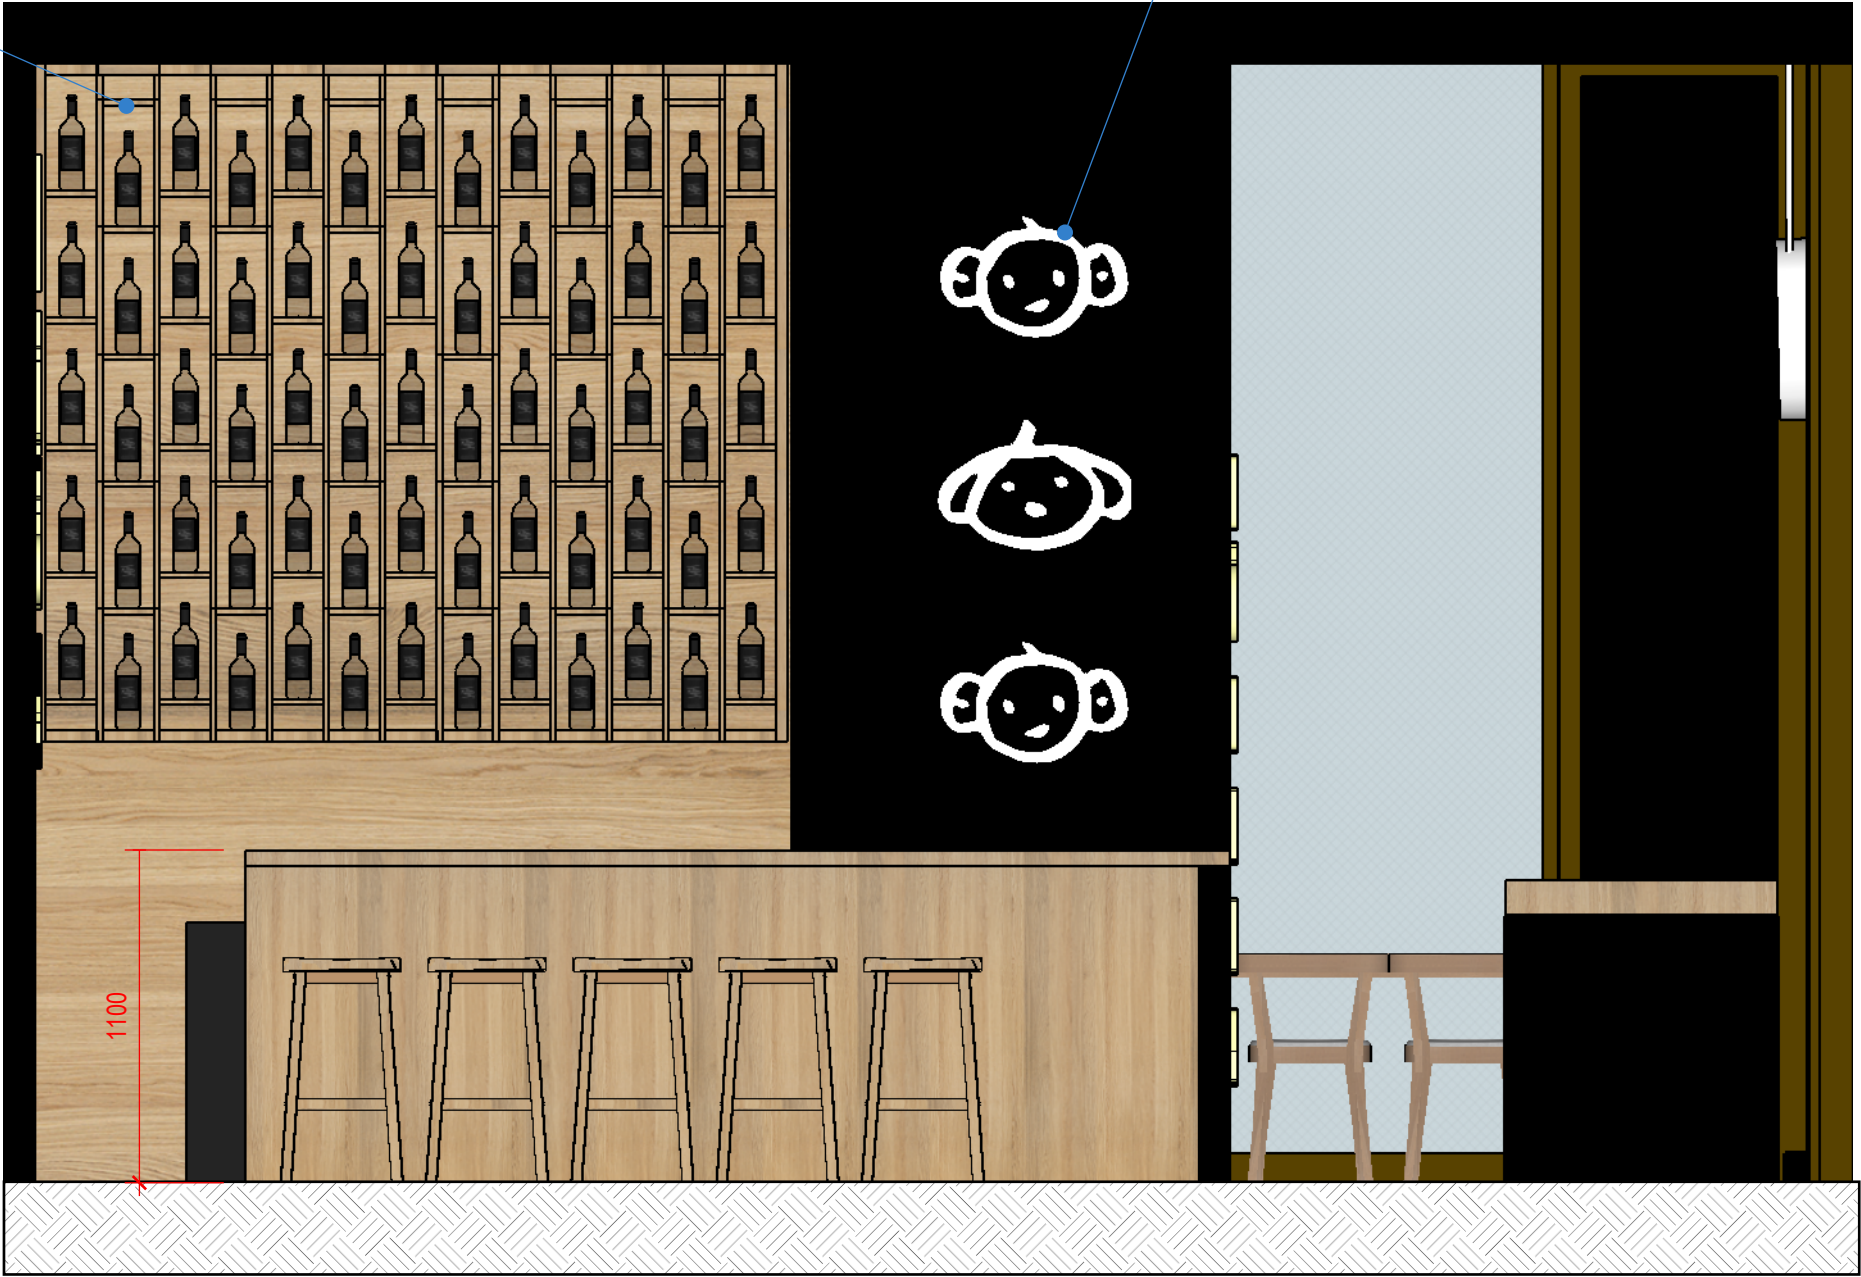

1. Raw Ceiling: 3700mm HT ; Suspended Ceiling : 3200mm HT
2. All Columns, Walls and Ceiling in TSUJIRI to be painted White
3. All Columns and Walls in Monkey Trio to be painted Black

DRAWING TITLE
BAR ELEVATION

CLIENT
TSUJIRI &
MONKEY TRIO

DRAWING NO.
E-07


SCALE
1:25 / A3

REVISION
-

DATE
06.02.2022

REMARKS


1. Contractor to verify all site dimensions.
2. Do not scale drawings.
3. All dimensions shall be checked on site before commencing any work or shop drawings. Any discrepancies occurring in these drawings must be clarified before the commencement of any work or the contractor shall bear the full responsibility.
4. All drawings subject to planning and building control approval process.

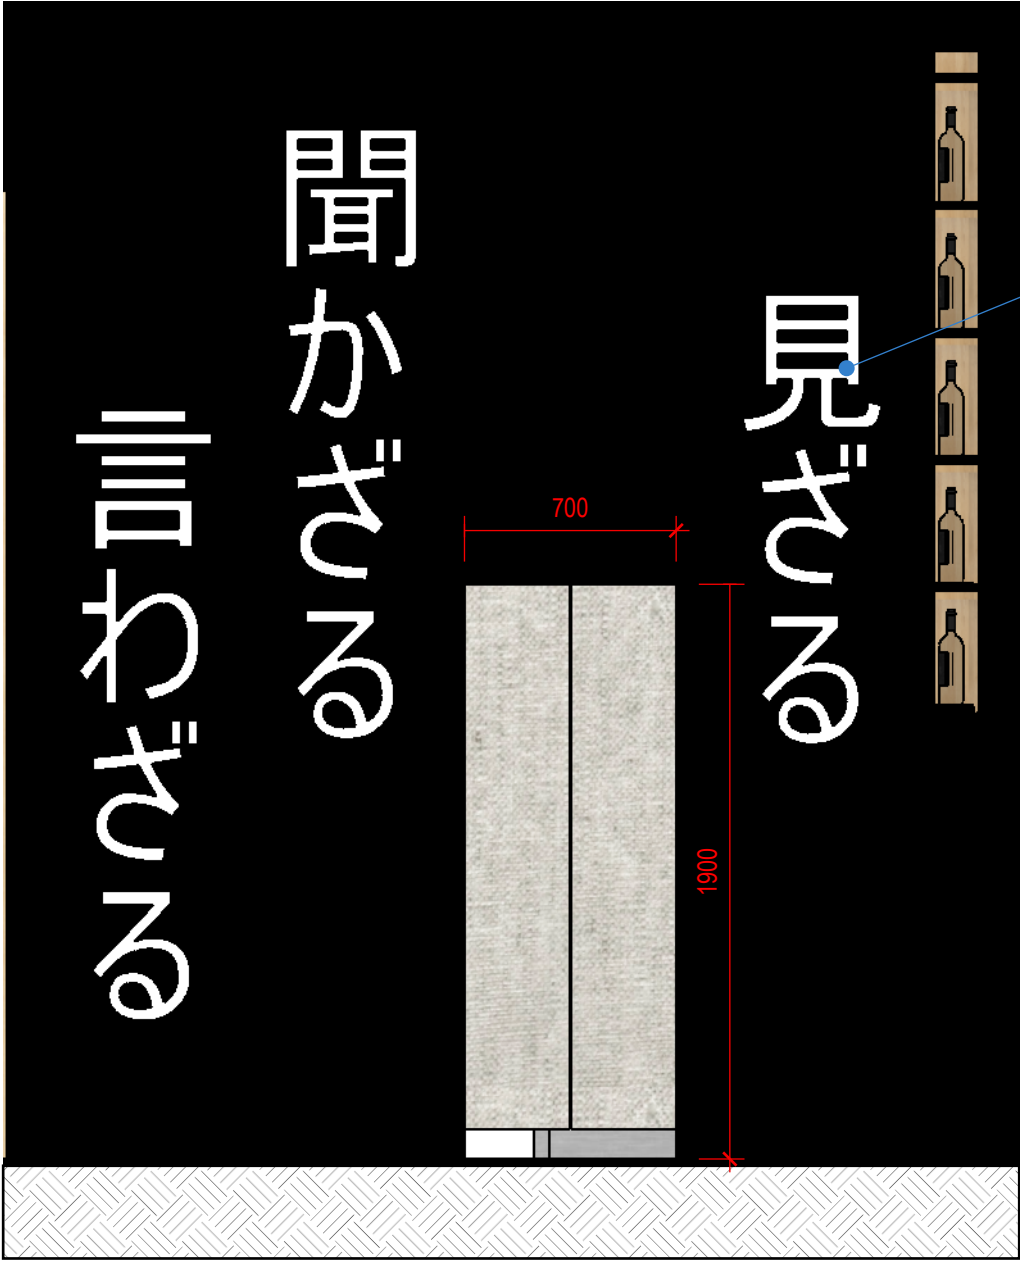

Wording with LED Backlight



- 1. Raw Ceiling: 3700mm HT ; Suspended Ceiling : 3200mm HT
- 2. All Columns, Walls and Ceiling in TSUJIRI to be painted White
- 3. All Columns and Walls in Monkey Trio to be painted Black

DRAWING TITLE	CLIENT	DRAWING NO.	SCALE	REVISION	DATE	REMARKS
BAR ELEVATION SIDE WALL	TSUJIRI & MONKEY TRIO	E-08	1:25 / A3	-	06.02.2022	1. Contractor to verify all site dimensions. 2. Do not scale drawings. 3. All dimensions shall be checked on site before commencing any work or shop drawings. Any discrepancies occurring in these drawings must be clarified before the commencement of any work or the contractor shall bear the full responsibility. 4. All drawings subject to planning and building control approval process.

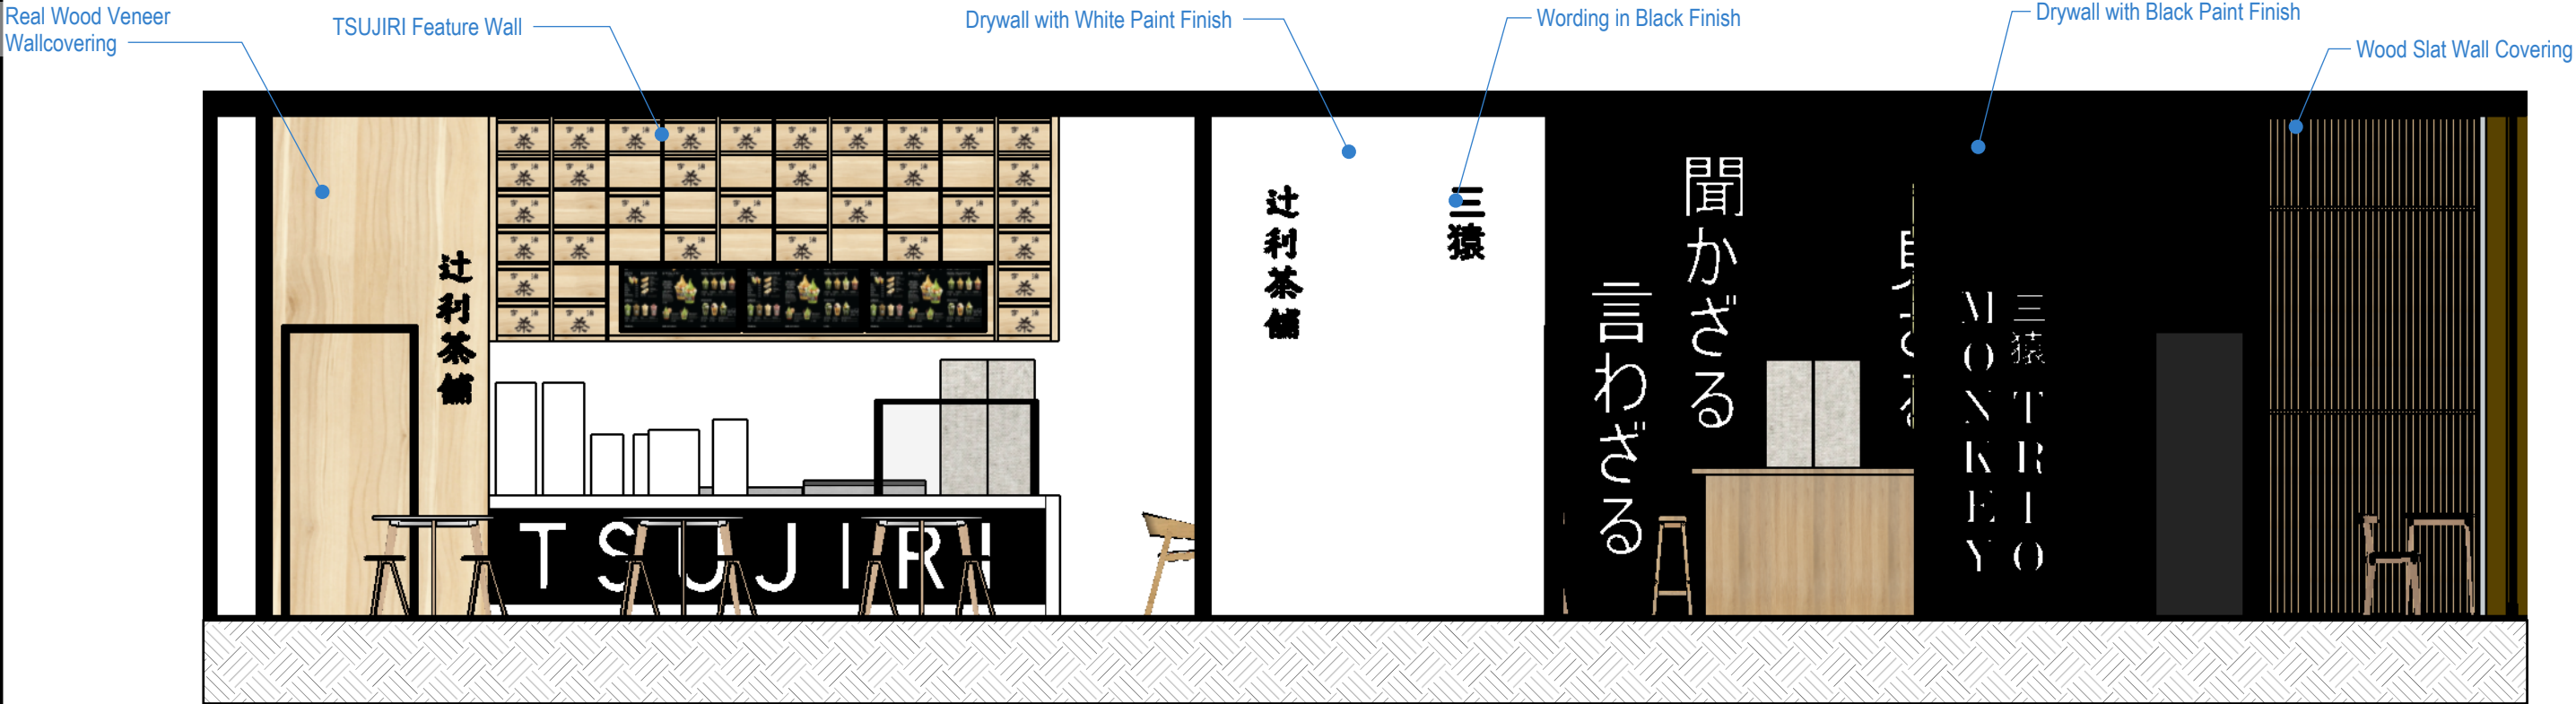

- 1. Raw Ceiling: 3700mm HT ; Suspended Ceiling : 3200mm HT
- 2. All Columns, Walls and Ceiling in TSUJIRI to be painted White
- 3. All Columns and Walls in Monkey Trio to be painted Black




DRAWING TITLE	CLIENT	DRAWING NO.	SCALE	REVISION	DATE	REMARKS
LONGITUDINAL SECTION ELEVATION	TSUJIRI & MONKEY TRIO	E-09	1:50 / A3	-	06.02.2022	1. Contractor to verify all site dimensions. 2. Do not scale drawings. 3. All dimensions shall be checked on site before commencing any work or shop drawings. Any discrepancies occurring in these drawings must be clarified before the commencement of any work or the contractor shall bear the full responsibility. 4. All drawings subject to planning and building control approval process.

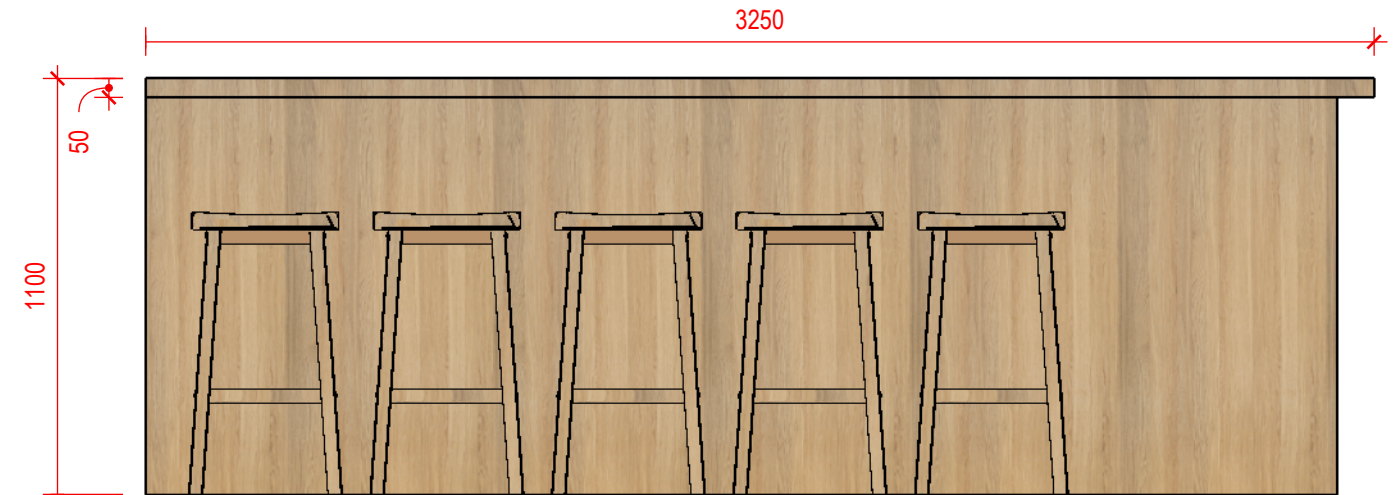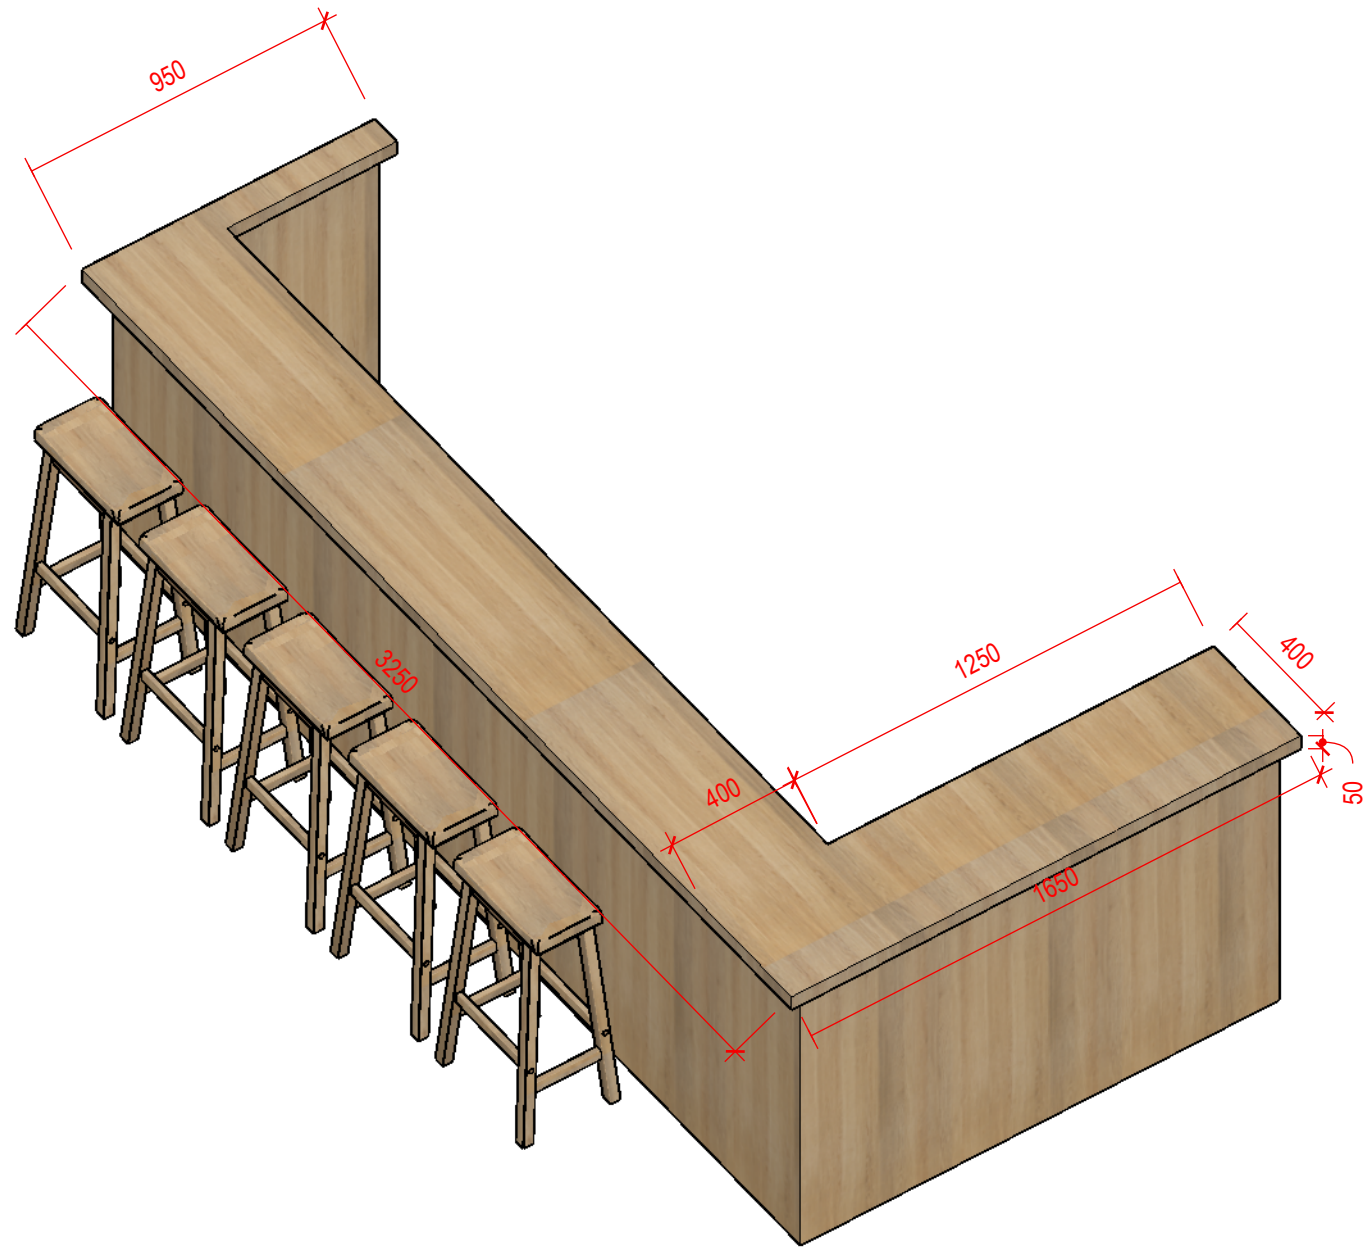

1. Raw Ceiling: 3700mm HT ; Suspended Ceiling : 3200mm HT
2. All Columns, Walls and Ceiling in TSUJIRI to be painted White
3. All Columns and Walls in Monkey Trio to be painted Black

Refer to Detail DT-MT1


DRAWING TITLE	CLIENT	DRAWING NO.	SCALE	REVISION	DATE	REMARKS
BAR TABLE DETAIL	TSUJIRI & MONKEY TRIO	D-08	1:20 / A3	-	06.02.2022	1. Contractor to verify all site dimensions. 2. Do not scale drawings. 3. All dimensions shall be checked on site before commencing any work or shop drawings. Any discrepancies occurring in these drawings must be clarified before the commencement of any work or the contractor shall bear the full responsibility. 4. All drawings subject to planning and building control approval process.

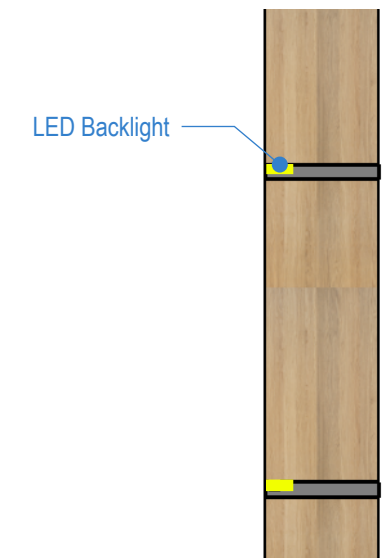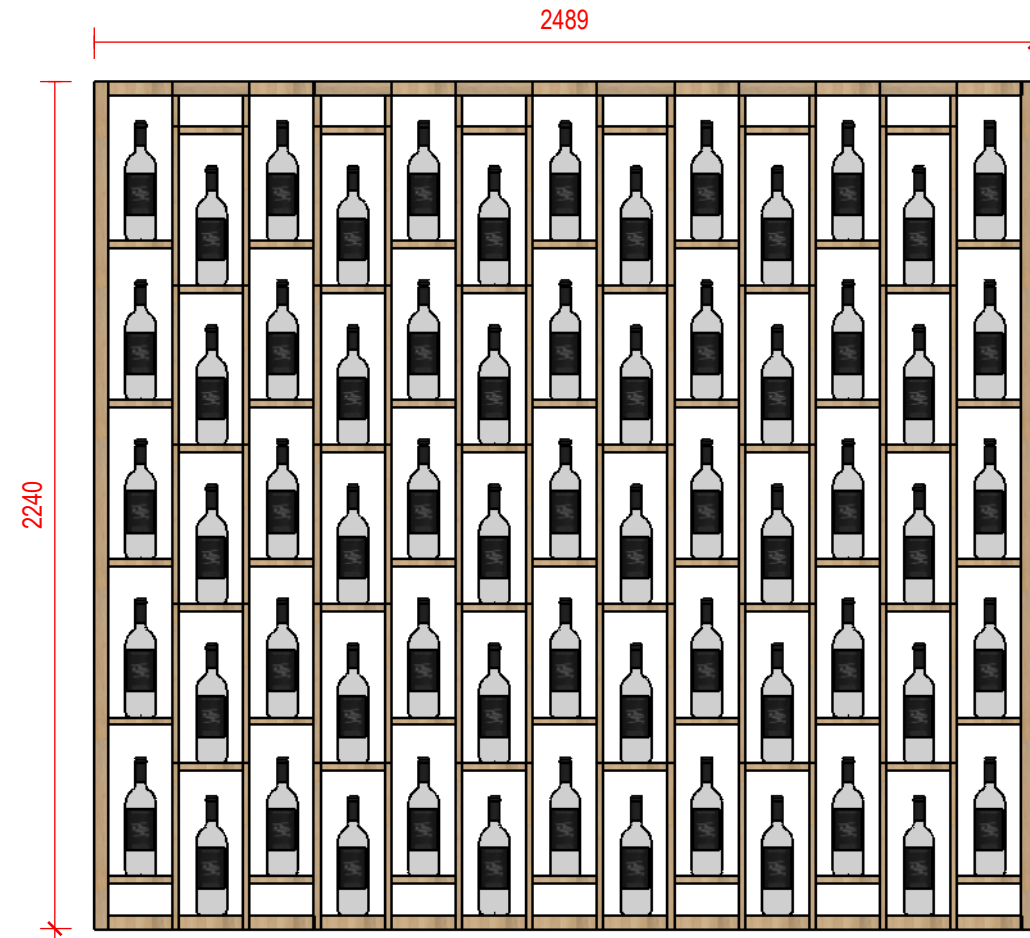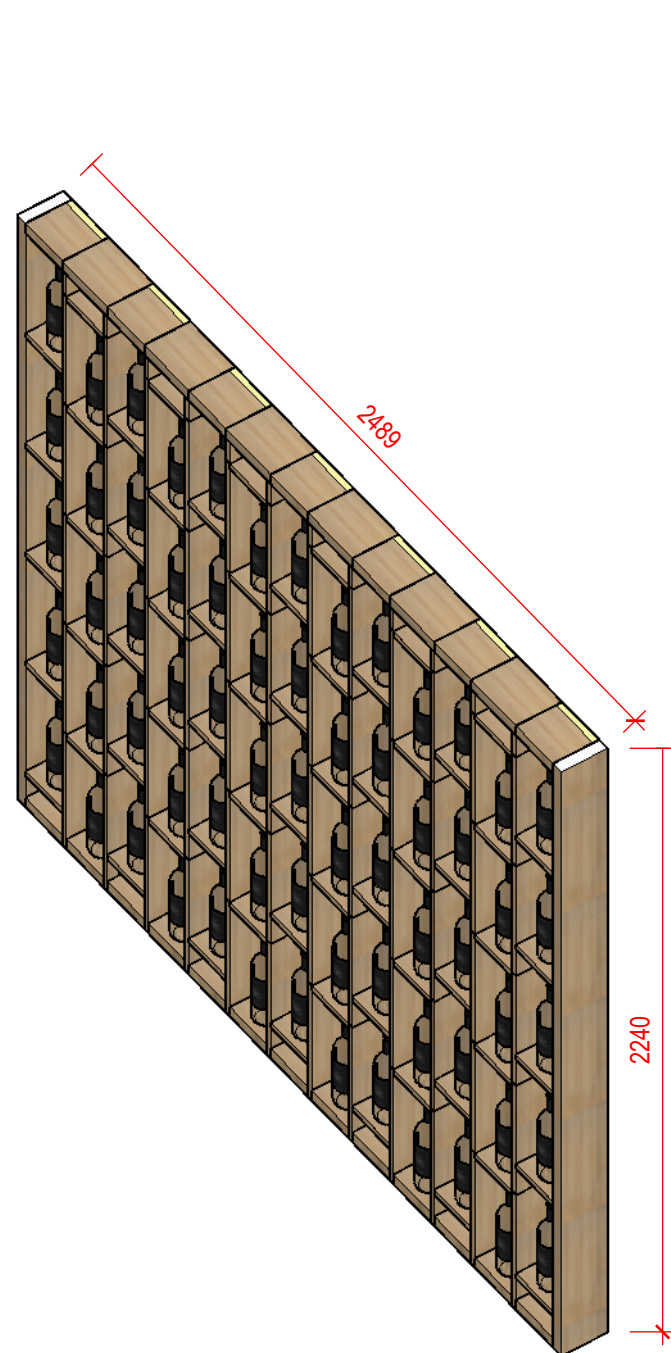

1. Raw Ceiling: 3700mm HT ; Suspended Ceiling : 3200mm HT
2. All Columns, Walls and Ceiling in TSUJIRI to be painted White
3. All Columns and Walls in Monkey Trio to be painted Black


Refer to Detail DT-MT2

DRAWING TITLE	CLIENT	DRAWING NO.	SCALE	REVISION	DATE	REMARKS
BAR FEATURE WALL DETAIL	TSUJIRI & MONKEY TRIO	D-10	1:20 / 1:10 / A3	-	06.02.2022	1. Contractor to verify all site dimensions. 2. Do not scale drawings. 3. All dimensions shall be checked on site before commencing any work or shop drawings. Any discrepancies occurring in these drawings must be clarified before the commencement of any work or the contractor shall bear the full responsibility. 4. All drawings subject to planning and building control approval process.

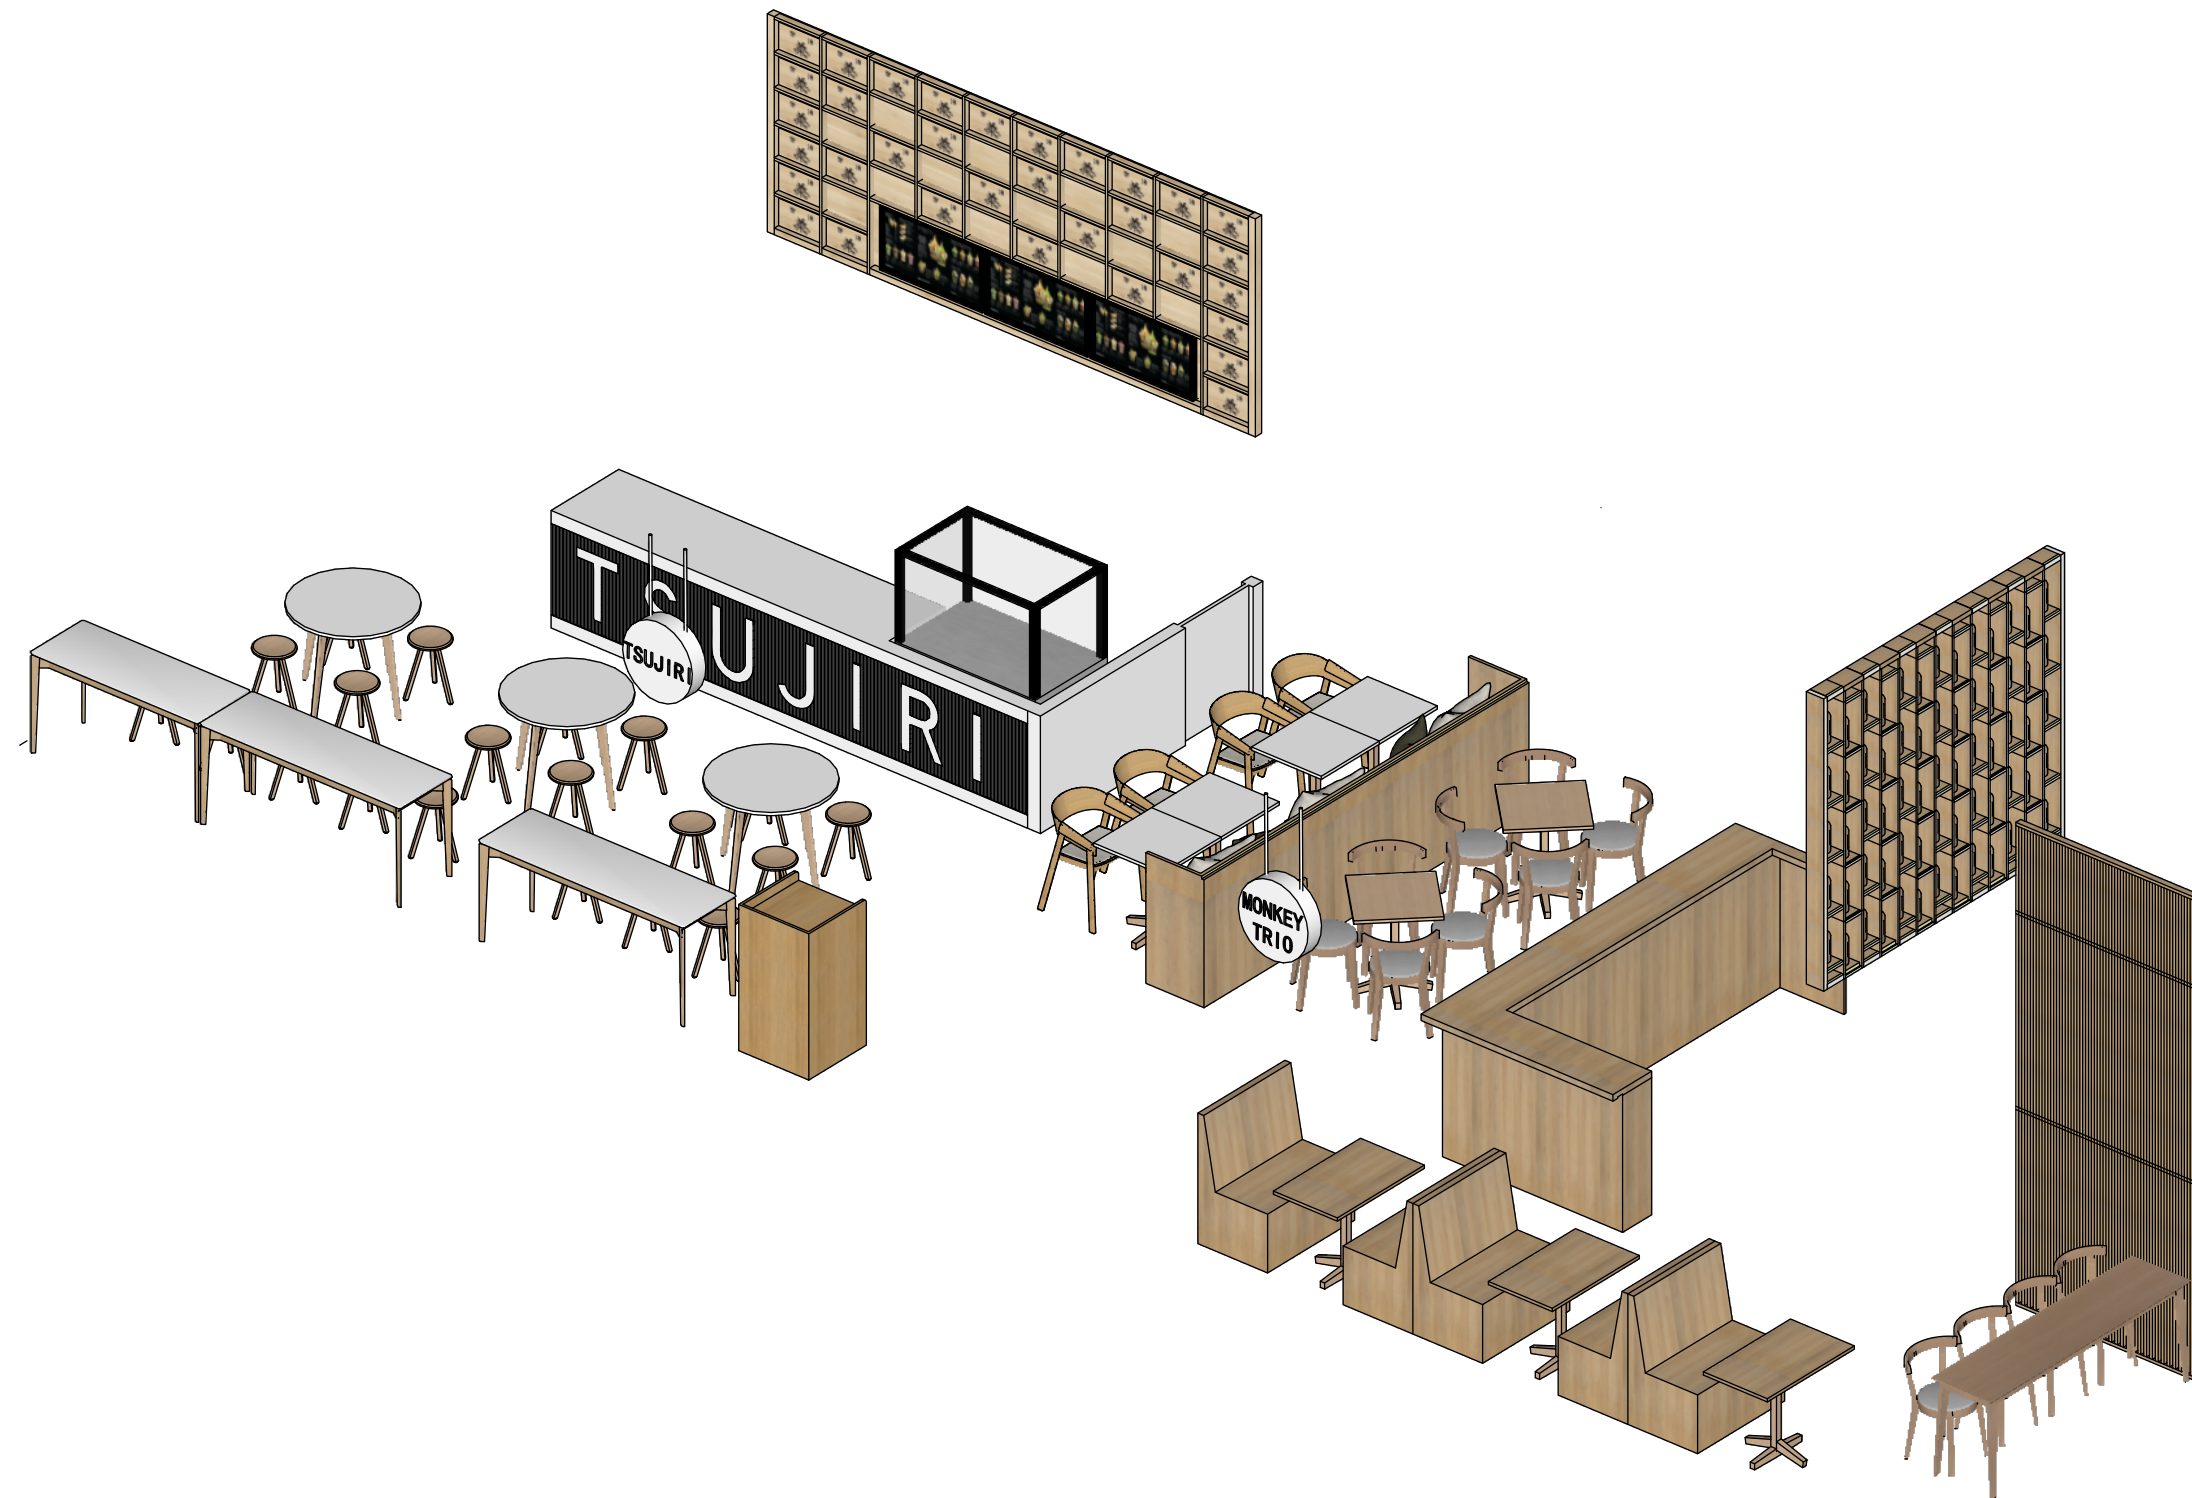


1. Raw Ceiling: 3700mm HT ; Suspended Ceiling : 3200mm HT
2. All Columns, Walls and Ceiling in TSUJIRI to be painted White
3. All Columns and Walls in Monkey Trio to be painted Black

DRAWING TITLE	CLIENT	DRAWING NO.	SCALE	REVISION	DATE	REMARKS
FURNITURE OVERVIEW	TSUJIRI & MONKEY TRIO	D-09	-	-	06.02.2022	1. Contractor to verify all site dimensions. 2. Do not scale drawings. 3. All dimensions shall be checked on site before commencing any work or shop drawings. Any discrepancies occurring in these drawings must be clarified before the commencement of any work or the contractor shall bear the full responsibility. 4. All drawings subject to planning and building control approval process.

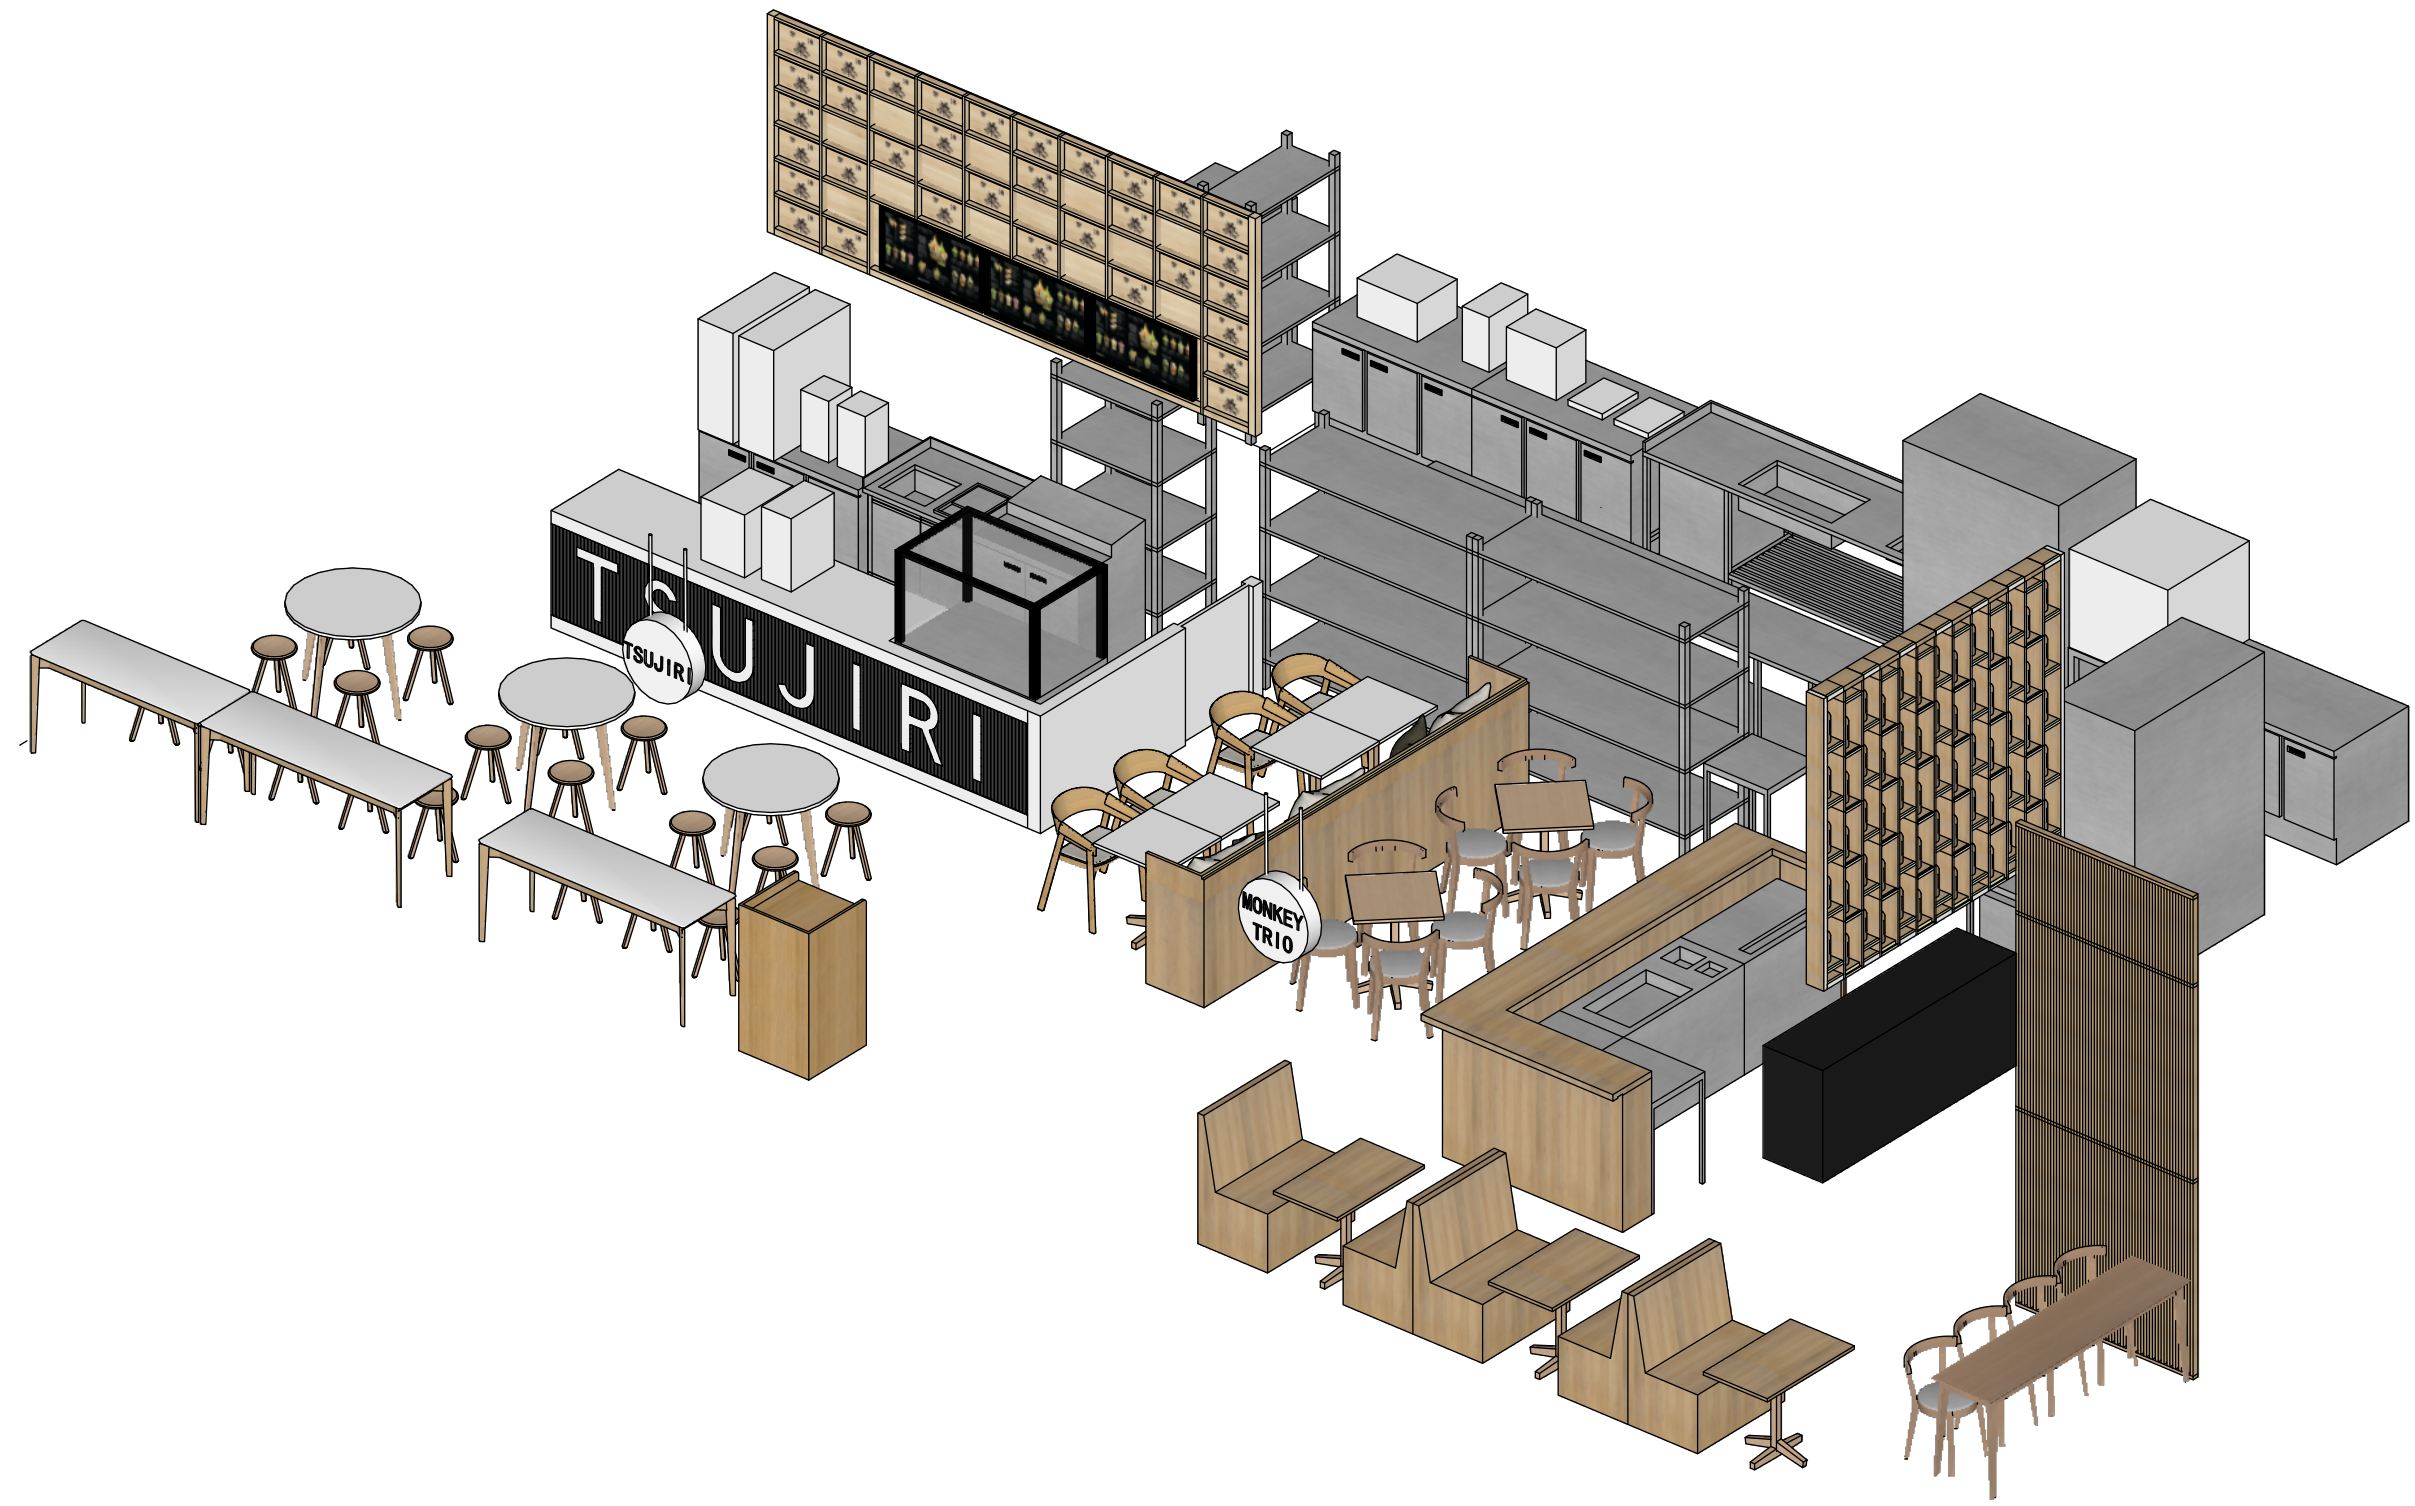



1. Raw Ceiling: 3700mm HT ; Suspended Ceiling : 3200mm HT
2. All Columns, Walls and Ceiling in TSUJIRI to be painted White
3. All Columns and Walls in Monkey Trio to be painted Black

DRAWING TITLE	CLIENT	DRAWING NO.	SCALE	REVISION	DATE	REMARKS
FURNITURE OVERVIEW	TSUJIRI & MONKEY TRIO	D-10	-	-	06.02.2022	1. Contractor to verify all site dimensions. 2. Do not scale drawings. 3. All dimensions shall be checked on site before commencing any work or shop drawings. Any discrepancies occurring in these drawings must be clarified before the commencement of any work or the contractor shall bear the full responsibility. 4. All drawings subject to planning and building control approval process.

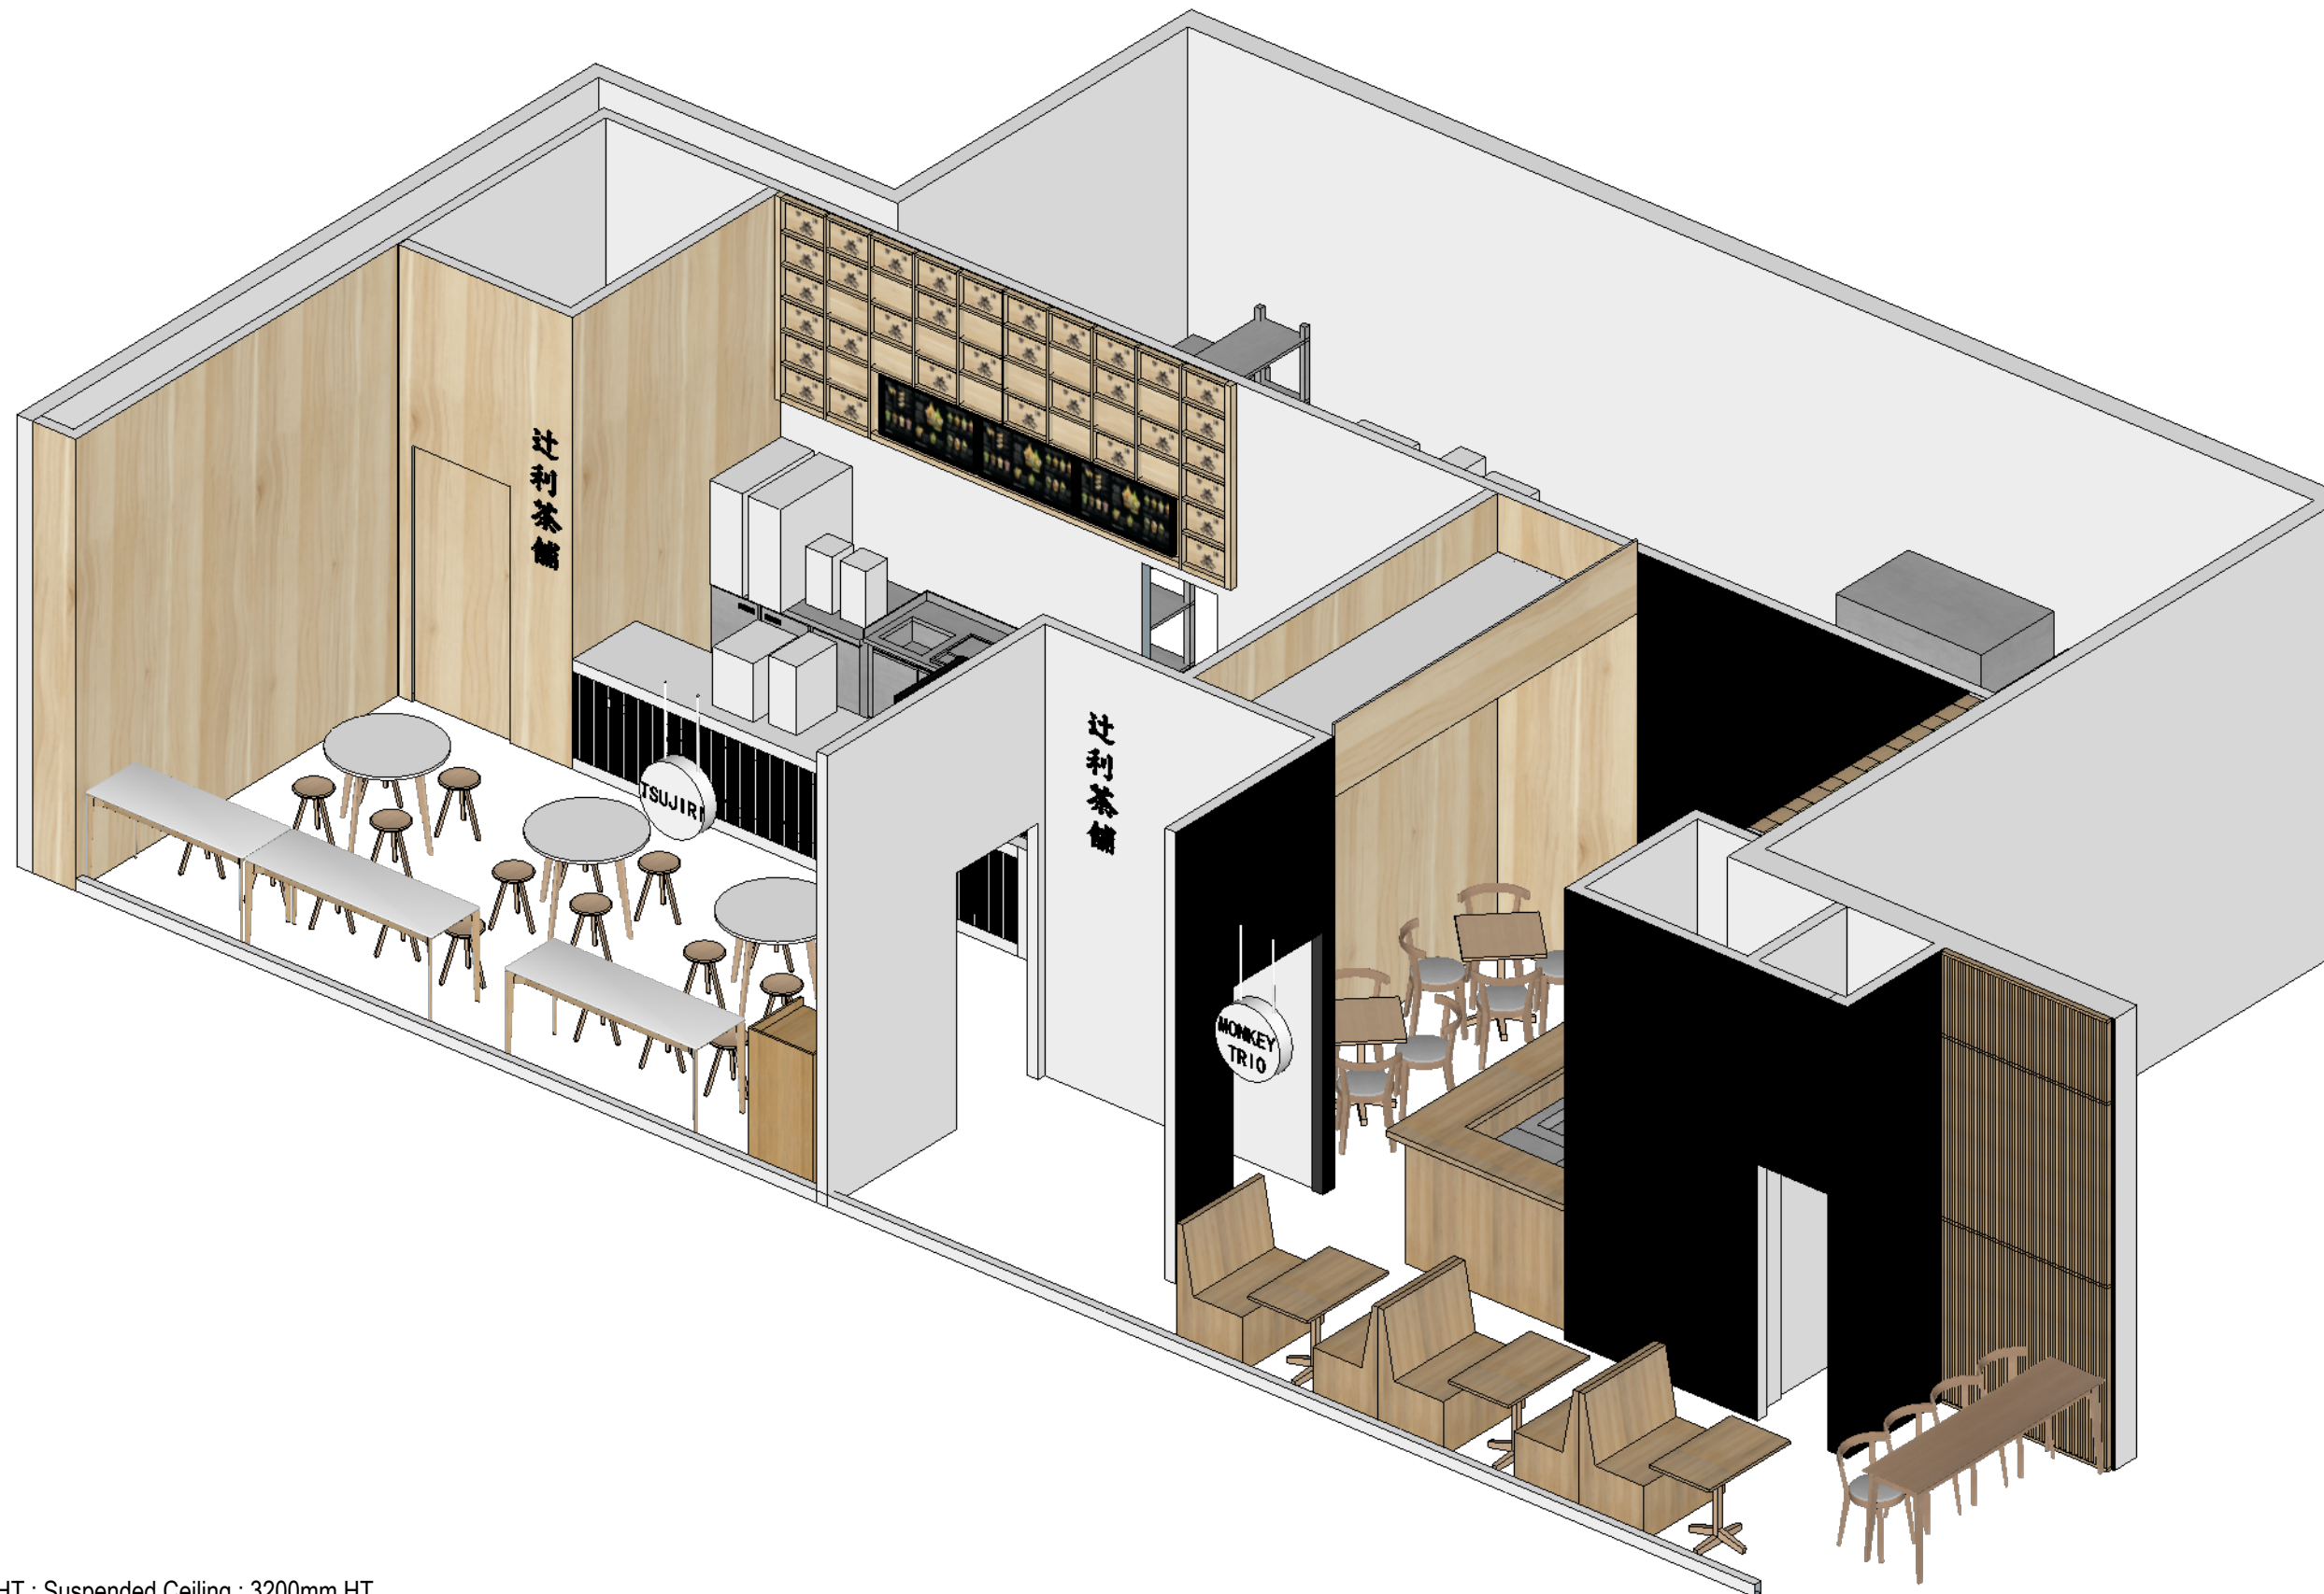

1. Raw Ceiling: 3700mm HT ; Suspended Ceiling : 3200mm HT
2. All Columns, Walls and Ceiling in TSUJIRI to be painted White
3. All Columns and Walls in Monkey Trio to be painted Black

DRAWING TITLE	CLIENT	DRAWING NO.	SCALE	REVISION	DATE	REMARKS
FURNITURE OVERVIEW	TSUJIRI & MONKEY TRIO	D-11	-	-	06.02.2022	1. Contractor to verify all site dimensions. 2. Do not scale drawings. 3. All dimensions shall be checked on site before commencing any work or shop drawings. Any discrepancies occurring in these drawings must be clarified before the commencement of any work or the contractor shall bear the full responsibility. 4. All drawings subject to planning and building control approval process.

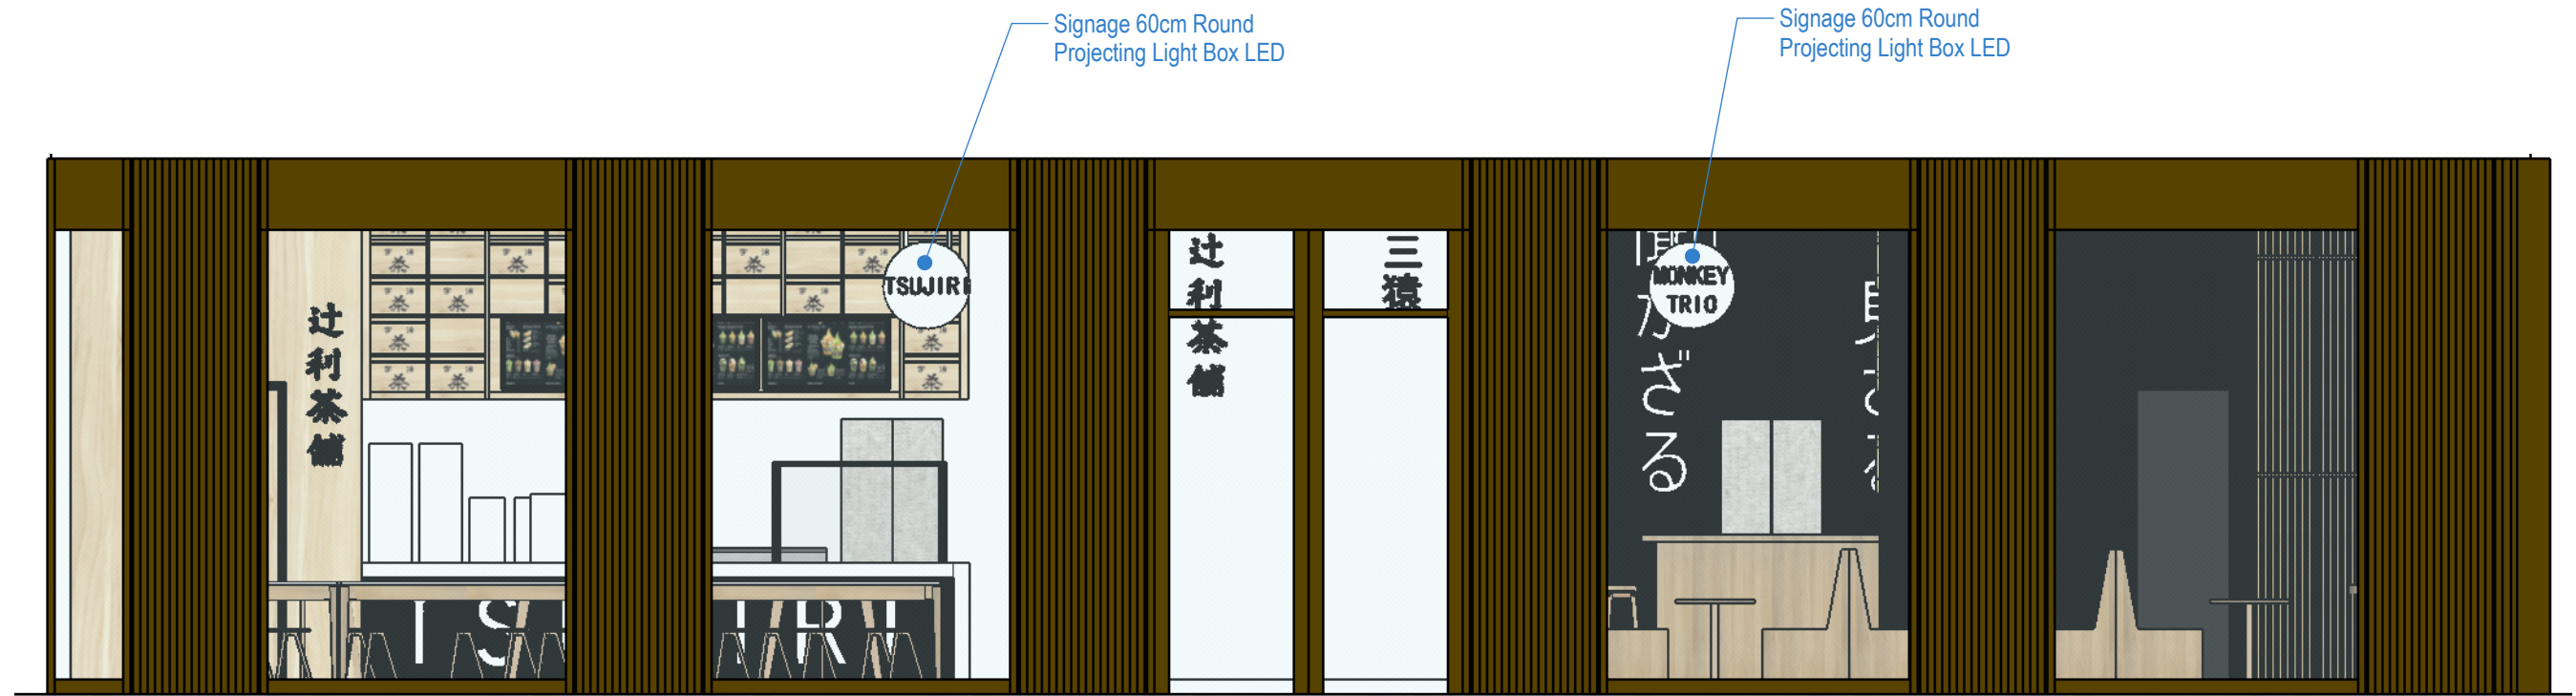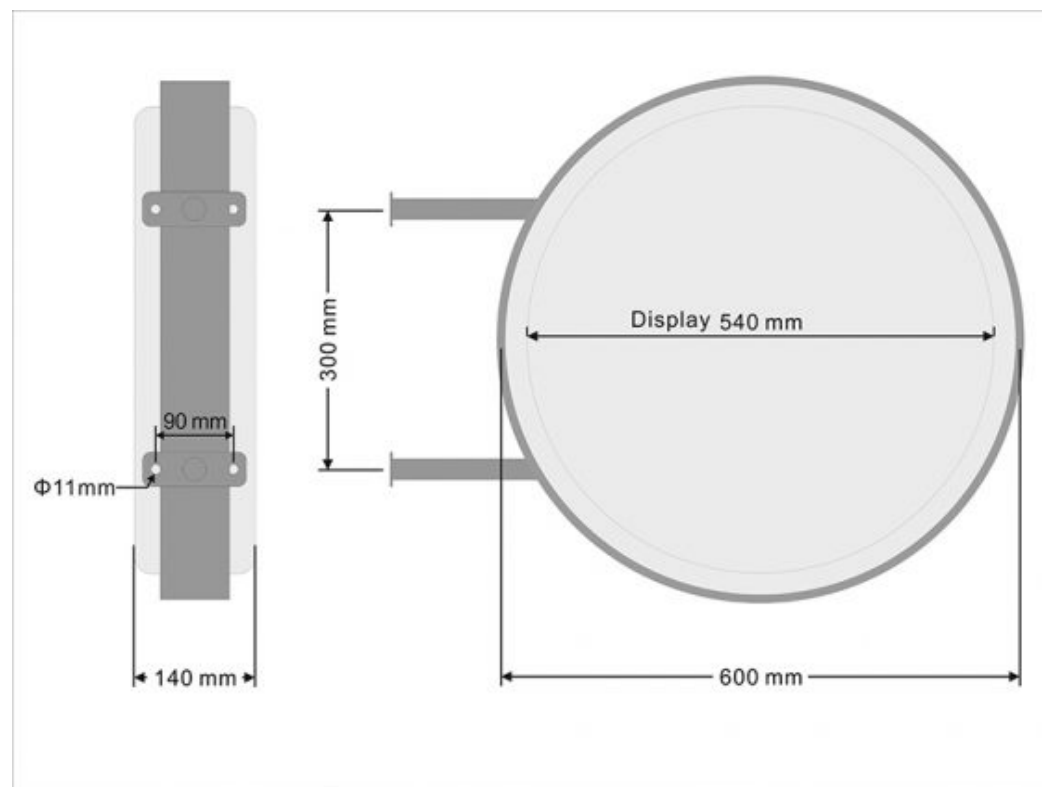

1. Raw Ceiling: 3700mm HT ; Suspended Ceiling : 3200mm HT
2. All Columns, Walls and Ceiling in TSUJIRI to be painted White
3. All Columns and Walls in Monkey Trio to be painted Black

DRAWING TITLE	CLIENT	DRAWING NO.	SCALE	REVISION	DATE	REMARKS
SIGNAGE DETAIL	TSUJIRI & MONKEY TRIO	D-12	1:50/ A3	-	06.02.2022	1. Contractor to verify all site dimensions. 2. Do not scale drawings. 3. All dimensions shall be checked on site before commencing any work or shop drawings. Any discrepancies occurring in these drawings must be clarified before the commencement of any work or the contractor shall bear the full responsibility. 4. All drawings subject to planning and building control approval process.