


1. Copyright Jessop and Cook Architects
2. Do not scale from drawings, all dimensions to be checked on site.

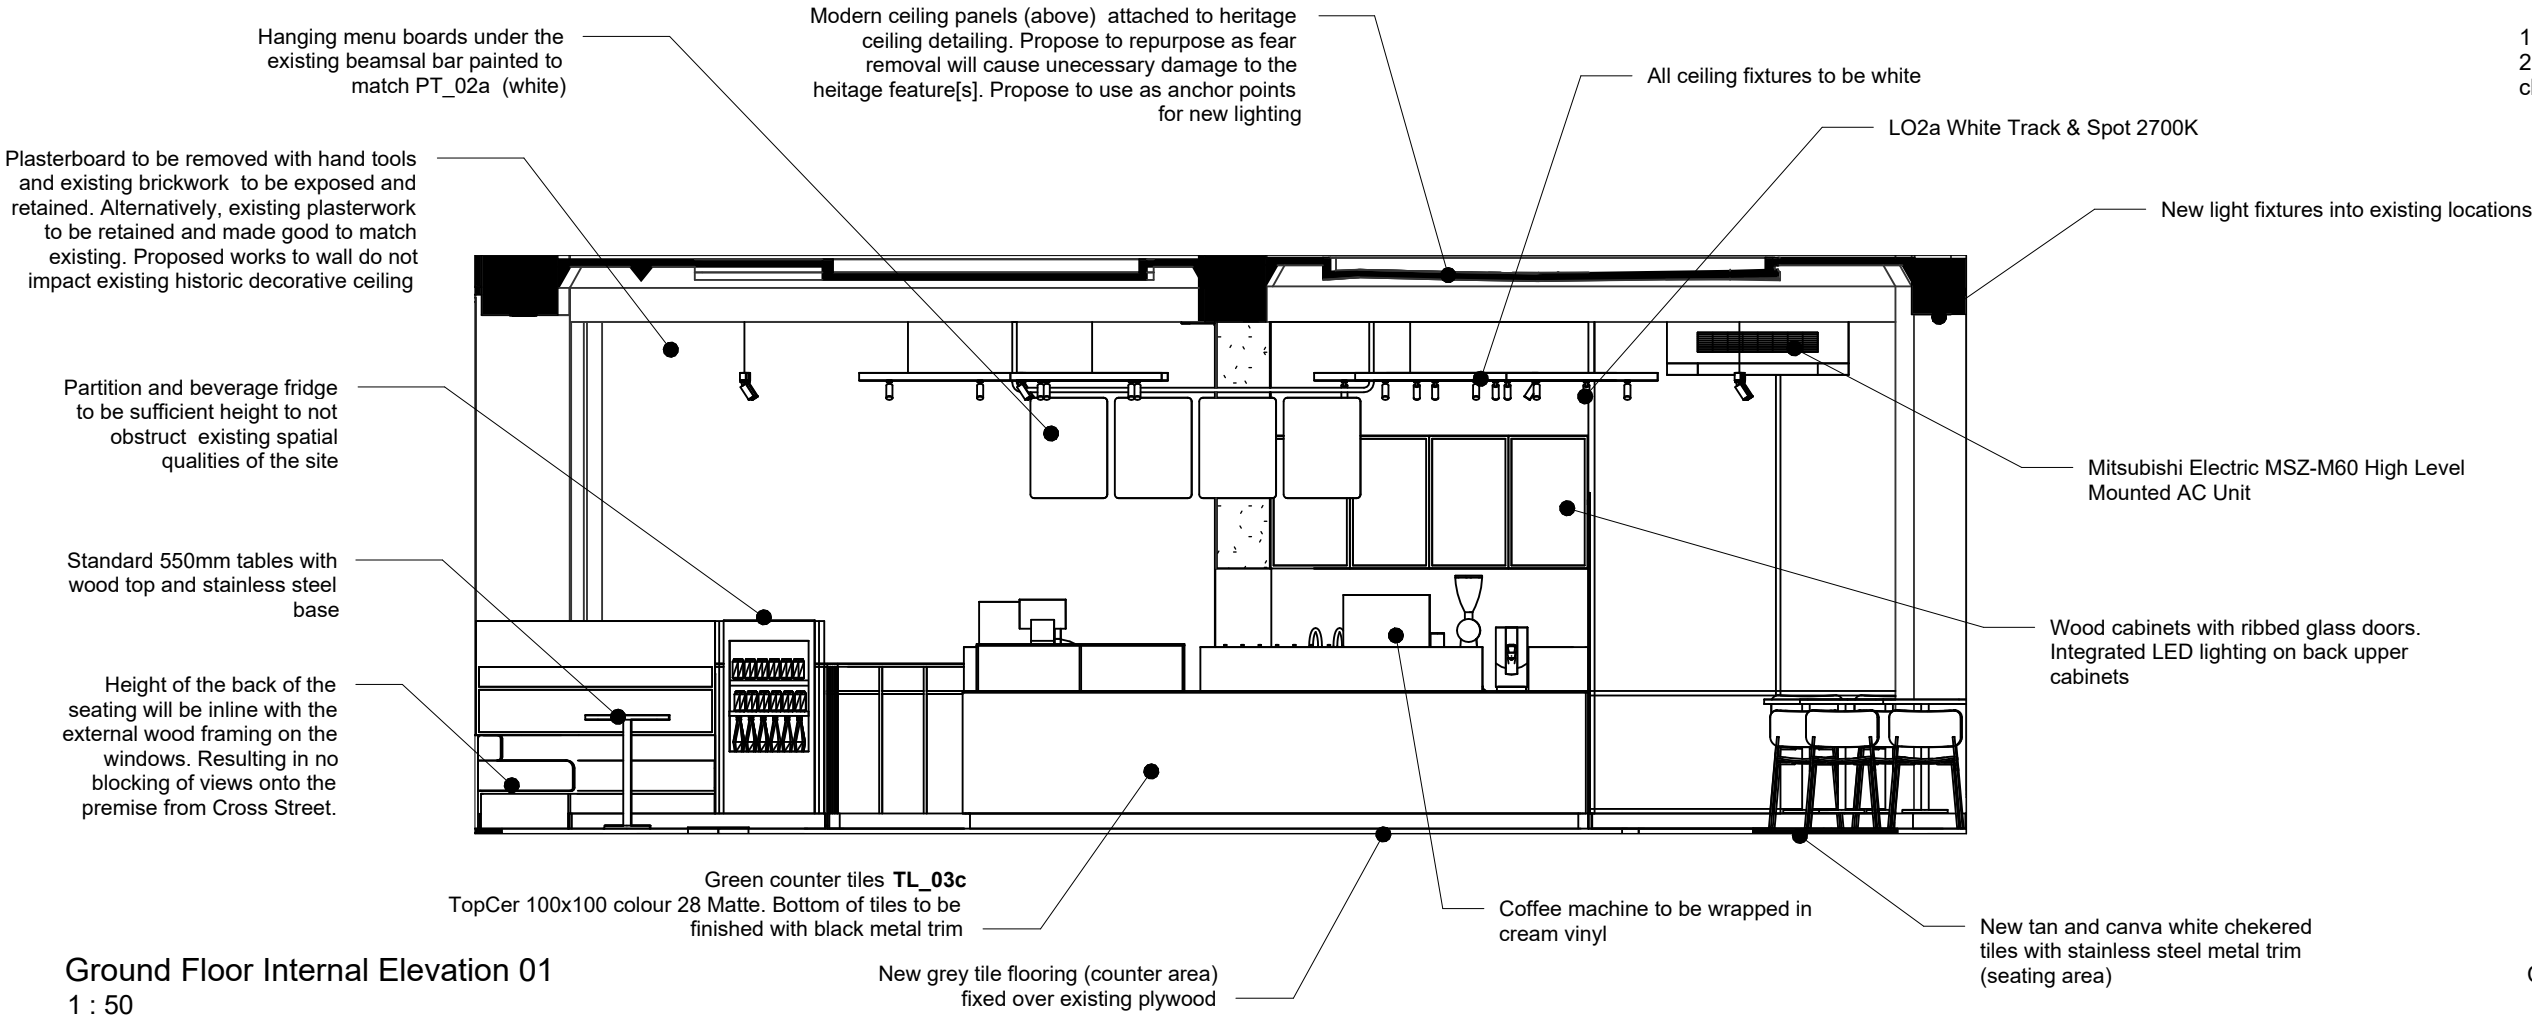

C	22.02.24	Change of size of beverage fridge	DM
B	20.02.24	Addition of 'Ground Floor' to names of Internal Elevations	DM
A	20.02.24	Change of height of partition between seating and staircase to Internal Elevation 01	DM

Revisions

PLANNING ISSUE

62 Cross Street, Manchester,
M2 4JQ

for
Blank Street Coffee

Drawing title
Proposed Ground Floor Internal Elevations

JESSOP & COOK
ARCHITECTS

WEST WING, SECOND FLOOR
9 PARK END STREET
OXFORD OX1 1HH

T:01865 591212
E: info@jessopandcook.co.uk
www.jessopandcook.co.uk

Scale at A3 1 : 50	Date Jan 24	Drawn by DM	Checked MS
-----------------------	----------------	----------------	---------------

Drawing number
P.1715_ 0011

Revision
C

