



NOTE
This drawing is to read in conjunction with all other Architects drawings and all Structural Engineers drawings details and calculations.
It is the contractors responsibility to check all dimensions prior to fabrication or construction, any discrepancies to be reported to the Architect.

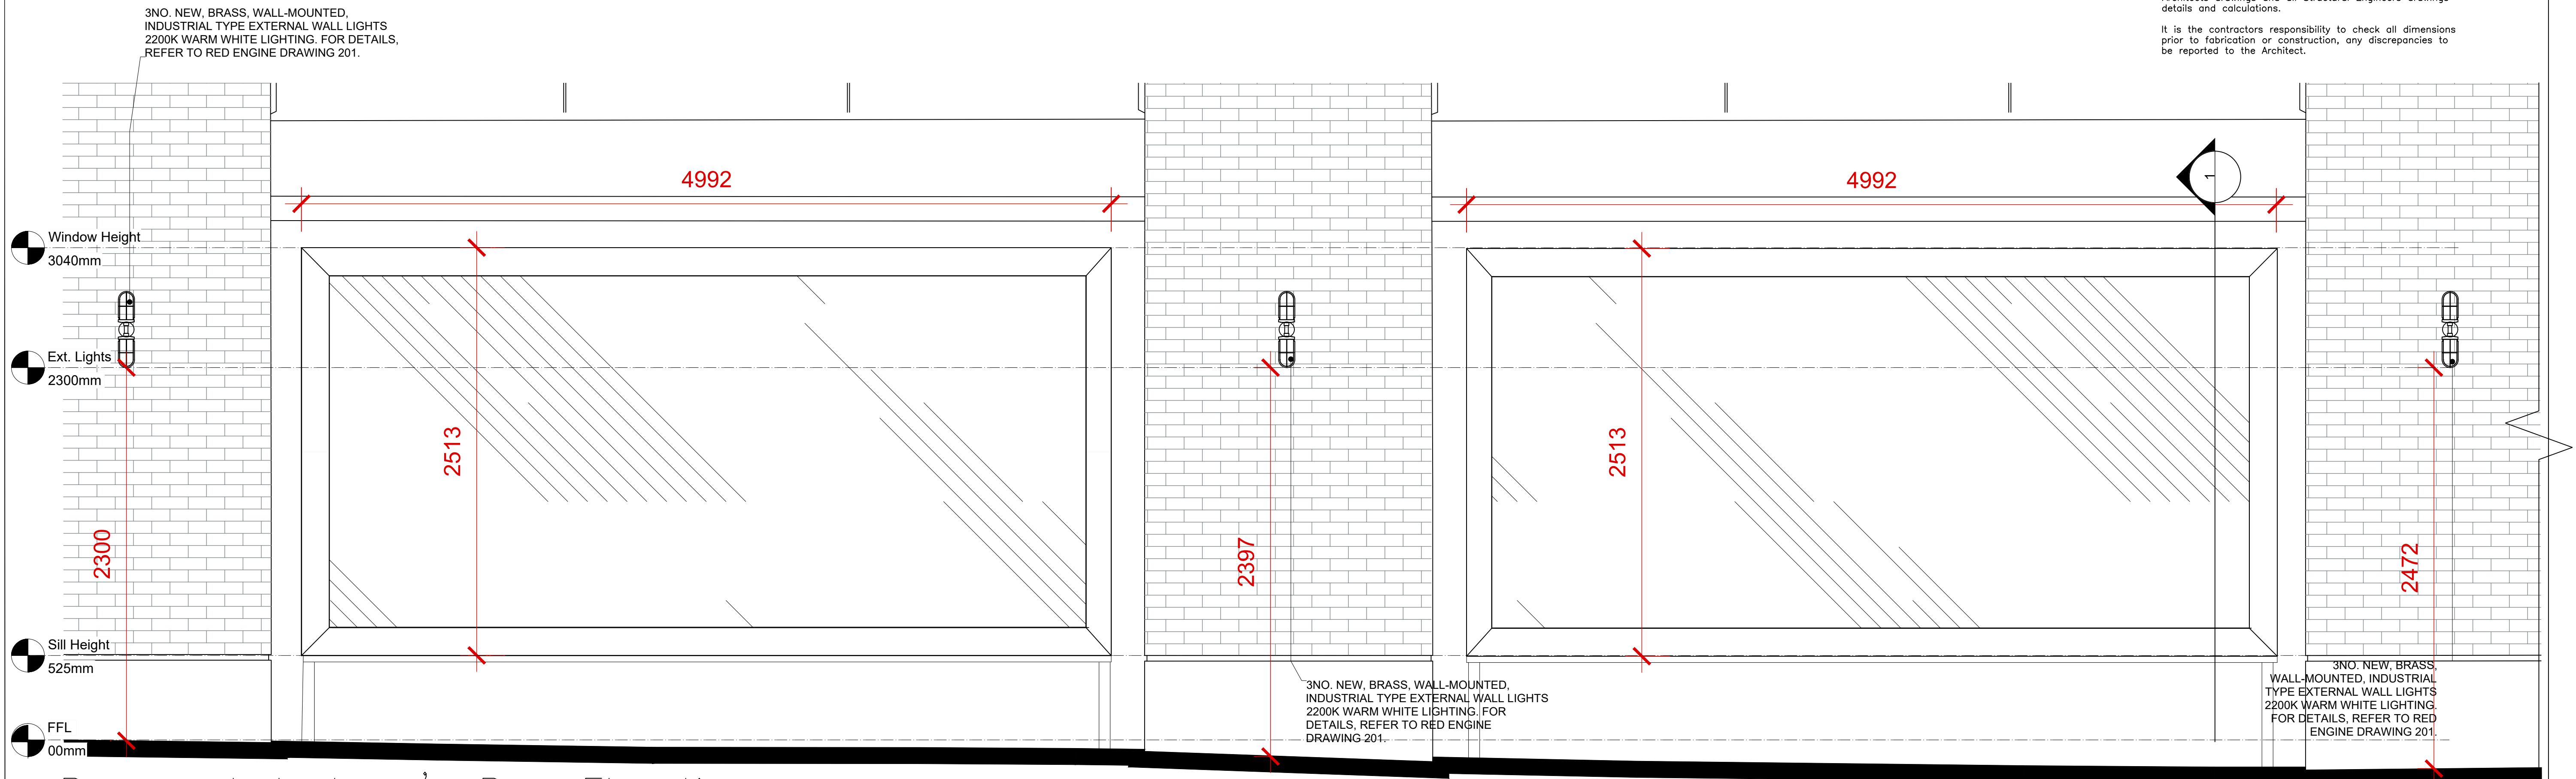


Proposed Jackson's Row Elevation
Scale 1:20

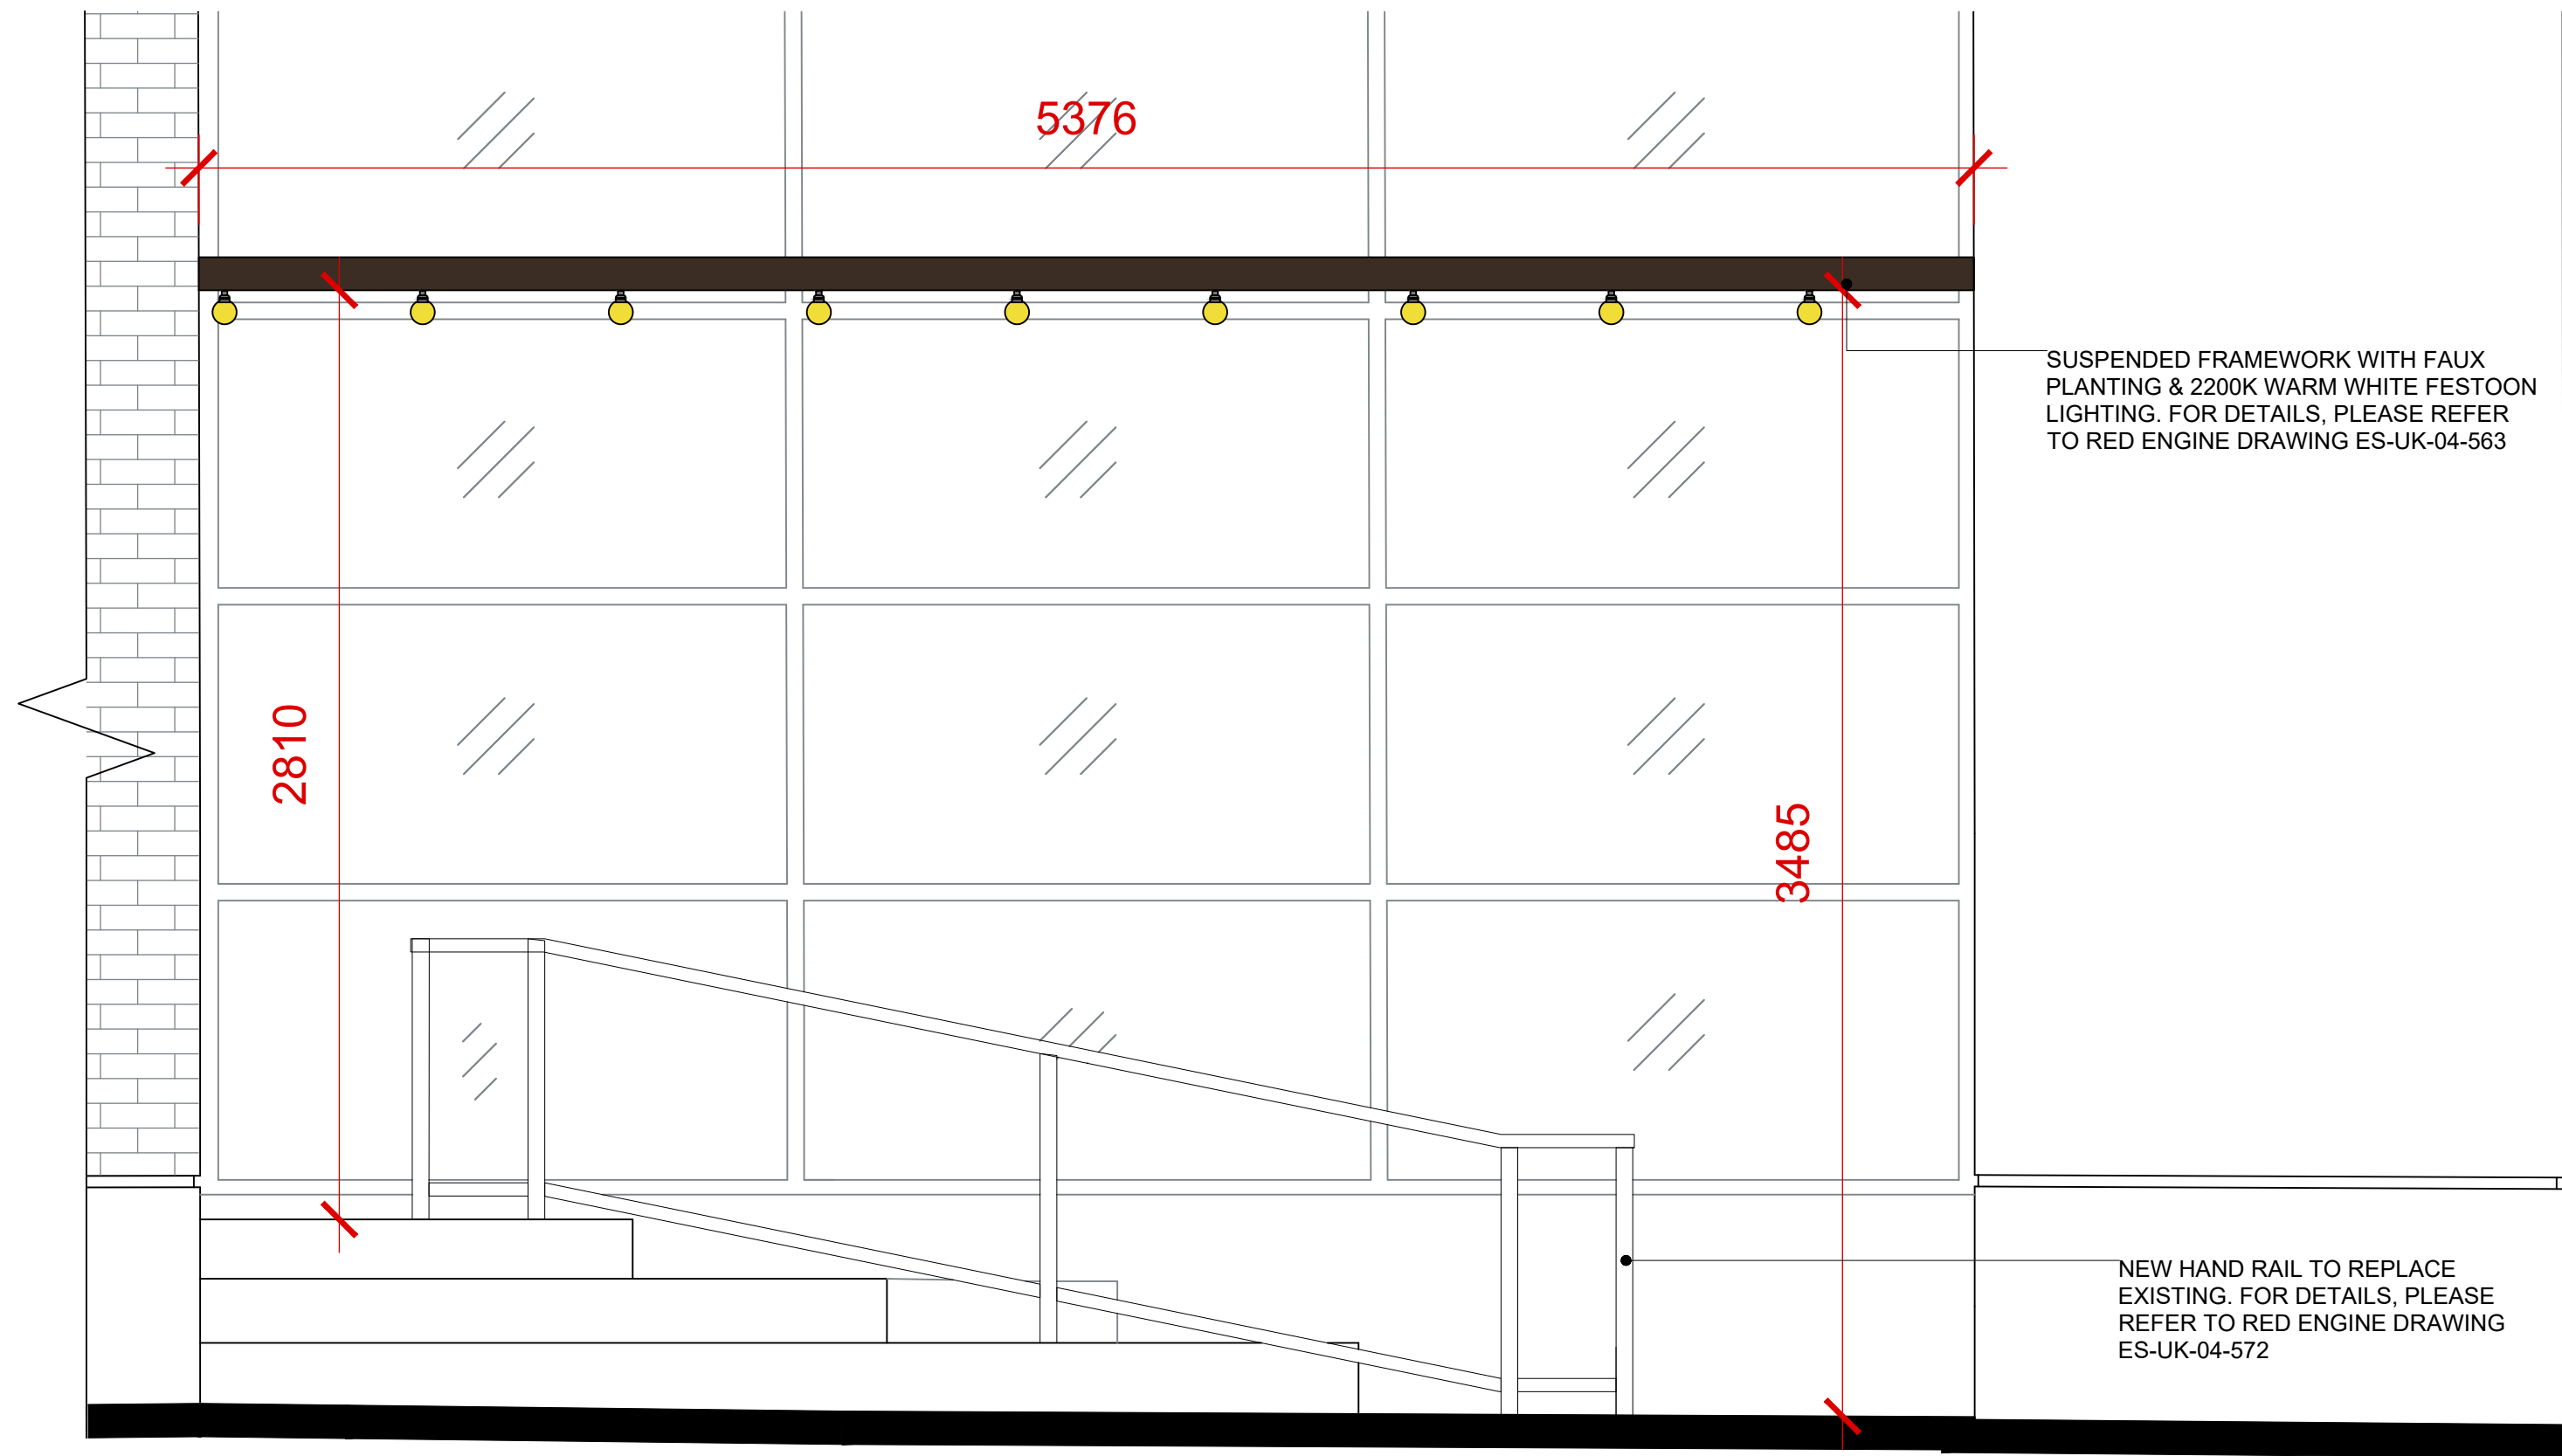

Proposed Jackson's Row Elevation Cont'd
Scale 1:20

Proposed Jackson's Row Elevation

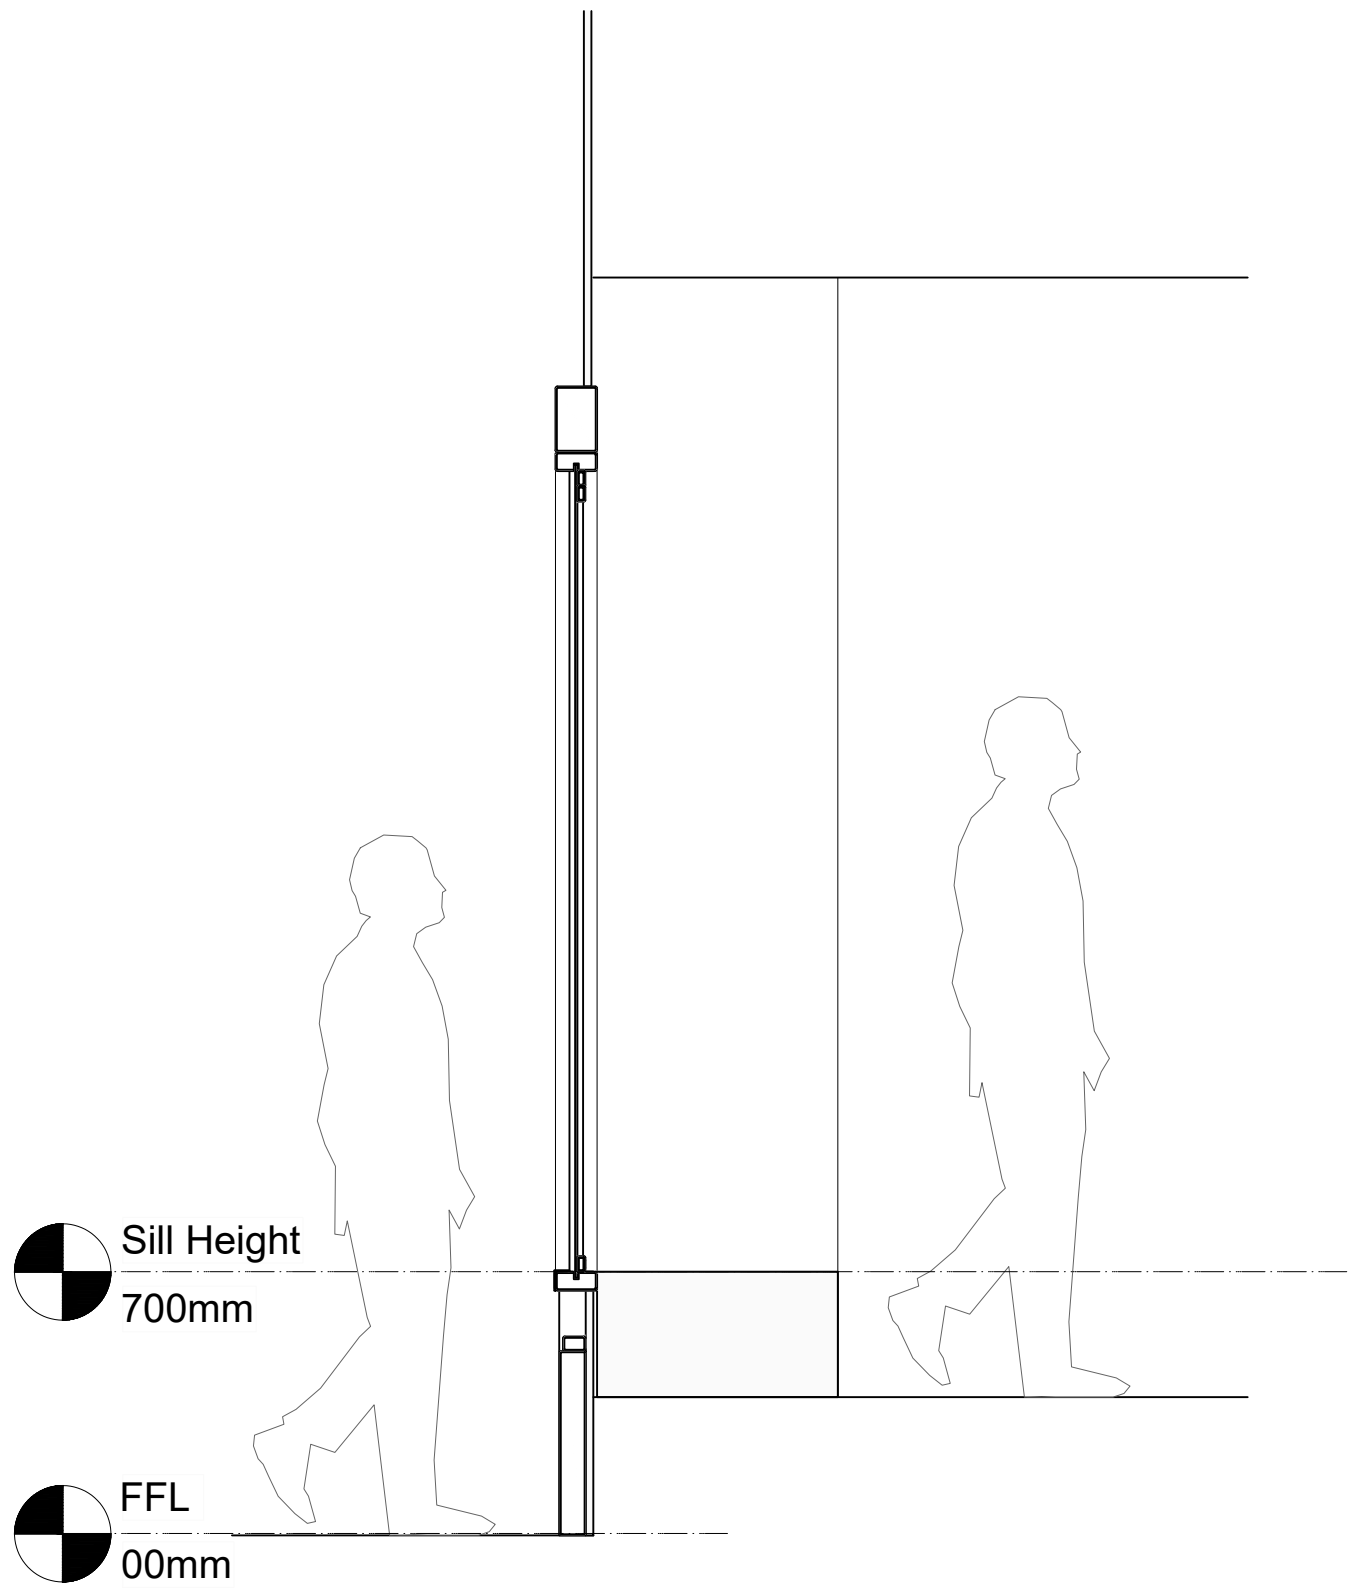

Proposed Section 1
Scale 1:20

- Revisions:
- | | |
|--|----------|
| Rev A: General amendments to elevation | 22.05.23 |
| Rev B: Updated elevation, added details | 25.05.23 |
| Rev C: General amendments, added suspended framework canopy | 02.05.23 |
| Rev D: Updated elevation | 05.06.23 |
| Rev E: Amended plant on framing colour to blue | 05.06.23 |
| Rev F: Co-ordinated with RE Design Intent issue | 13.07.23 |
| Rev G: Amendments to annotations | 19.07.23 |
| Rev H: Amendments to RE feedback | 24.07.23 |
| Rev I: Tender issue | 25.08.23 |
| Rev J: Added dimensions to lights | 05.09.23 |
| Rev K: Omission of external plant-on mullions and coloured framing | 18.10.23 |



KIRKMAN
ARCHITECTS

PO Box 929
ALTRINCHAM, CHESHIRE
WA15 5QL
TEL: 07974 234060
WWW.KIRKMANARCHITECTS.CO.UK

Project
PROPOSED ELECTRIC SHUFFLE
201 DEANS GATE, MANCHESTER,
M3 3NW

Drawing
PROPOSED JACKSON'S ROW ELEVATION

Date APRIL 2023 Drawn By CM Scale 1:20 A1

Drawing Status PLANNING Drawing No. 1643-11 Rev No. K