CWT_009 - PLAN

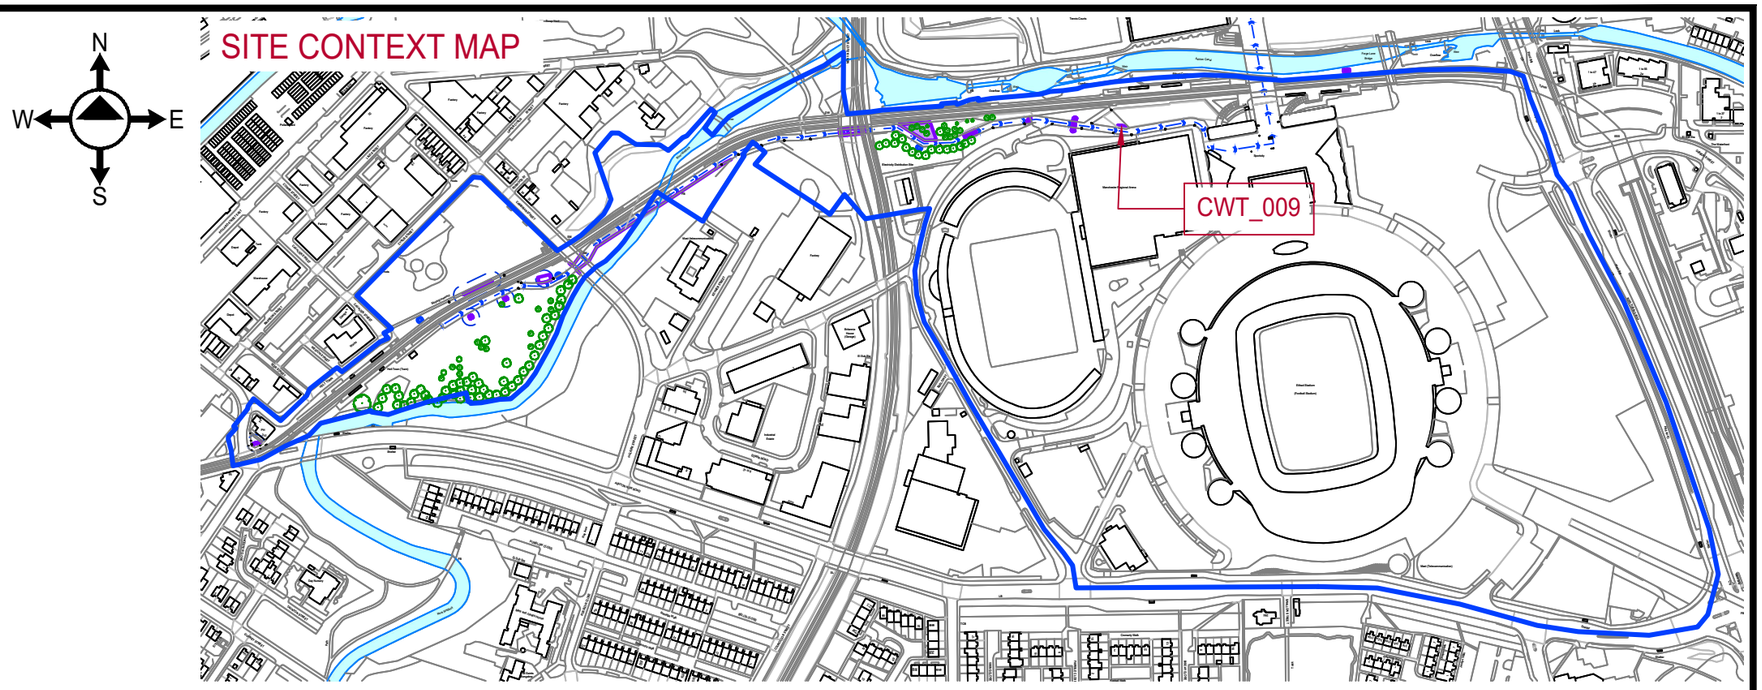

SCALE 1:5000

0 100M 200M 300M 400M 500M

0 500' 1000' 1500'

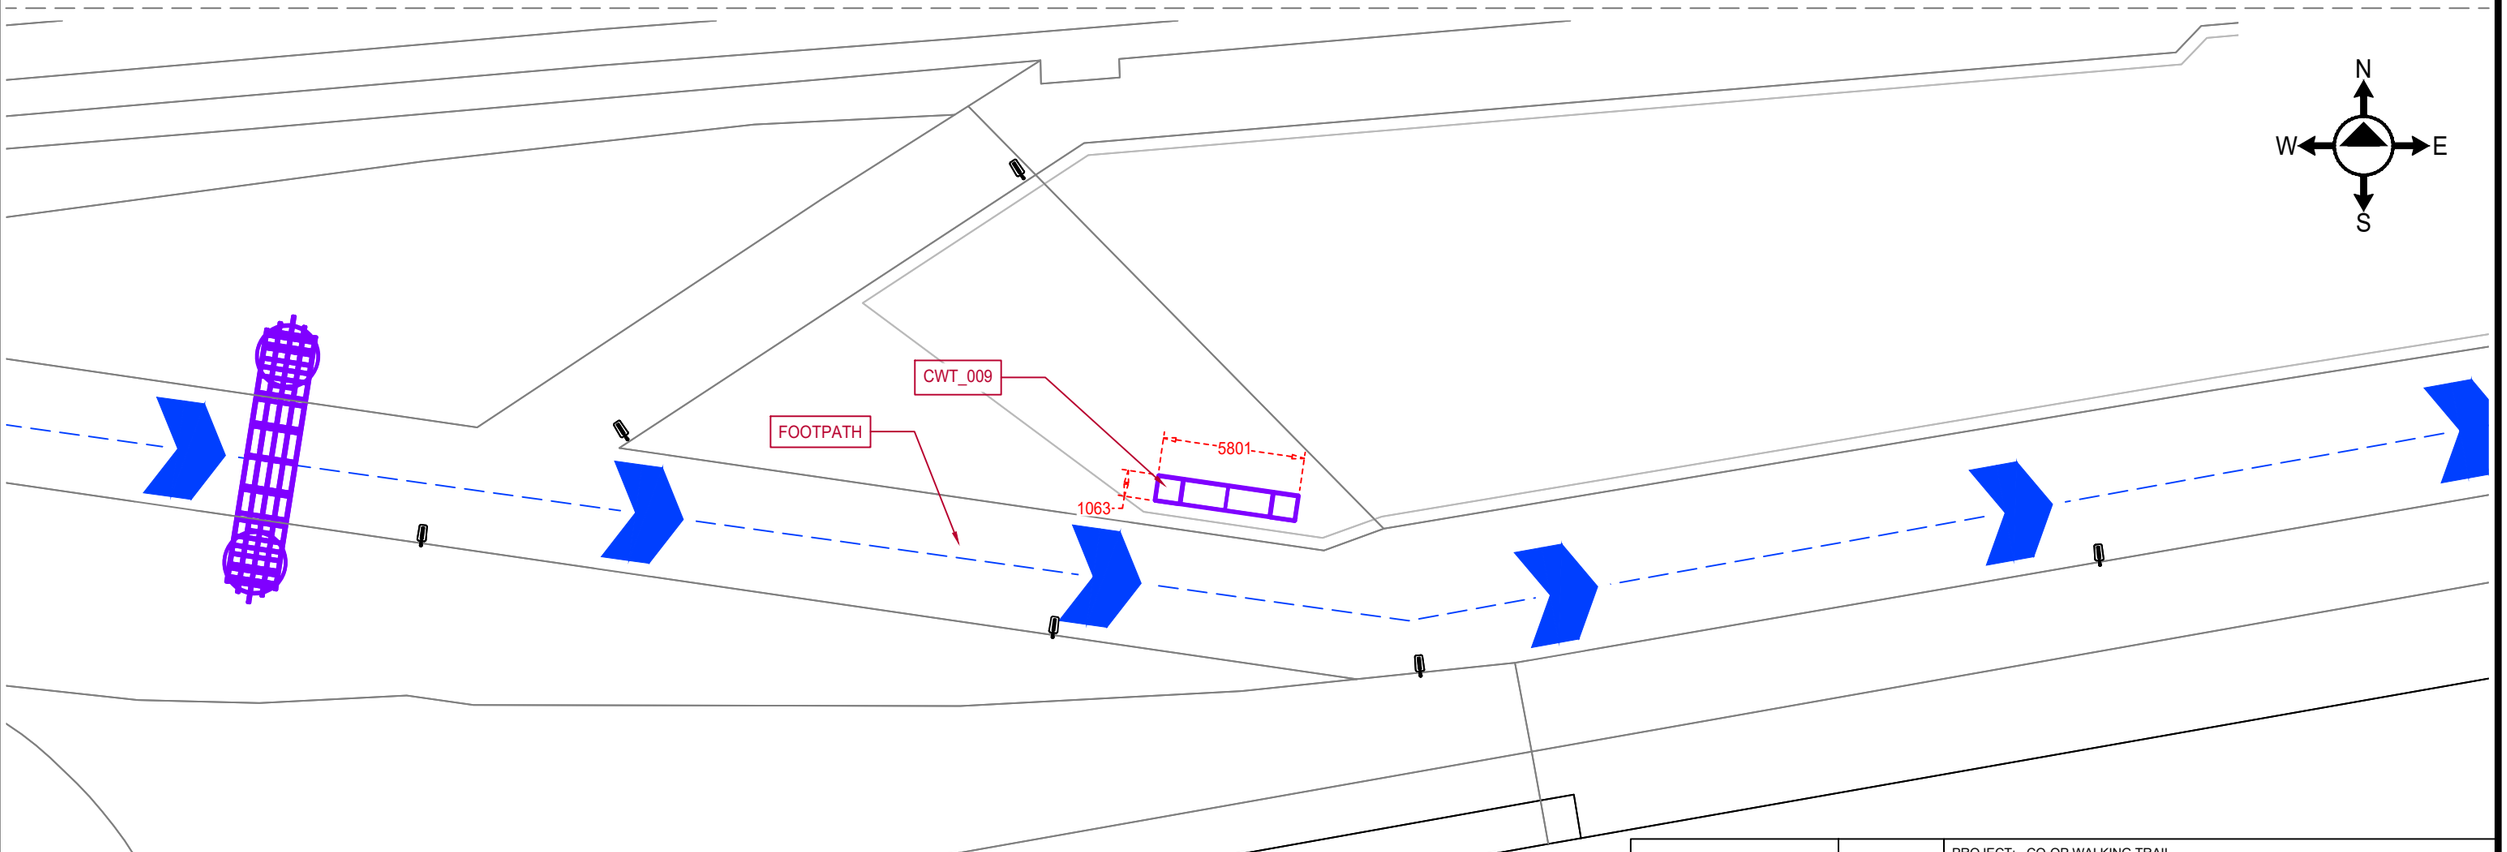

SCALE 1:250

0 5M 10M 15M 20M 25M

0 10' 20' 30' 40' 50' 60' 70' 80'

DO NOT SCALE FROM THIS DRAWING.

All dimensions must be checked on site prior to the commencement of installation. Any errors or omissions must be brought to the attention of the designer.

IF IN DOUBT ASK.

PROJECT:	CO-OP WALKING TRAIL		
CLIENT:	NEWSUBSTANCE		
VENUE:	HOLT TOWN, MANCHESTER, M40 7FQ		
TITLE:	CWT_009 - PLAN		
SCALE: 1:250	ORIGINAL SIZE: A3	DRAWN: TOM WHITE	REV:
DRG DATE: 09/02/2024	DWG No: CWT-192		

NEWSUBSTANCE LTD, GREENSAND FOUNDRY, 99 WATER LANE, LEEDS LS11 5QN
WWW.NEWSUBSTANCE.CO.UK