



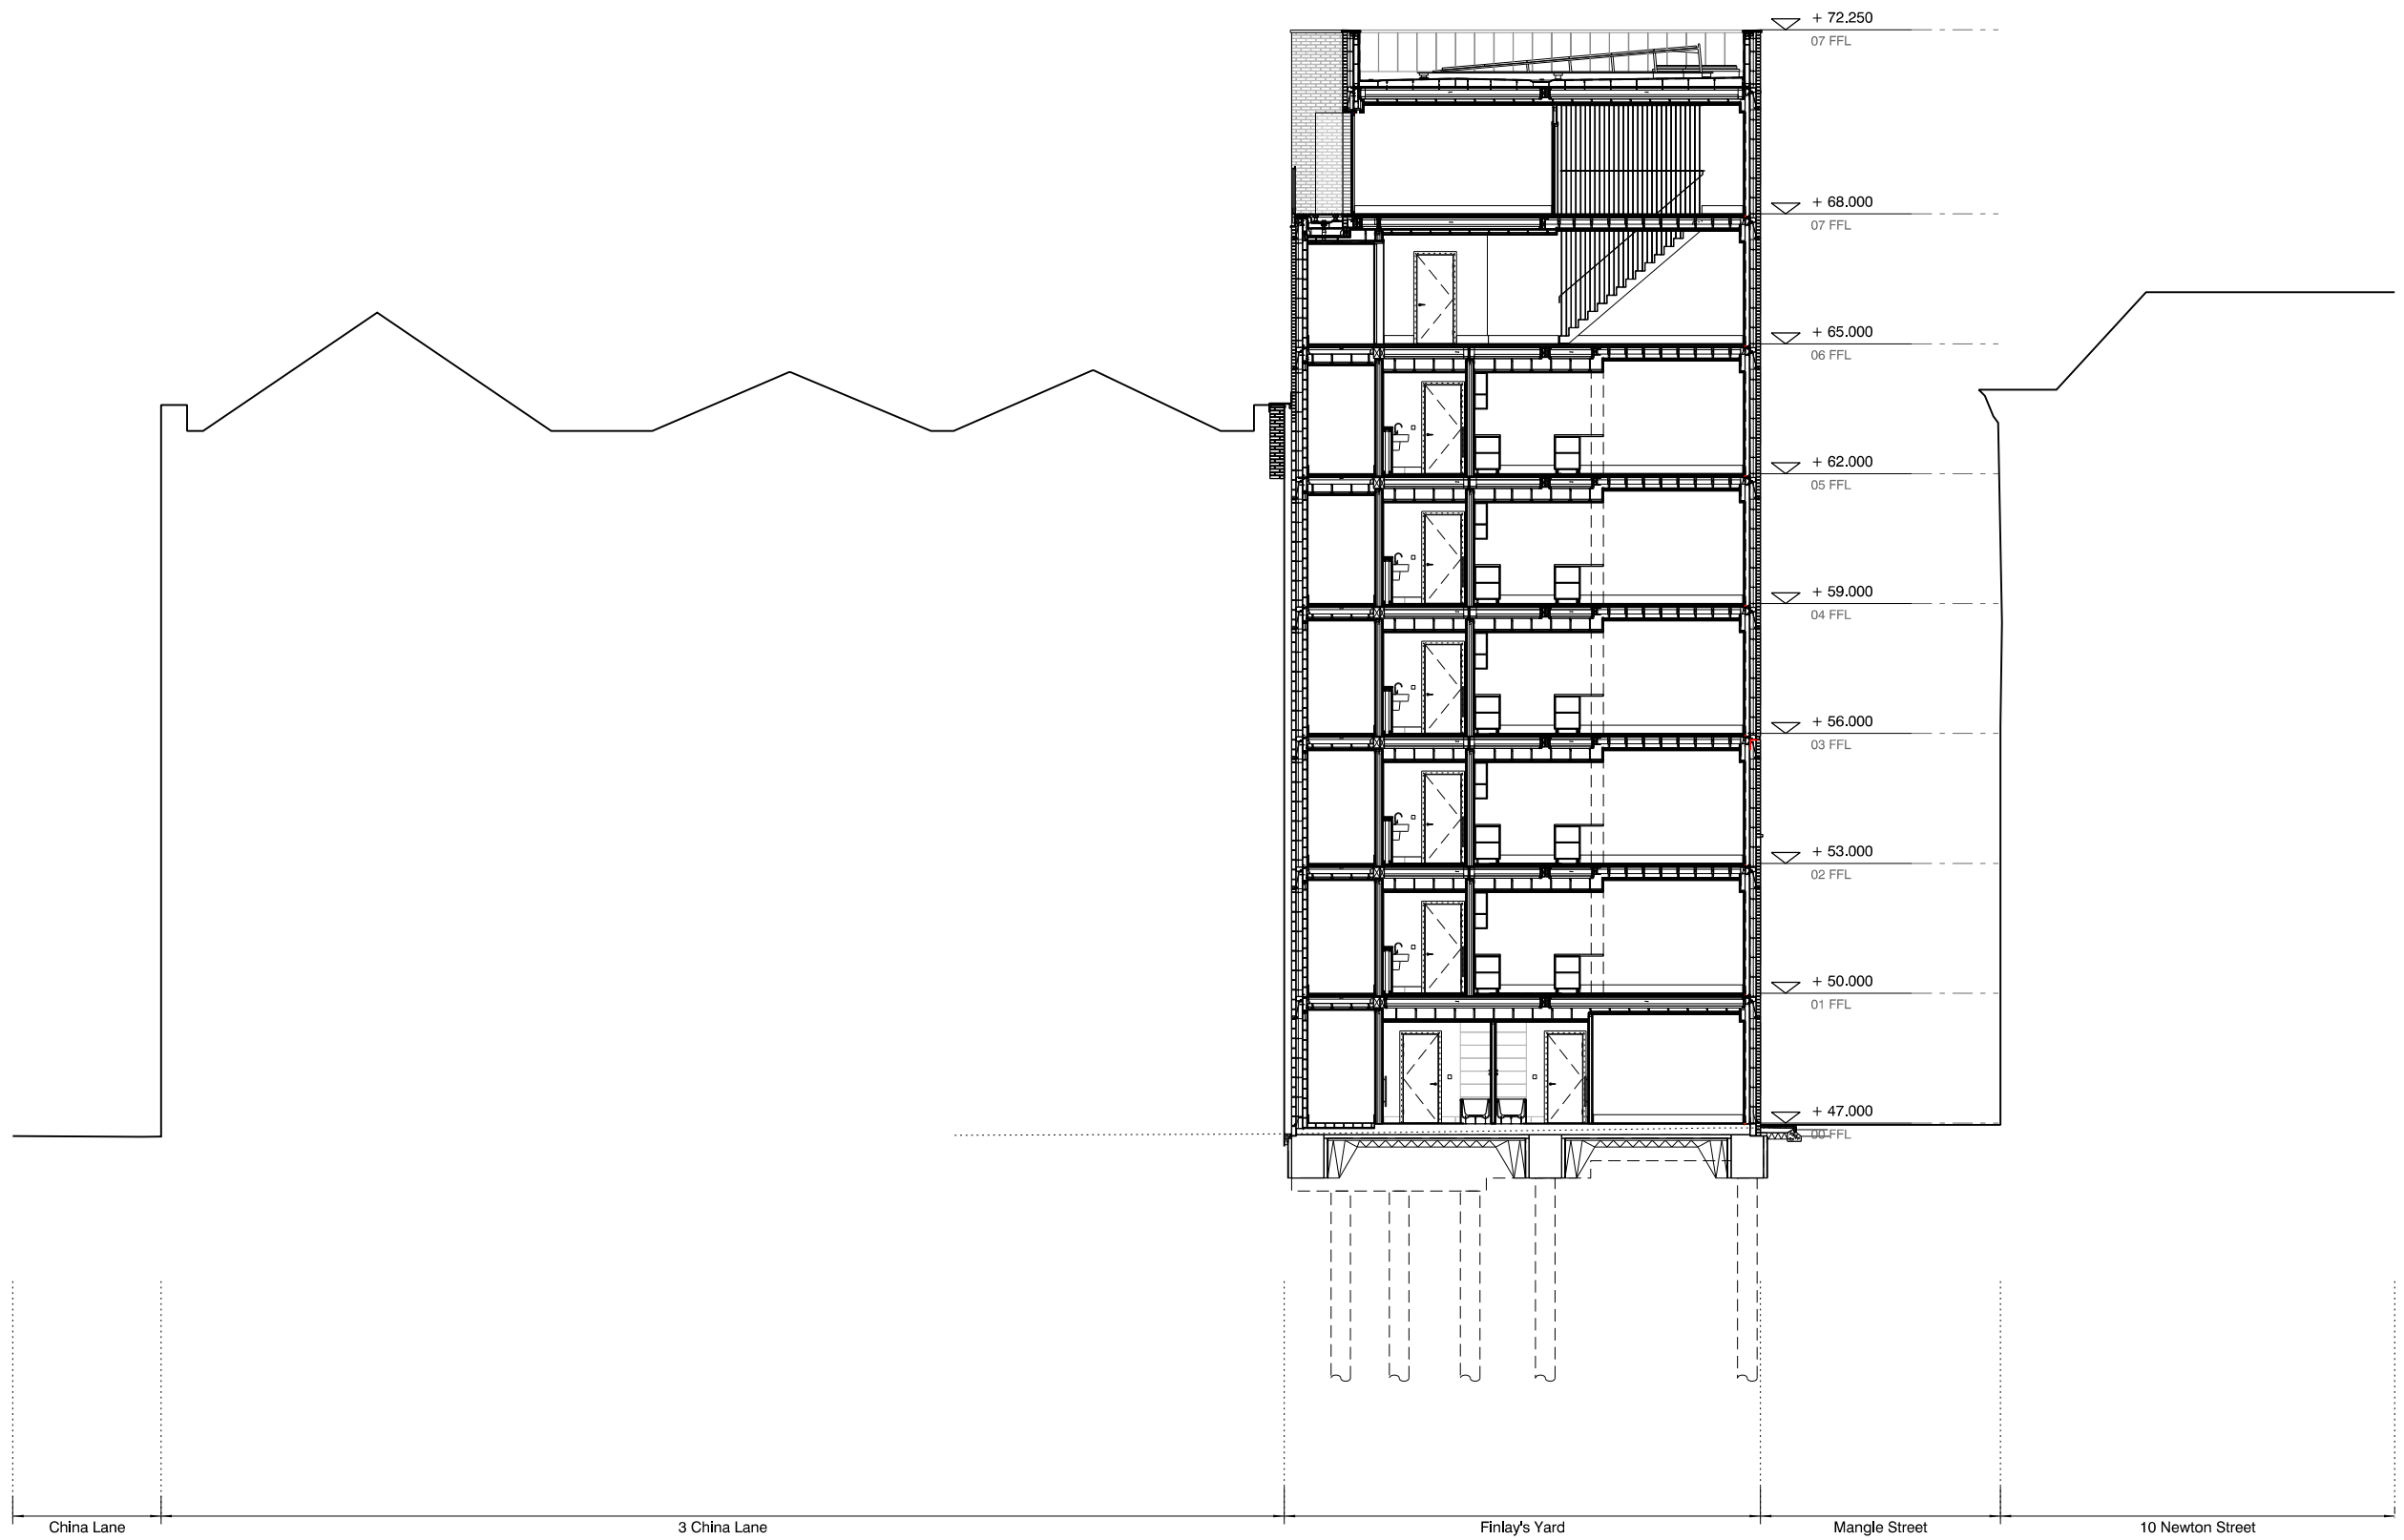

revision: P01
date: 20231106
note: planning submission

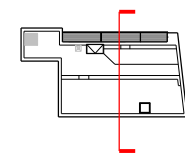

project
Finlay's Yard, 2 Mangle Street
job no.
7633
title
existing section c
scale
1:250 @ A3
drawing no.
al(02)0022

stephenson hamilton risley
STUDIO
3 riverside mews
4 commercial street
manchester, M15 4RQ
www.shr.studio
email@shr.studio
0161 832 0244