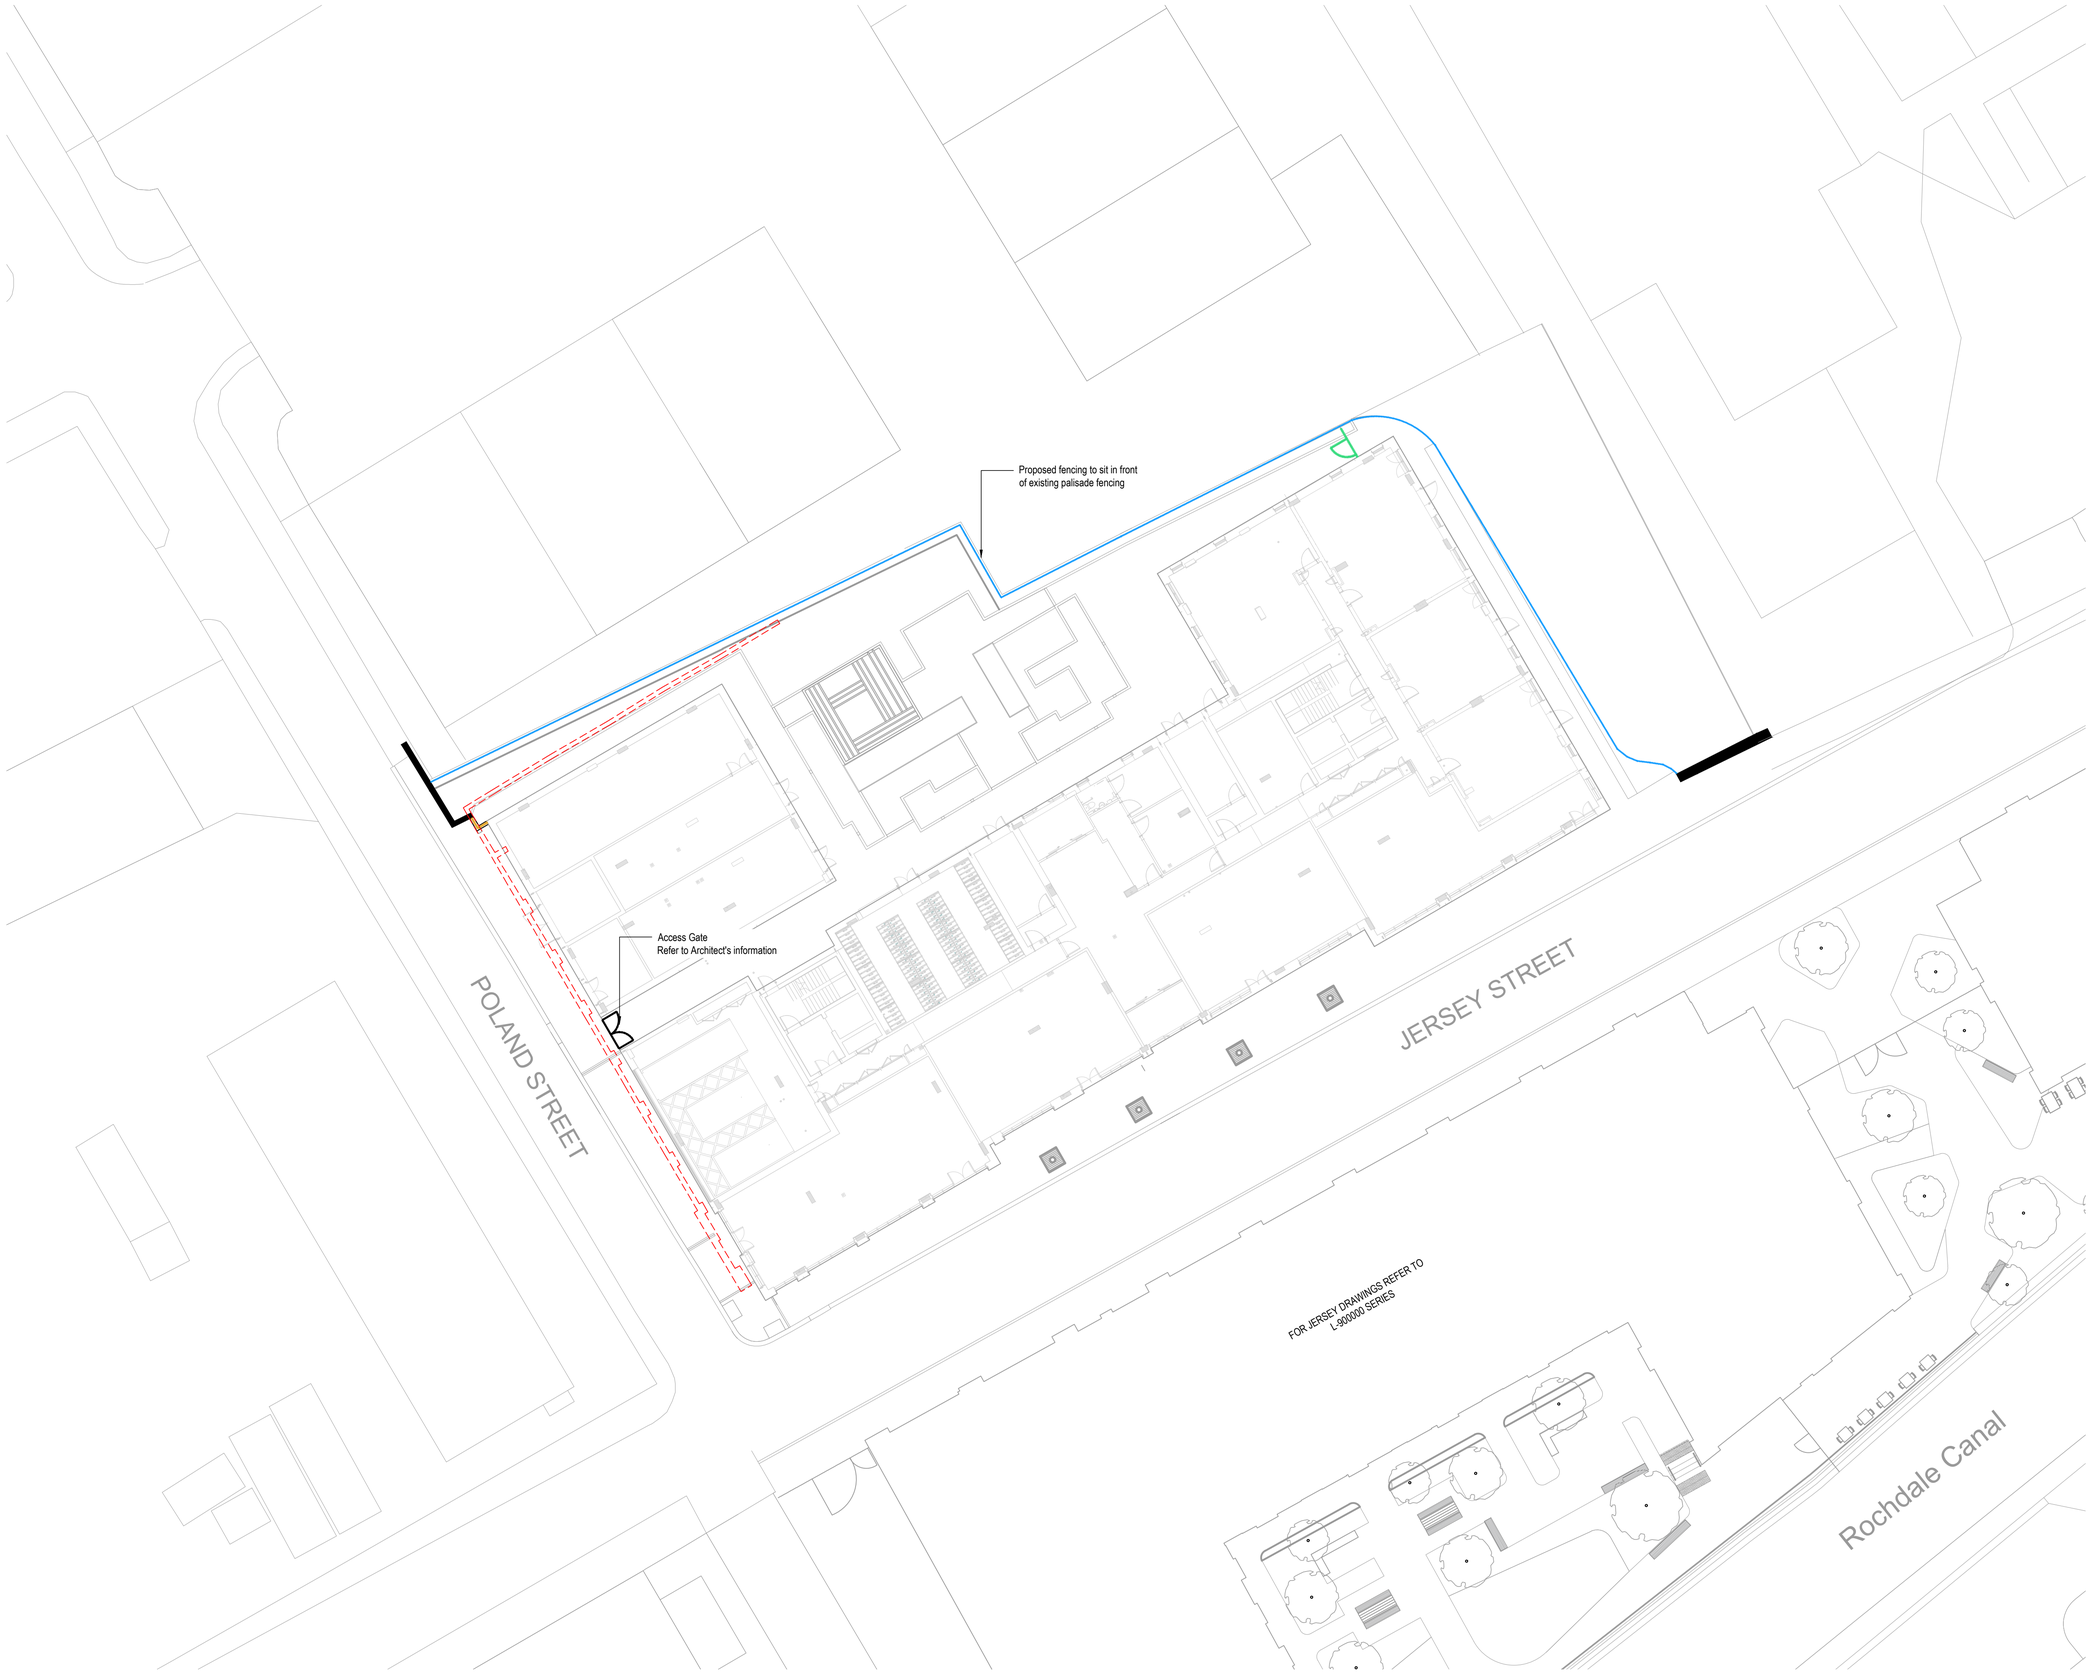

rev	details	by	date
P01	FIRST ISSUE FOR PLANNING	CB	25.01.2024
P02	UPDATED BUILDING POSITION AND CLIENT COMMENTS UPDATED	CB	07.02.2024

Notes

1.0 Do not scale from drawing, use figured dimensions only
1.1 All dimensions to be checked onsite
1.2 This drawing to be read in conjunction with all other Gillespies drawings and specifications

N

BOUNDARY TREATMENT

- Existing wall
  Retained
- Existing wall demolished
- Proposed Timber Fencing
  Type: Closeboard Timber Fencing
  Supplier: Jacksons Fencing or similar approved
  Product: 2m Height Panels
- Proposed Railing
  Type: Steel Railing 1.8m Height
  Supplier: Lang + Fulton or similar approved
  Product: Modena
- Proposed Gate and Railing
  Type: Steel Railing 2.4m Height. Gate 1.2m Width
  Supplier: Lang + Fulton or similar approved
  Product: Modena
  Access control: Padlock

Ordinance Information shown is reproduced from Ordinance Survey material with the permission of Ordinance Survey on behalf of the Controller of Her Majesty's Stationary Office @ Crown Copyright. Unauthorised reproduction infringes Crown Copyright and may lead to prosecution or civil proceedings. License No. 1000 17362

Project title
ELIZA YARD, ANCOATS

Drawing title
BOUNDARY TREATMENT

Drawing status	Scale	Drawn
PLANNING	1:200 @ A1	CB
	Date: 12.01.2024	Checked: SB

Drawing number	Revision
EYJW-GIL-EX-00-DR-L-000104	P02

Client
John Sisk & Son Limited

Gillespies
5th Floor, Phoenix House, 3 South Parade, Leeds, LS1 5QX
P: 0113 247 0550 F: 0113 247 0660 E: design.leeds@gillespies.co.uk

© copyright GILLESPIES LLP, all rights reserved

R:\P21641-00-001 Ancoats Residential Plots\Drawings\02 Construction\CAD\100 Series\EYJW-GIL-EX-00-DR-L-000104-PXX Eliza Boundary Treatment.dwg