


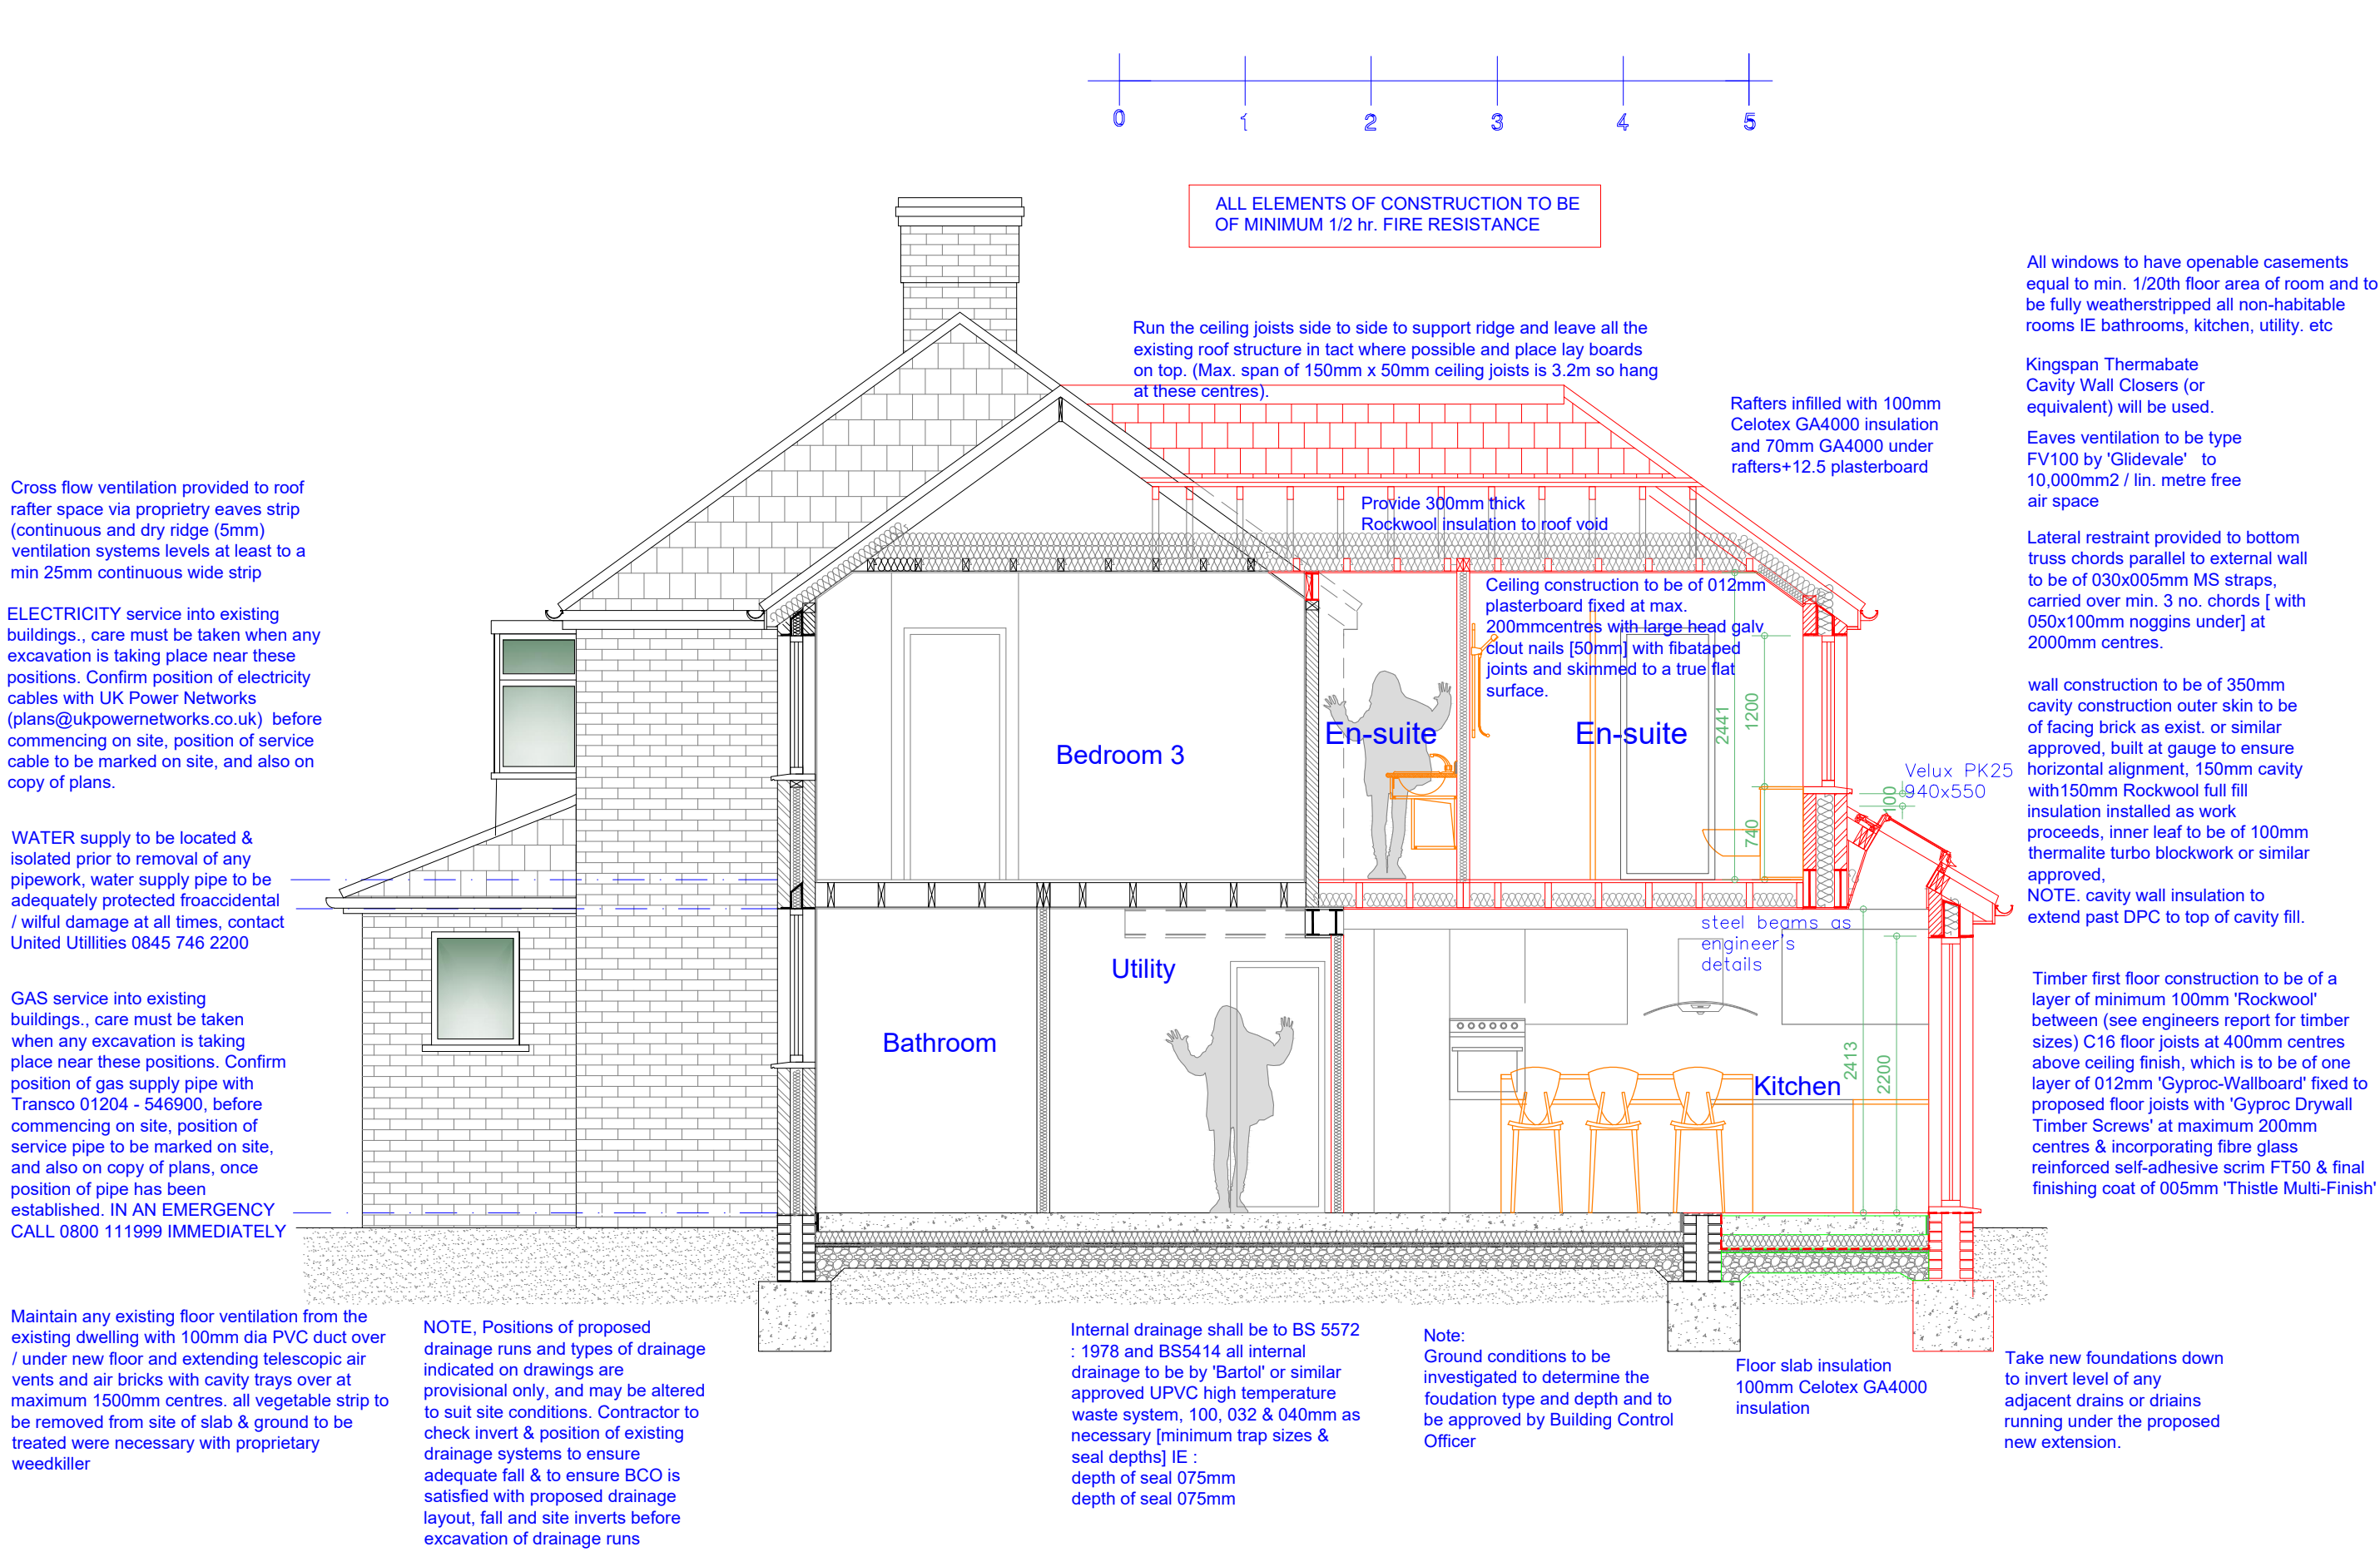

Proposed Section
Scale 1:50

