




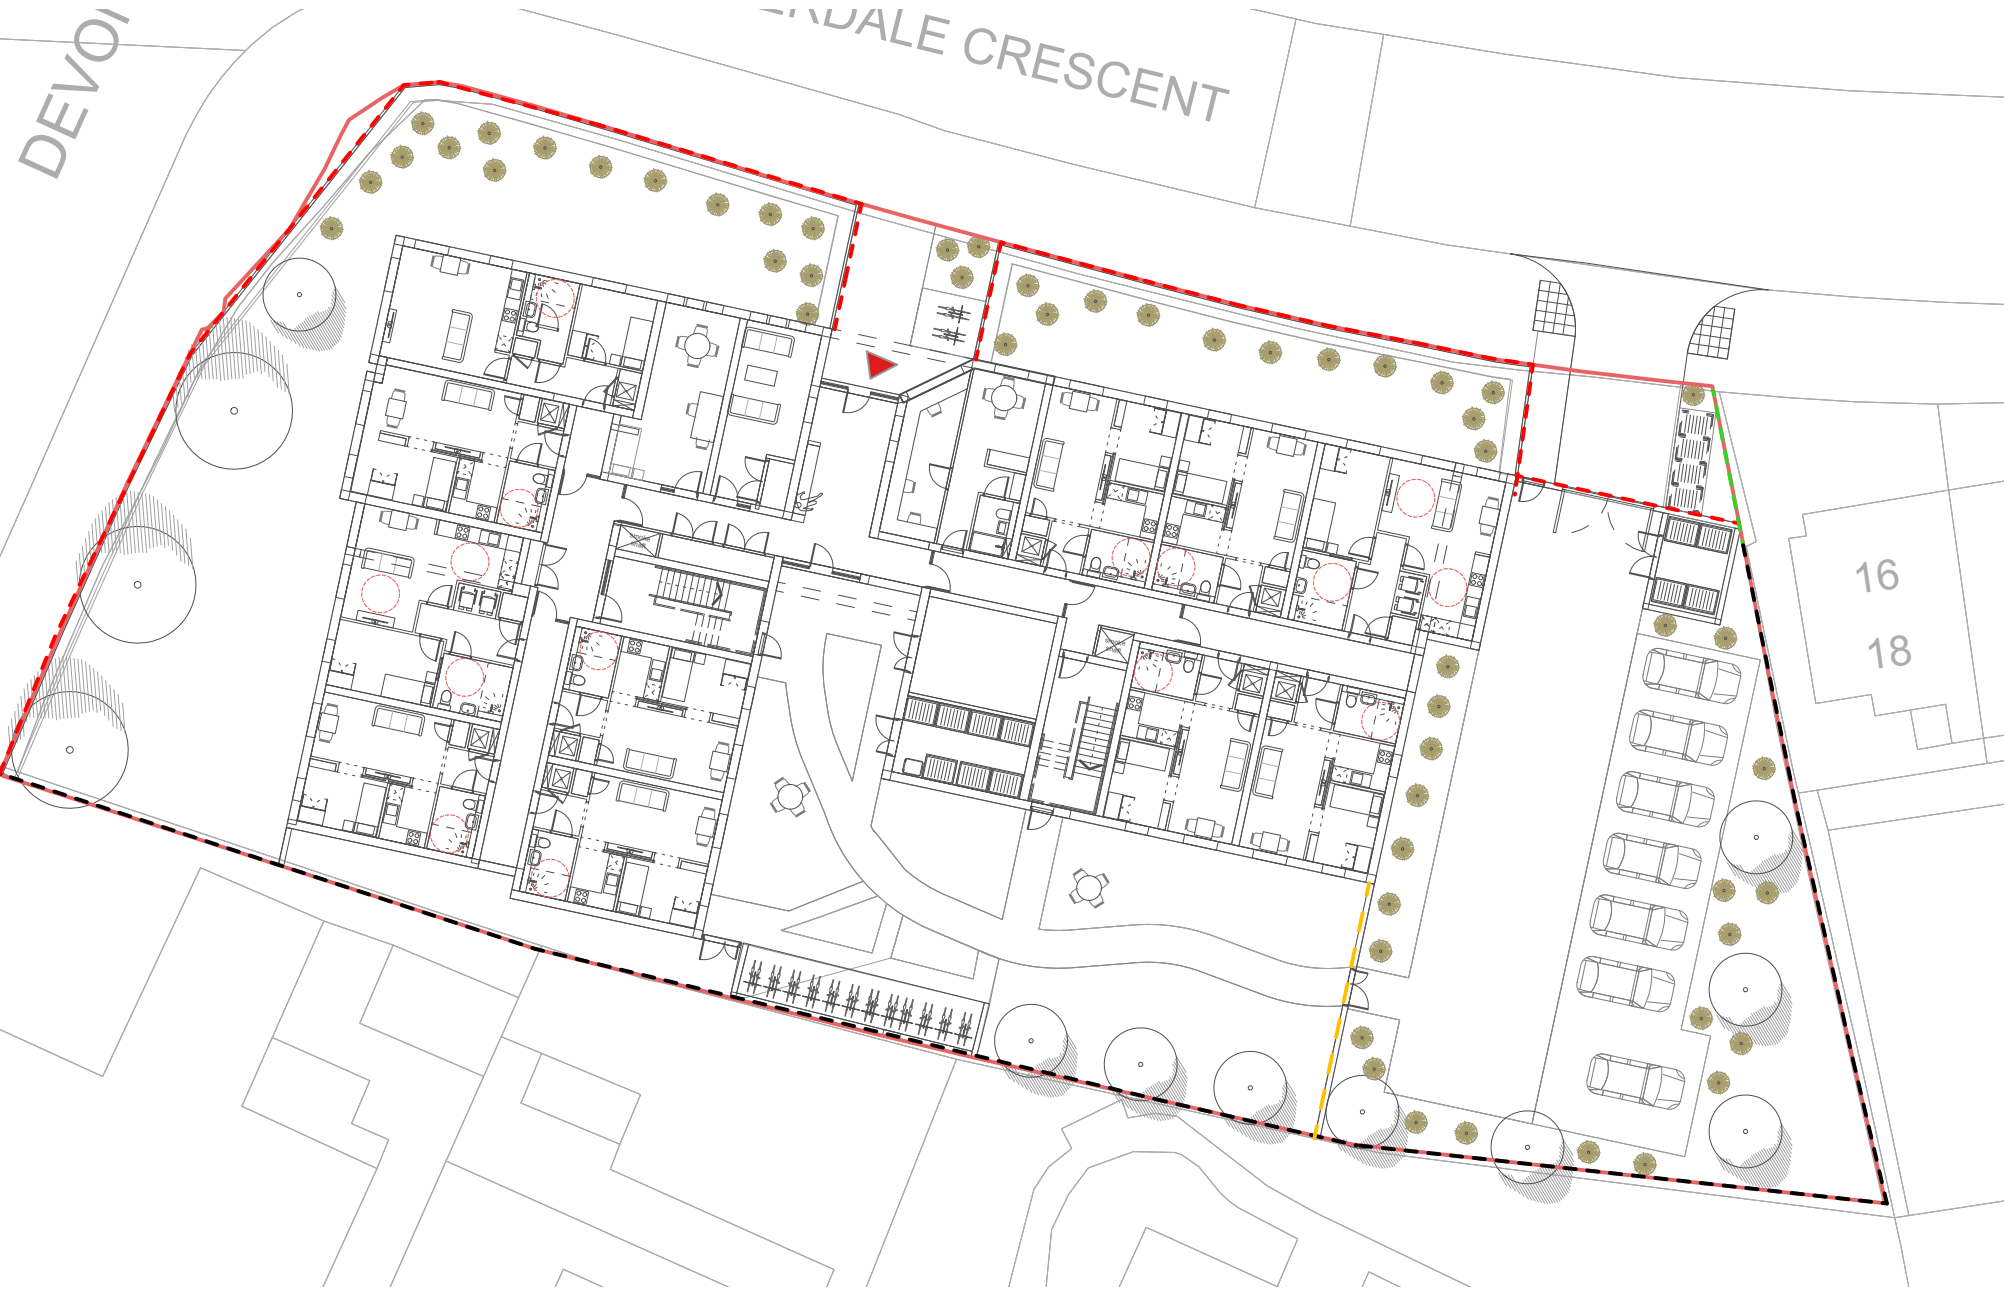


2100mm high brick wall - Within Carpark area

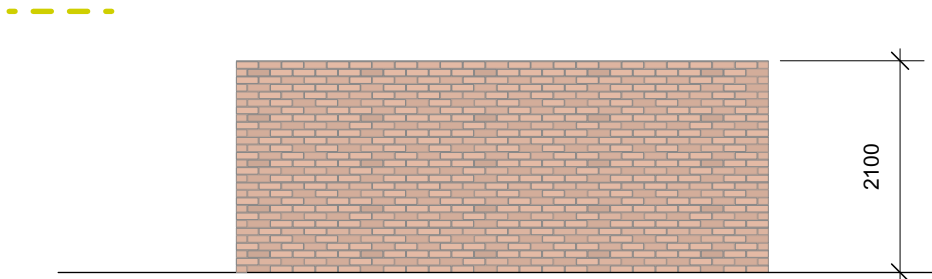

900mm high flat bar railing with hedge behind

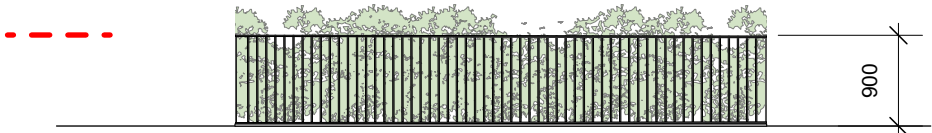

2100mm high timber fencing and concrete fence posts - Stained black (Over existing boundary treatment)

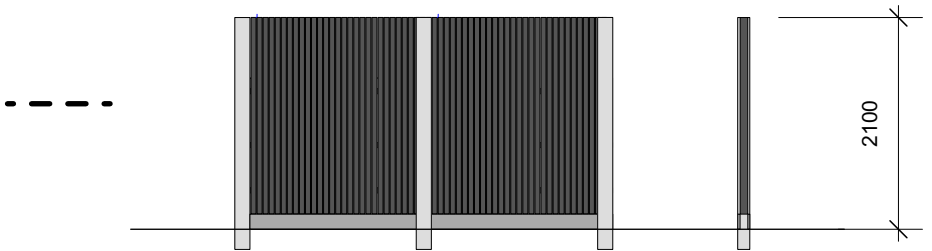


Boundary Treatment unknown (As existing)



Drawing Title: Proposed Boundary Treatments
Date:
Drawing no: 1326-105
Scale: 1:200 @ A3
Drawn: NS

revision: B
revision notes: A 12/10/2023 Parking and cycle provision updated
B 17/10/2023 Landscaping Updated

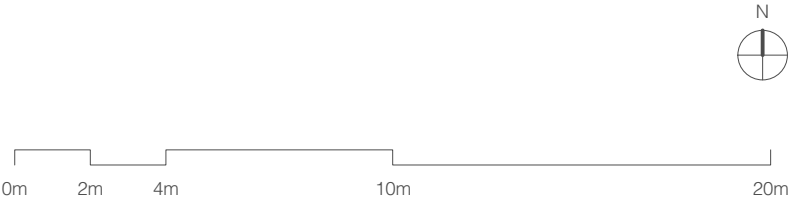

DK-Architects
26 Old Haymarket
Liverpool
L1 6ER
0151 231 1209 T
mail@dk-architects.com E
www.dk-architects.com W