
©Crown Copyright Ordnance Survey. Licence no. 100041041

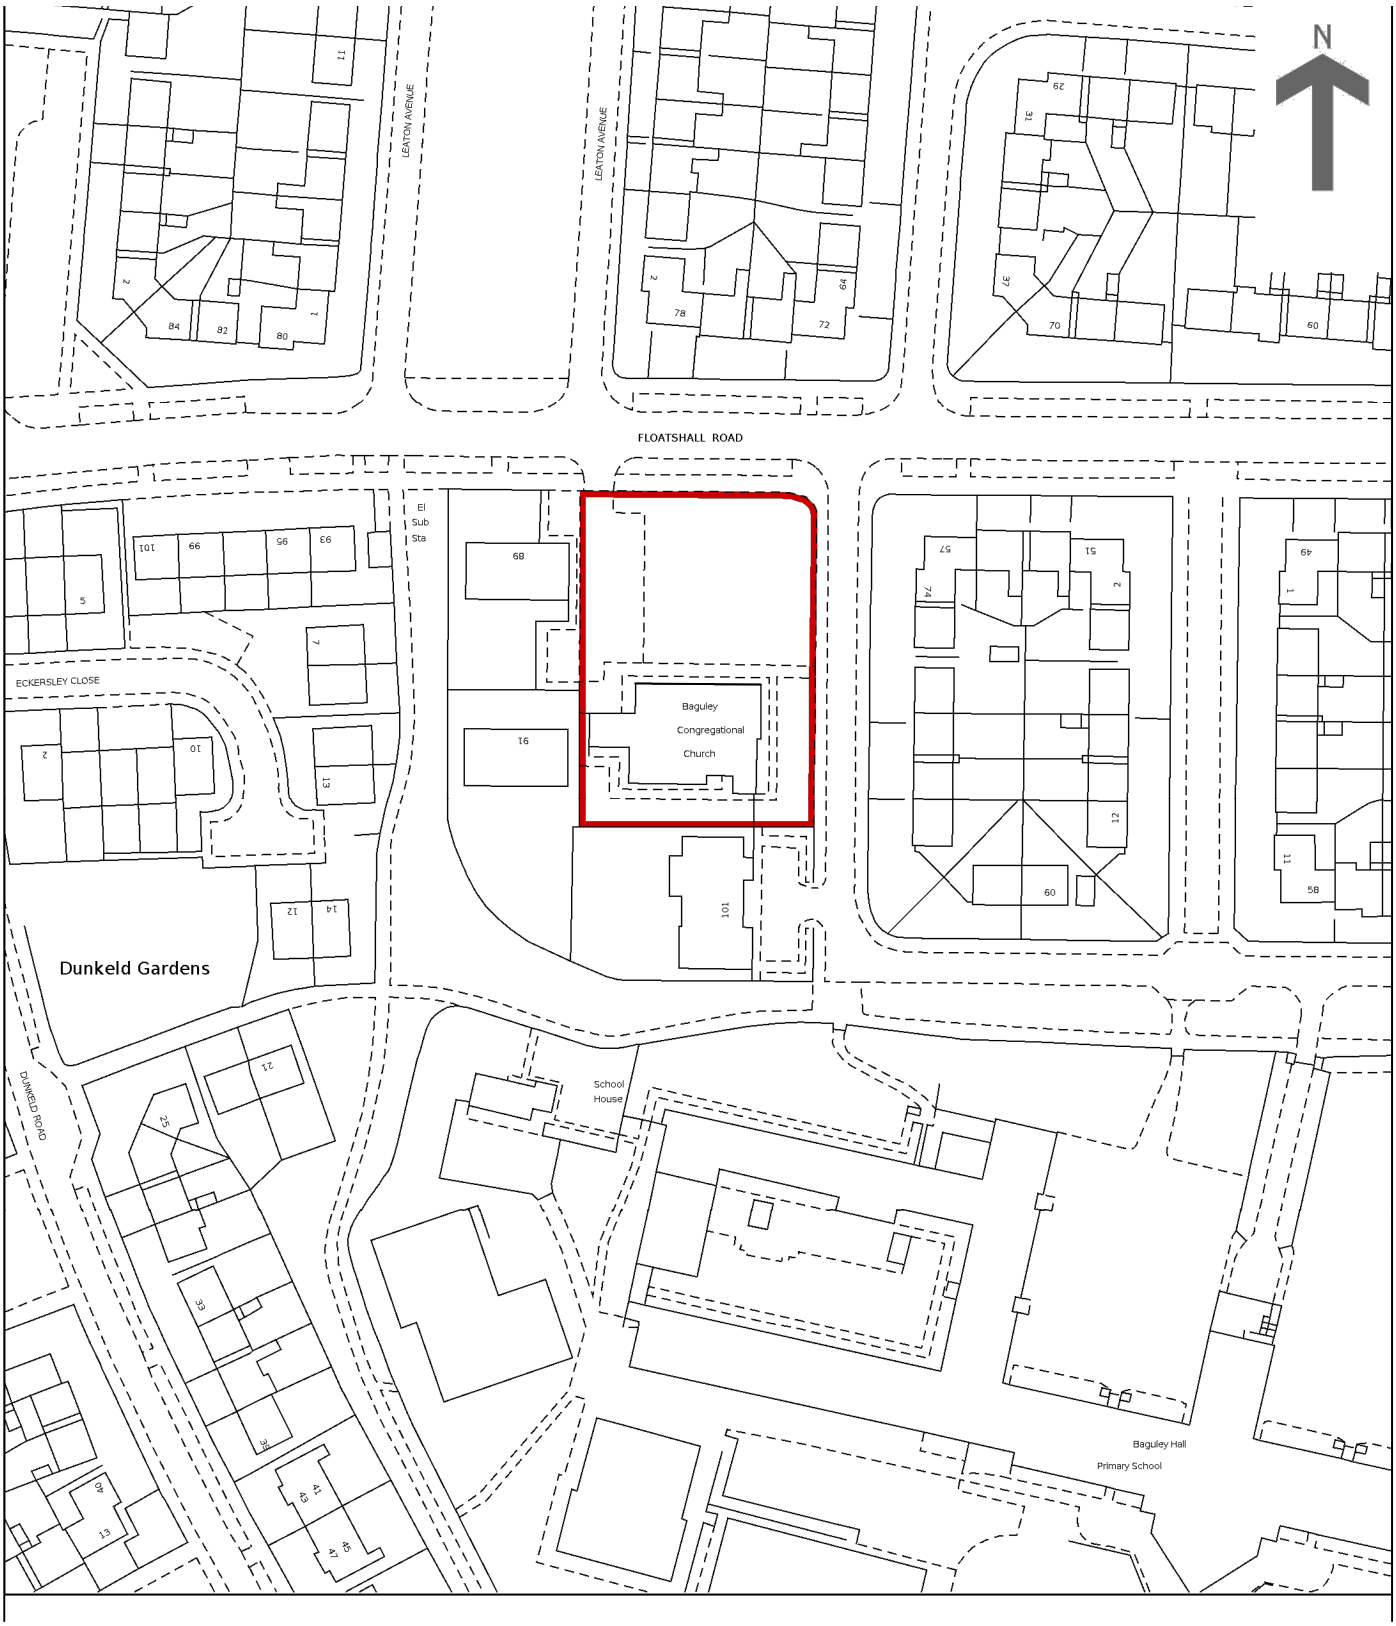

Client
United Shalom Pentecostal Church

Project
Proposed Extension to Church
89 Floatshall Road, Wythenshaw

Drawing
Location Plan

Date
Nov 23

Drawn by
OS map

Scales
1:1250 @ A4

Job No - Dwg No - Rev
23038 - LP

The Intelligent Design Centre
Creative thinking in architecture, engineering and the built environment

5-11 Eagle Street
Accrington
Lancashire
BB5 1LN

T_01254 232007
F_01254 392193
E_info@email-idc.co.uk
W_intelligentdesigncentre.co.uk