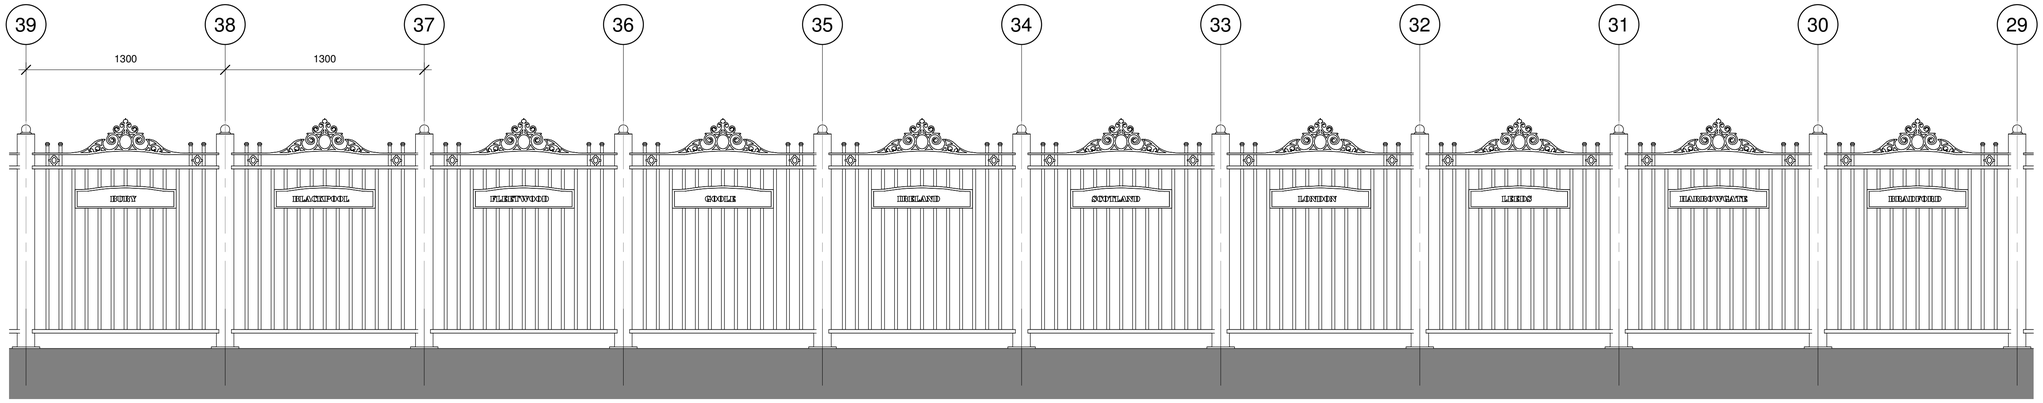

5d Proposed Elevation Part 4
1 : 20

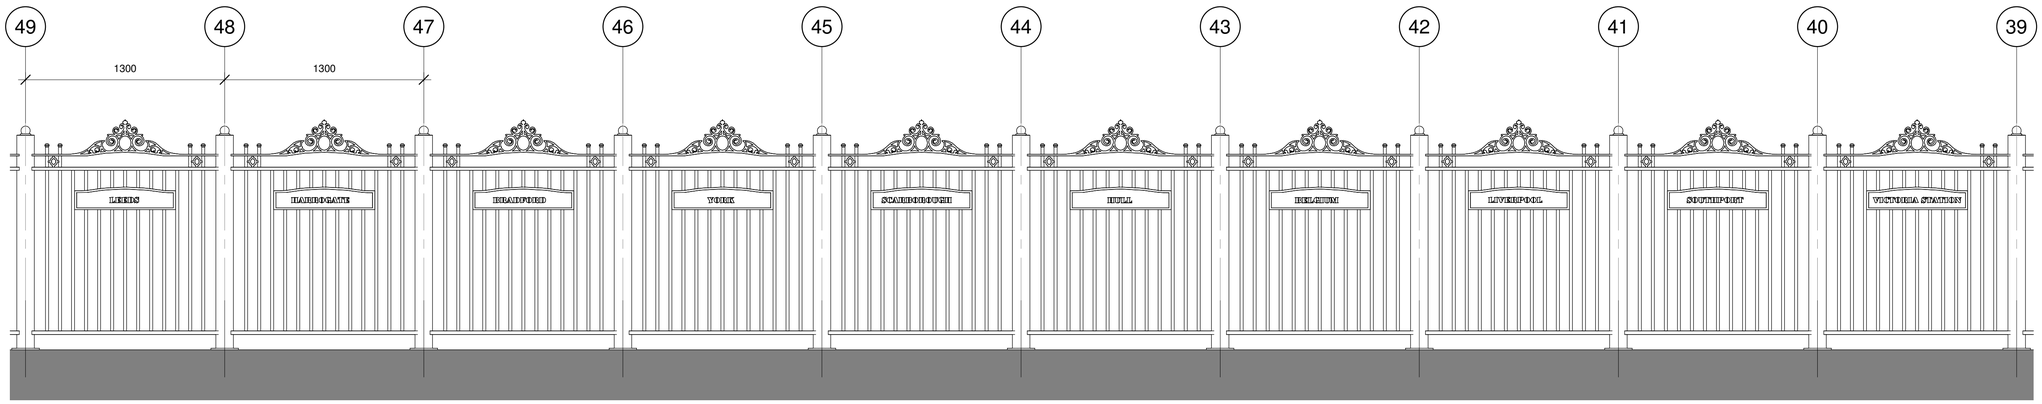

5e Proposed Elevation Part 5
1 : 20

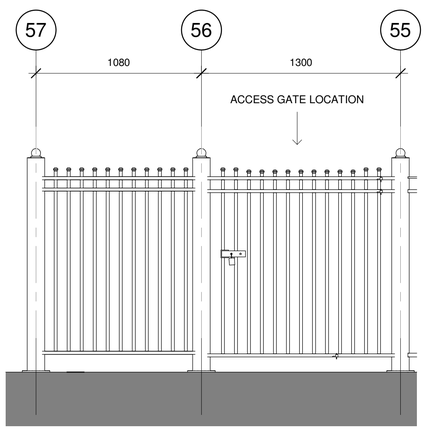

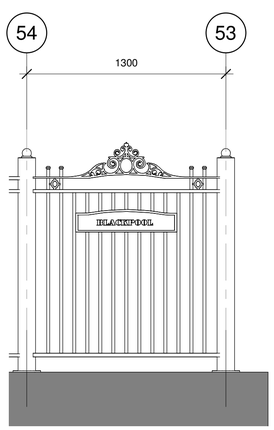

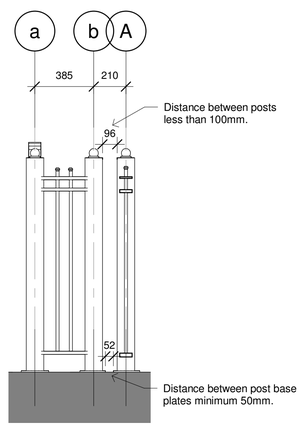

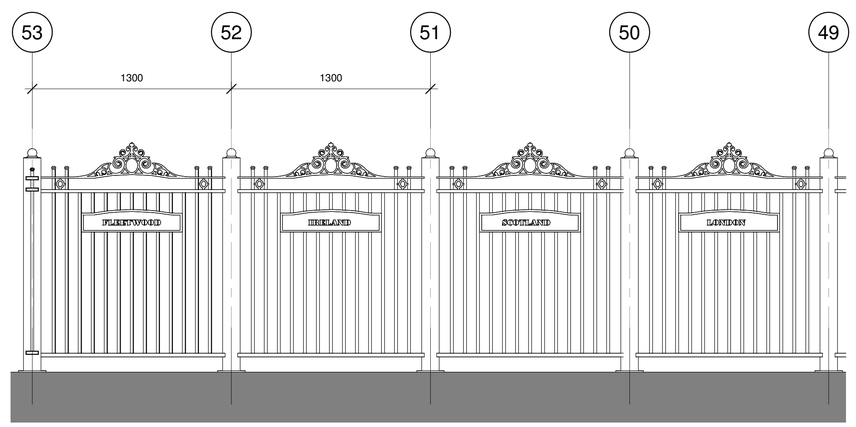

7 Proposed Elevation Part 8
1 : 20

5g Proposed Elevation Part 7
1 : 20

6 Proposed Elevation Front 2
1 : 20

5f Proposed Elevation Part 6
1 : 20

©
DO NOT SCALE. Use figured dimensions only. Contractor is to check all dimensions before commencement of works. This drawing is copyright. This data to be used as x-ref file only - not as live data. This drawing must only be used for the purpose for which it is supplied.

NOTES:

Rev No	Date	Description of Revision	Drawn	Chkd	Appr
2	29-01-2024	Railings updated following electrical bonding design	KB		
1	23-05-2023	Updated Planning Application	KB		

SEED Architects
Parsonage Chambers
3 Parsonage
Manchester
M3 2HW
● Tel: 0161 832 5750 ● E: office@seedarchitects.co.uk ●

Status
Planning Application

Job Title
Manchester Victoria Station

Location

Drawing Title
Proposed Elevation Side

drawn by	date
LP	19/05/2023
checker	date
RH	19/05/2023
scale	paper size
1 : 20	A1

Project no.	Seed drawing no.	Rev.
3205	02_005	2