

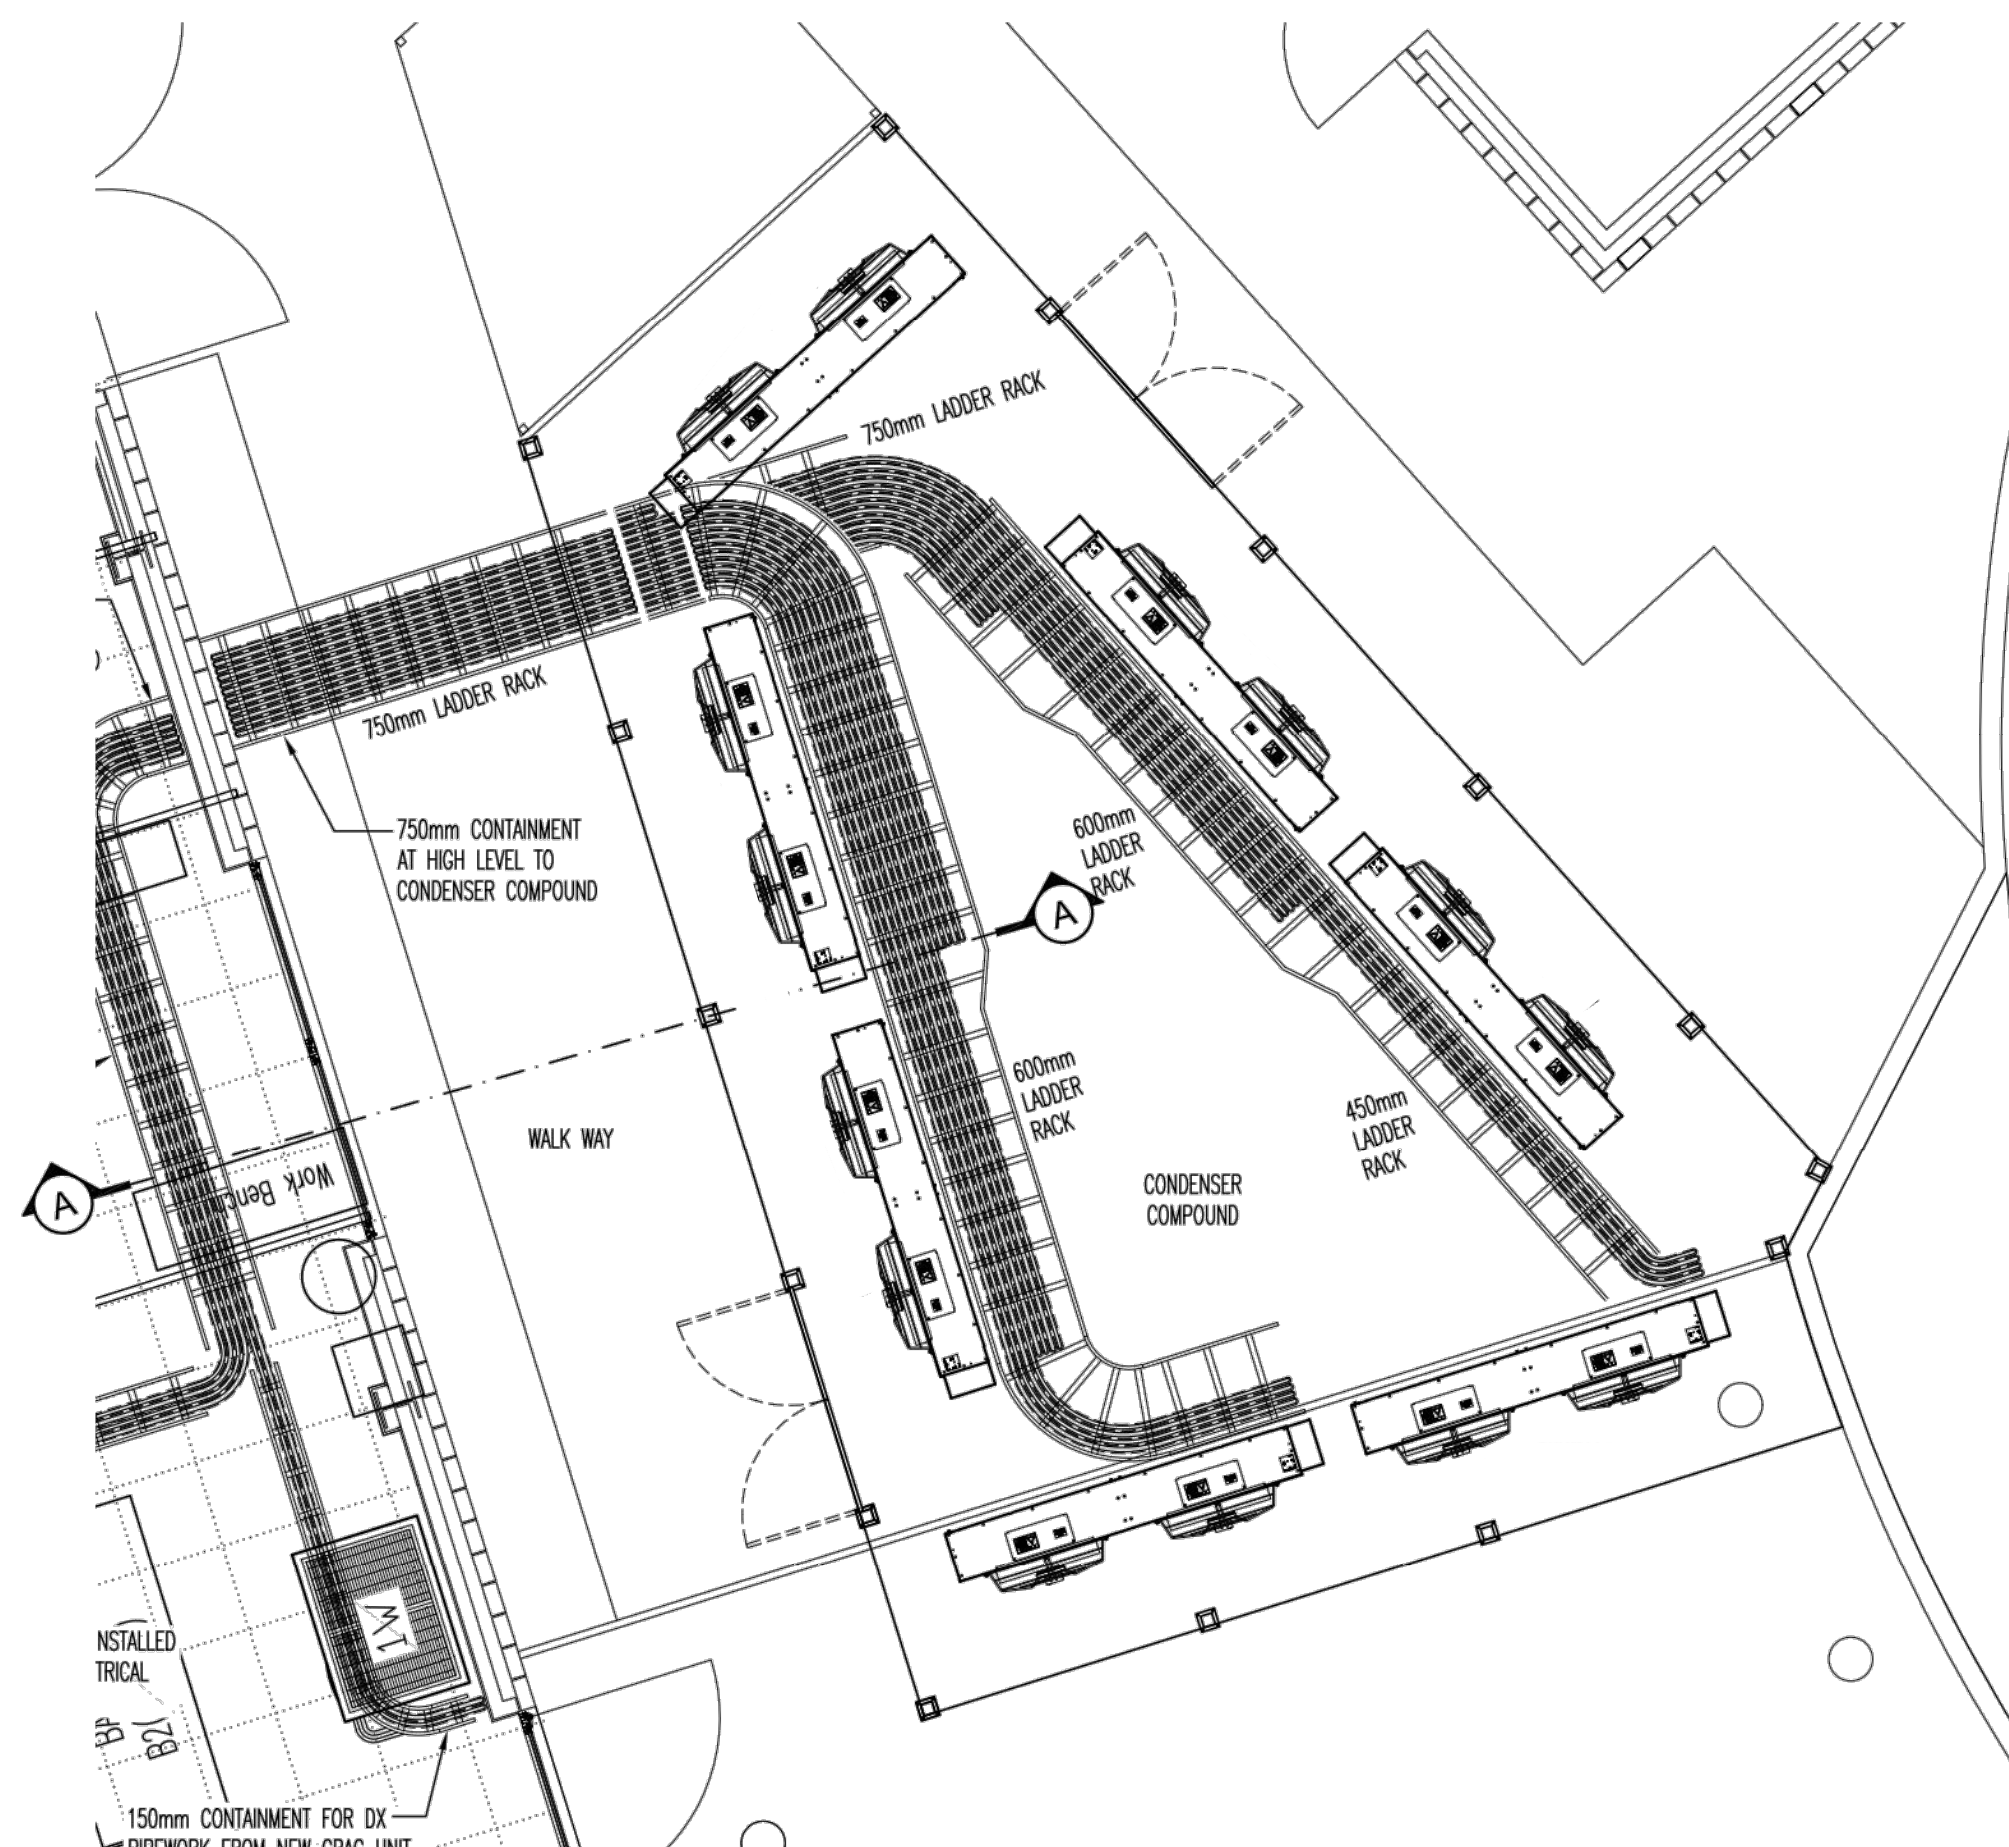


Notes

1. The information contained herein is the property of MEIT Associates and is only to be used for the purpose for which it is submitted. It may not be copied, reproduced by any means or transmitted in any form without prior permission.
2. This drawing is to be read in conjunction with the relevant specifications.
3. Do not scale from this drawing, use only figured dimensions.
4. This drawing represents the design intent and is not a working drawing.

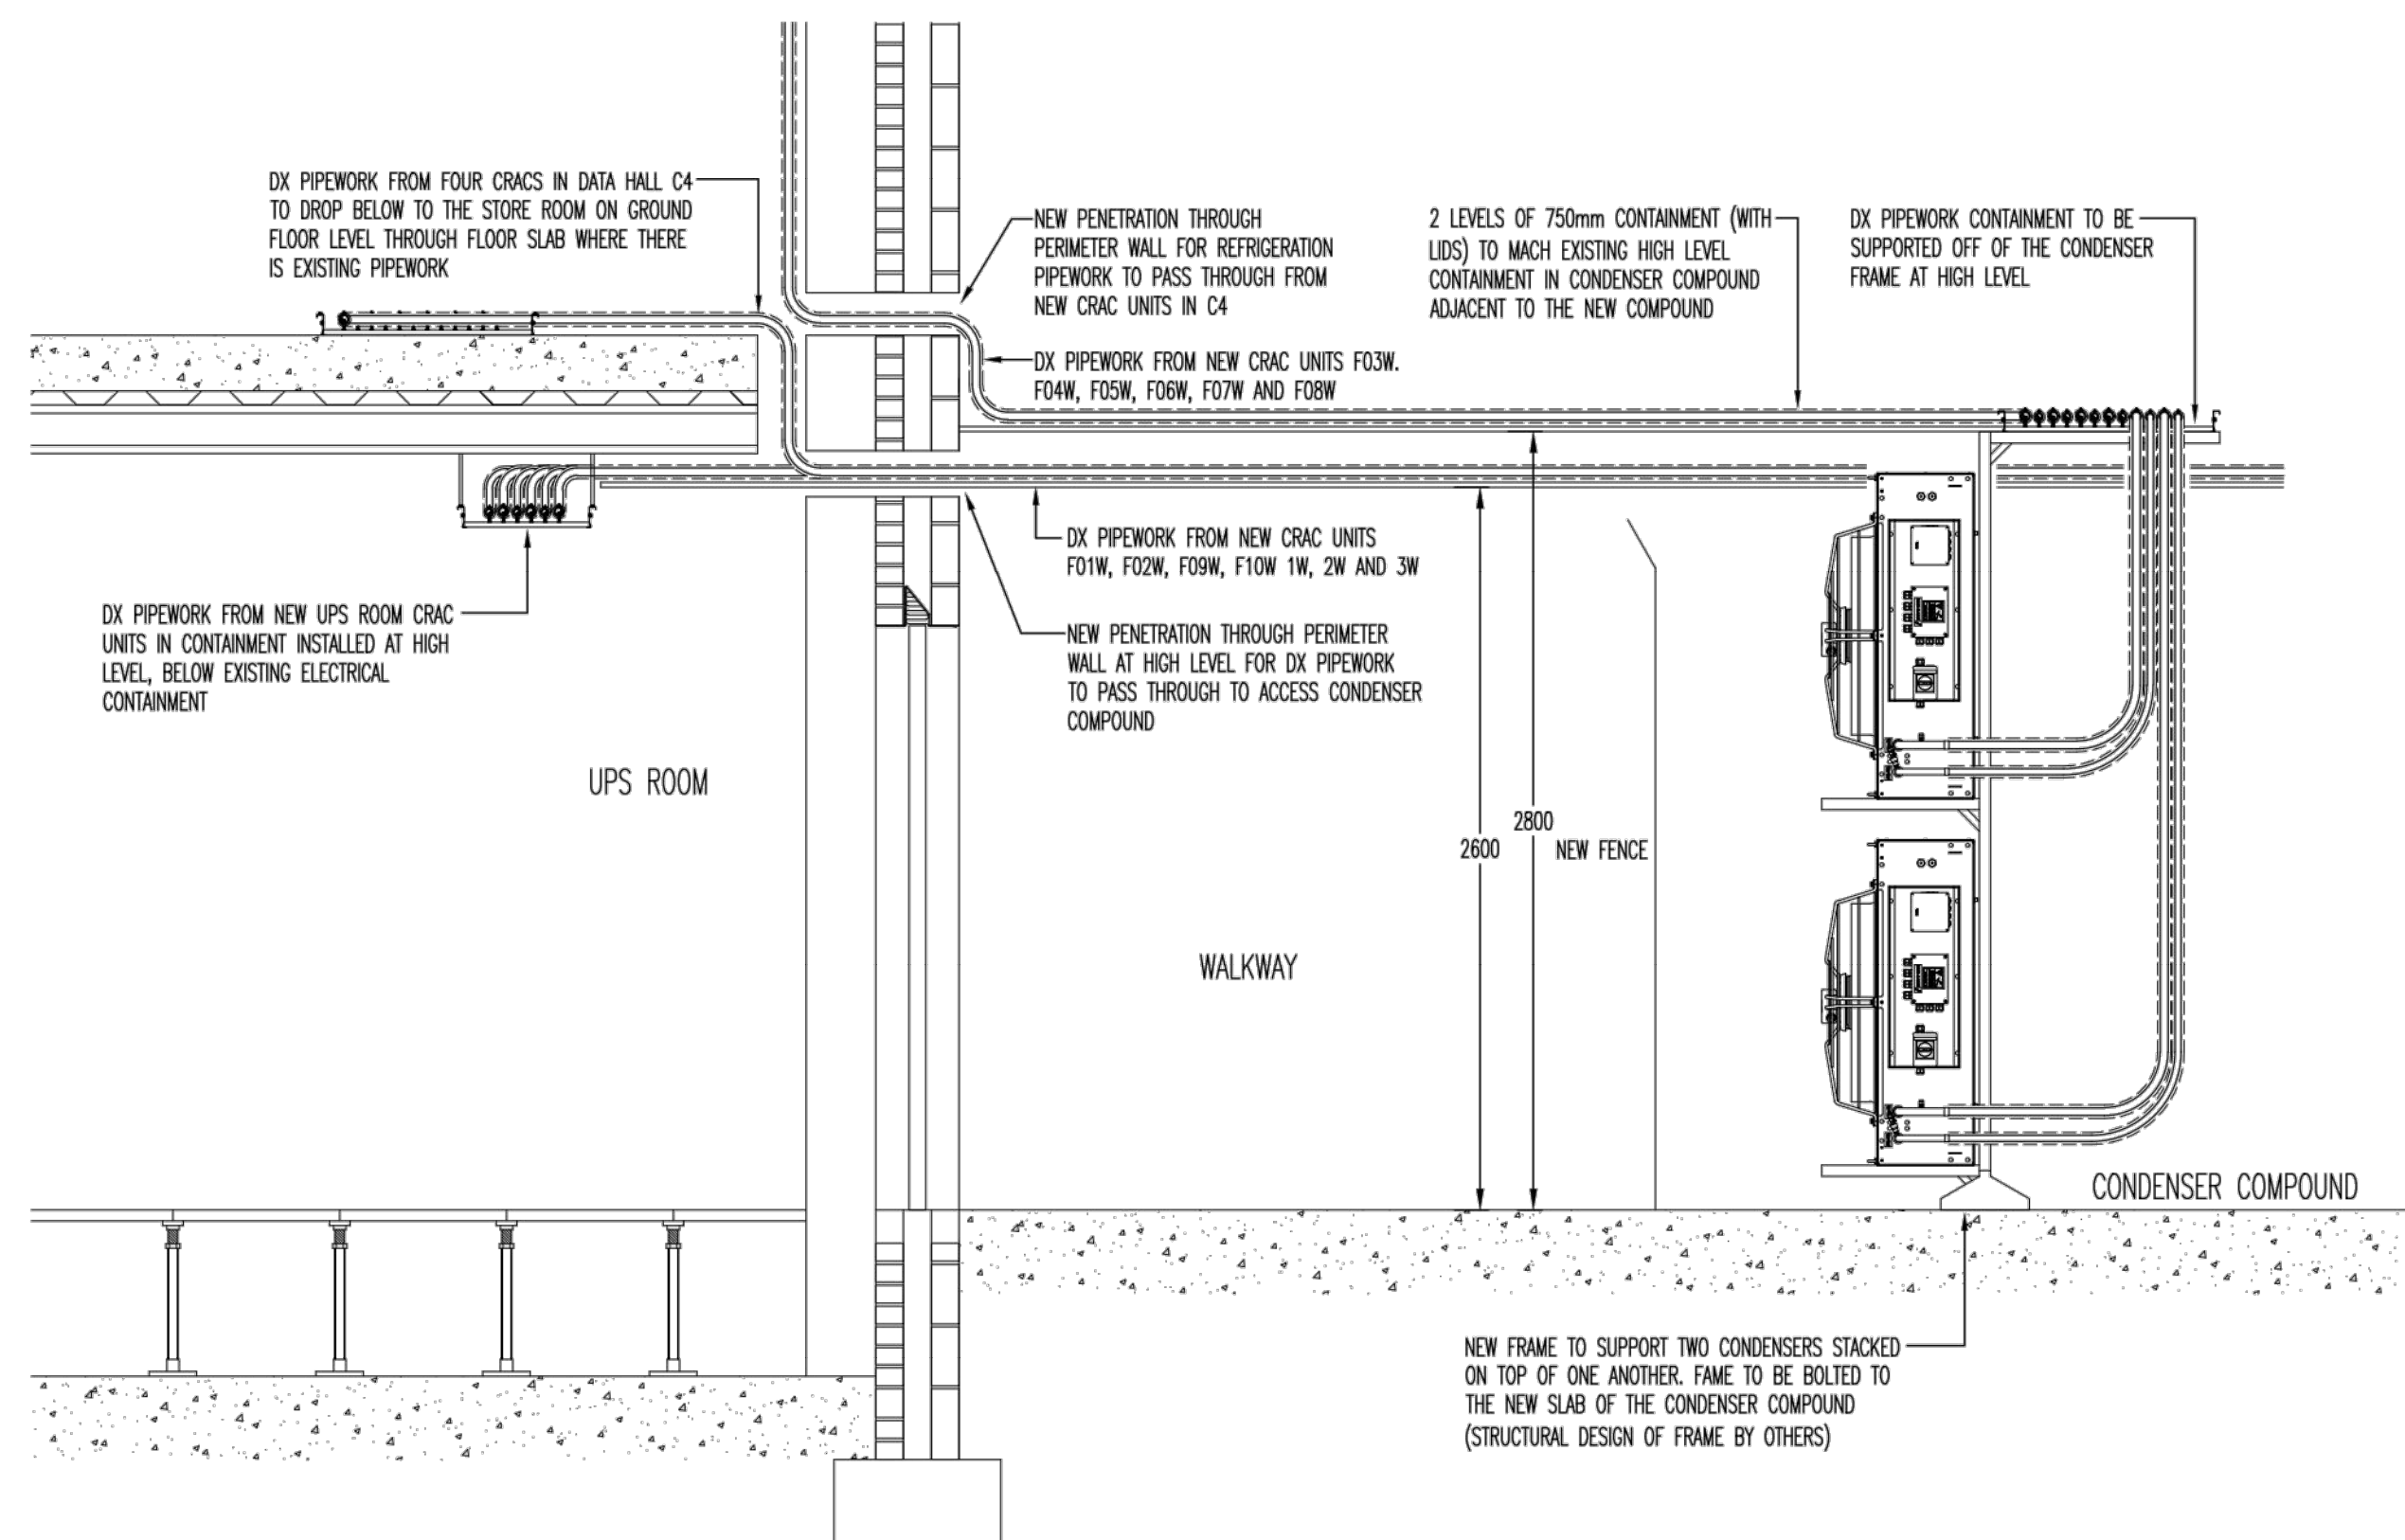

SECTION A-A
Scale 1:25

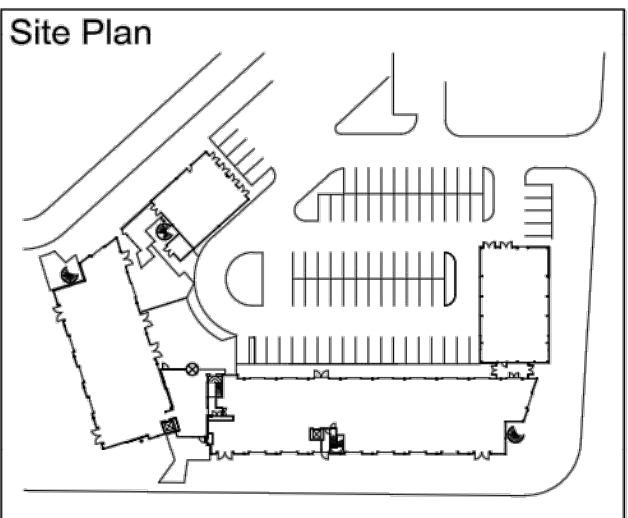

T01	??/01/17	Tender Issue
Rev:	Date:	Description:

meit
consultants

Project:



EQUINIX
MANCHESTER - MA2
REYNOLDS HOUSE

Drawing Title:

Ground Level
New Condenser Compound for
Data Hall C4 and UPS Room

Drawing Status:

Tender

Drawn:	Date :
SP	Jan '17
Checked :	Scale:
RH	1:50/25
Drawing No.	Revision
MD1393-G-M201	T01
A1/L Surround	Copyright Reserved