



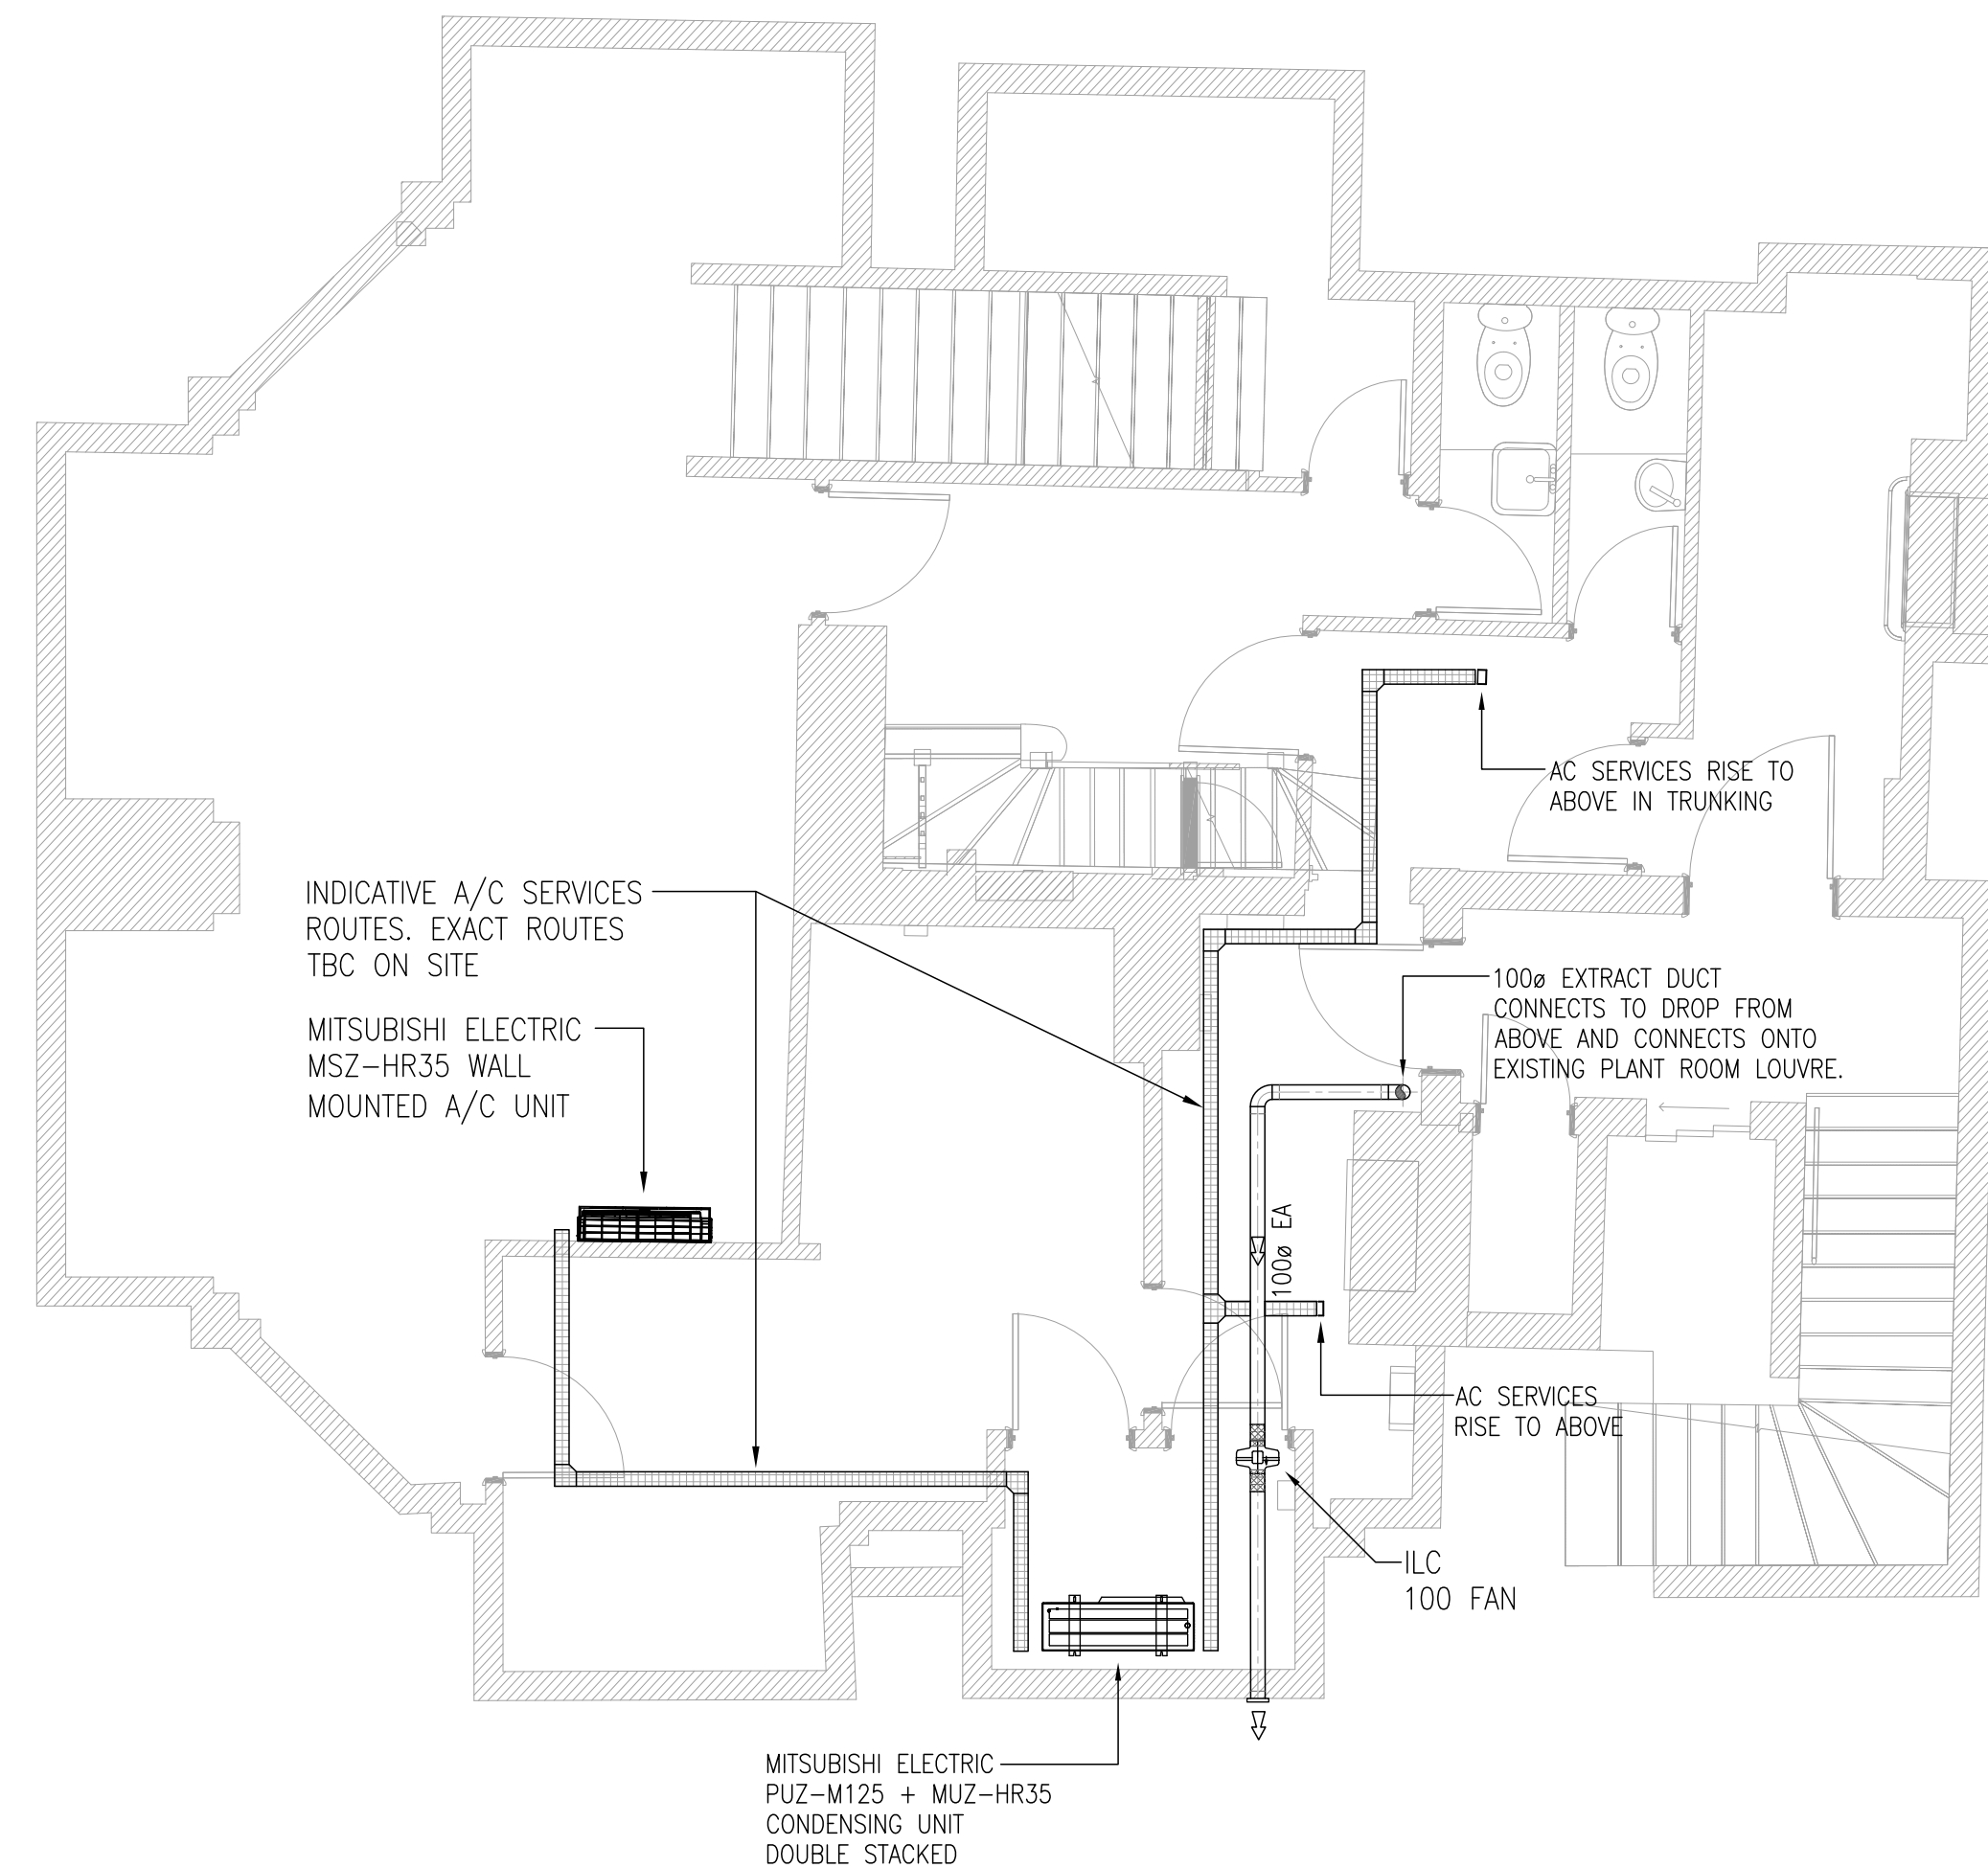

BASEMENT 1:50

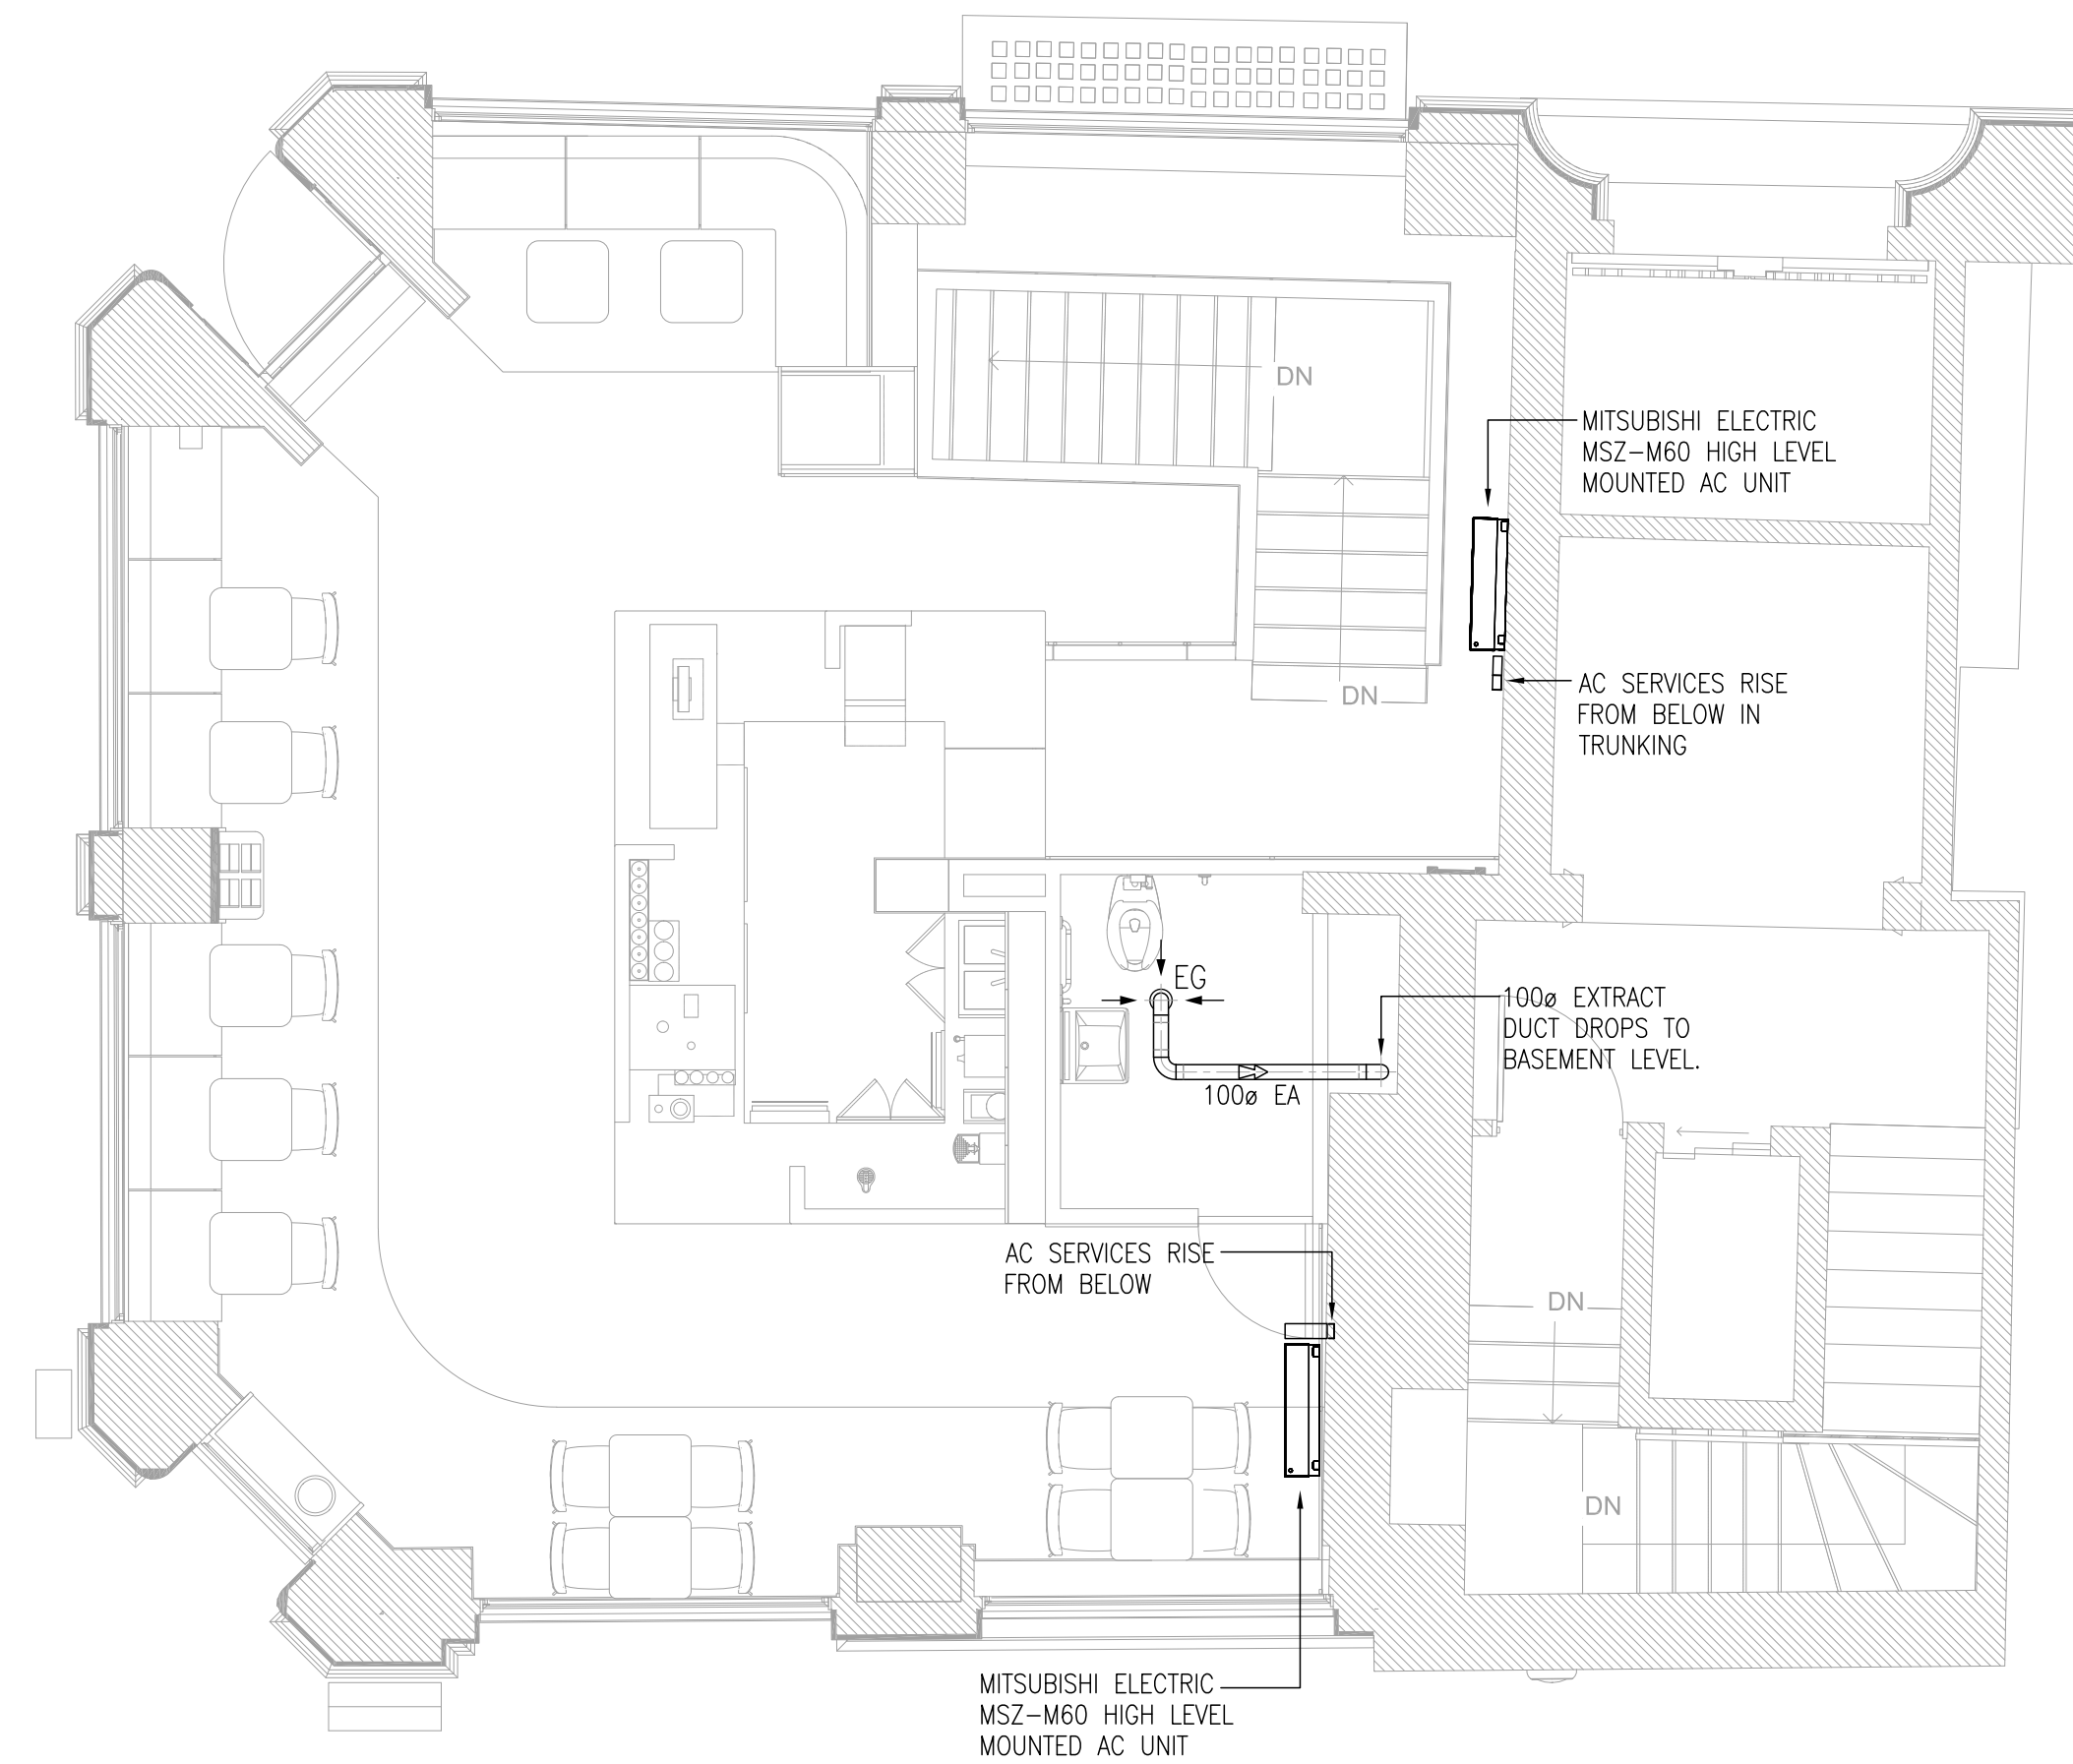

GROUND FLOOR 1:50

P01	ISSUED FOR APPROVAL	29-01-24
REV	DESCRIPTION	DATE



36 GRANGE FARM DRIVE
ASTON, SHEFFIELD
SOUTH YORKSHIRE
S26 2GY

Project:
BLANK STREET COFFEE
62 CROSS STREET MANCHESTER

Description:
MECHANICAL
SERVICES LAYOUTS

Drwg. no.	Scale:
BSC-M-001	1:50 @ A0
	Date:
	29-01-24