




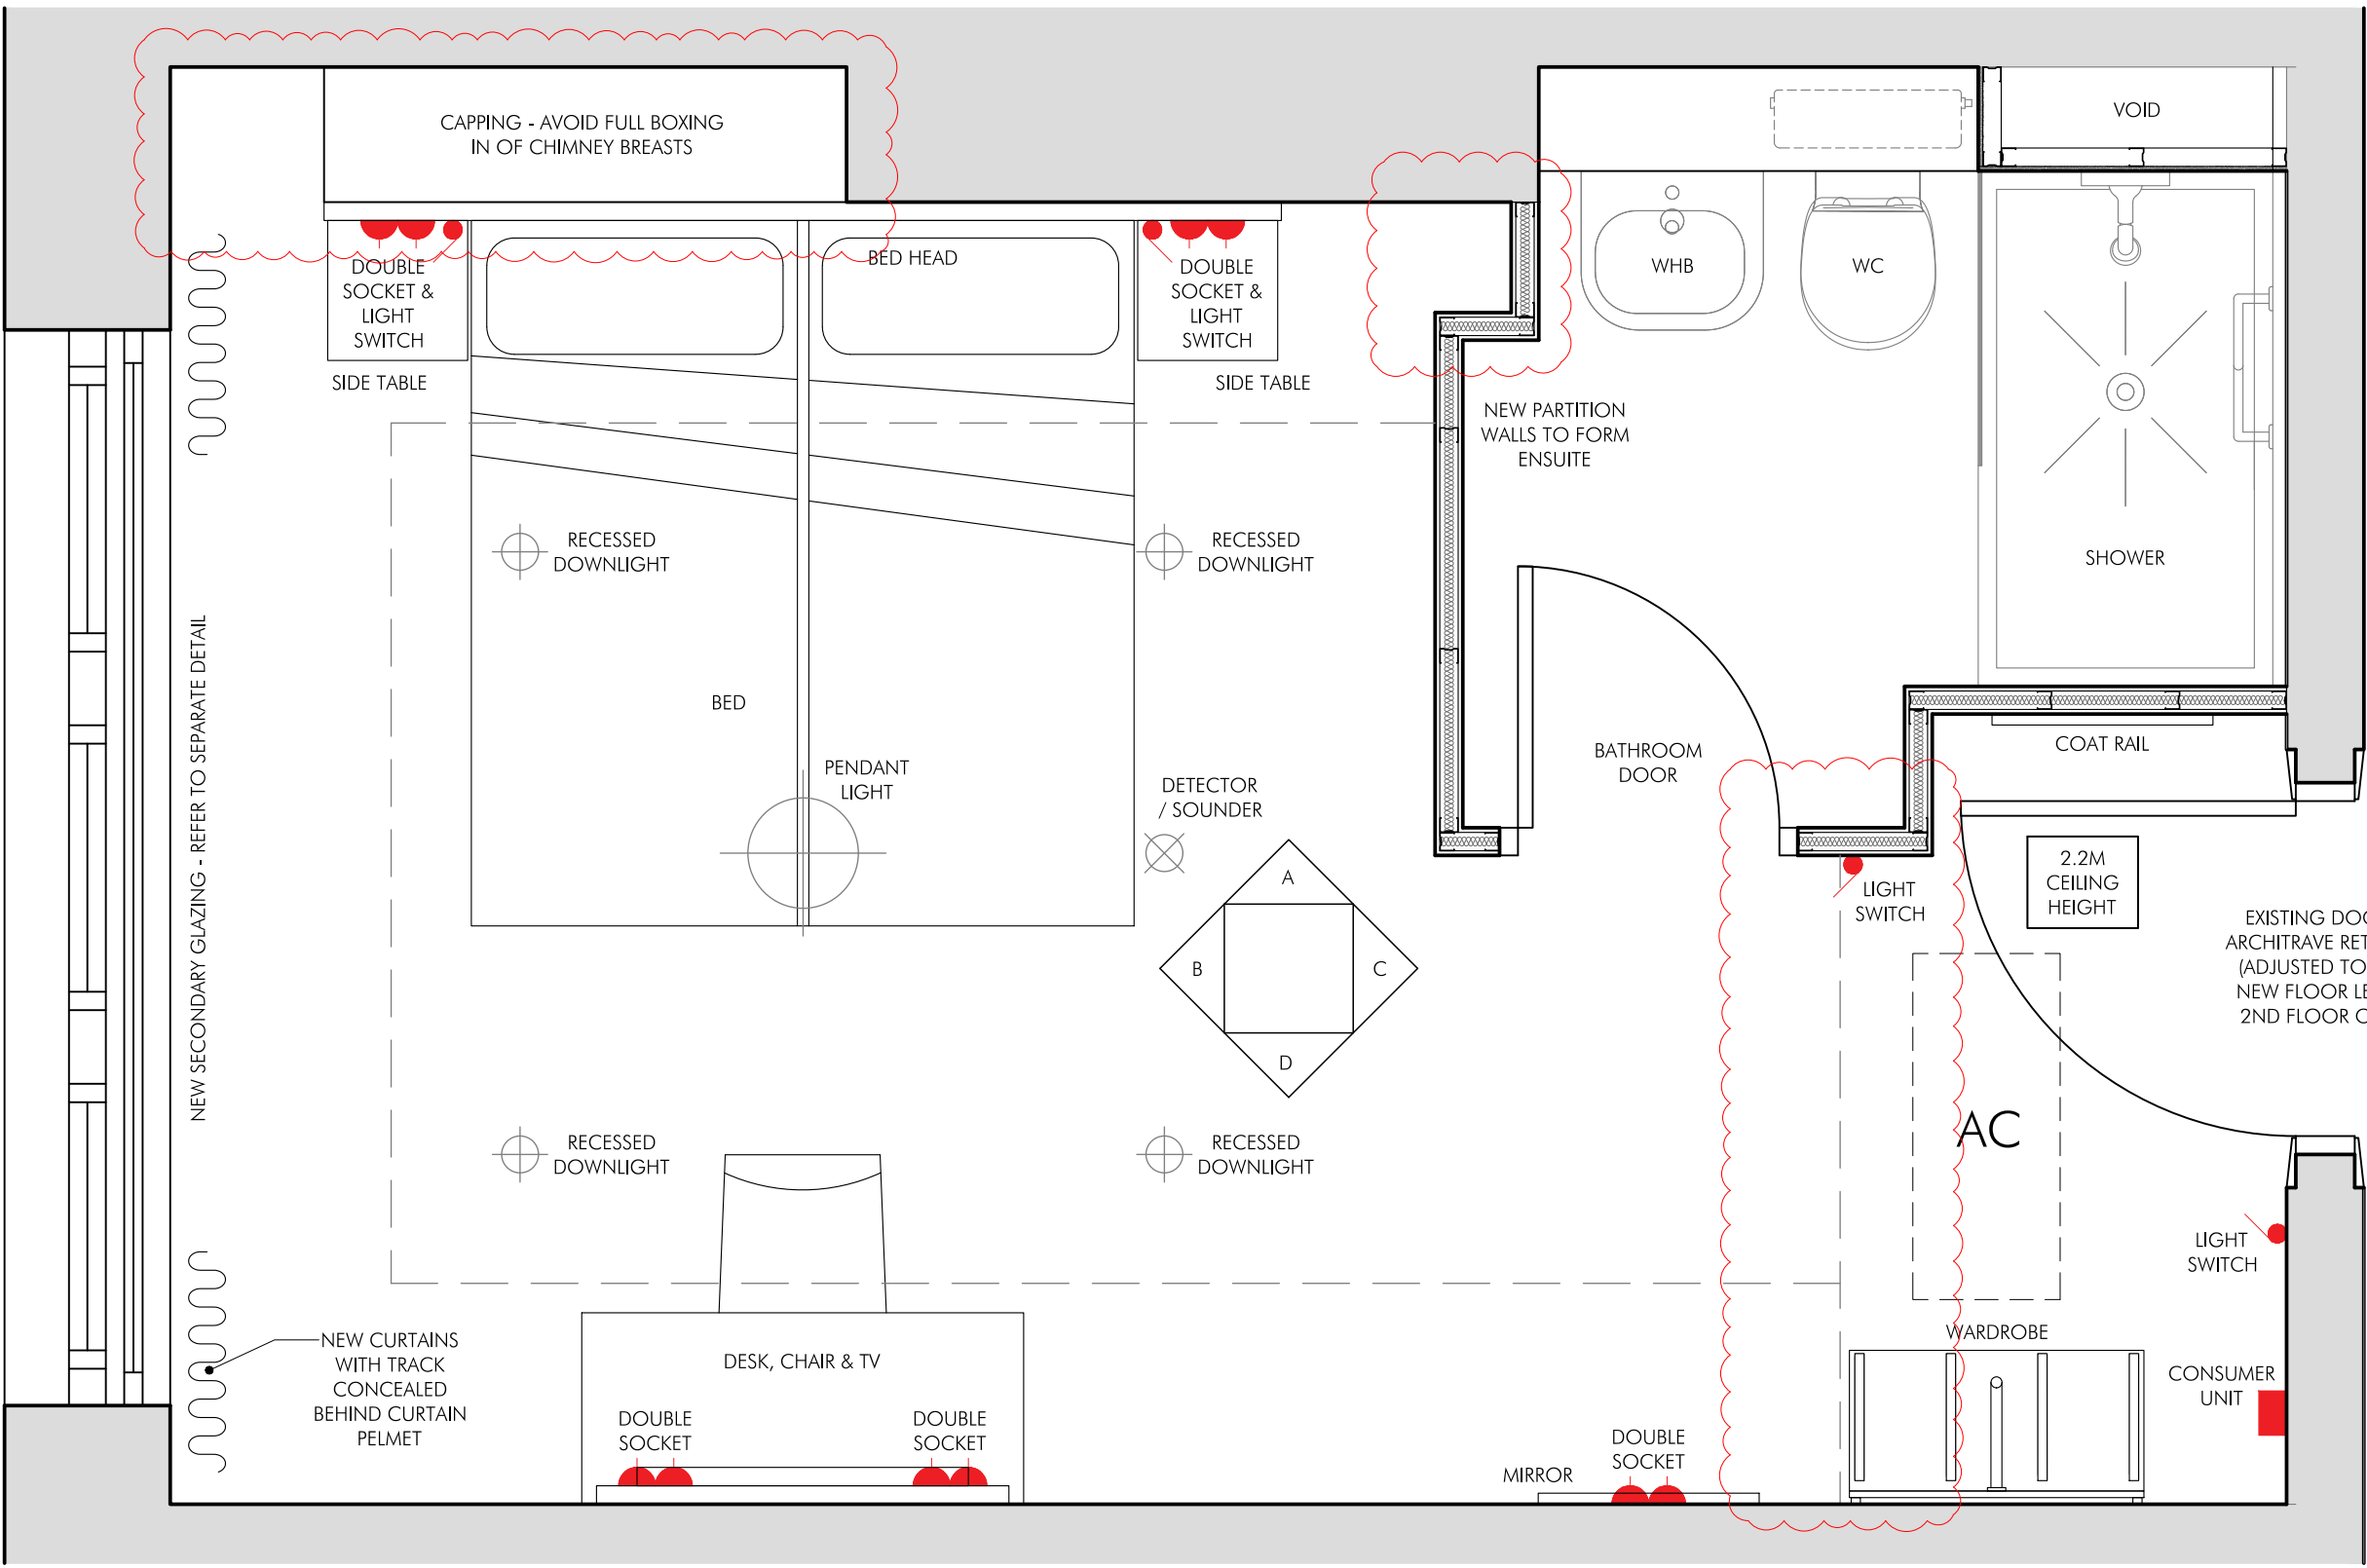


PROPOSED TYPICAL BEDROOM PLAN - 1:20

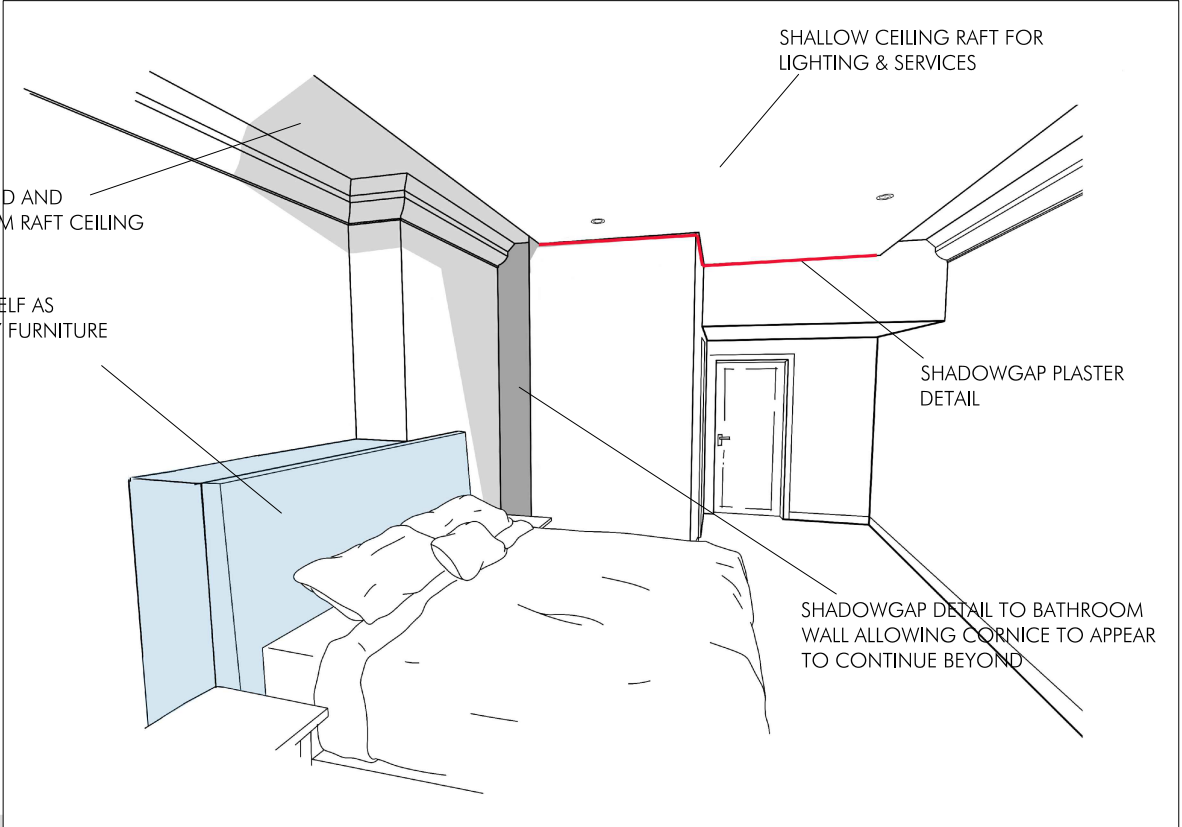


SKETCH BEDROOM ILLUSTRATIONS (not to scale)

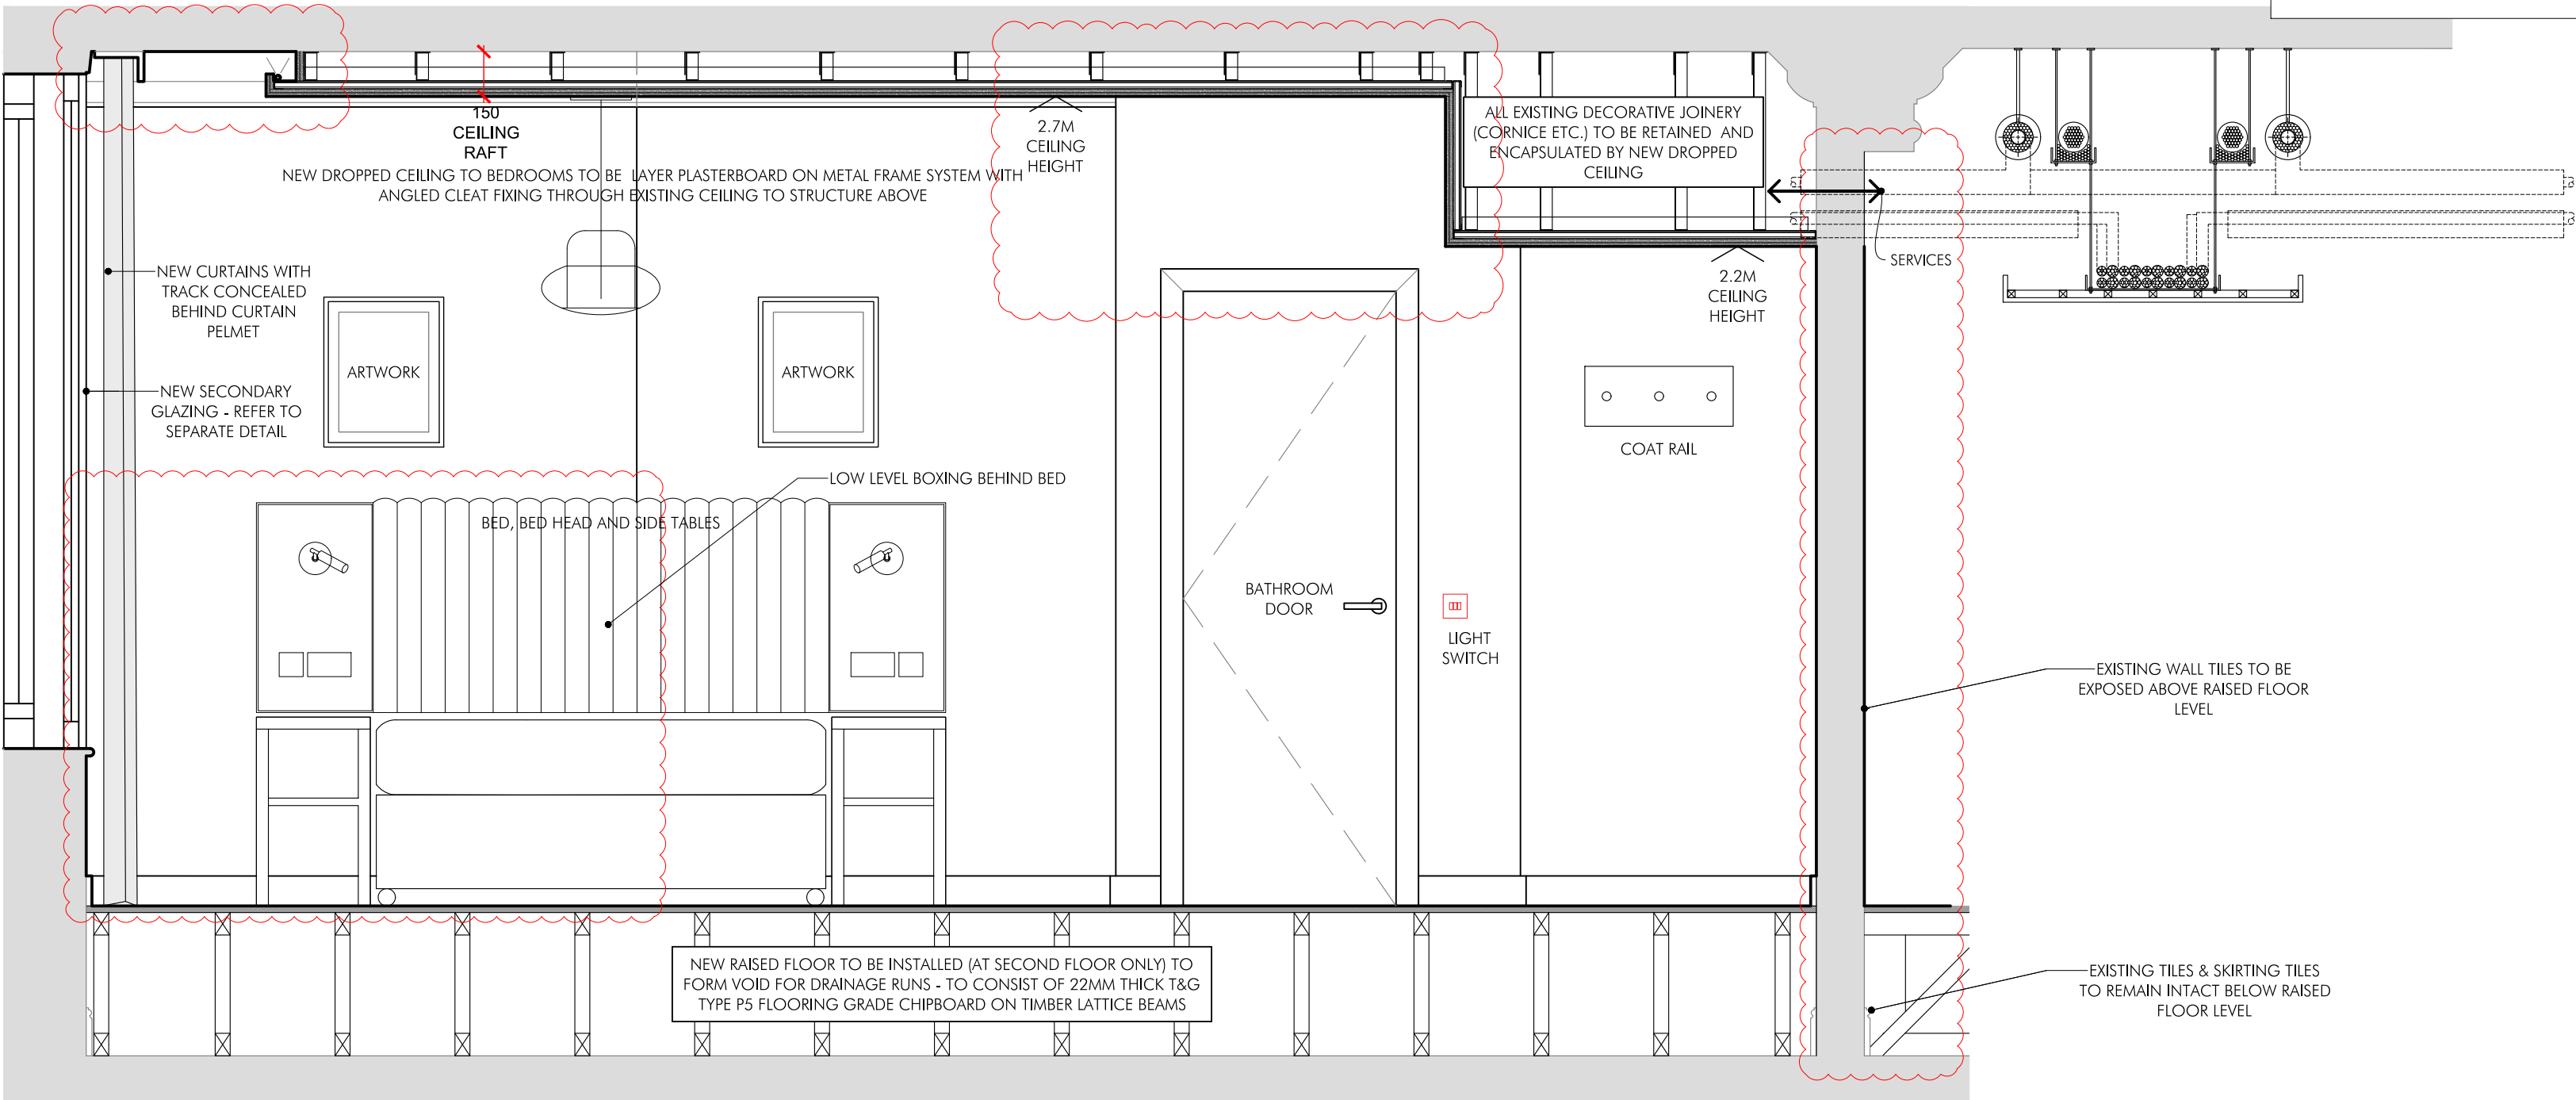


PROPOSED TYPICAL ELEVATION A (SECOND FLOOR) - 1:20

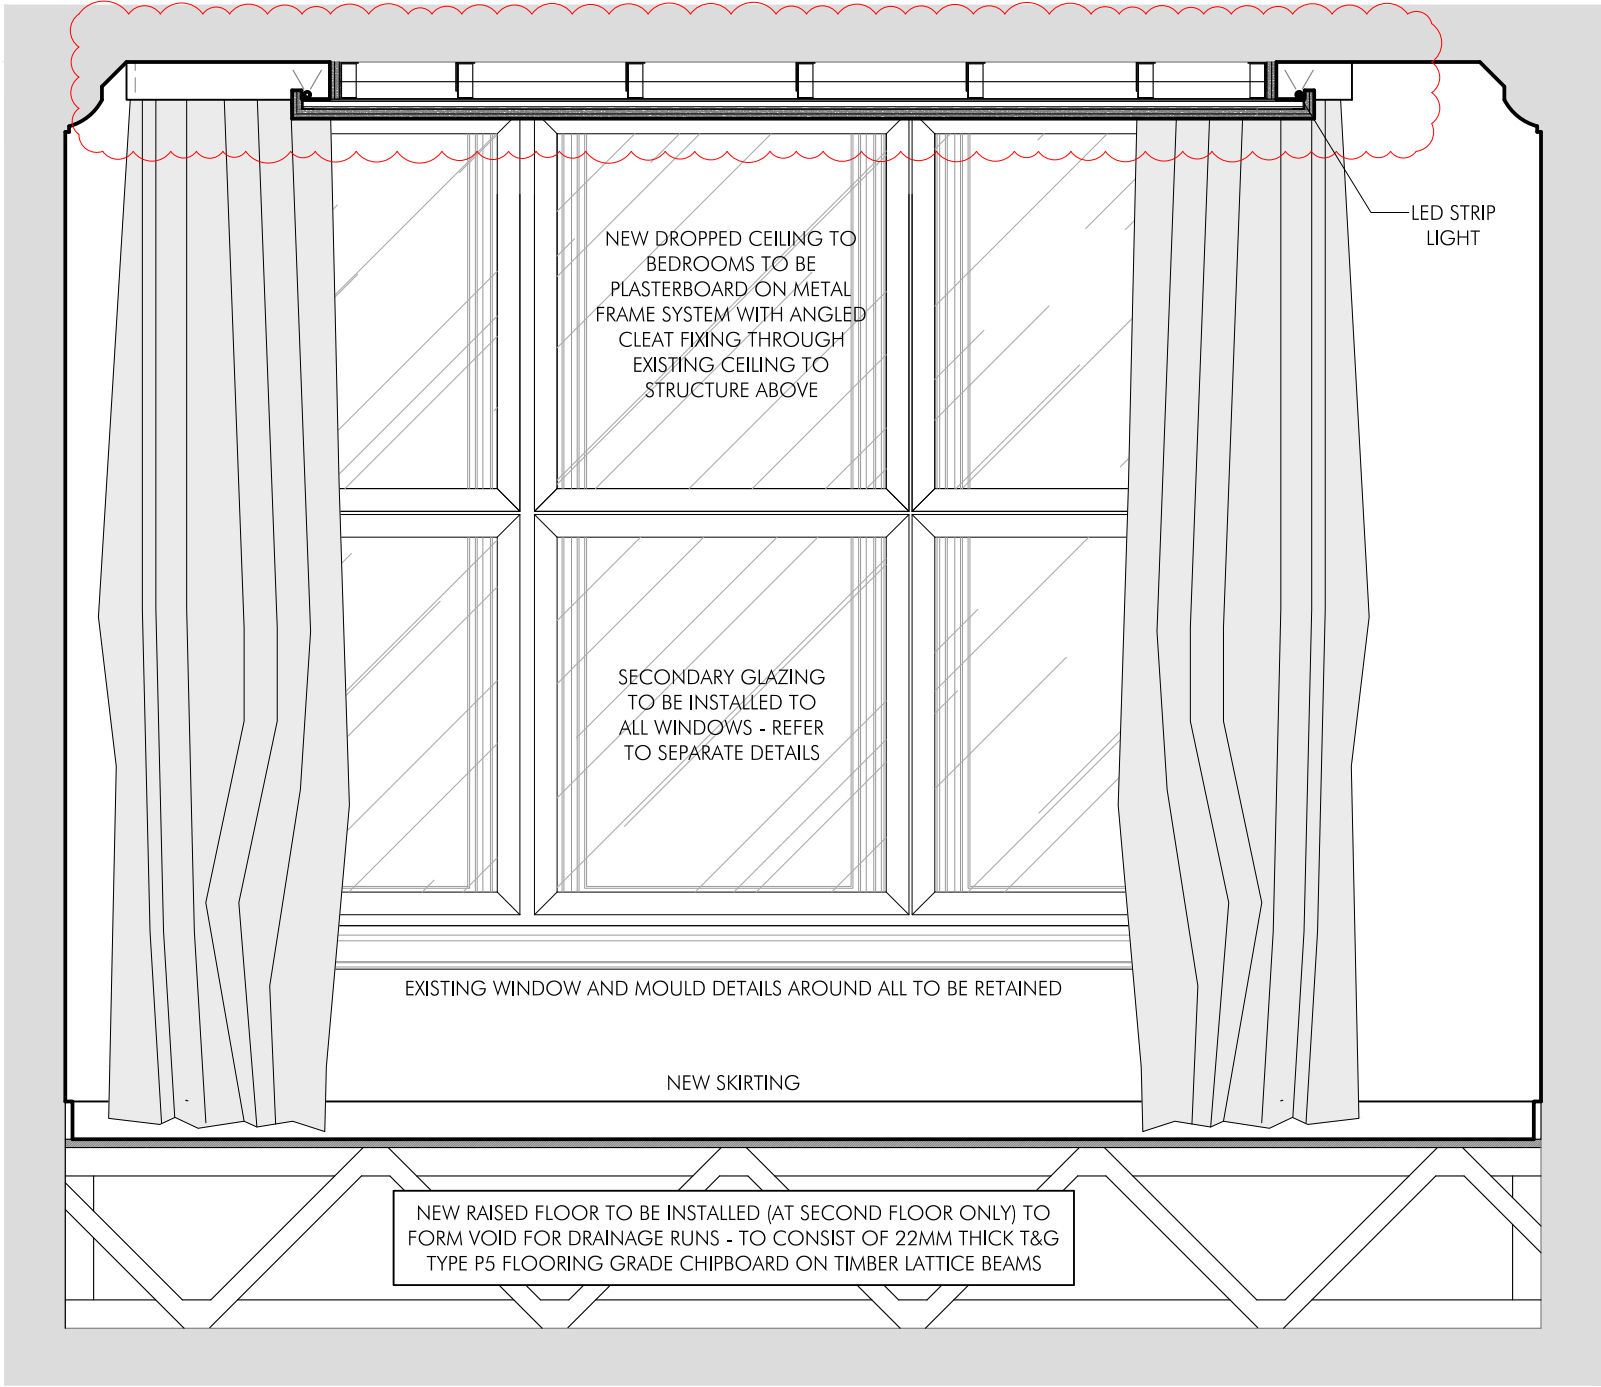

PROPOSED TYPICAL ELEVATION B (SECOND FLOOR) - 1:20

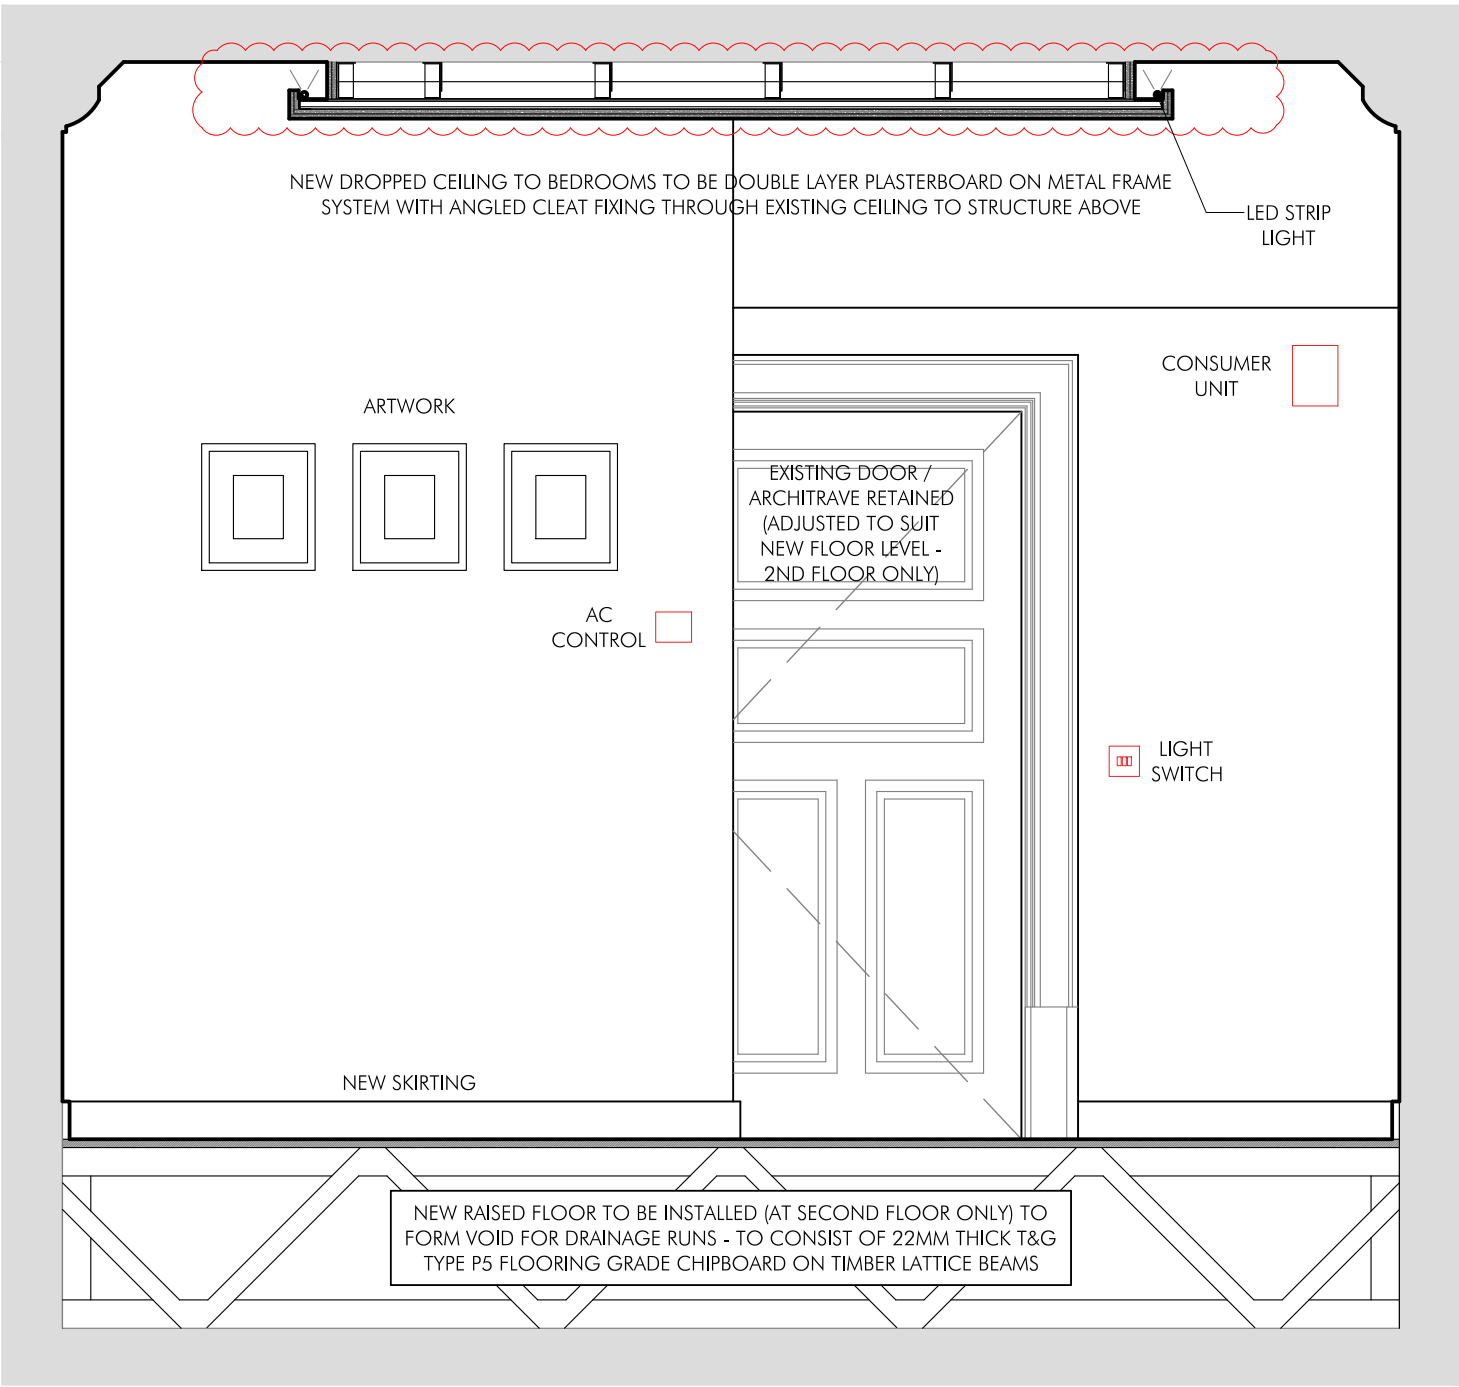

PROPOSED TYPICAL ELEVATION C (SECOND FLOOR) - 1:20

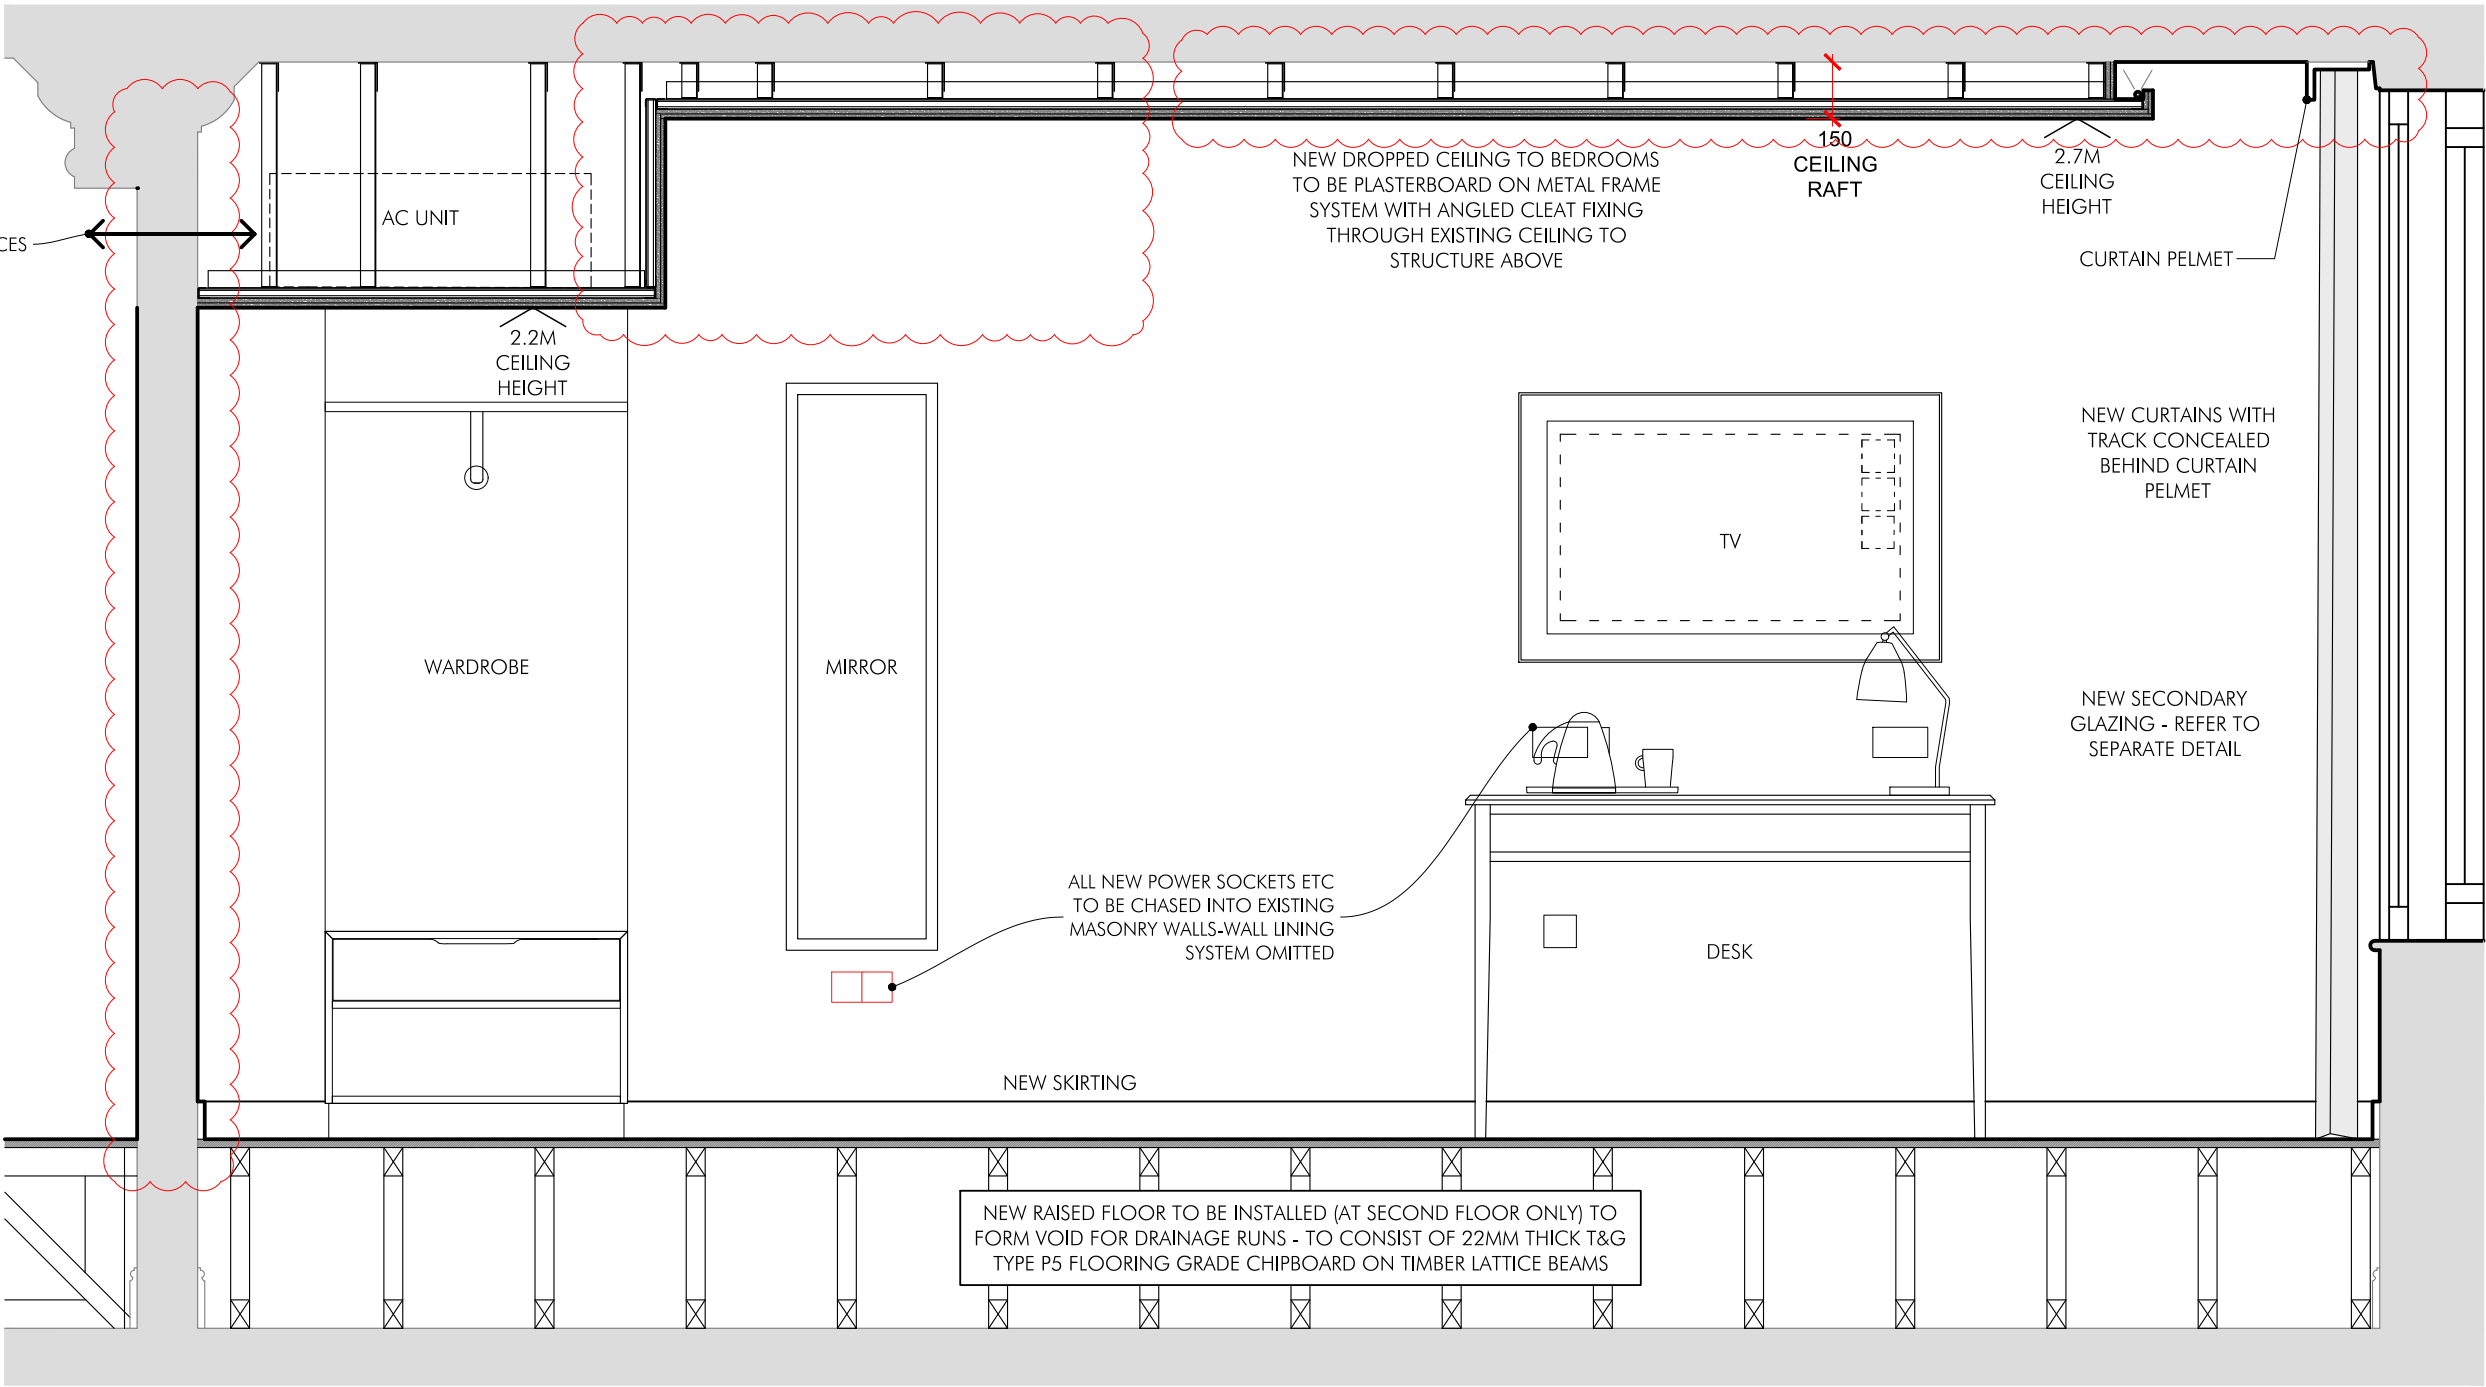

PROPOSED TYPICAL ELEVATION D (SECOND FLOOR) - 1:20

SH	REV D: DROPPED CEILING SIZE AND EDGE NOV 23 DETAIL AMENDED, CEILING LIGHTS INDICATED, CURTAIN PELMET ADDED, SKETCH ILLUSTRATIONS ADDED.	
BN	REV C: DROPPED CEILING REDUCED TO 150mm TO ALLOW EXPOSURE OF EXISTING DECORATIVE JOINERY (CORNICE ETC.) SHADOW GAP INTRODUCED WHERE WALL MEETS CHIMNEY BREAST. WALL LININGS REMOVED	JAN 23
SH	B: SUSPENDED CEILING AMENDED TO RETAIN CORNICE ON SHOWN, BOXING IN OF CHIMNEY BREAST OMITTED, LININGS TO INTERNAL WALLS OMITTED	JAN 23
SP	A: FURNITURE UPDATED	22.07.22
SH	DRAWN	NOV 21
DRAWN	REVISION	VER

PLANNING ISSUE	 ARCHITECTS & DESIGNERS		
	7 Buxton Road West, Disley, Stockport, Cheshire, SK12 2AE. Website: www.allisonpike.com		
	Telephone: 01663 763000 Facsimile: 01663 766772 Email: studio@allisonpike.com		
	© Allison Pike Partnership Limited.		
	PROJECT	INNKEEPERS COLLECTION 1-3 YORK STREET (BROWNS) MANCHESTER	
SCALE	TITLE	TYPICAL SECOND FLOOR BEDROOM LAYOUT / DETAILS	
	SCALE	1:20, 1:5 @ A1	
	JOB No	DRAWING No	REV
	MAB46	AP21	D