



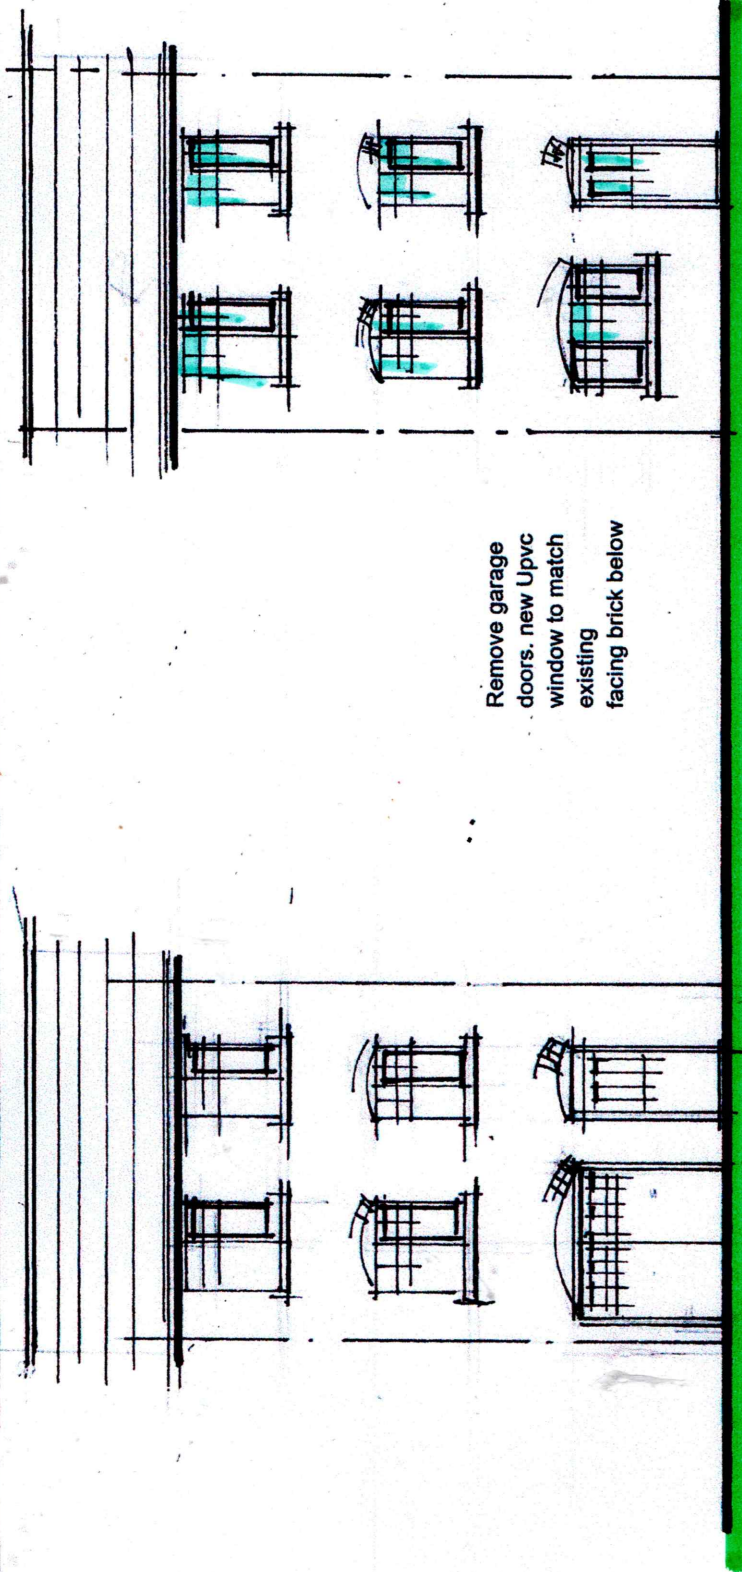


Front Elevation (As Existing)

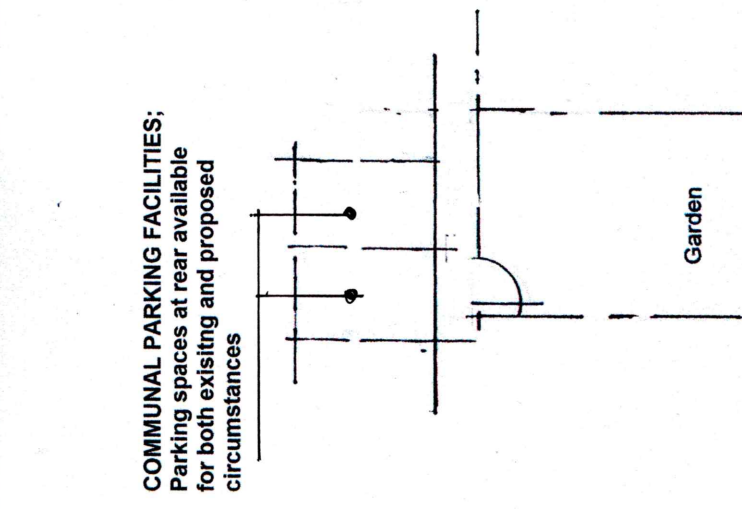


Front Elevation (As Proposed)

Remove garage doors, new Upvc window to match existing facing brick below

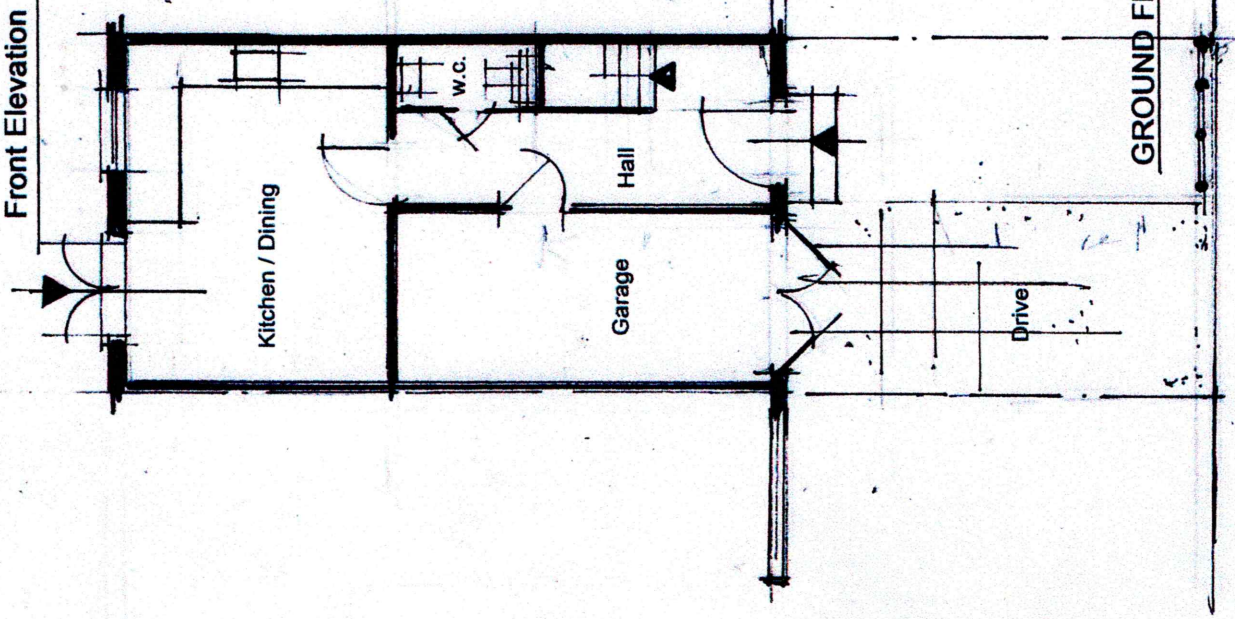

GROUND FLOOR AS EXISTING

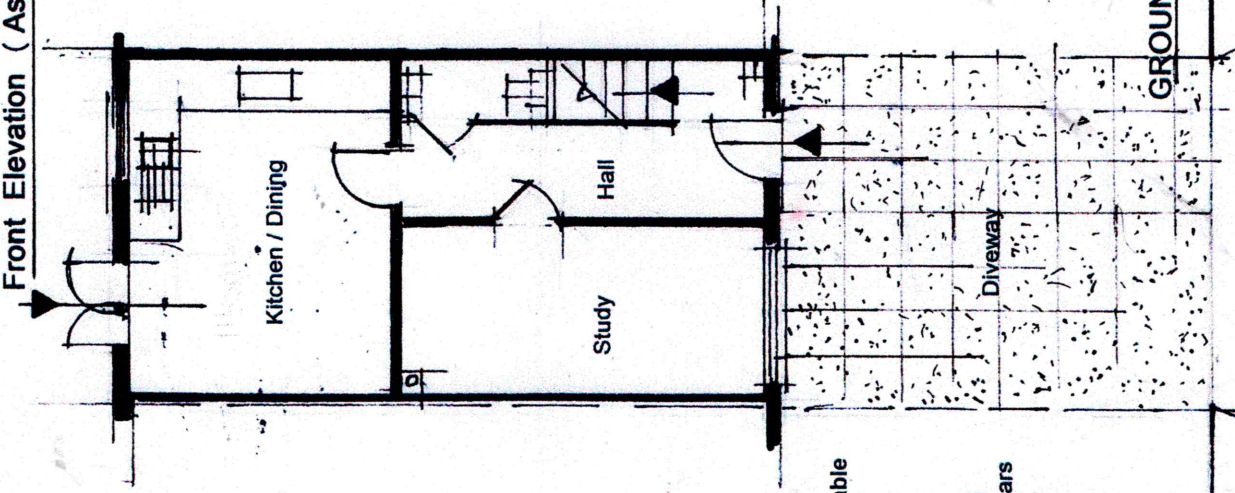


GROUND FLOOR AS PROPOSED

PARKING AREA:
Driveway to receive permeable surface dressing to comply with E14 E17 Regs

Extend drive width to accommodate 2 cars Parking

Continuous drop Kerb to pavement

COMMUNAL PARKING FACILITIES;
Parking spaces at rear available for both existing and proposed circumstances

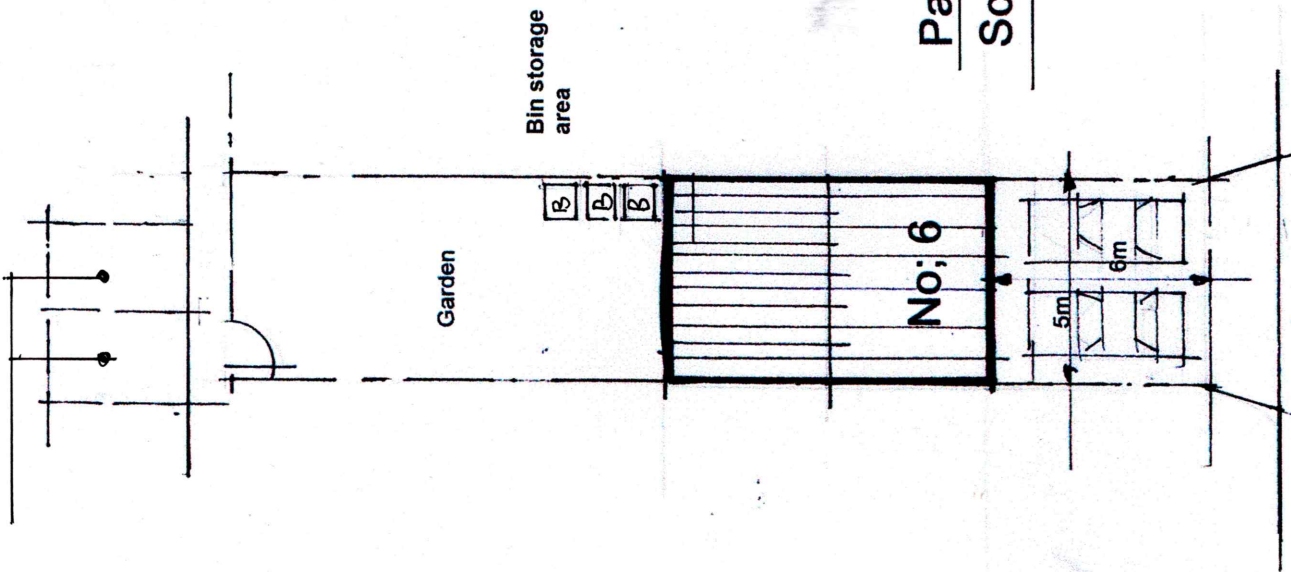

Parking Layout
Scale ' 1:200 @ A3

Drwg No; RG /MO /01A)
Scale ;1:100 'A3

6. BARSHAM AVENUE

M8 5XN.

Provision of 4 off Road Vehicle Parking

