

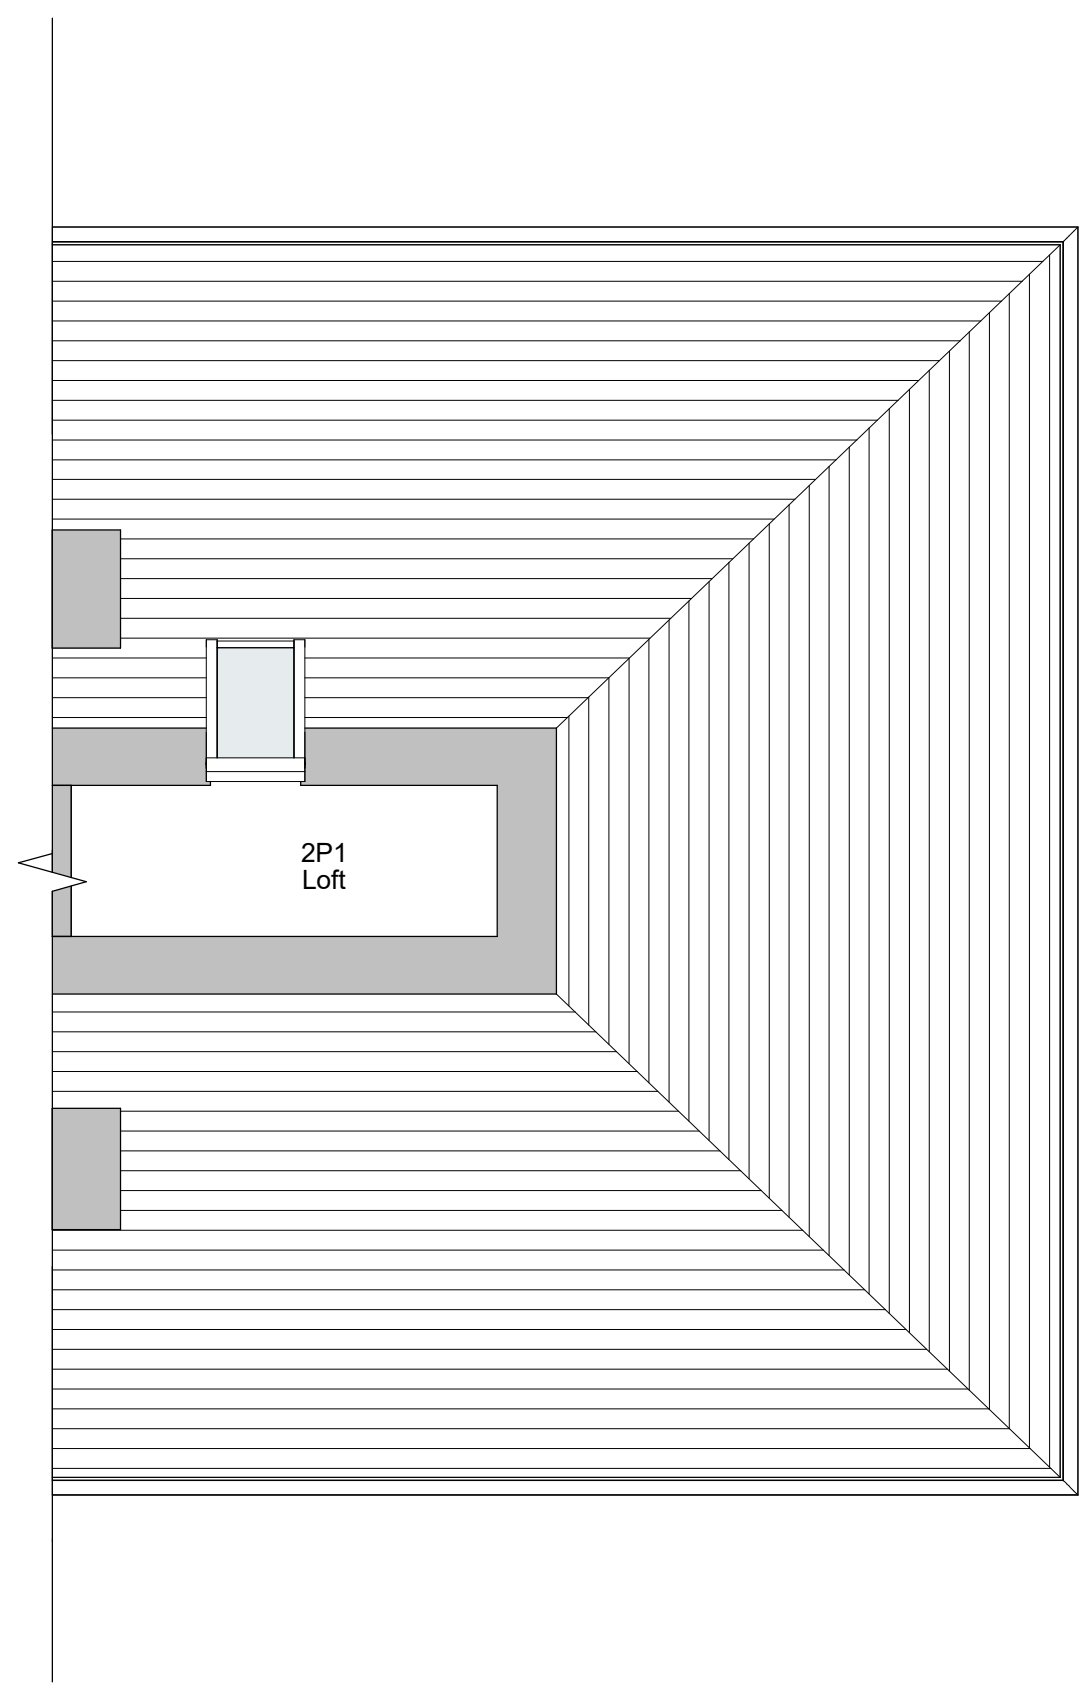
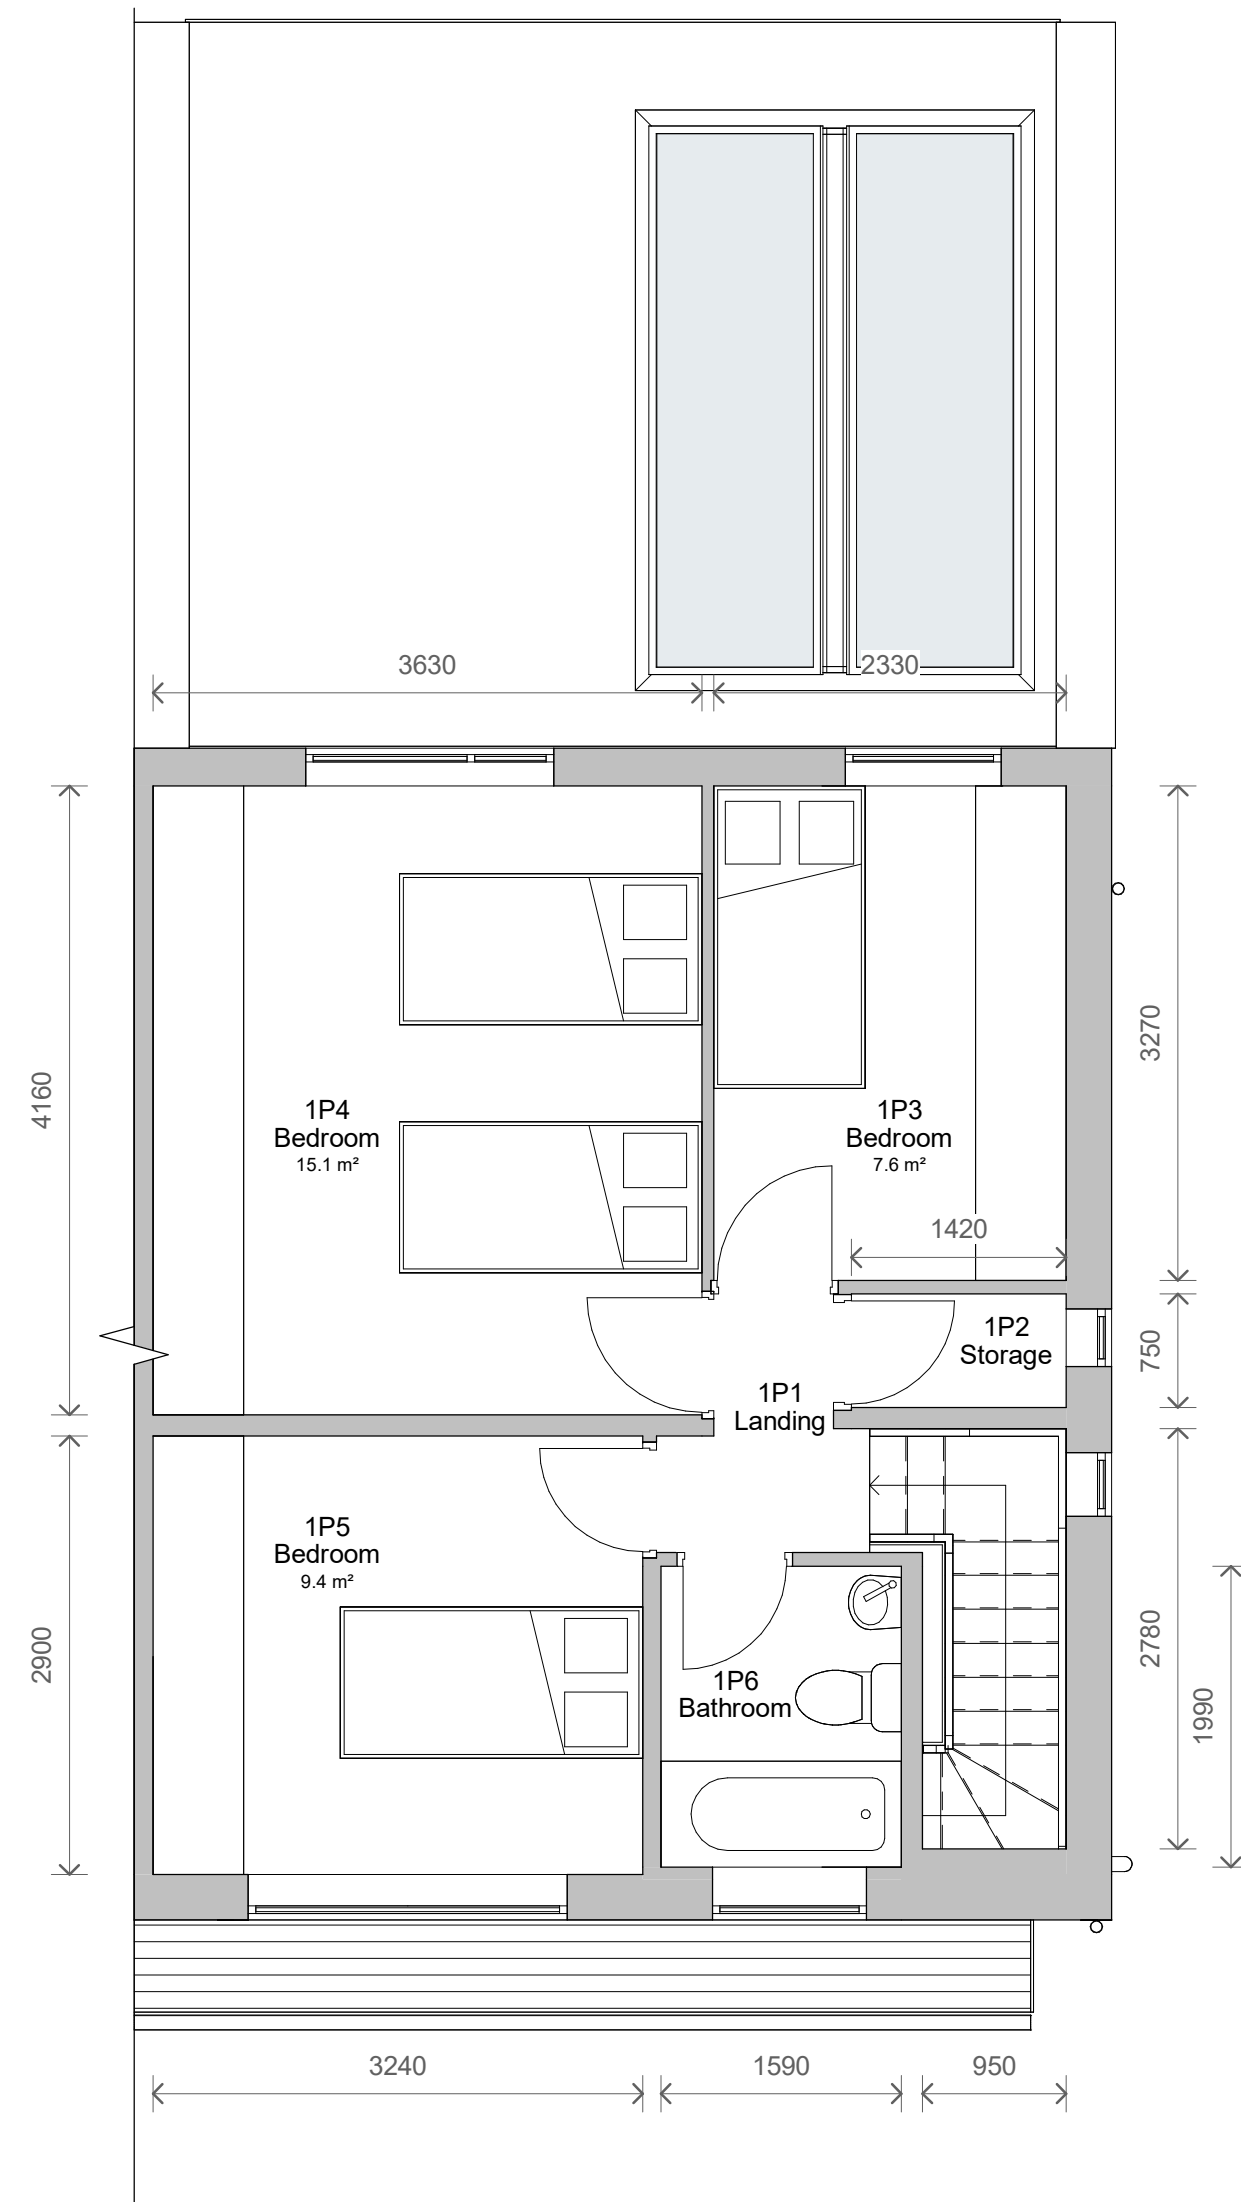


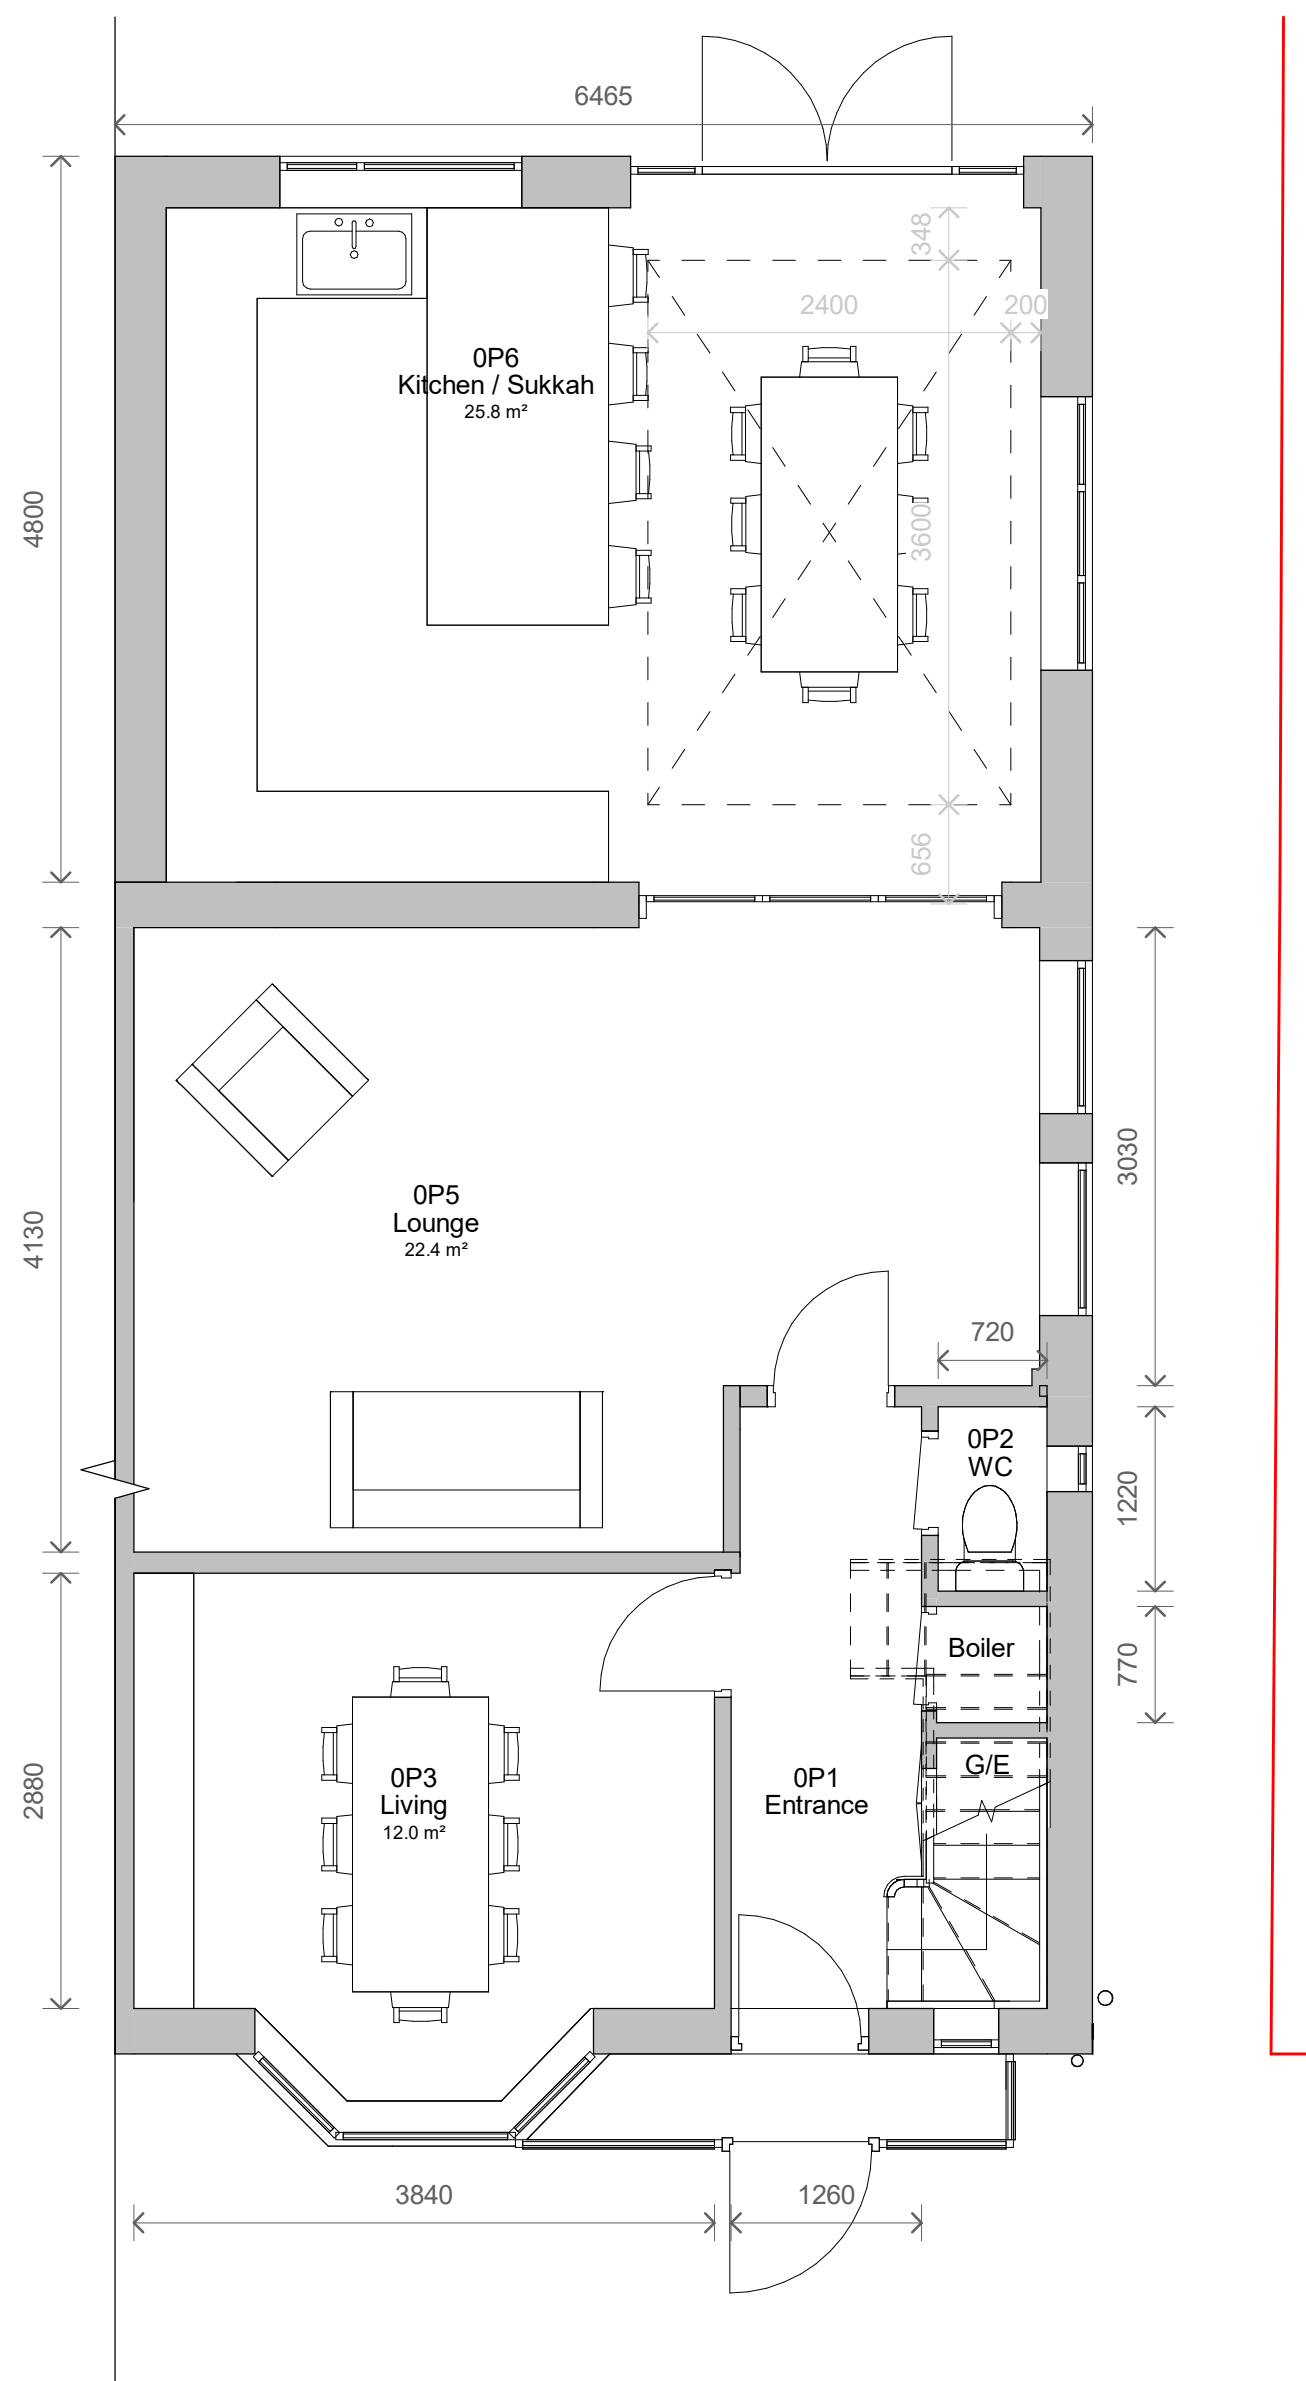

4	Windows	01/12/2023
3	Obscure Glazing	23/11/2023
2	Clients Comments	02/11/2023
1	Revised Plans	01/11/2023
No.	Description	Date

PROJECT		27 Cedric Road	
TITLE			
Proposed Plans and Elevations			
CLIENT			
Steiner			
STATUS			
DESIGN			
DRAWN BY		DATE	SCALE (@ A1)
CB		27/10/2023	As indicated
PROJECT NUMBER		DRAWING NUMBER	REV
GSS23125.1		003	4
GOLD SKETCH			
S T U D I O S			
www.goldsketch.co.uk		info@goldsketch.co.uk	0161 792 9595
NOTES			
© COPYRIGHT ALL RIGHTS RESERVED.			
THIS DRAWING IS NOT TO BE REPRODUCED WITHOUT WRITTEN CONSENT.			
DRAWING TO BE USED FOR THE STATUS INDICATED ONLY.			
NO CONFIRMED ON SITE. ANY DISCREPANCIES TO BE REPORTED TO THE ARCHITECT IMMEDIATELY.			
ALL DIMENSIONS ARE TO FACE UNLESS OTHERWISE SPECIFIED.			
ALL WORK AND MATERIALS TO BE IN ACCORDANCE WITH CURRENT BUILDING REGULATIONS, RELEVANT CODES OF PRACTICE AND BRITISH STANDARDS.			
ALL DIMENSIONS ON THIS DRAWING ARE IN MILLIMETRES UNLESS OTHERWISE STATED.			

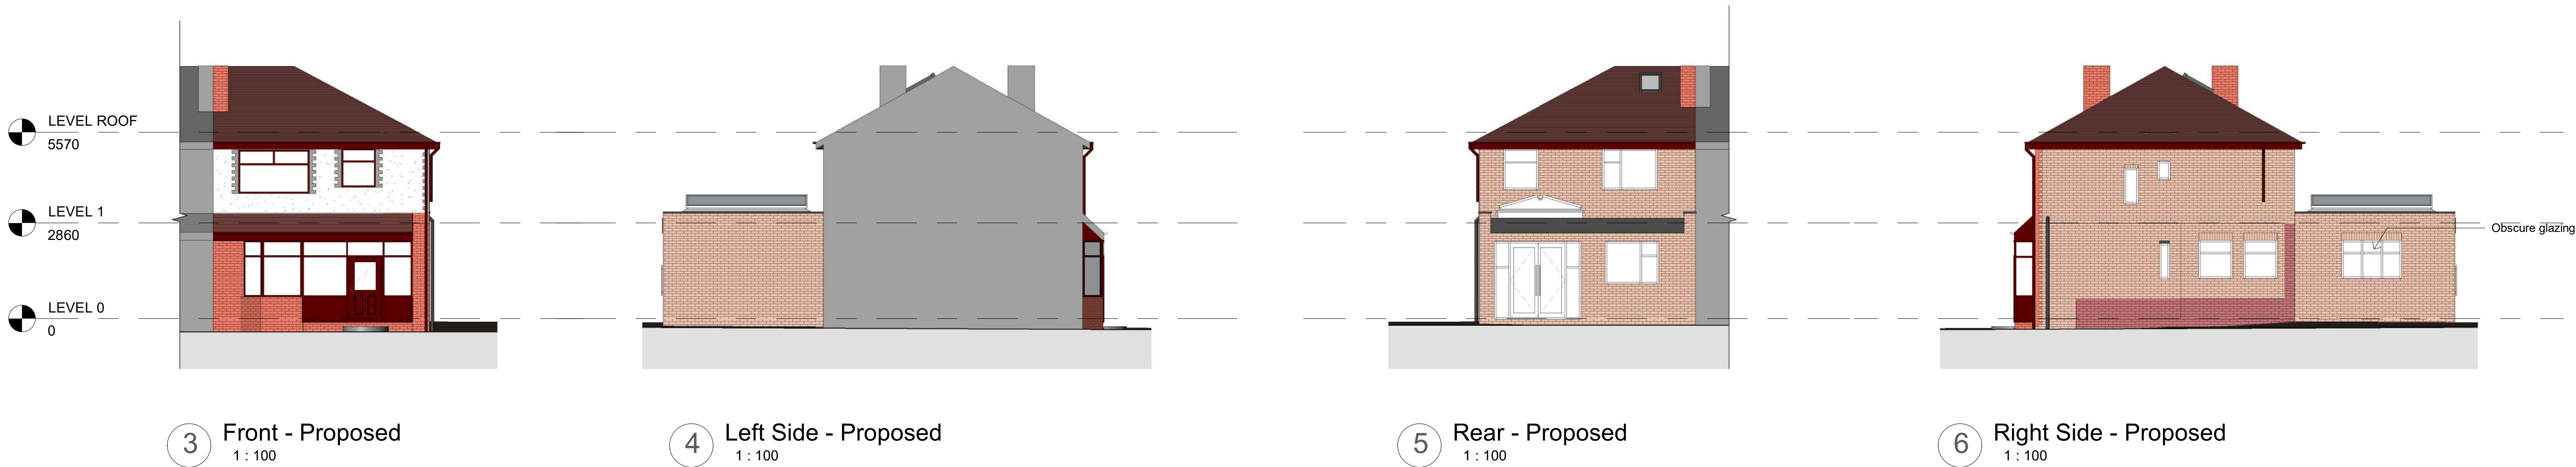