


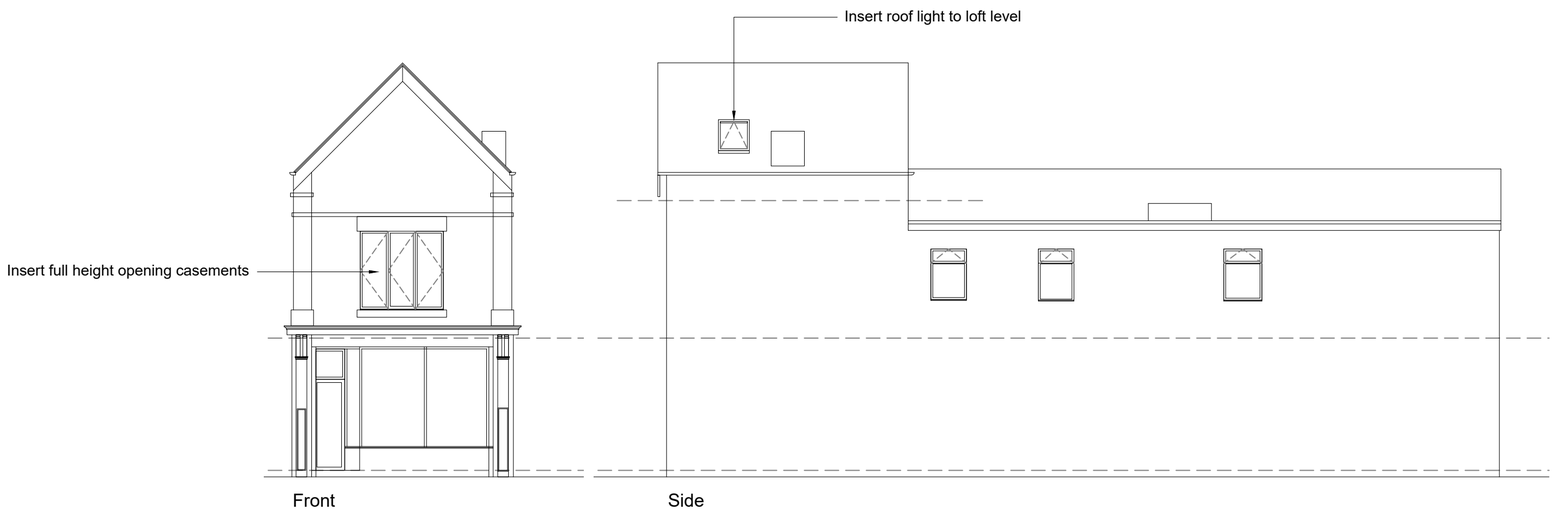

Do not scale if in doubt ask.

Pete Cowley

Project

115 Beech Road
Chorelton M21 9EQ

Title

Proposed Elevations

Date	Scale
Jul 2023	1:100@A2
2023-01-05	

0 2m 4m 6m 8m 10m

1:100

-