



The Copyright of this drawing belongs to Club De Padel Limited and shall not be used or reproduced in any form without express permission. The Moral right of the author is hereby asserted - Copyright © 2008.

- Do not scale from this drawing - Work to figured dimensions only. All dimensions to be checked on site prior to the execution of any work.
- For the avoidance of doubt all dimensions are measured to wall structure and not the finishes unless otherwise stated.
- Where any discrepancy is found to exist within or between drawings and/or documents it should be reported to the contract administrator immediately.

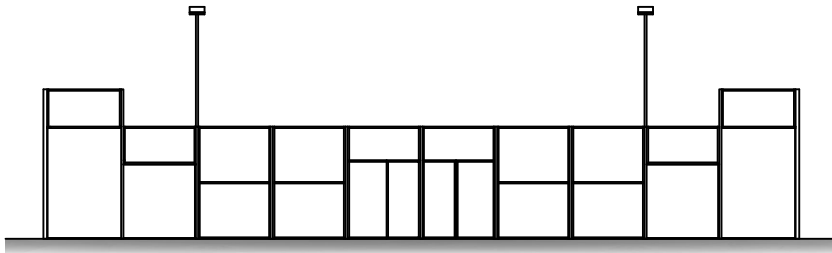

PADEL COURT SIDE VIEW

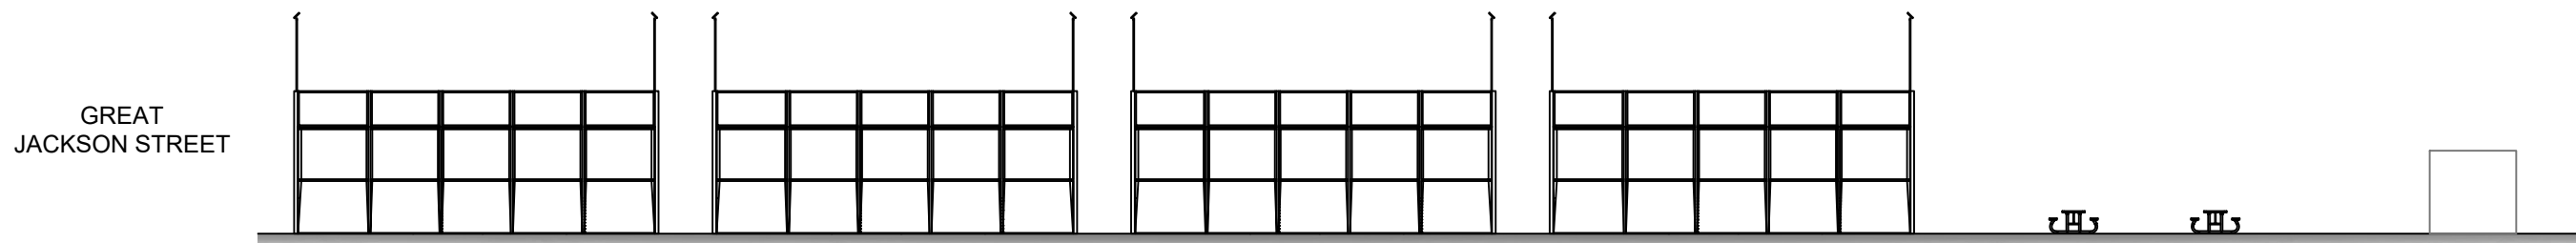

PADEL COURT FRONT VIEW

[illegible]

Job No.	1940	Club De Padel Crown Street Phase 3 Club De Padel Proposed Site Elevations	
Stage.	Proposed		
Dwg. No.	1940_110		
Revision.	-		
Scale.	1:200@A3		
Date.	June 2023		
Drawn.	Check.		
AS		Client.	Project.
			Drawing
			Asite Ref.