# CWT_B3 - SITE PLAN

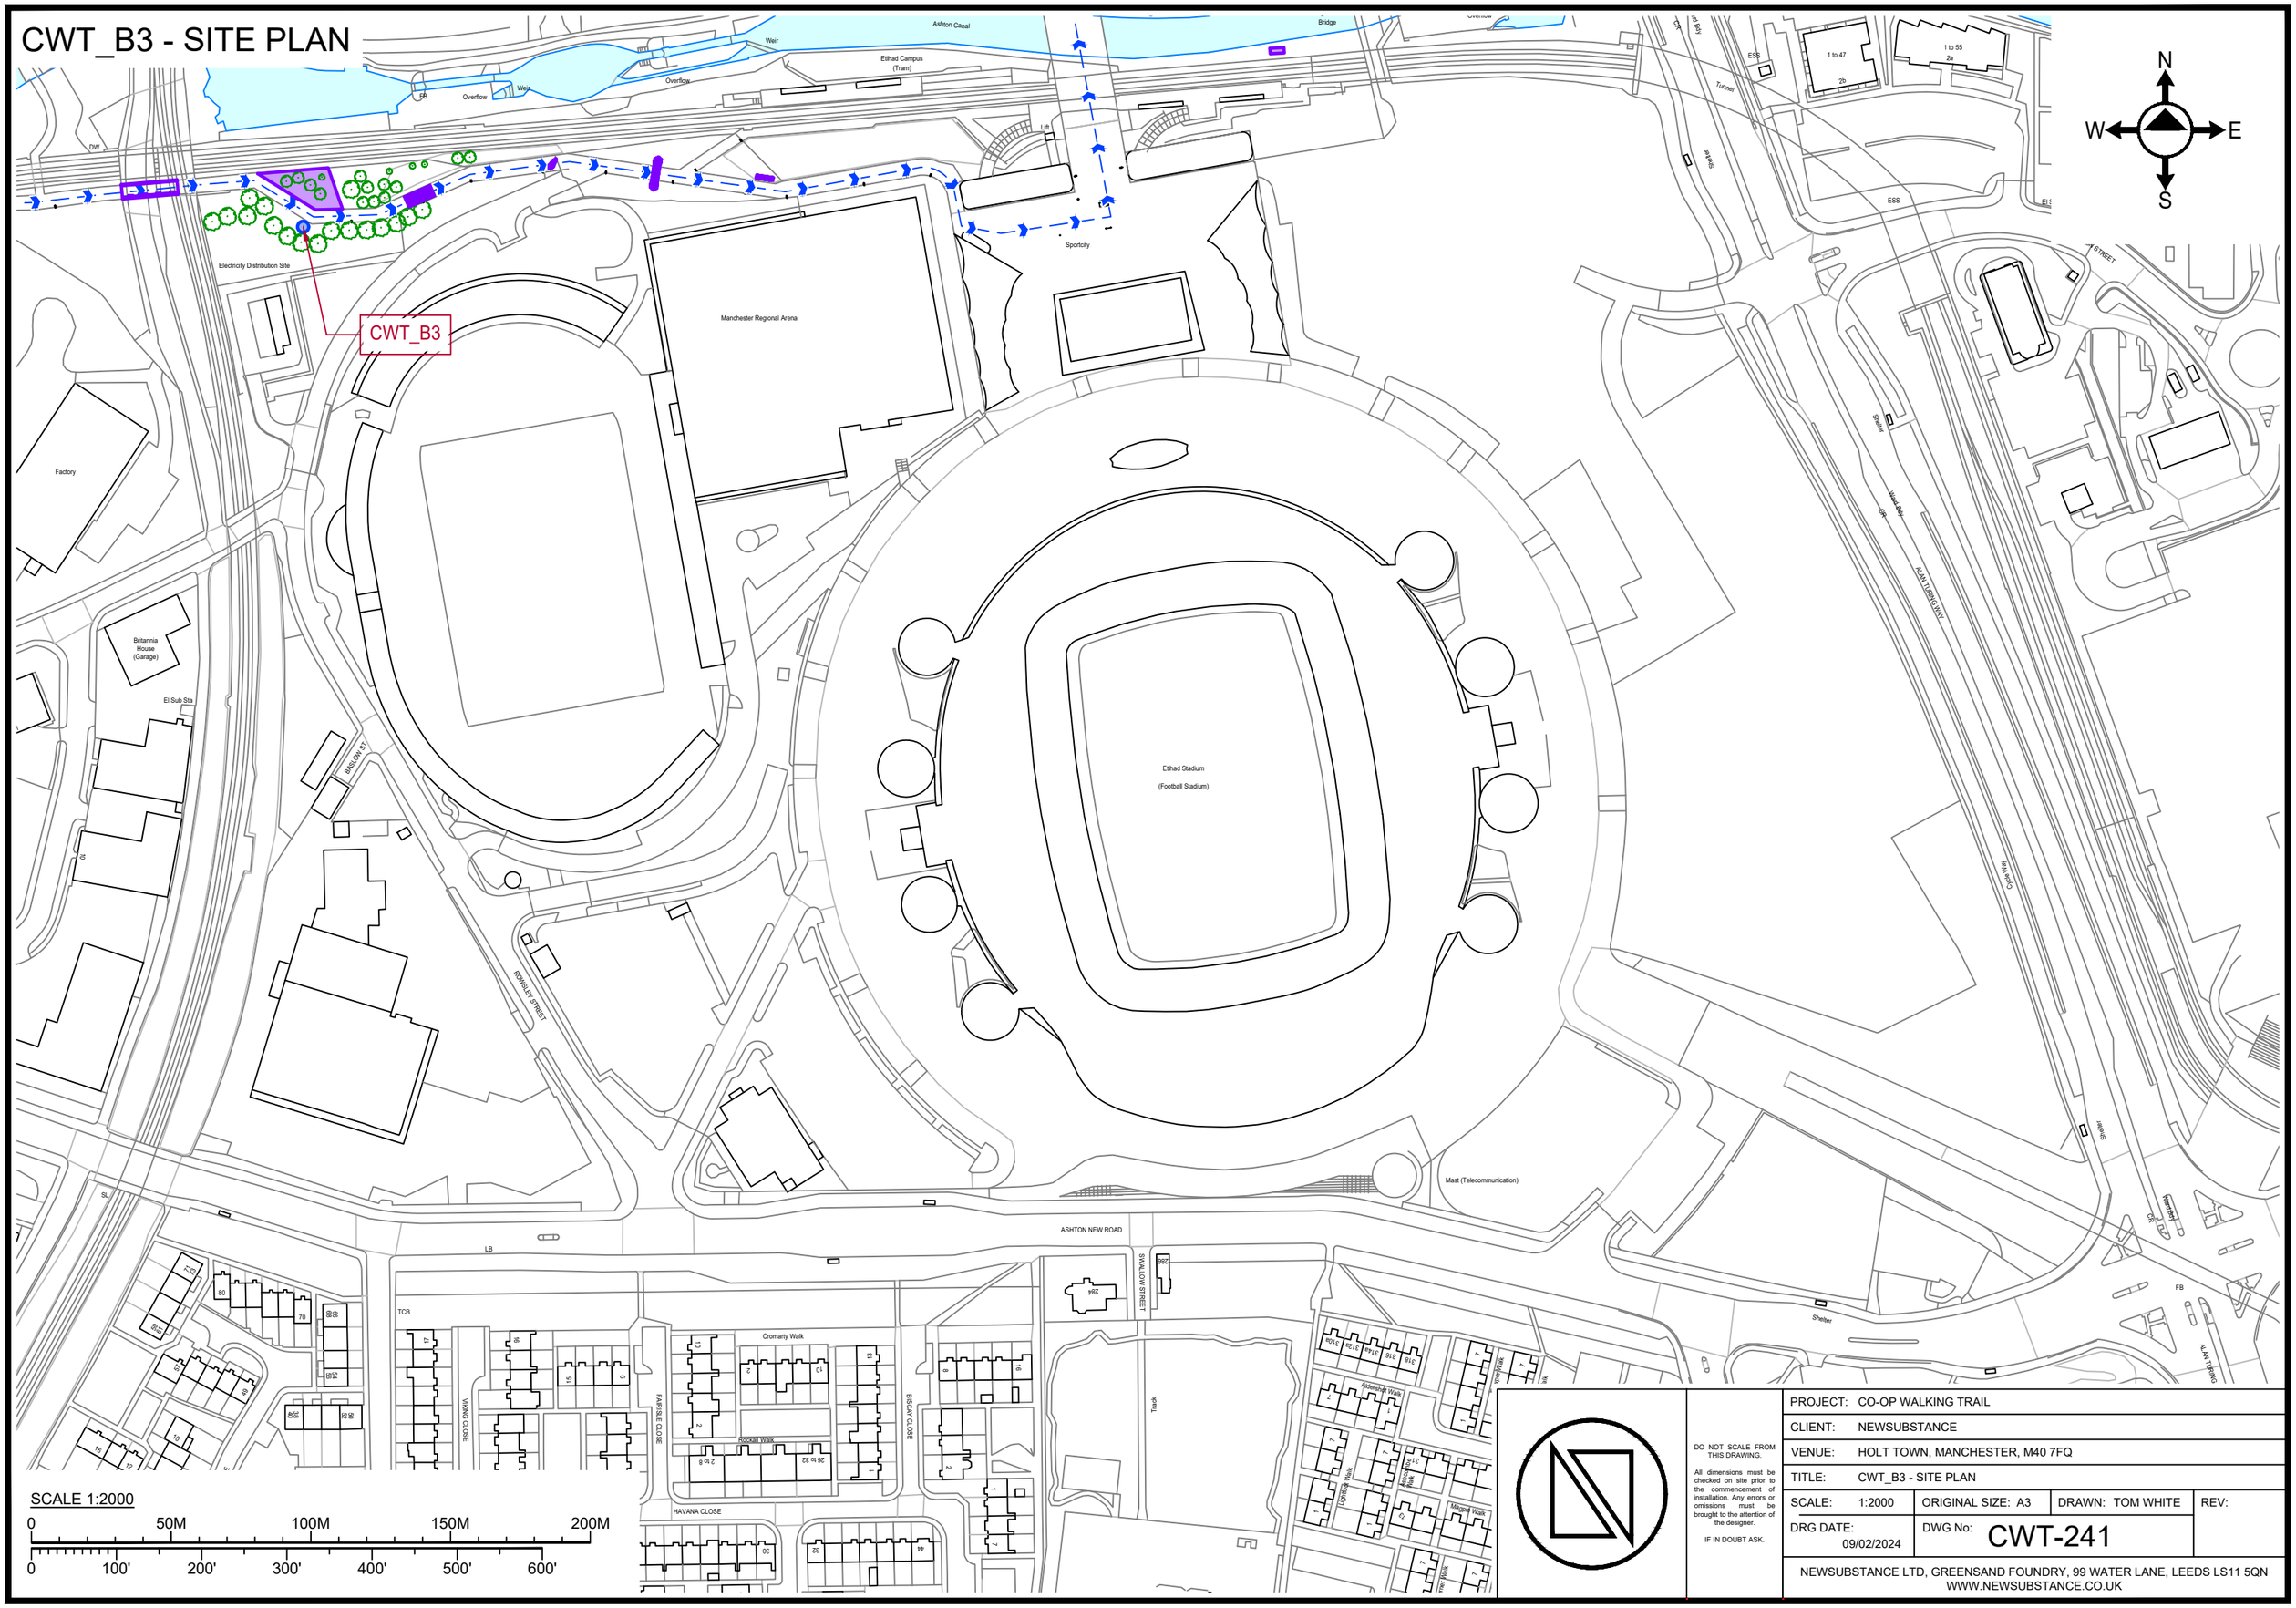


DO NOT SCALE FROM THIS DRAWING.

All dimensions must be checked on site prior to the commencement of installation. Any errors or omissions must be brought to the attention of the designer.

IF IN DOUBT ASK.

| | | | |
|---|---|---|---|
| PROJECT: | CO-OP WALKING TRAIL | | |
| CLIENT: | NEWSUBSTANCE | | |
| VENUE: | HOLT TOWN, MANCHESTER, M40 7FQ | | |
| TITLE: | CWT_B3 - SITE PLAN | | |
| SCALE: 1:2000 | ORIGINAL SIZE: A3 | DRAWN: TOM WHITE | REV: |
| DRG DATE: 09/02/2024 | DWG No: CWT-241 | | |

NEWSUBSTANCE LTD, GREENSAND FOUNDRY, 99 WATER LANE, LEEDS LS11 5QN
WWW.NEWSUBSTANCE.CO.UK