
**NOTES**

Copyright: All rights reserved. This drawing must not be reproduced without permission. This drawing must not be scaled.
Dimensions are in millimetres unless specified.

| Rev | Date | Notes | By | Che |
|---|---|---|---|---|
| P1 | 13/09/23 | DfE clarification for vehicuolar turning | hmd | ME |

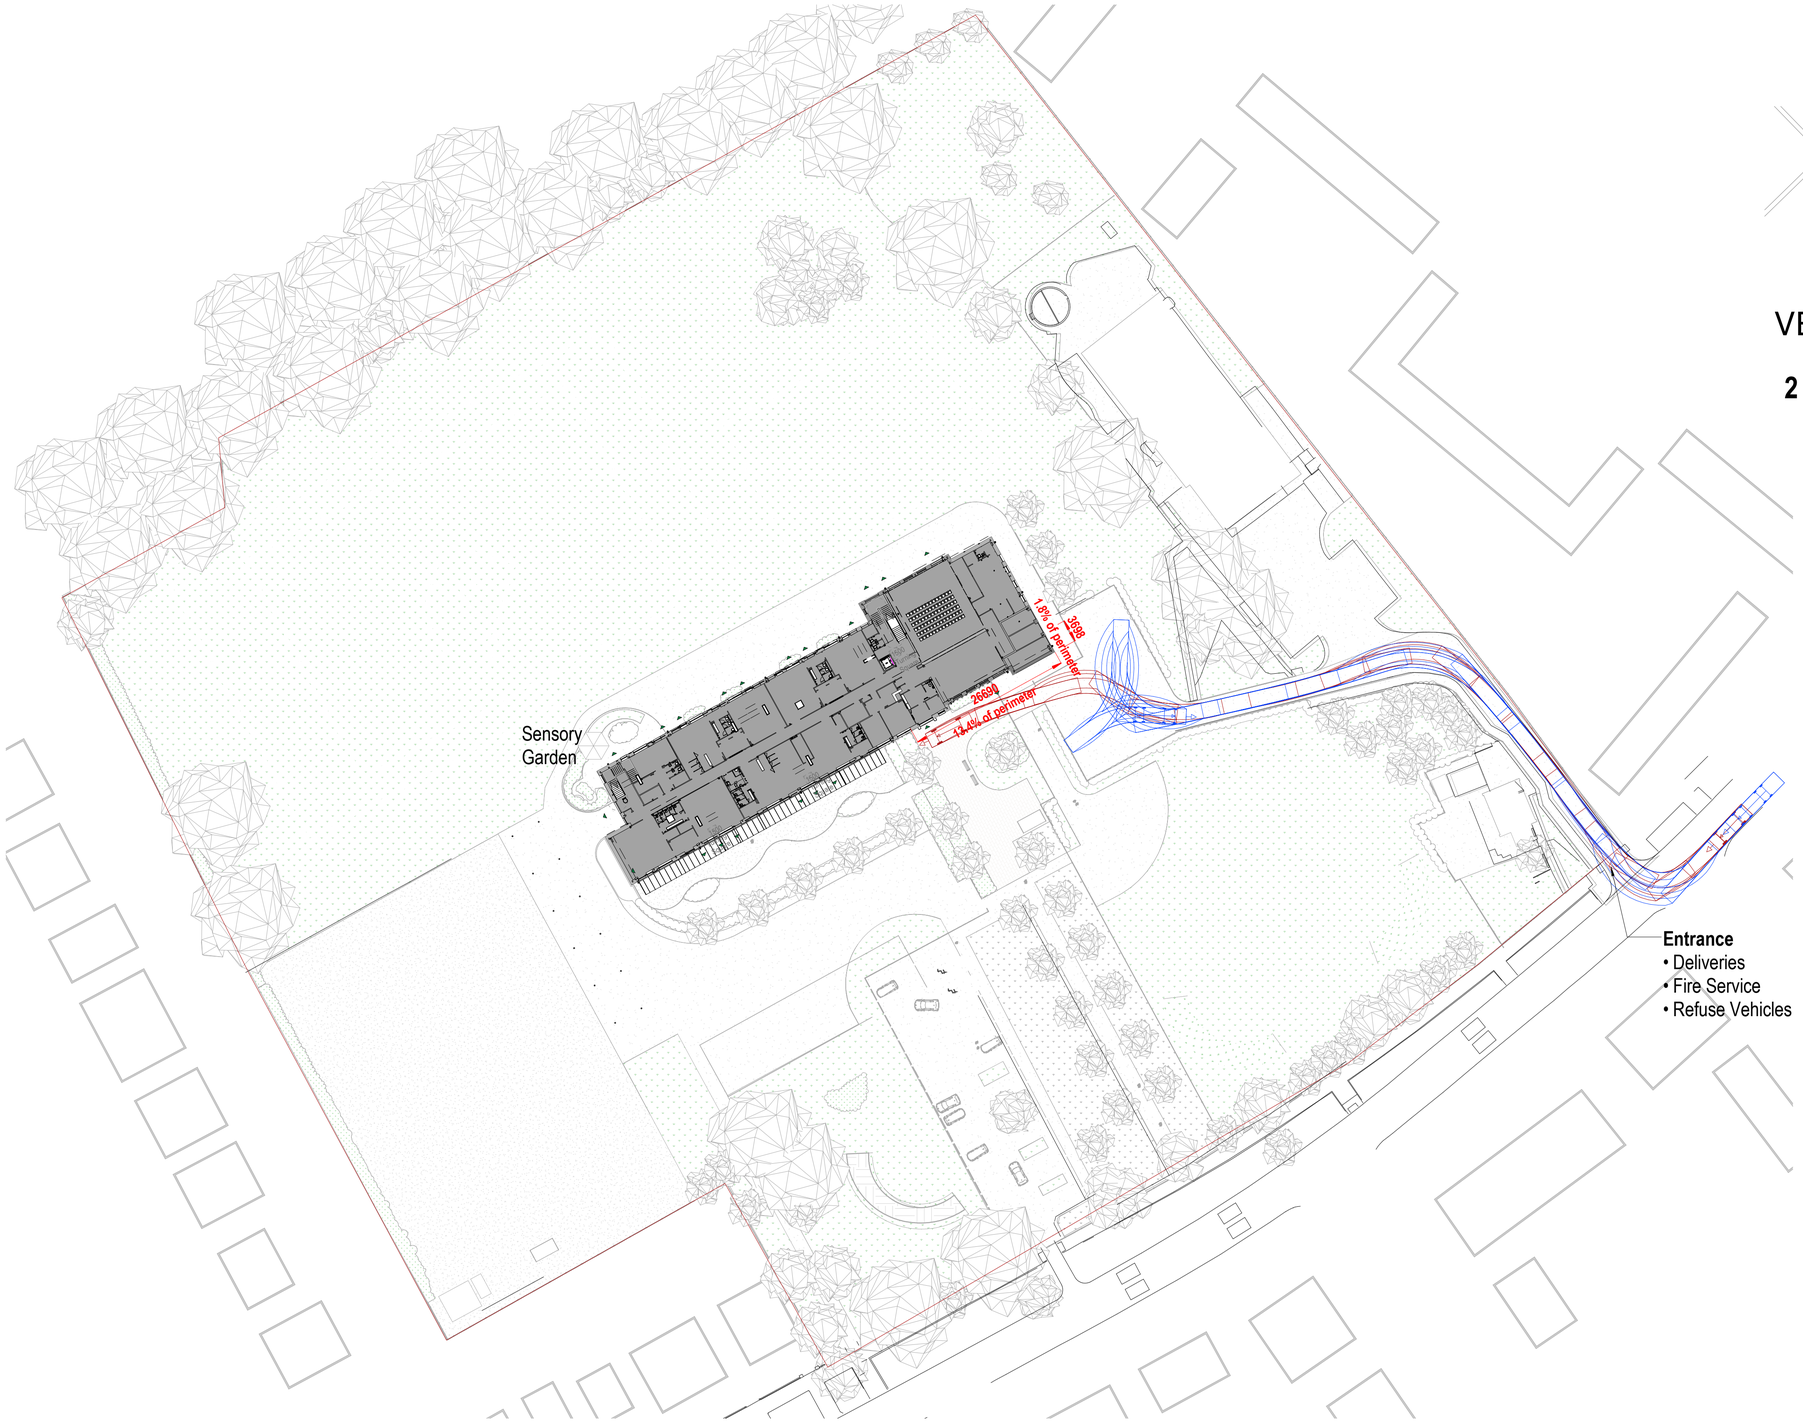



## 1 Level 00 - Ground Floor

1 : 500

0 5 10 25 50


Scale 1: 500 @ A1 (1: 1000 @ A3)

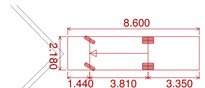


| | |
|---|---|
| Vehicle name | Fire Appliance |
| Description | Design Bulletin 32 |
| Overall length (m) | 8.600 |
| Overall width (m) | 2.180 |
| Maximum track width (m) | 2.121 |
| Kerb to kerb radius (m) | 7.910 |

# VEHICLE PROFILE

## 2 Vehicle Profile

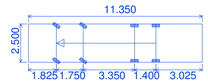


| | |
|---|---|
| Vehicle name | 11.35m refuse |
| Description | |
| Overall length (m) | 11.350 |
| Overall width (m) | 2.500 |
| Maximum track width (m) | 2.500 |
| Wall to wall radius (m) | 11.330 |

# VEHICLE PROFILE

elliswilliams

Project Number: 2914
Project Name: Sandilands Primary School

Drawing Status: Stage 4
Drawing Number: **SRP1034- EWA- ZZ- ZZ- D- L- 9006**
Drawing Name: Emerg. Delivery & Refuse Vehicle Movements
Date: 09/12/23 Rev: P1
Drawn By: hmd Scale: As indicated

Wellfield Chester Road Preston Brook WA7 3BA
T: 01928 752200 E: info@ewa.co.uk W: ewa.co.uk