




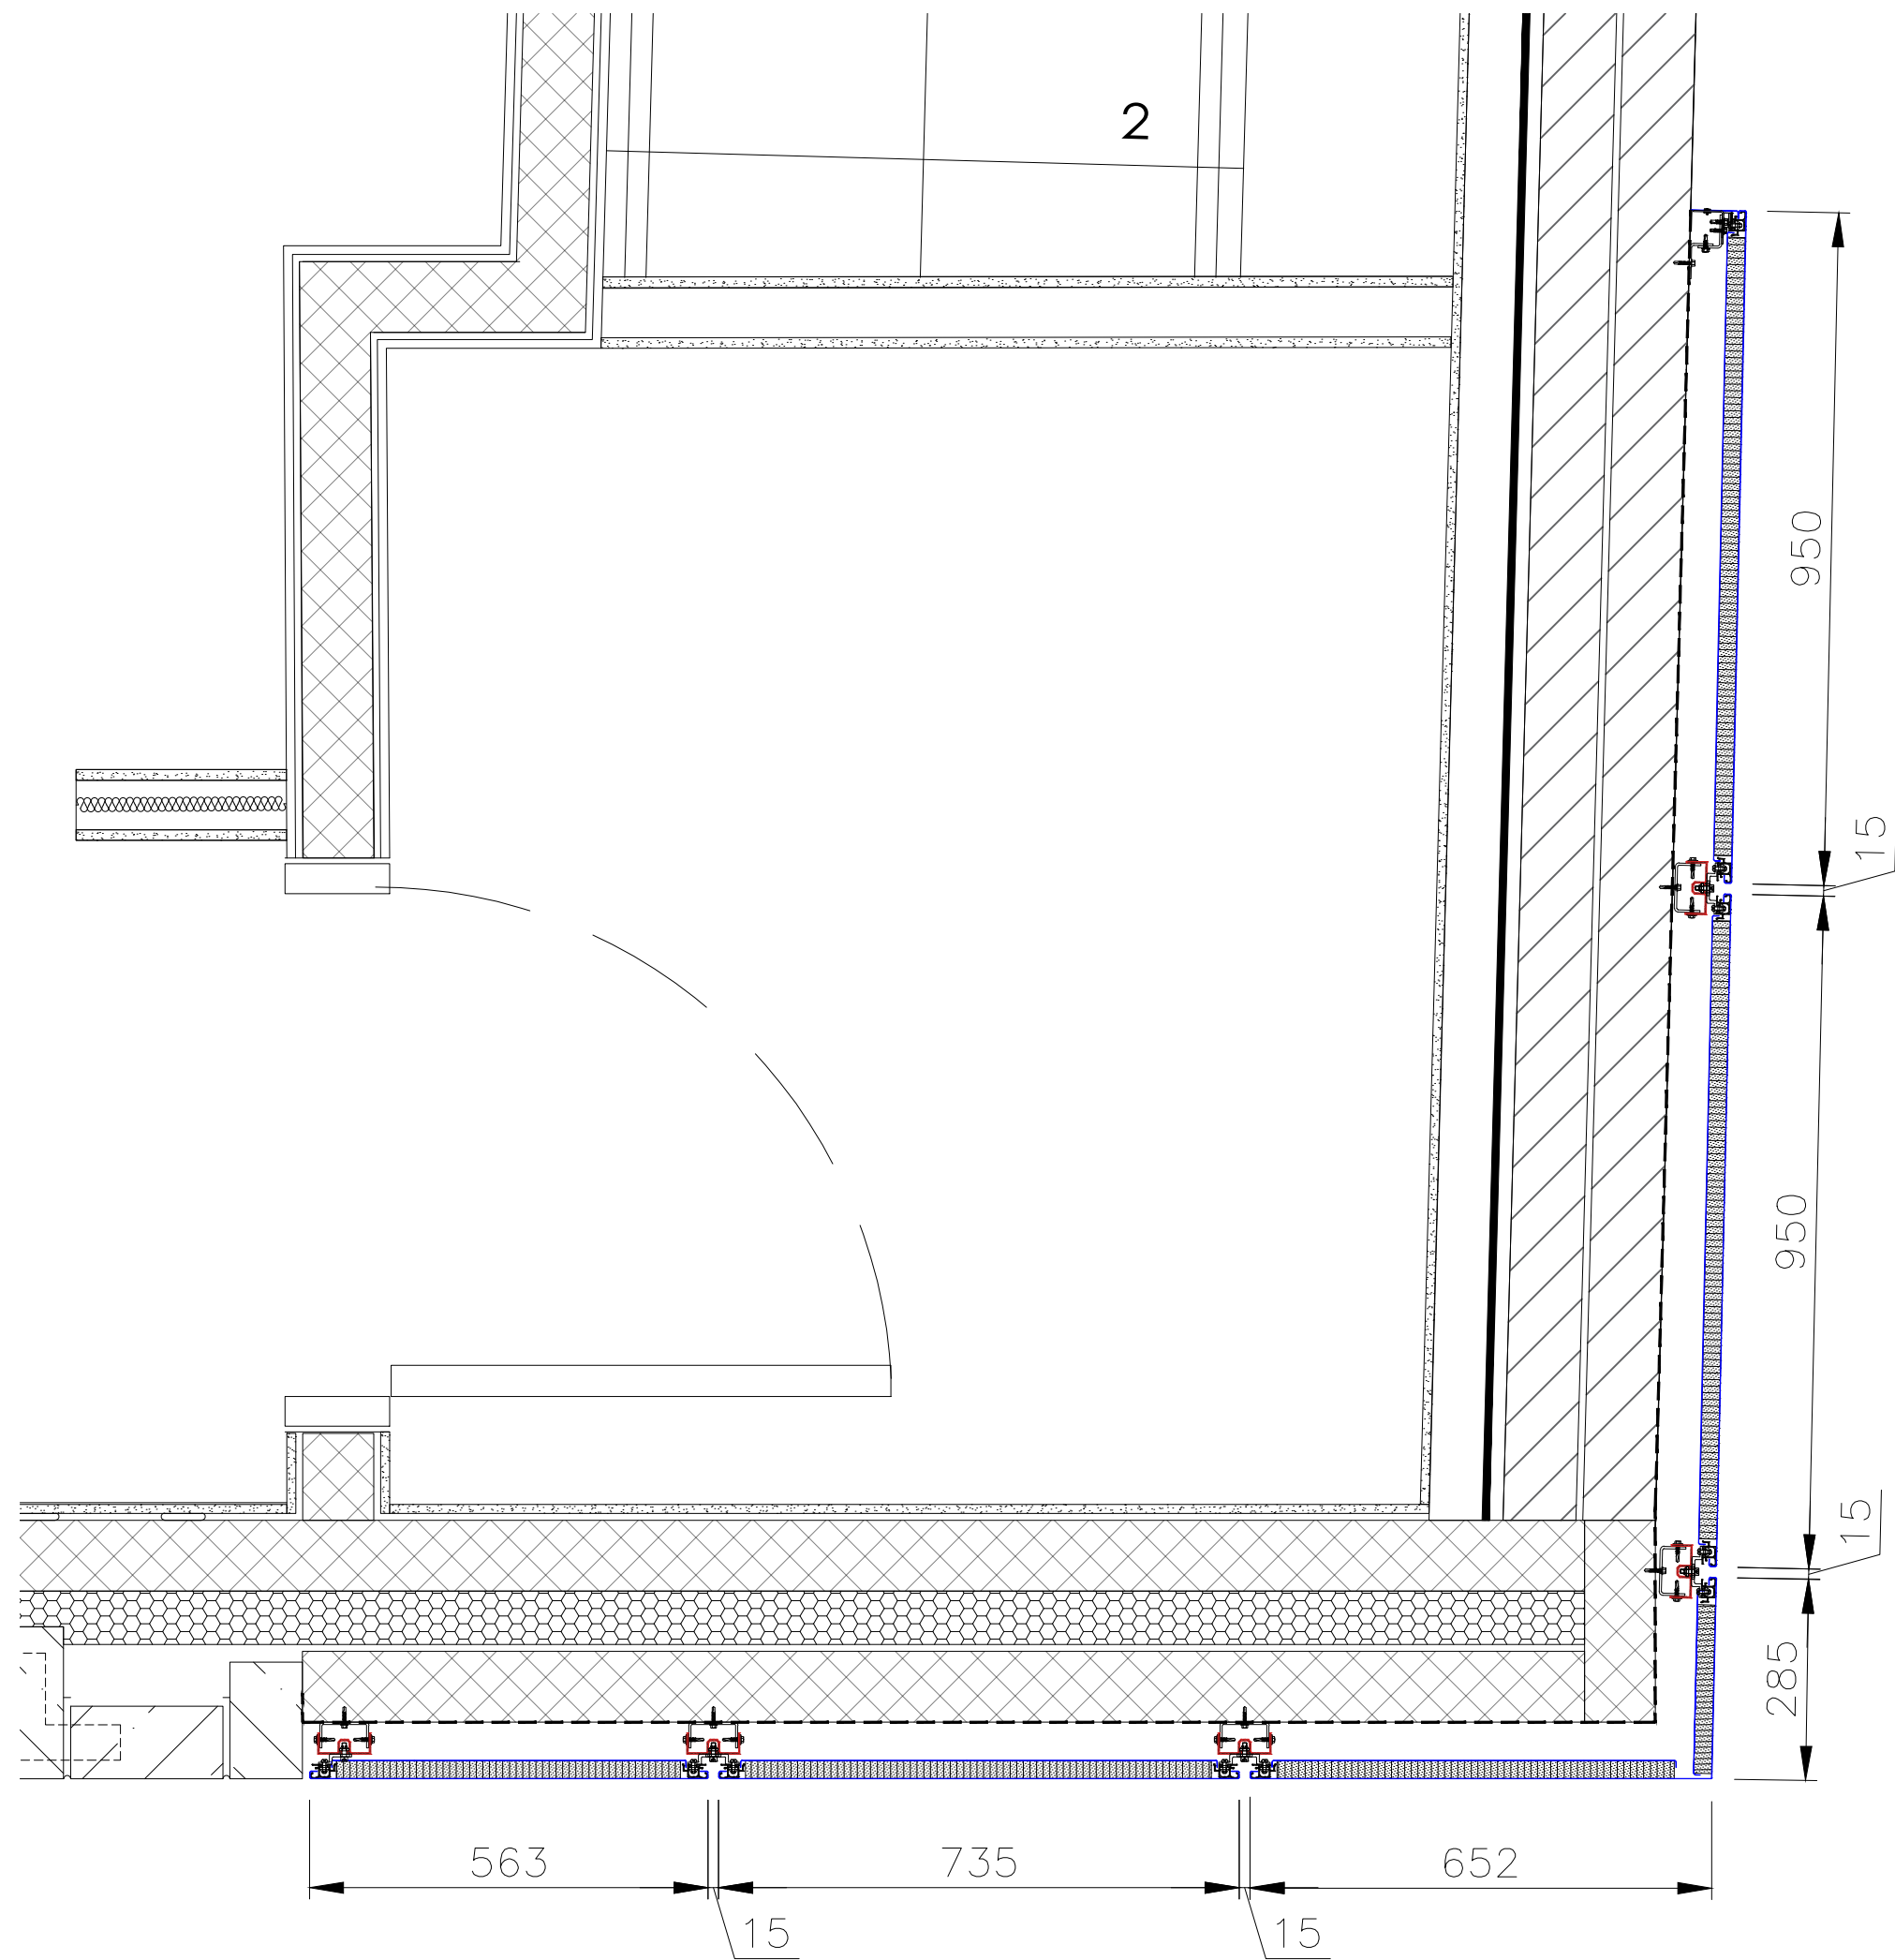


First Floor Cladding Setting Out 1:10 @ A1

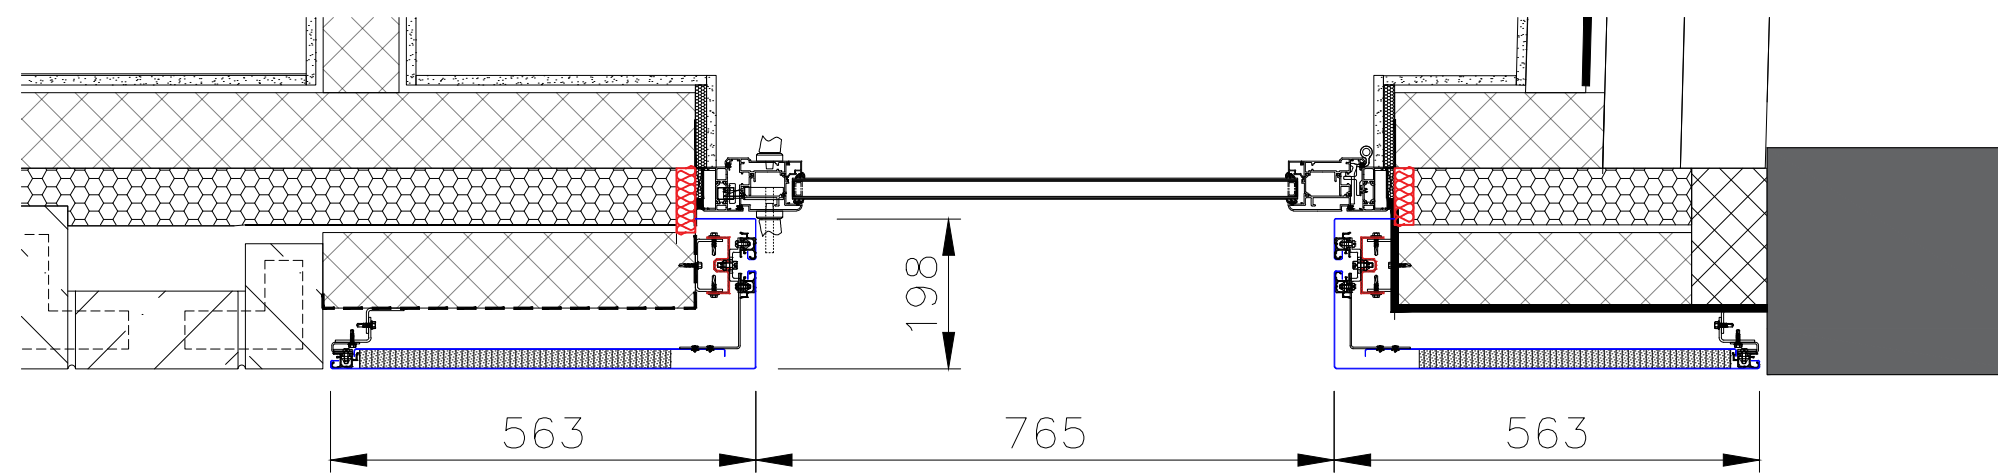

Ground Floor Cladding Setting Out 1:10 @ A1

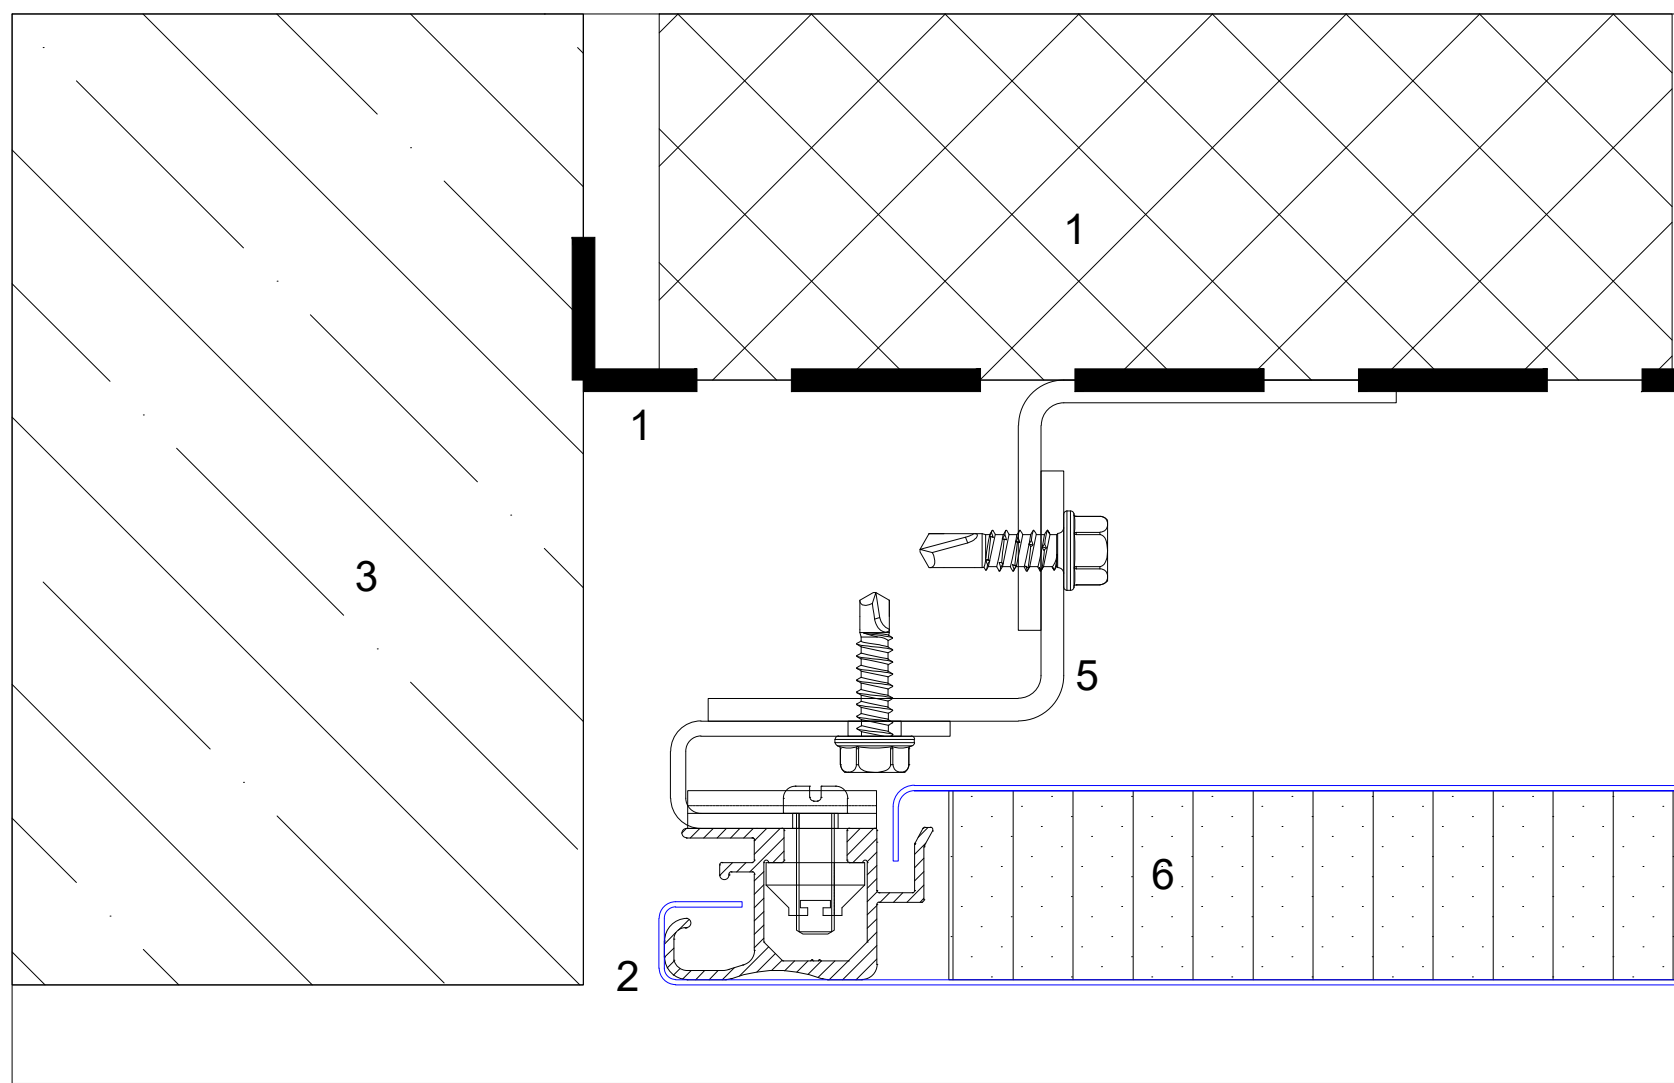

Brick Edge to Cladding Detail 1:1 @ A1

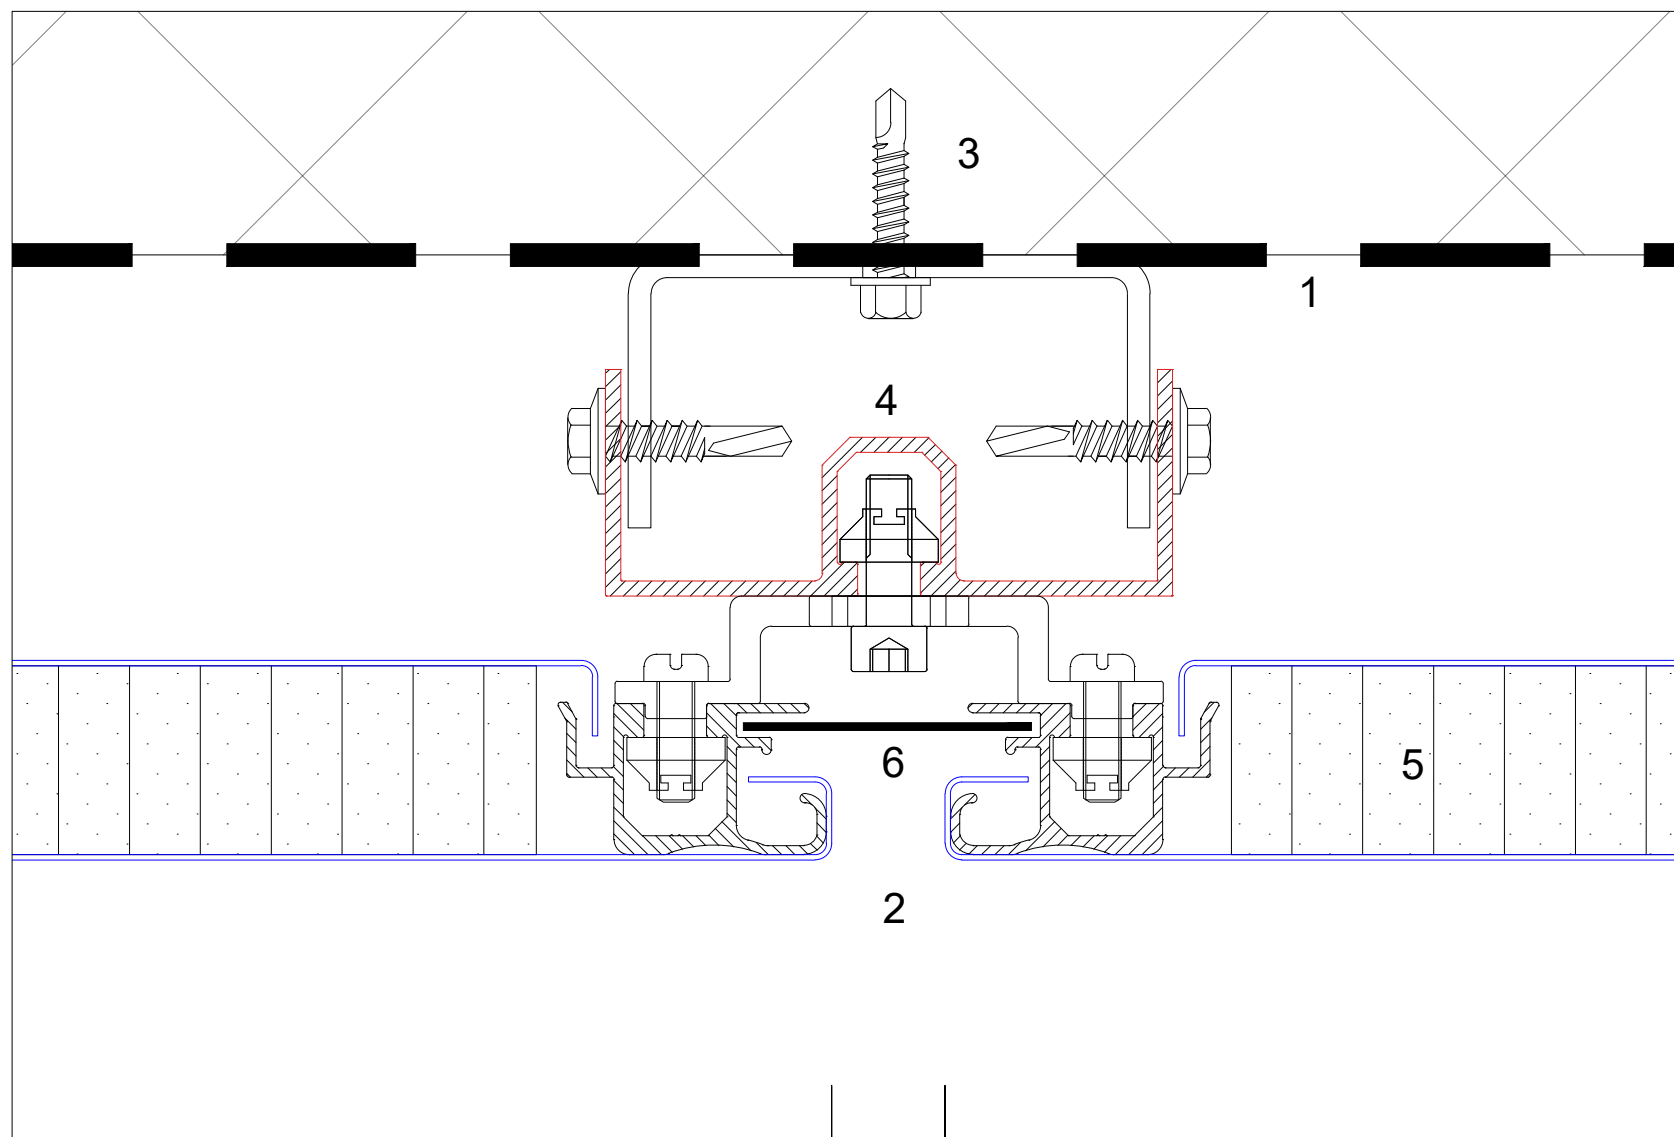

Secret Fix Cladding Detail 1:1 @ A1

This drawing is for planning submission purposes only

REVISIONS

This design is copyright ©

FRESH
FUEL

46 HENRY STREET, ANCOATS

ZINC CLADDING
DETAILS AND
SETTING OUT

Drawn: JE Scale: VARIES @ A1
Date: OCT Checked: BJ

 **E3Architecture**
www.e3architecture.co.uk
0113 8730252
enquiries@e3architecture.co.uk

Dwg No: 037/01(21)001