



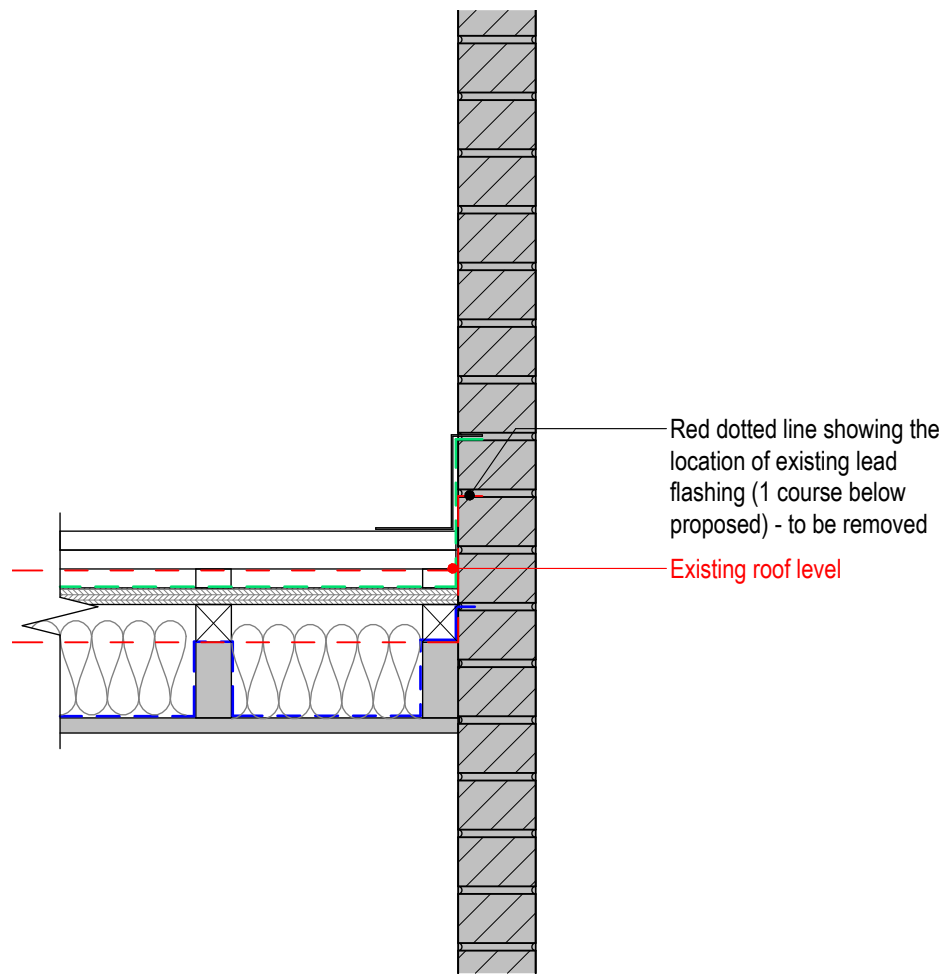


1 Chimney Detail Copy 2
1:10

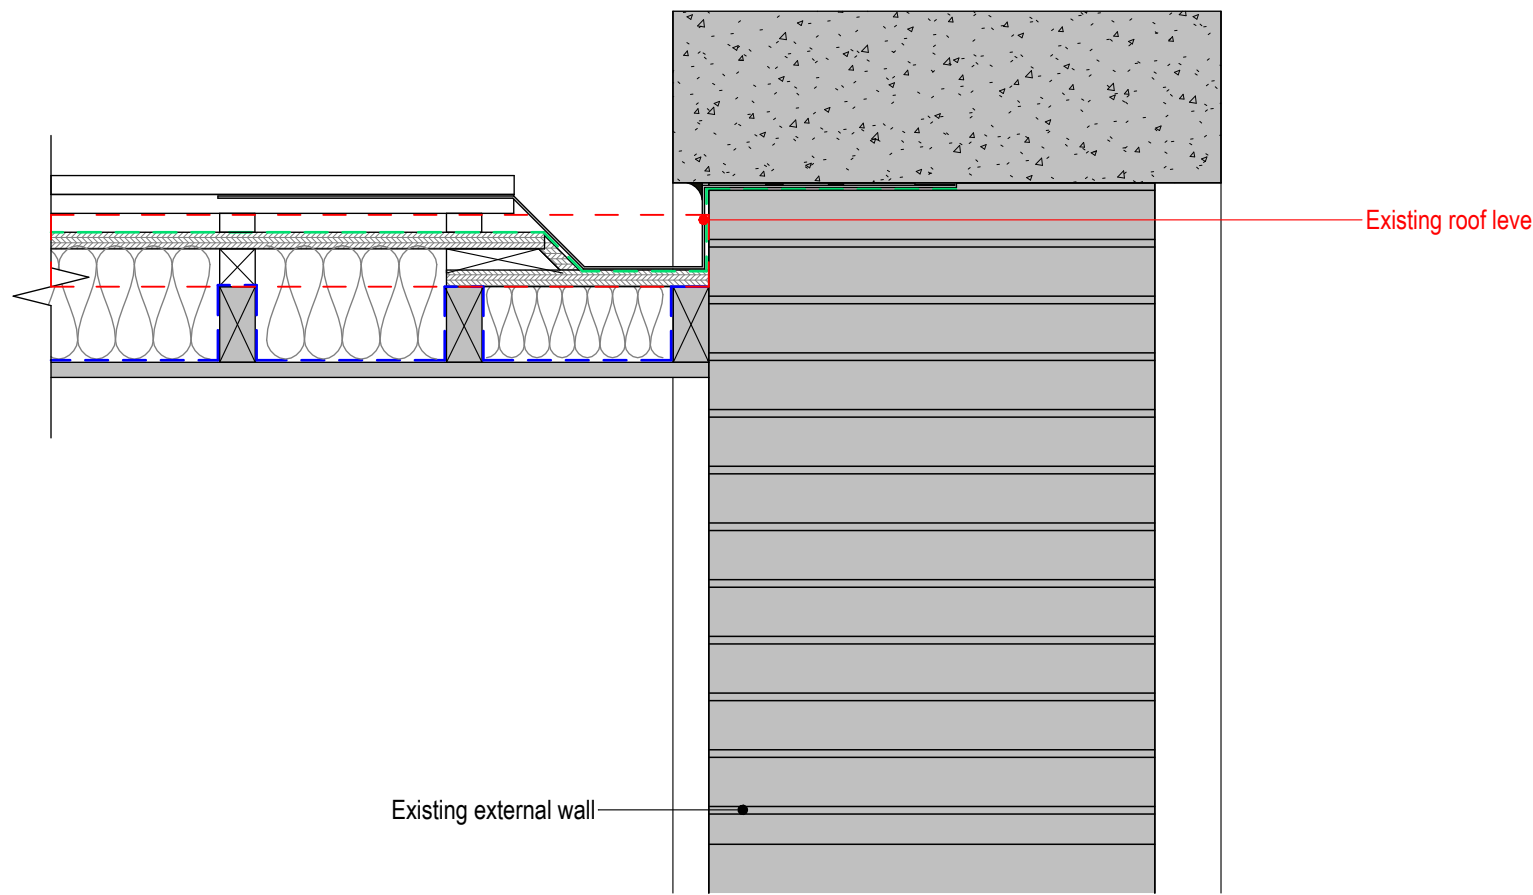

2 Stone Coping Gable Verge detail Copy 2
1:10

RUTHERFORD BUILDING Existing roof parapet eaves



Note :
Existing construction to be confirmed
All existing dimensions to be confirmed

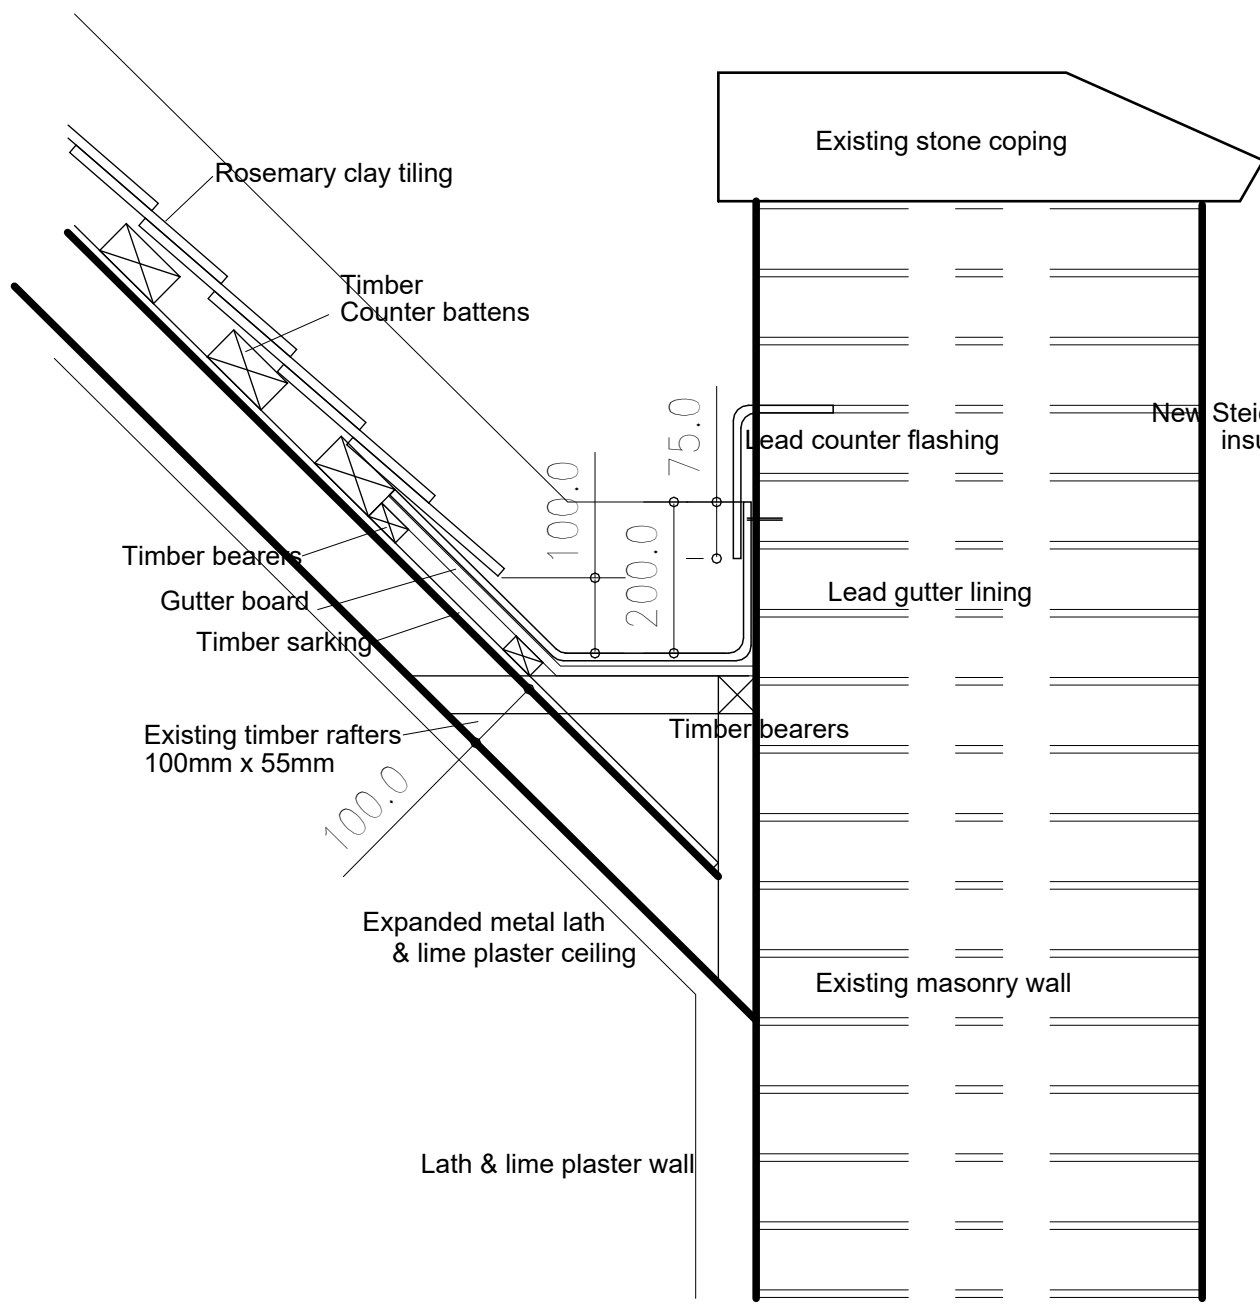

3 Roof Eaves Detail
1:10

RUTHERFORD BUILDING Proposed roof parapet eaves OPTION 5

Note :
Roof ventilation to BS 5250:2021
Roof insulation U value = 0.26 W/m2K
All dimensions to be confirmed

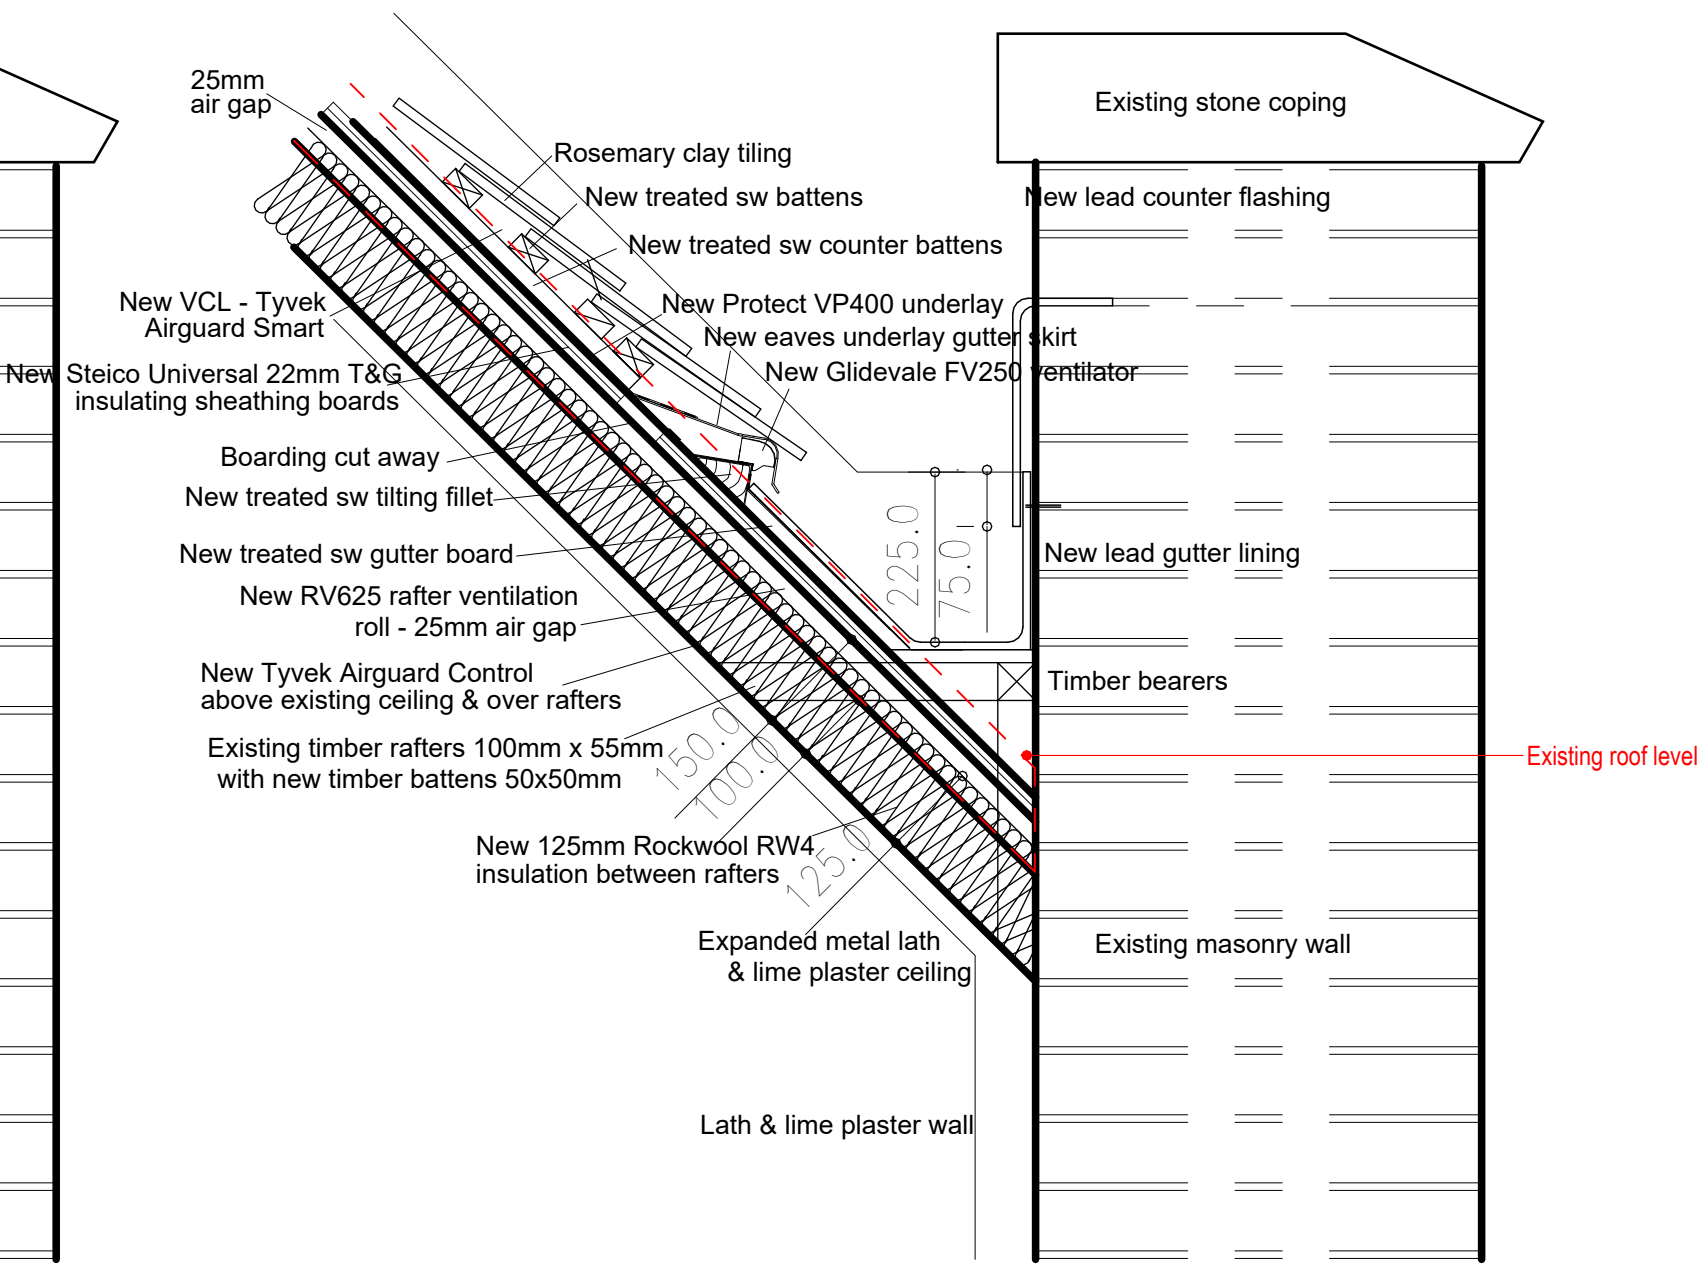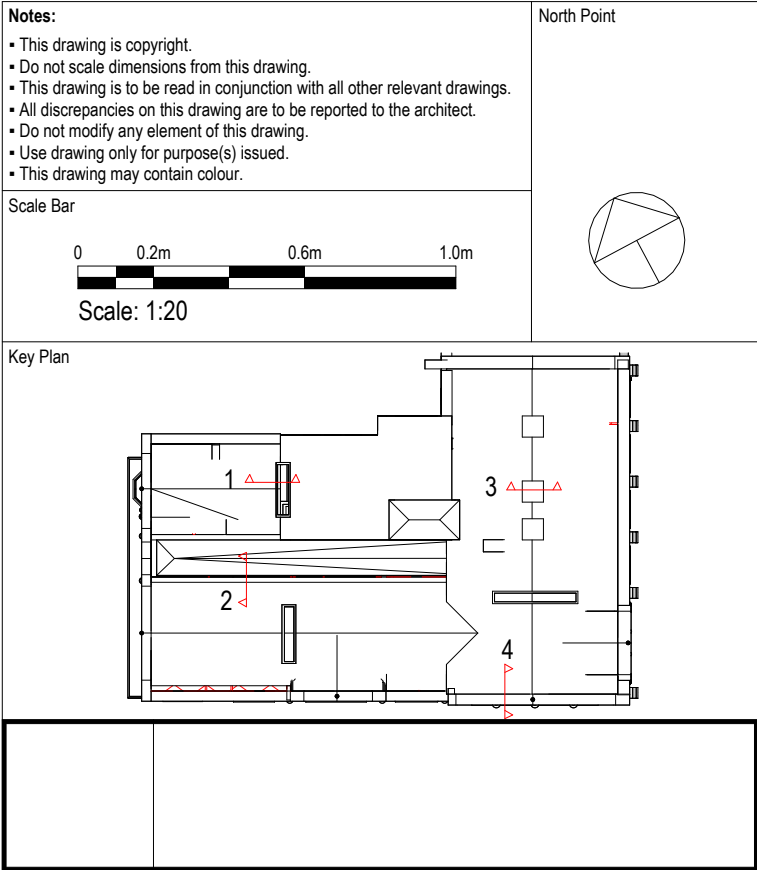

The following external model files are included within this drawing:

NOTE:
This drawings shows the schematic design intent, do not scale dimensions from this drawing, the positions of some existing elements were assumed and are to be inspected on site.

P2	2023/12/01	Listed Building Consent Submission.	AB	RM
P1	2023/11/17	Stage 4 Issue for Costing	AB	RM
Rev	Date	Revision Notes	Drawn	Review



Project
Rutherford Building

Drawing Title
Roof Details_Planning

Job Number 141532	Date 17/11/2023	Security Classification	Drawn By MC
Scale@A1 As indicated	Purpose LISTED BUILDING CONSENT	Reviewed By AB	Revision P2
Drawing Number 2402-RBUM-ARC-XX-RL-DT-A-2402			