



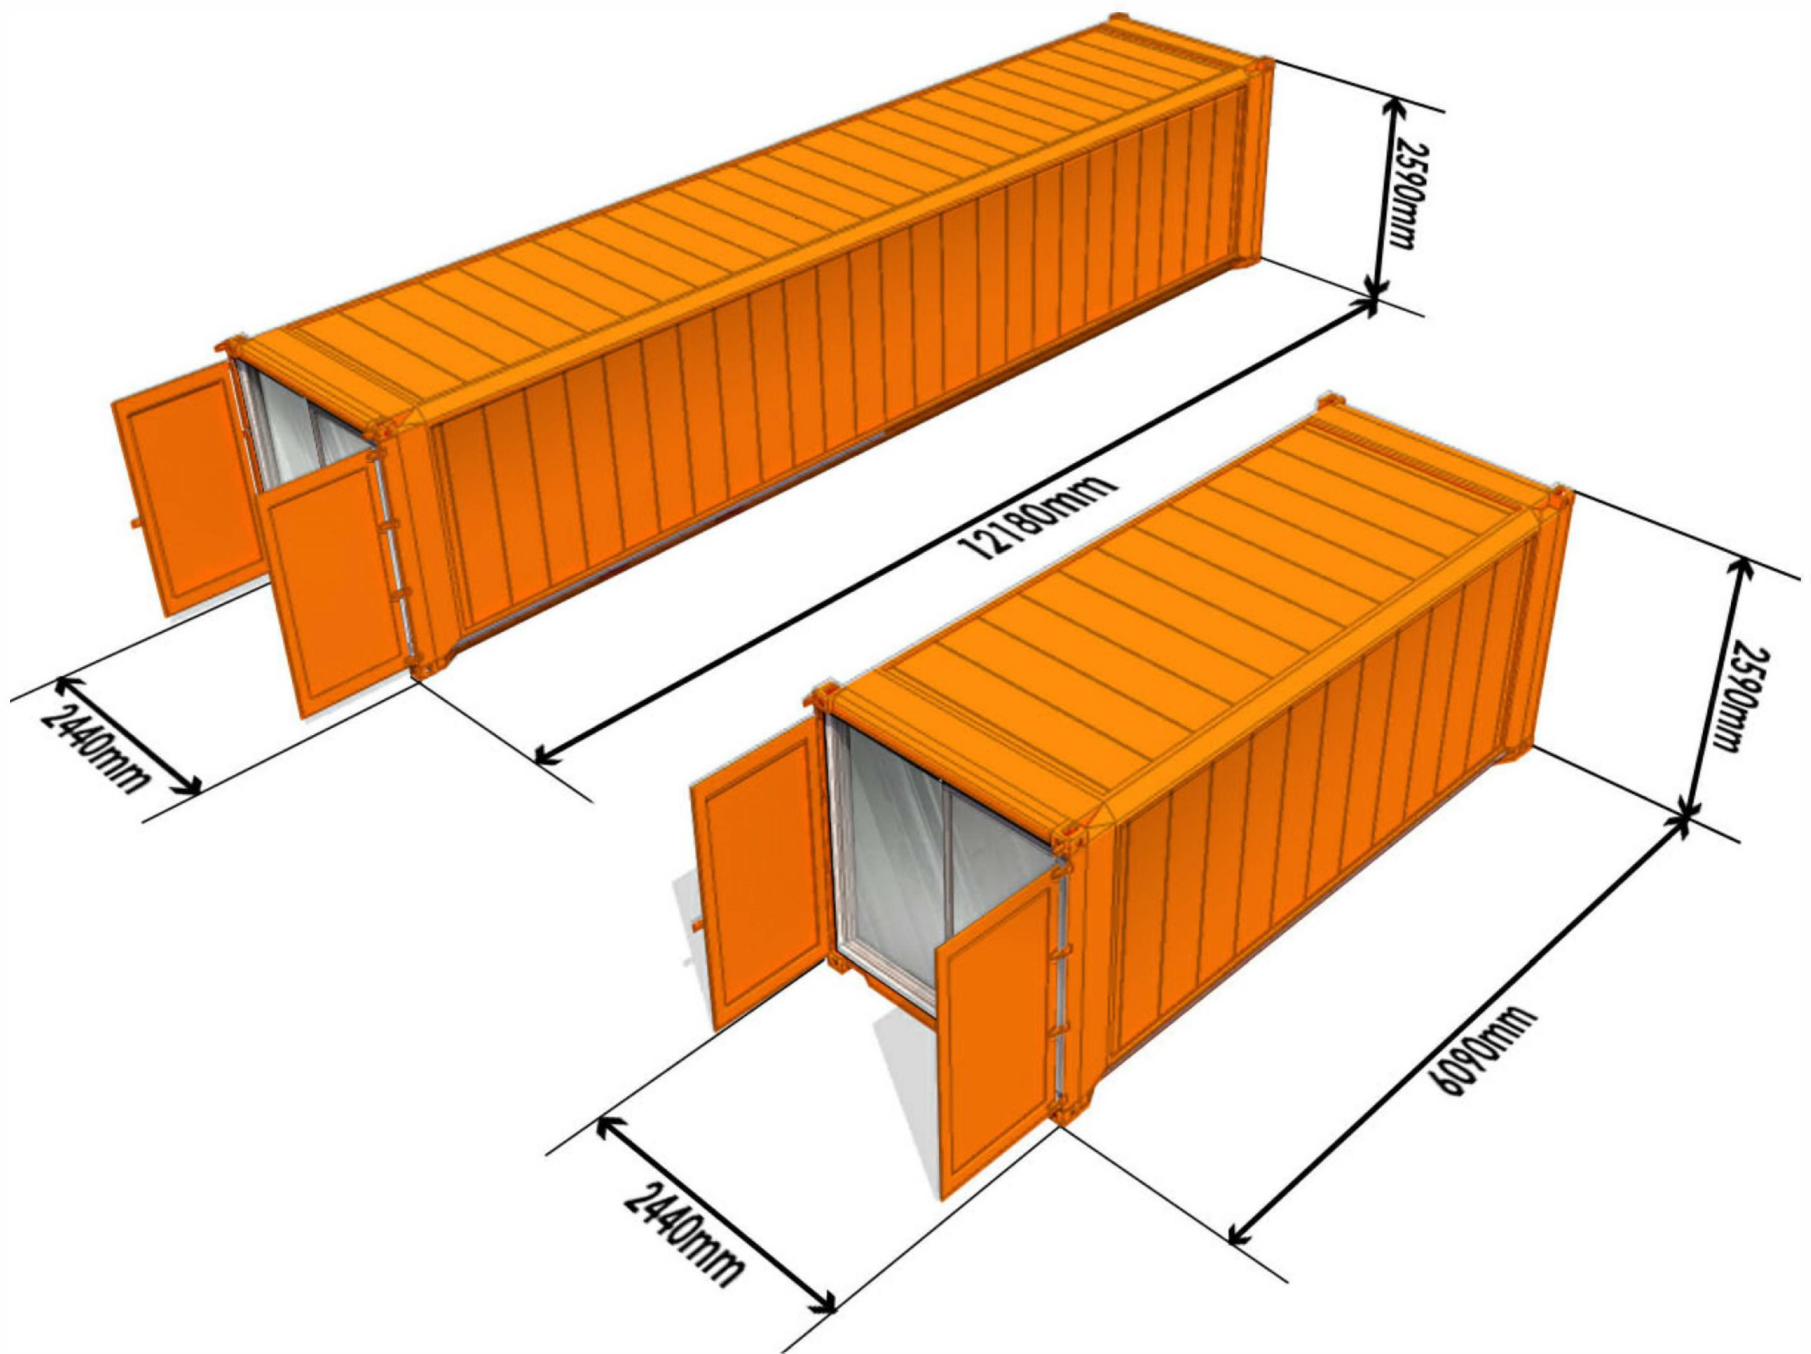

Double glazed frontage



Converted interior

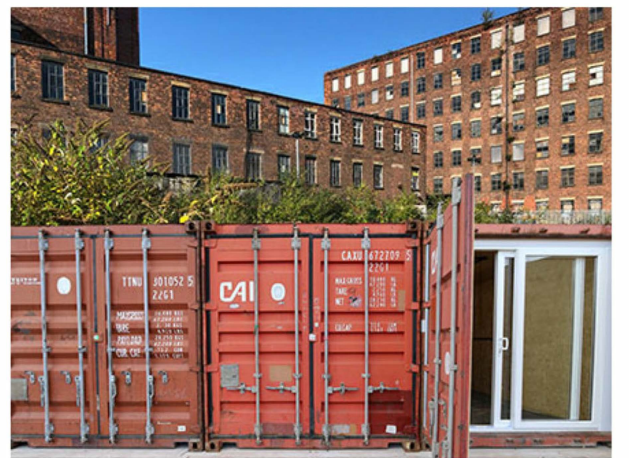

Example converted container

status **PLANNING**

notes

The copyright of this drawing belongs to Marrons Planning and should not be copied or reproduced without written consent. This drawing is for planning purposes only and is not to be used as a basis for construction. Do not scale from this drawing - use figured dimensions only.

project title **BROMLEY YARD
MANCHESTER**

client **MEANWHILE CREATIVE**

drawing title **TYPICAL CONTAINER**

drawing no. **SK-002**

scale **N/A**

date **13.02.23**

drawn by **W/T**

checked by **TM**

revision **B**

Marrons

No.6 Queens Square, Bristol, BS1 4JE
t: 0330 912 2670 | w: www.marrons.co.uk
e: info@marrons.co.uk