






All dimensions are in millimetres unless stated otherwise. No dimensions to be included on drawings. All dimensions to be checked on site prior to construction.

Any discrepancies between drawings and site conditions are to be reported to the contract manager.

This drawing is to be used in conjunction with all relevant Structural specifications.

Obi Property Limited

© COPYRIGHT
This drawing is the property of Obi Property Ltd and no licence or assignment of any kind has been, or is, granted to any third party without the written consent of Obi Property Ltd. The drawings or otherwise unless otherwise agreed in writing.

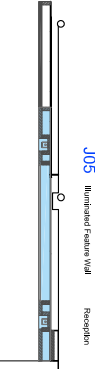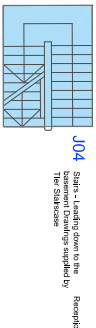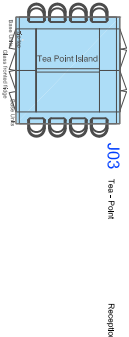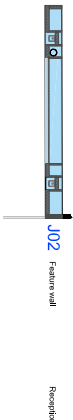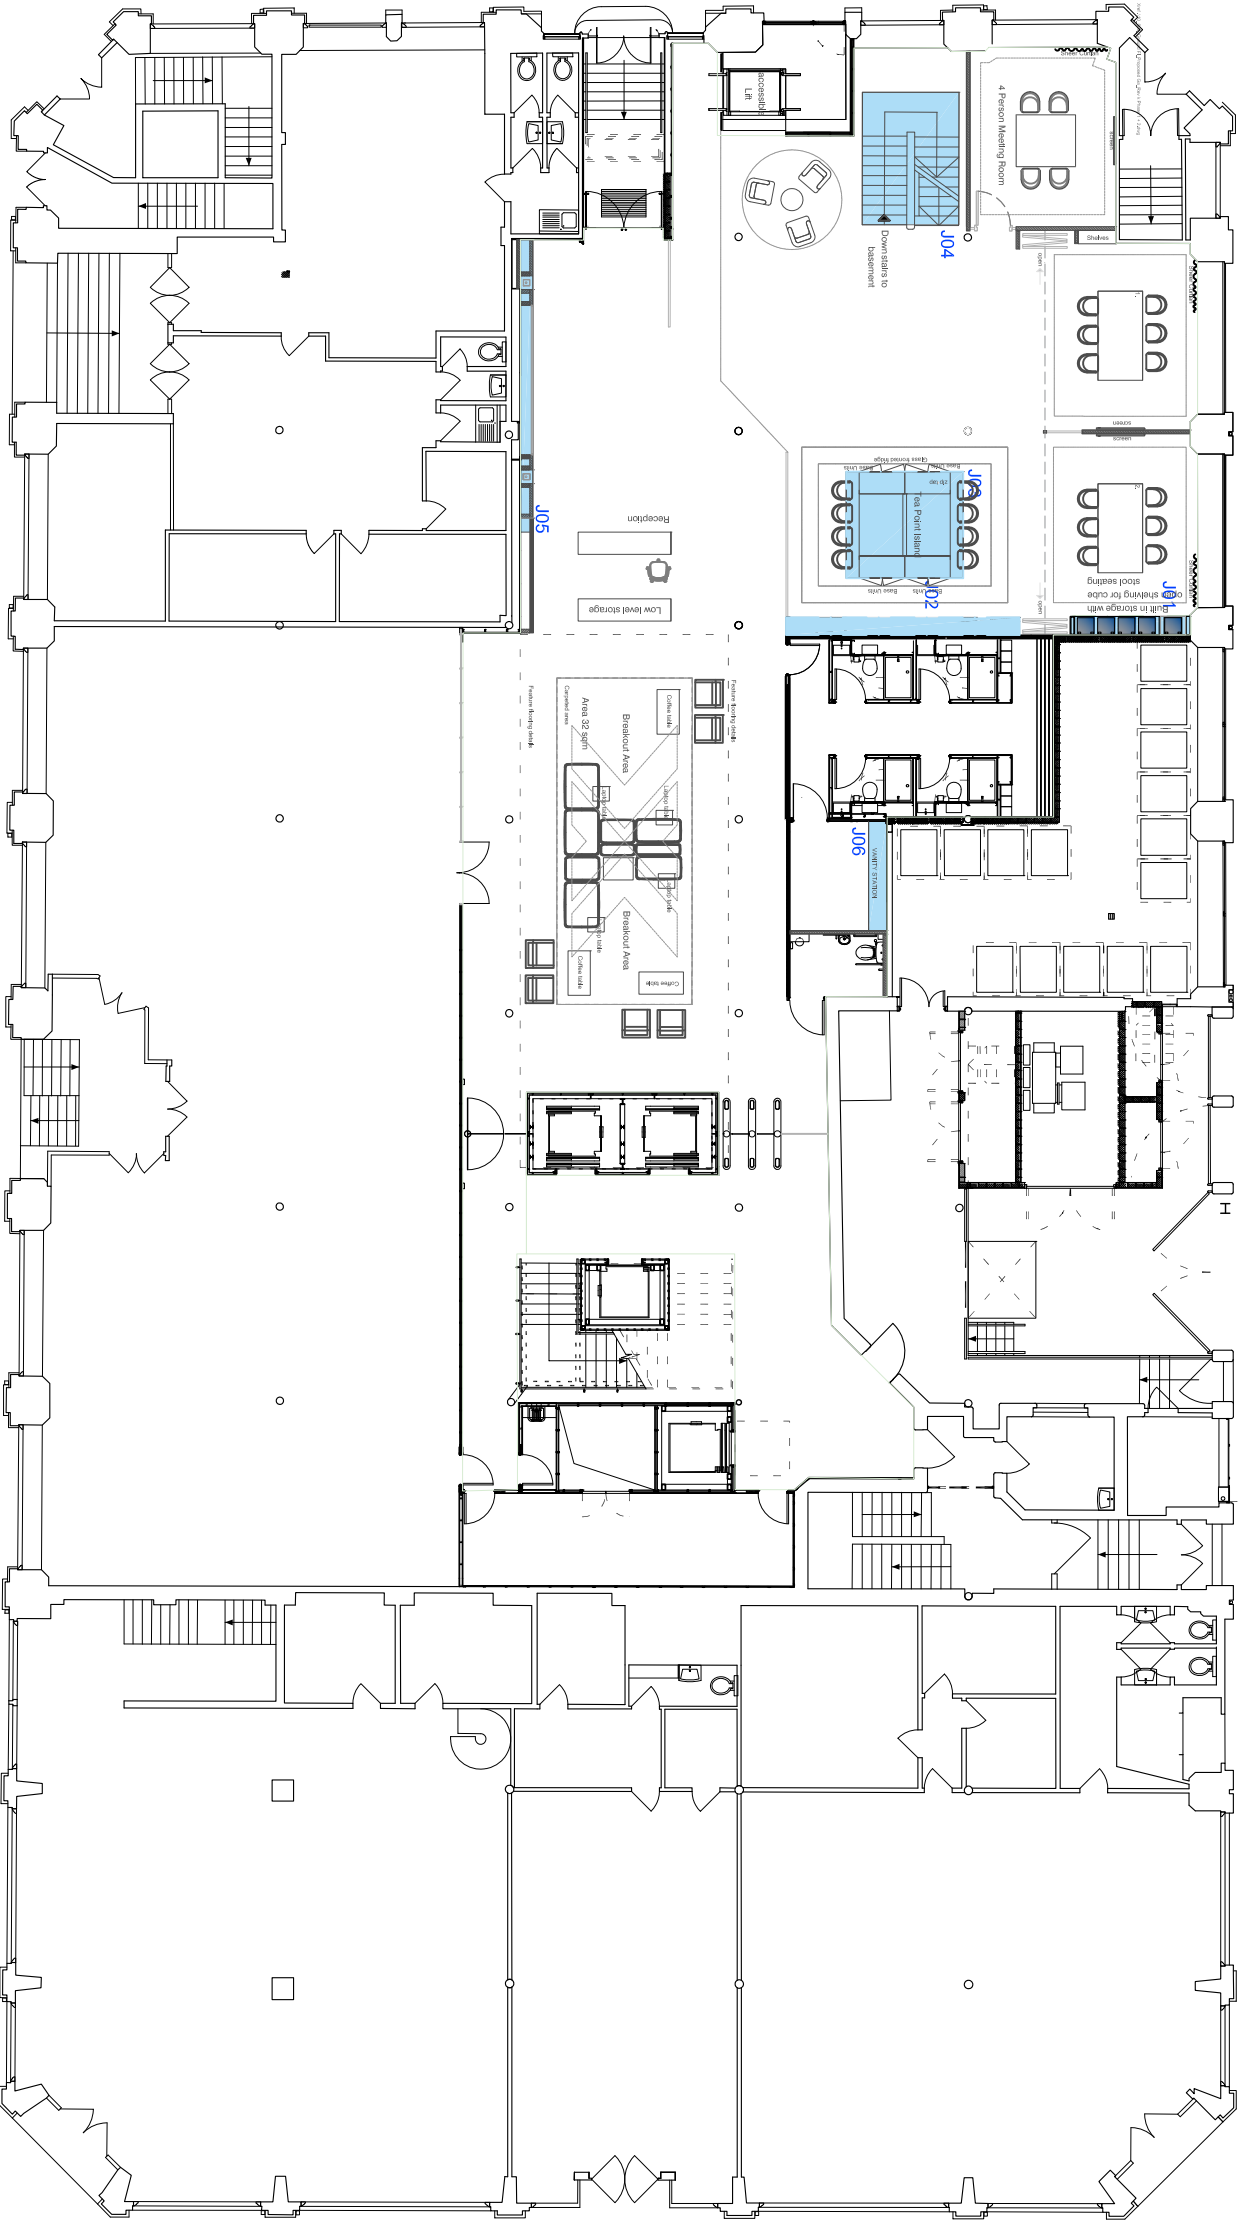

REV	DESCRIPTION	DATE	BY	CHK
B	Revised Layout	07/08/23	RG	
A	Revised Layout	29/07/23	RG	
-	First Issue	26/04/23	RG	

CLIENT NAME

Philip J Davies Holdings plc

PROJECT NAME

Severdale House

DWG TITLE

Joinery Location Plan - Phase 1

DWG NO: 34_000 REVISION: -

SCALE 1 : 200 @A3 DRAWING: RG

DWG STATUS:

TENDER