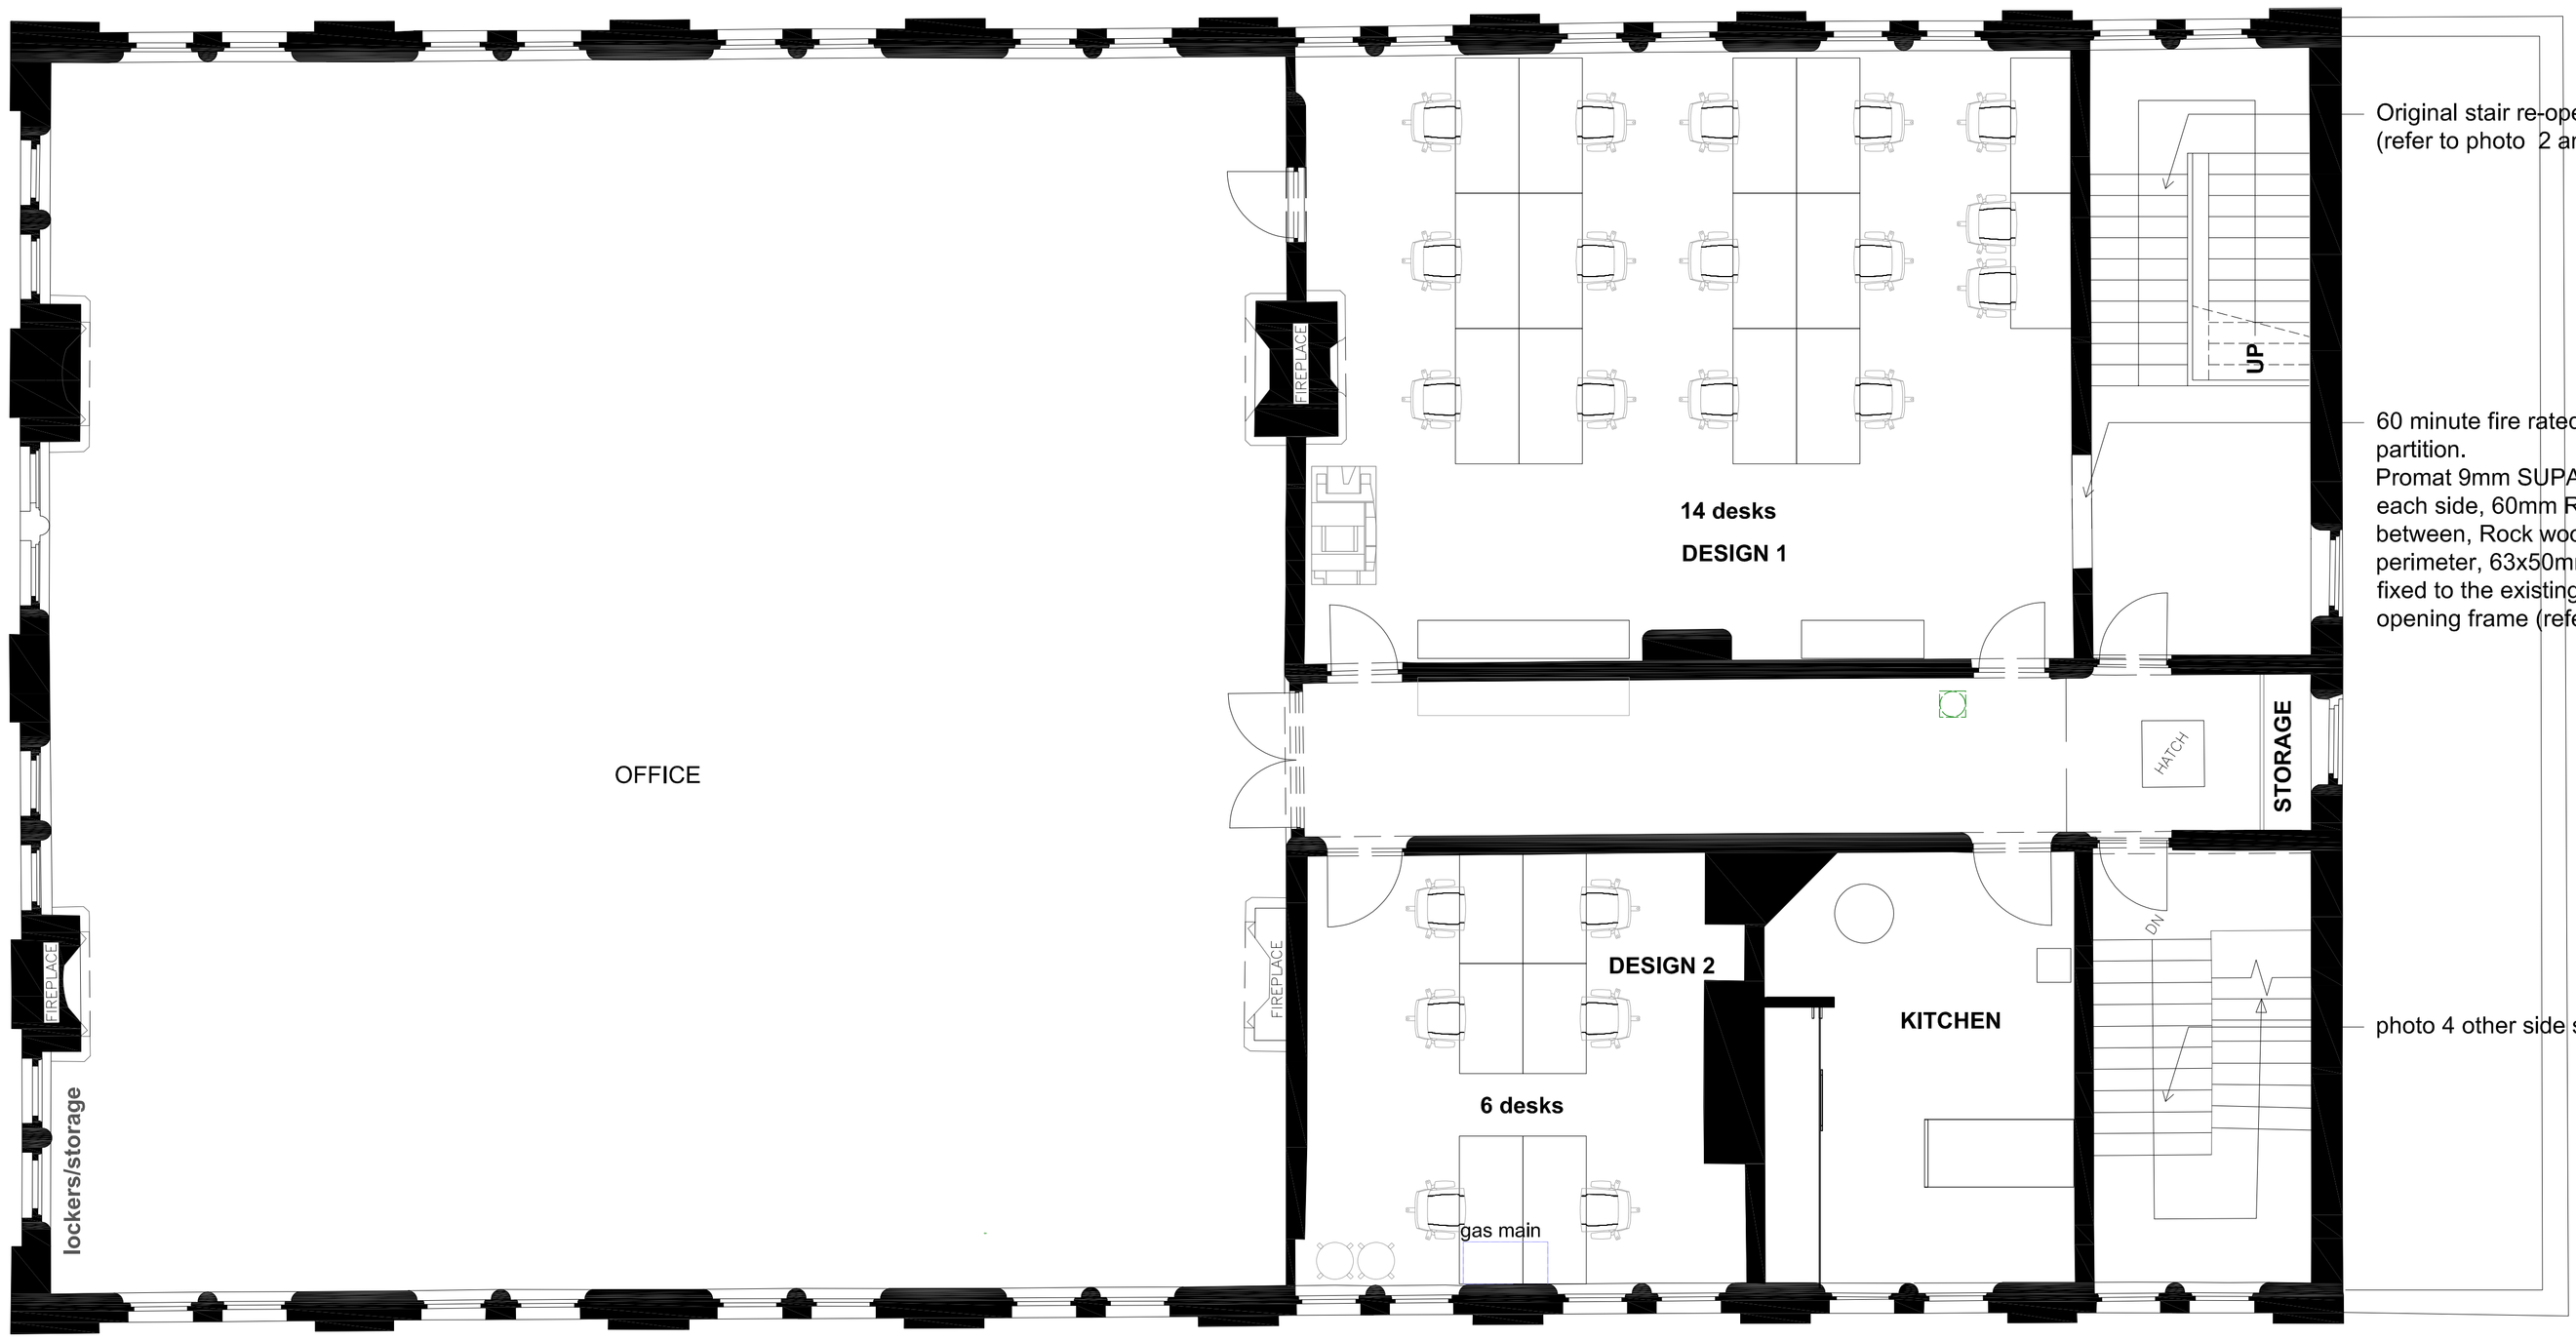


First Floor



Photo 1 (Existing office and reinstate stair way opening)



Photo 2 (re-opened original stair)

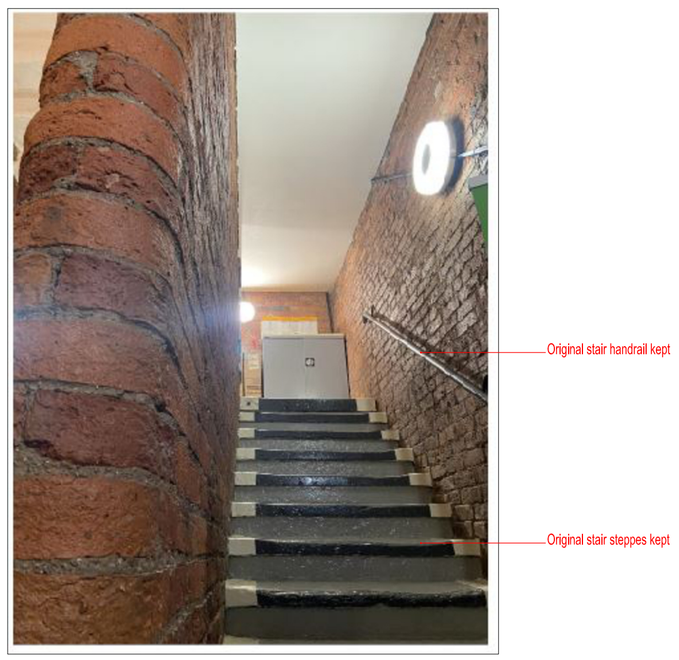


Photo 3 (Existing original stair and handrail)



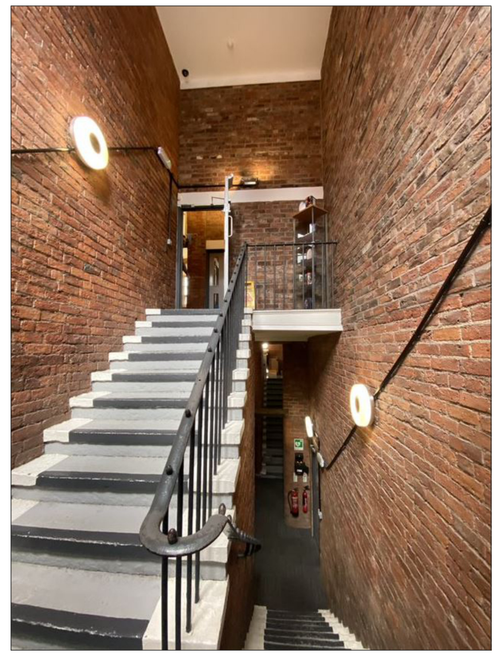


Photo 4 & 5(other side stair)

0 50
PAPER SCALE CHECK (mm)

CDM RESIDUAL RISK INFORMATION (HASBox)

In addition to the hazards / risks normally associated with the types of work detailed on this drawing, note the following:-

CONSTRUCTION

MAINTENANCE / CLEANING

DEMOLITION / DECOMISSIONING

It is assumed that all works will be carried out by a competent contractor working, where appropriate, to and approved method statement.

Revision	Drwn	Chk'd	Date

Project Status

Stage 4

This information, whether drawn or as a data file, is copyright and issued strictly for use on the project for which it is provided

Project/Client

Equator

Shap Street
The Ragged School

Drawing Title

First Floor Level
GA Proposed Plan

Drawn	Date	Checked	Scale
MT	10/05/23	LS	1:50 @ A1

Manchester:
5th Floor
31 Dale Street
Manchester M1 1EY
+44 (0)161 831 7300

Southampton:
Manor Park
Minstead
Southampton SO43 7FY
+44 (0)23 8081 7900

www.fairhursts.com

fairhursts design group

Job No.	Drawing No.	Revision
7735	11-102	E