



REVISION	DATE	DESCRIPTION
--	JUL' 23	PLANNING ISSUE
A	DEC 23	PLANNING ISSUE

PLANNING ISSUE

70 GREAT BRIDGEWATER STREET | PROPOSED STREET ELEVATION
EAST
1:500 @ A3

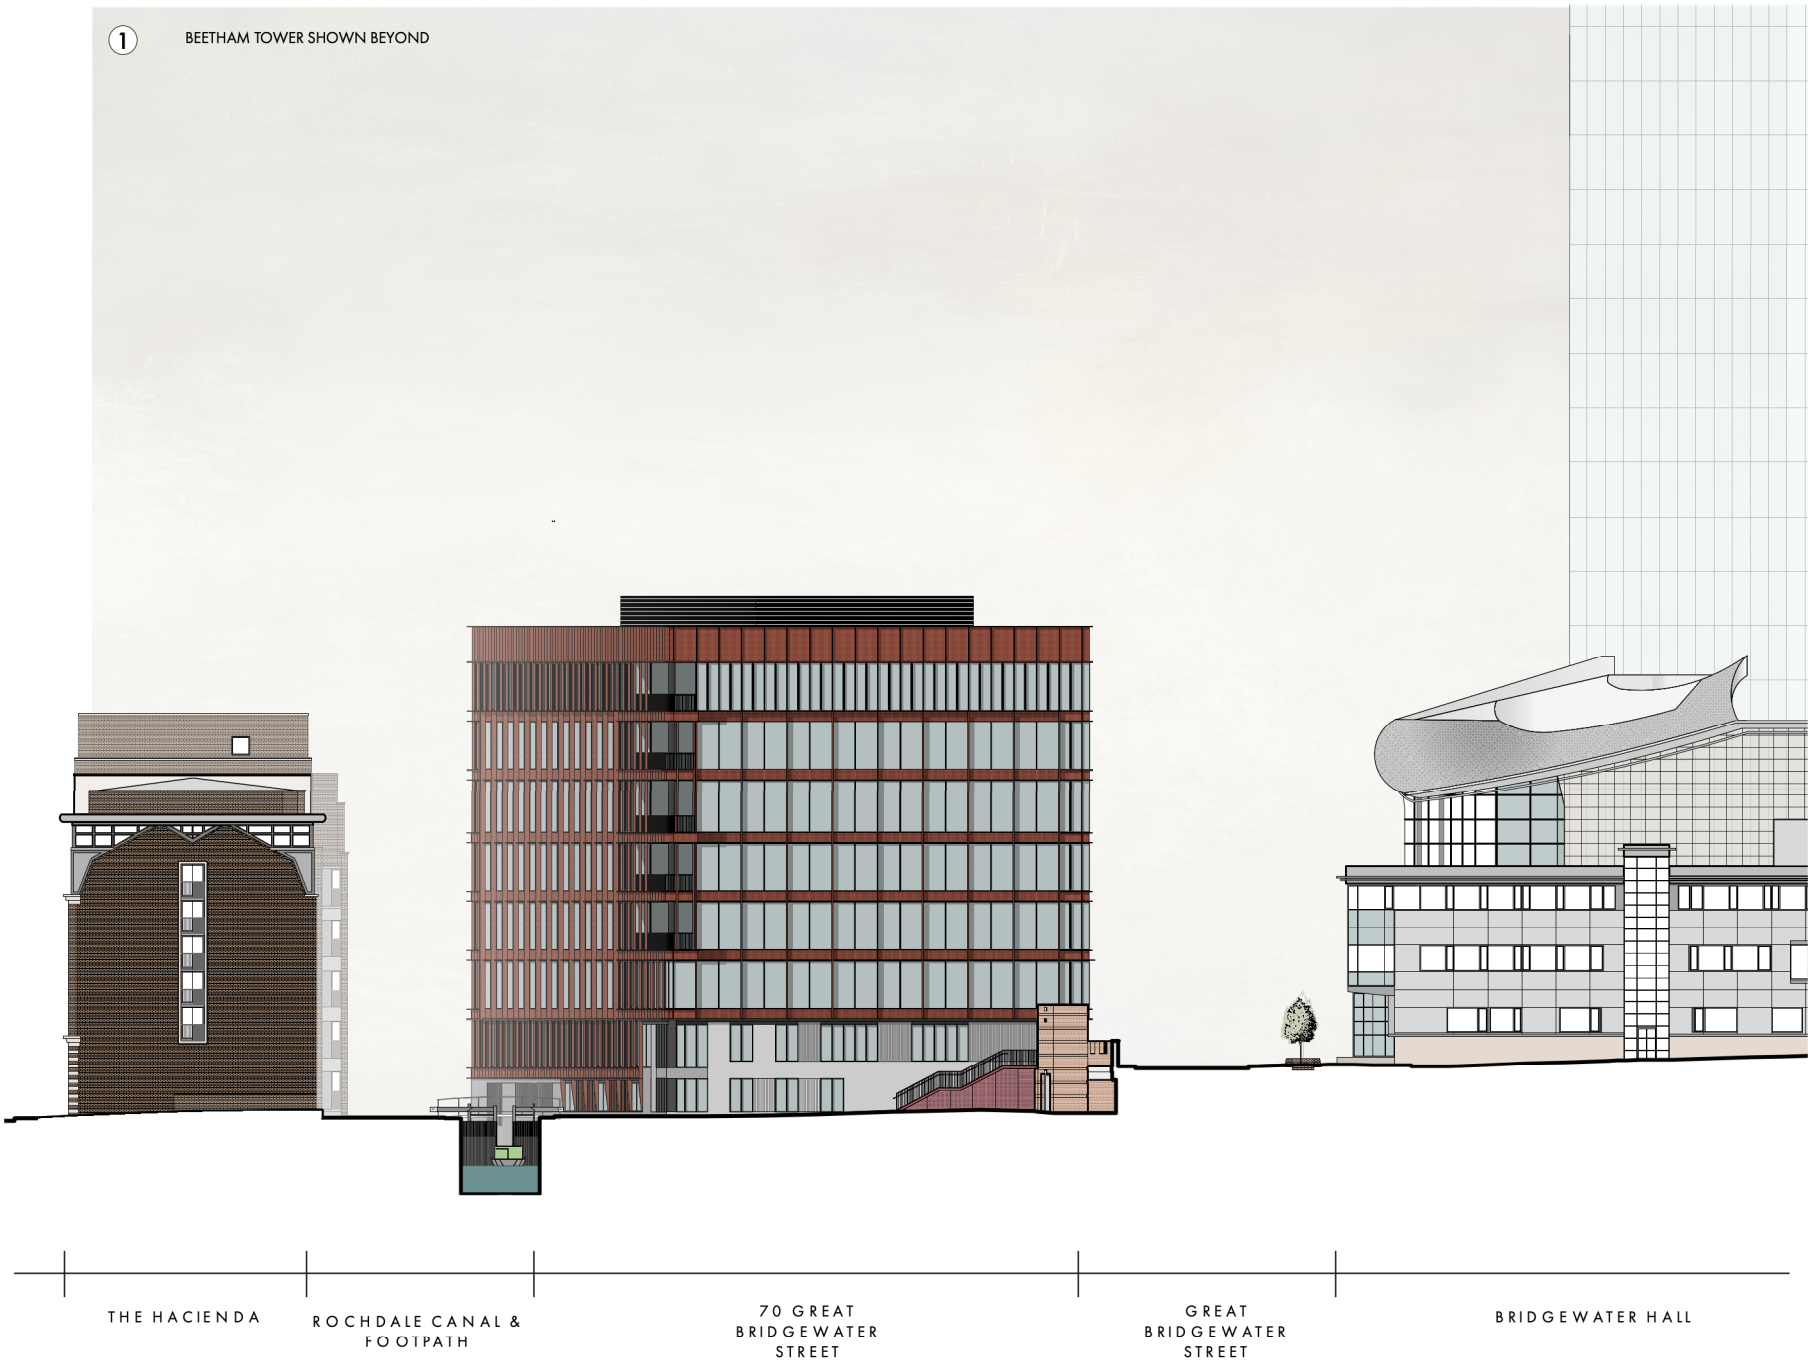

ELEVATION **KEY**

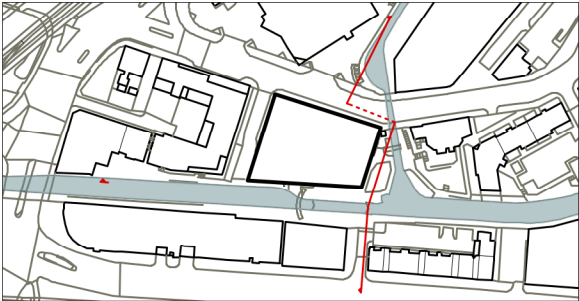

OMIArchitects

31 Blackfriars Road, Salford, Manchester, M3 7AQ
+44(0) 161 832 3242 / info@omiarchitects.com / www.omiarchitects.com

PROJECT	70 GREAT BRIDGEWATER STREET				
DRAWING	PROPOSED STREET ELEVATION - EAST				
DATE	OCT'20	DRAWN BY	KT	SCALE	1:500 @A3
JOB NO.	1420	DWG.NO.	L 1612		