


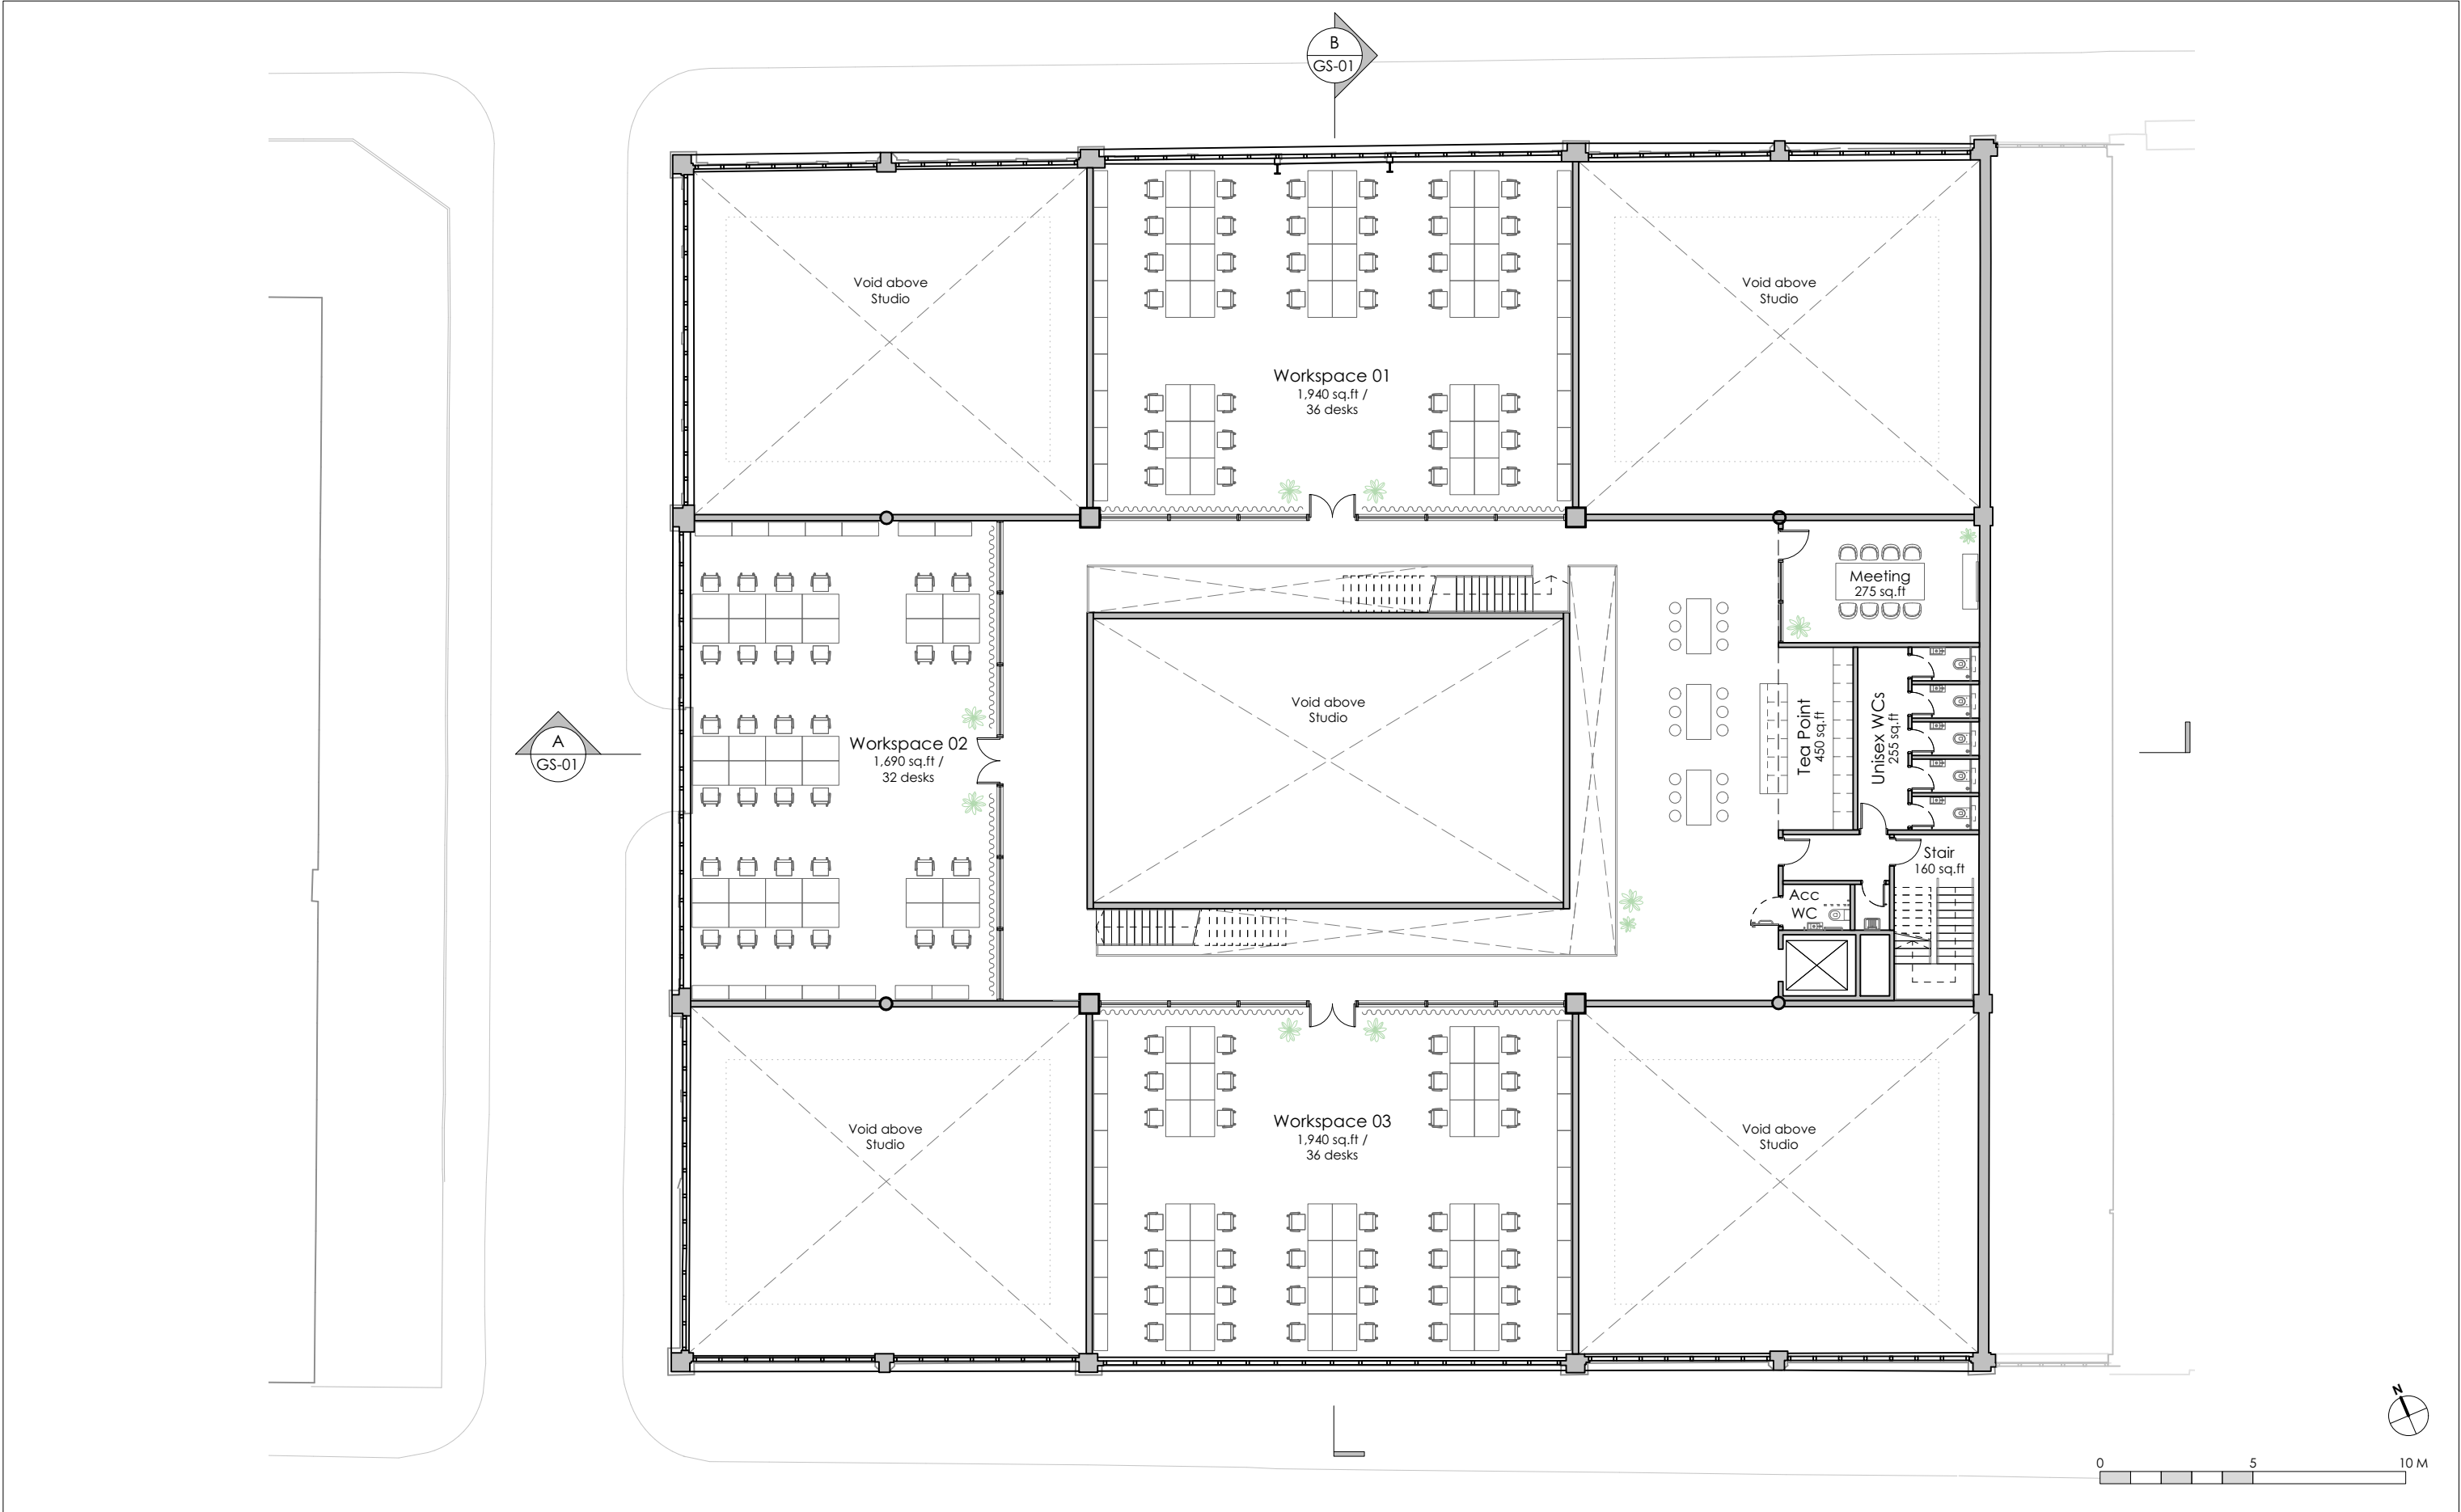

	DRAWING <i>PROPOSED MEZZANINE FLOOR</i>					
	SCALE <i>1:200 at A3</i>	PROJECT NUMBER <i>23-058</i>				
	DATE <i>Aug 2023</i>	DRAWING STATUS <i>Planning</i>				
	DWG No. <i>UC_GA-01</i>	REVISION <i>P3</i>				
PROJECT <i>Upper Campfield</i>						

	</
---	---	--