



UNCONTROLLED COPY

replaces drawing HF6RWP4ED

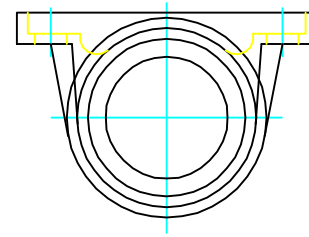

FOR SOCKET DETAILS SEE 4SKTED

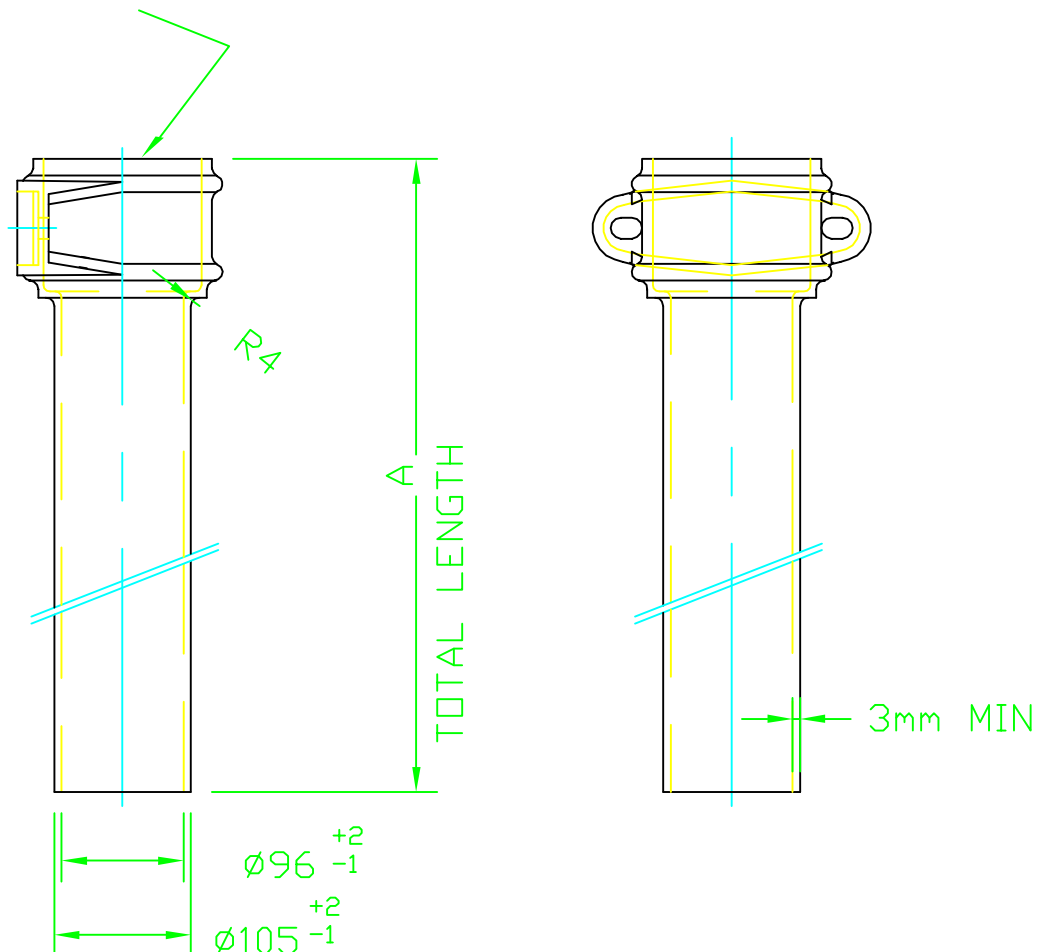

REF.	DIM. A	CODE
HF2RWP4ED	610 ⁺¹⁰ / ₋₁₀	R4002E
HF3RWP4ED	914 ⁺¹⁰ / ₋₁₀	R4003E
HF4RWP4ED	1219 ⁺¹⁰ / ₋₁₀	R4004E
HF6RWP4ED	1829 ⁺¹⁰ / ₋₁₀	R4001E

Copyright and Design right

This confidential drawing is the sole property of Hargreaves Foundry Drainage Ltd and must not be reproduced or distributed to any third party without written permission. It must only be used for the purpose for which it has been issued and may be withdrawn upon request. The validity of the drawing is only guaranteed at the time of issue and is subject to change without notice.

ALL DIMS IN mm

WATER LANE
SOUTH PARADE
HALIFAX
WEST YORKSHIRE
HX3 9HG

TEL: (44) 01422 330607
FAX: (44) 01422 320349
E-MAIL Info@hargreavesfoundry.co.uk



TITLE Eared 100mm RWPipe		
MATERIAL BSEN 1561 Grade:-EN-GJL-150		
SCALE NTS	DRAWN PRDSorig	CHECKED D.Hall
DATE 13/10/15	REF No R400XE	REV. 0
DWG No R400XE		