
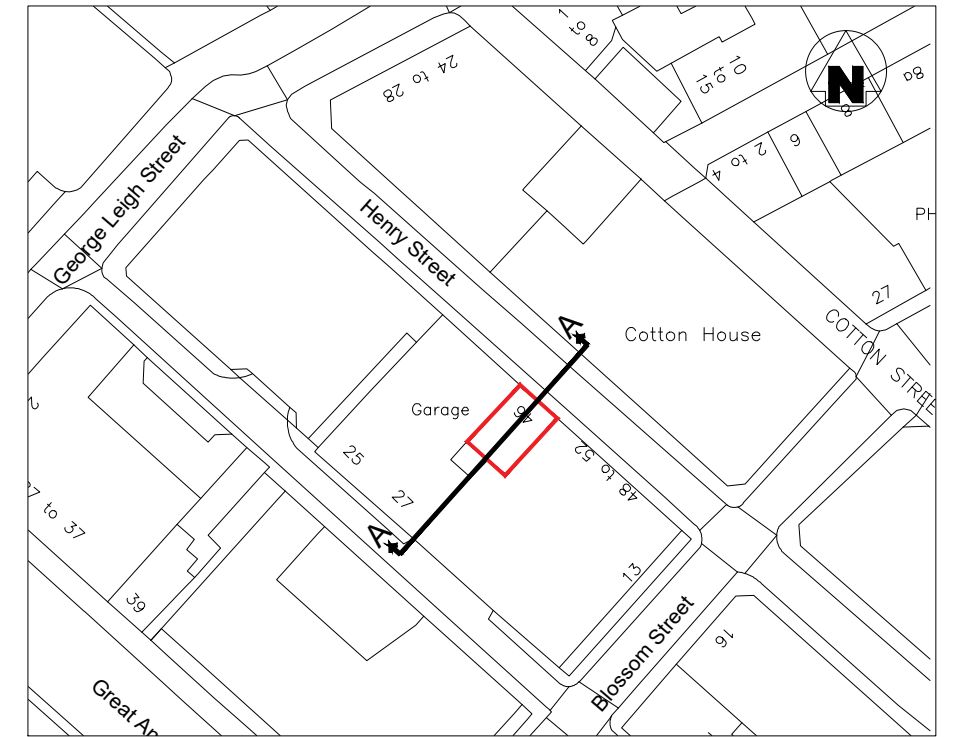


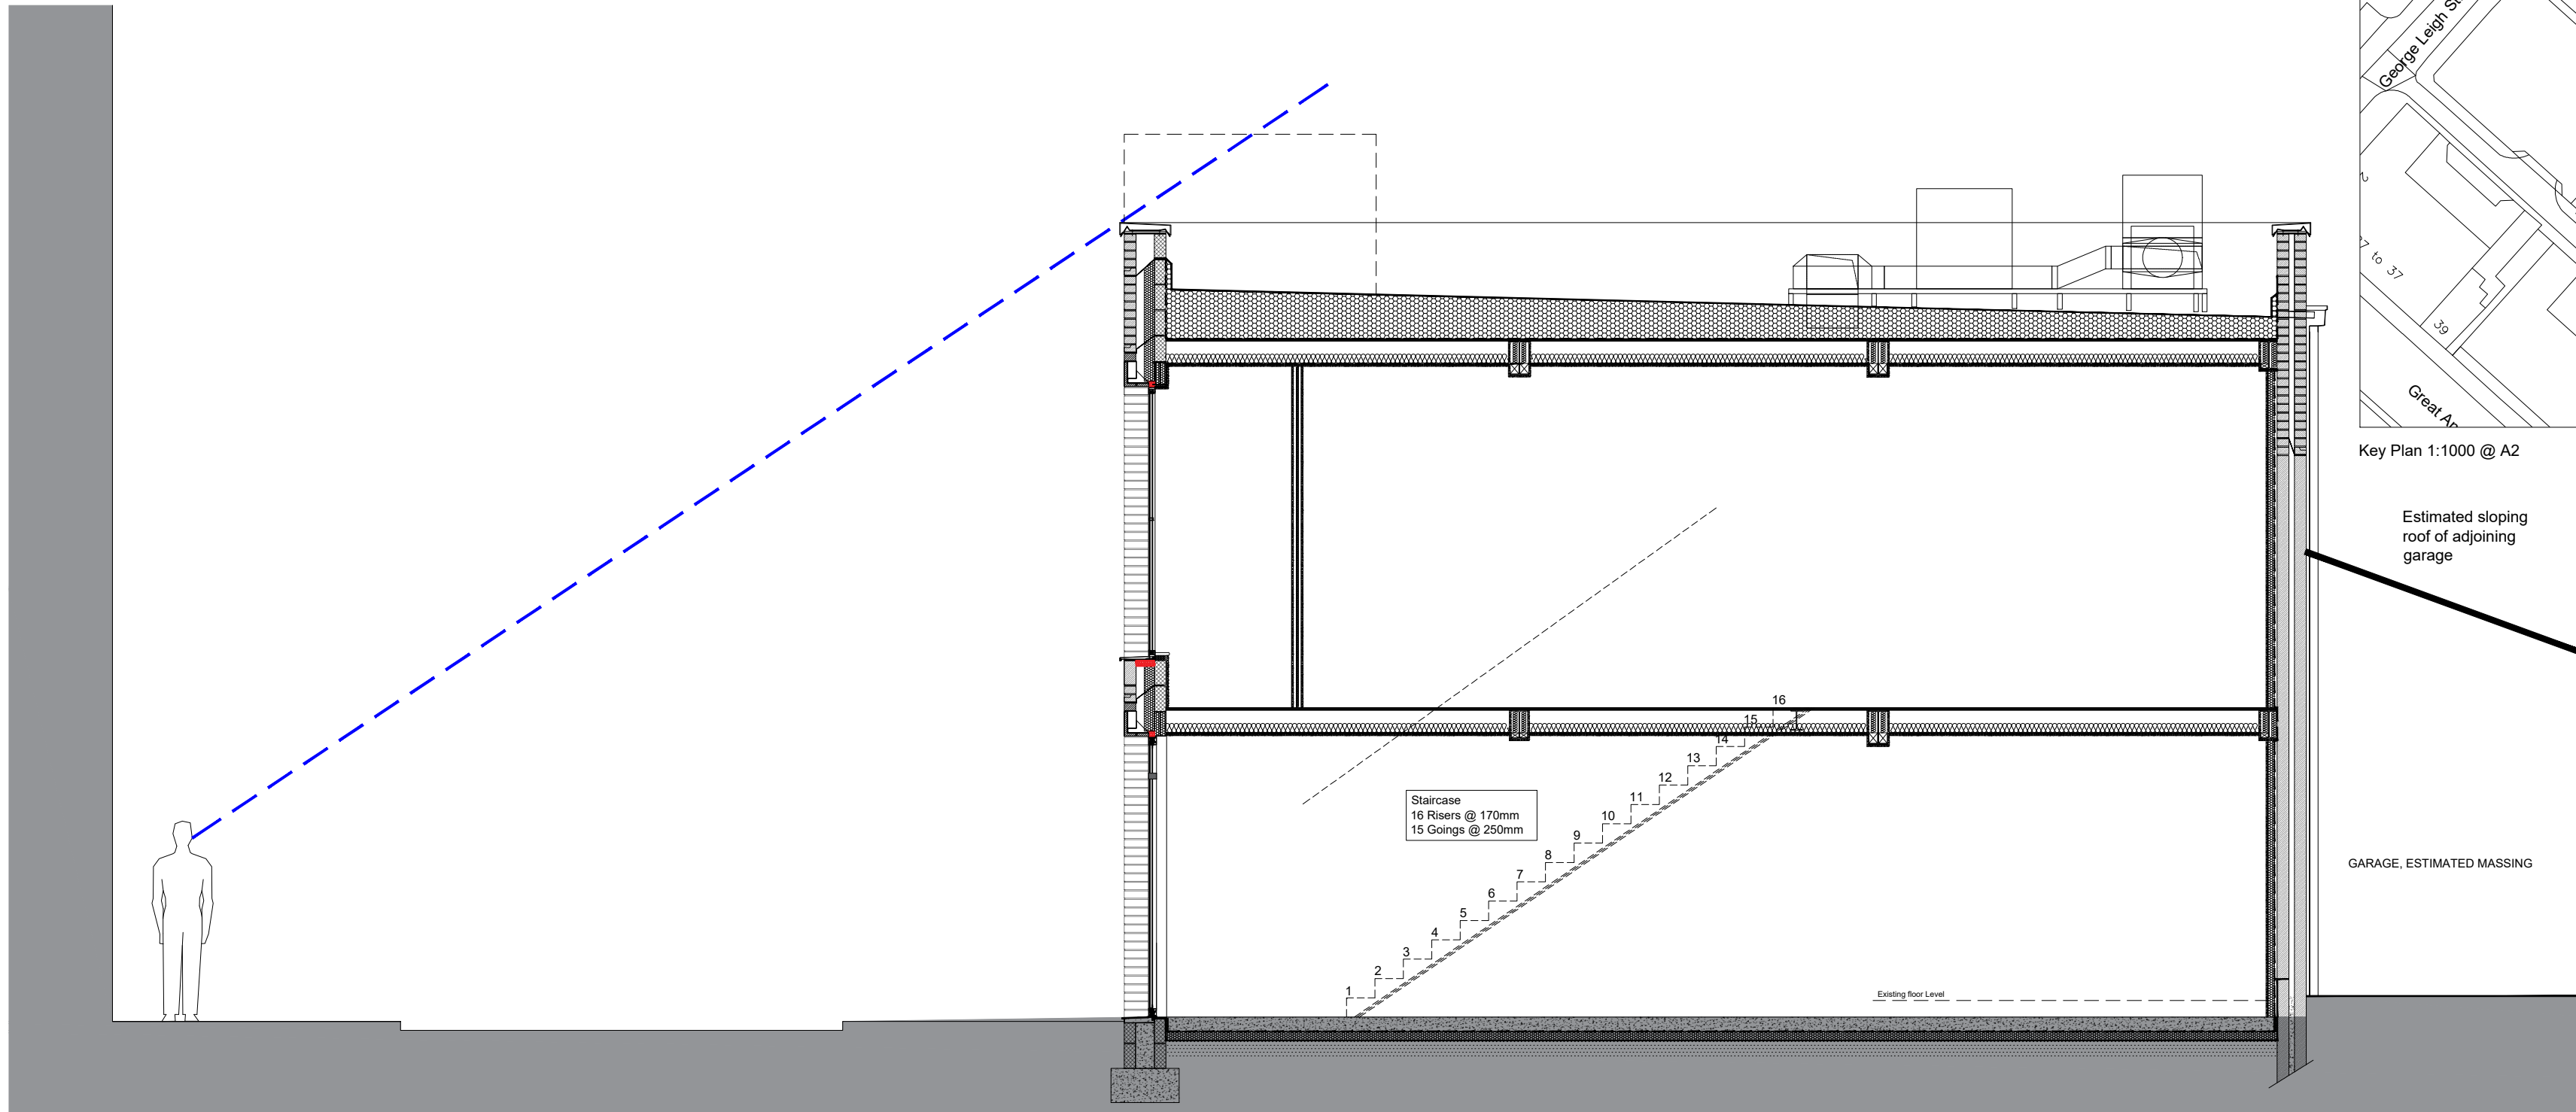

Key Plan 1:1000 @ A2

Estimated sloping
roof of adjoining
garage


GARAGE, ESTIMATED MASSING

REV: A | DATE: 14/11/2023 | DRAWN: JE | CHECKED: BJ
COORDINATION WITH UPDATED DRAWINGS

Notes: This drawing is for planning
submission purposes only do not
construct from this drawing.

REVISIONS

This design is copyright ©

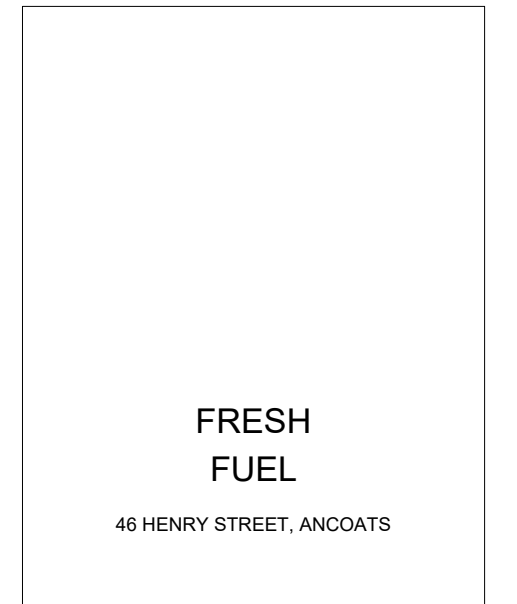

FRESH
FUEL

46 HENRY STREET, ANCOATS


SECTION
A-A

Drawn: JE Scale: 1:50 @ A2
Date: APRIL23 Checked:



Dwg No: 037/01(02)030 A

SECTION A-A
1:50 @ A2

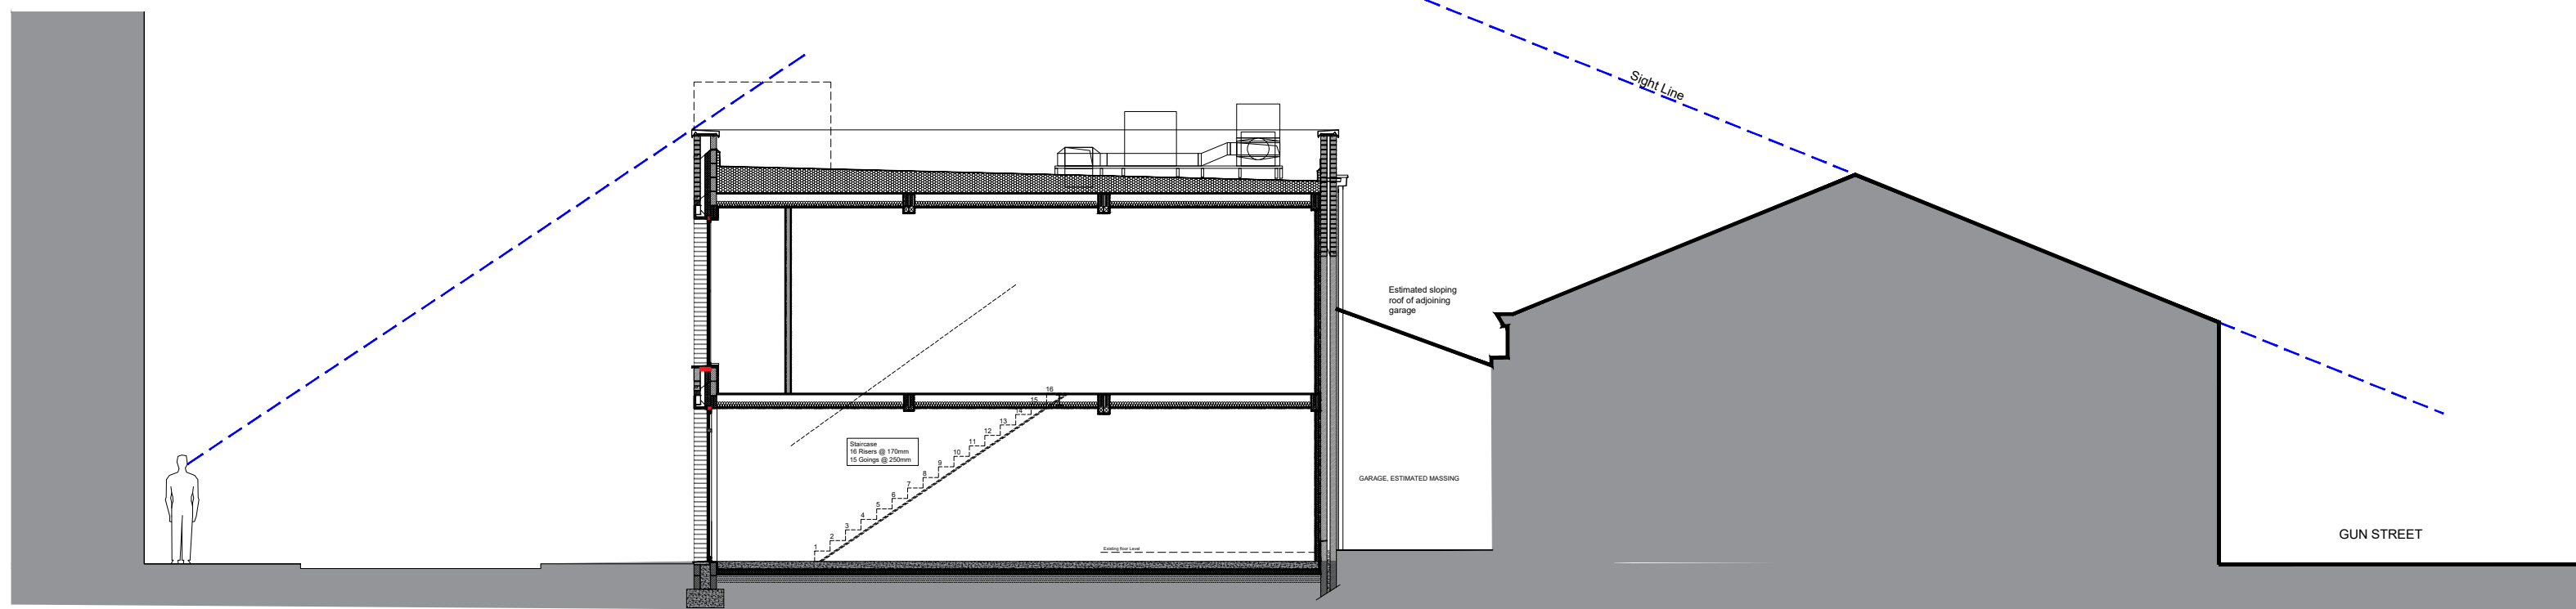

SECTION A-A
1:100 @ A2

