

All dimensions are in millimetres unless stated otherwise. No dimensions to be taken from drawings. All dimensions to be checked on site prior to construction.

Any discrepancies between drawings and site conditions are to be reported to the architect manager.

This drawing is to be read in conjunction with all relevant Structural Specification, Mechanical & Electrical Engineers drawings and


© COPYRIGHT

The copyright in this drawing is vested in Obi Property Ltd and no licence or assignment of any kind has been or is granted to any third party whether by provision of copies or originals of the drawings or otherwise unless otherwise agreed in writing.

Ceiling Finishes

Depictes the areas to be stripped out

- 1 LED 'veans' soffit mounted in plasterboard ceiling
- 1A LED 'veans' wall mounted to illuminate up and down onto ornate ceiling and textured slate wall
- 2 Timless downlights to plasterboard ceilings
- 3 Feature linear concealed lighting in access panel ceiling/plasterboard ceiling
- 4 GU10 low energy downlights
- 5 Suspended pendant 'Carri' fittings
- 6 Temperature controlled LED concealed lighting
- 7 Low energy fluorescent fittings to back of house areas
- 8 LED feature lighting to lift enclosure
- 9 Matched linear lights wall or ceiling mounted TO BE DETERMINED BY OWC
- 10 Air curtain recessed flush with plasterboard ceiling bulkhead

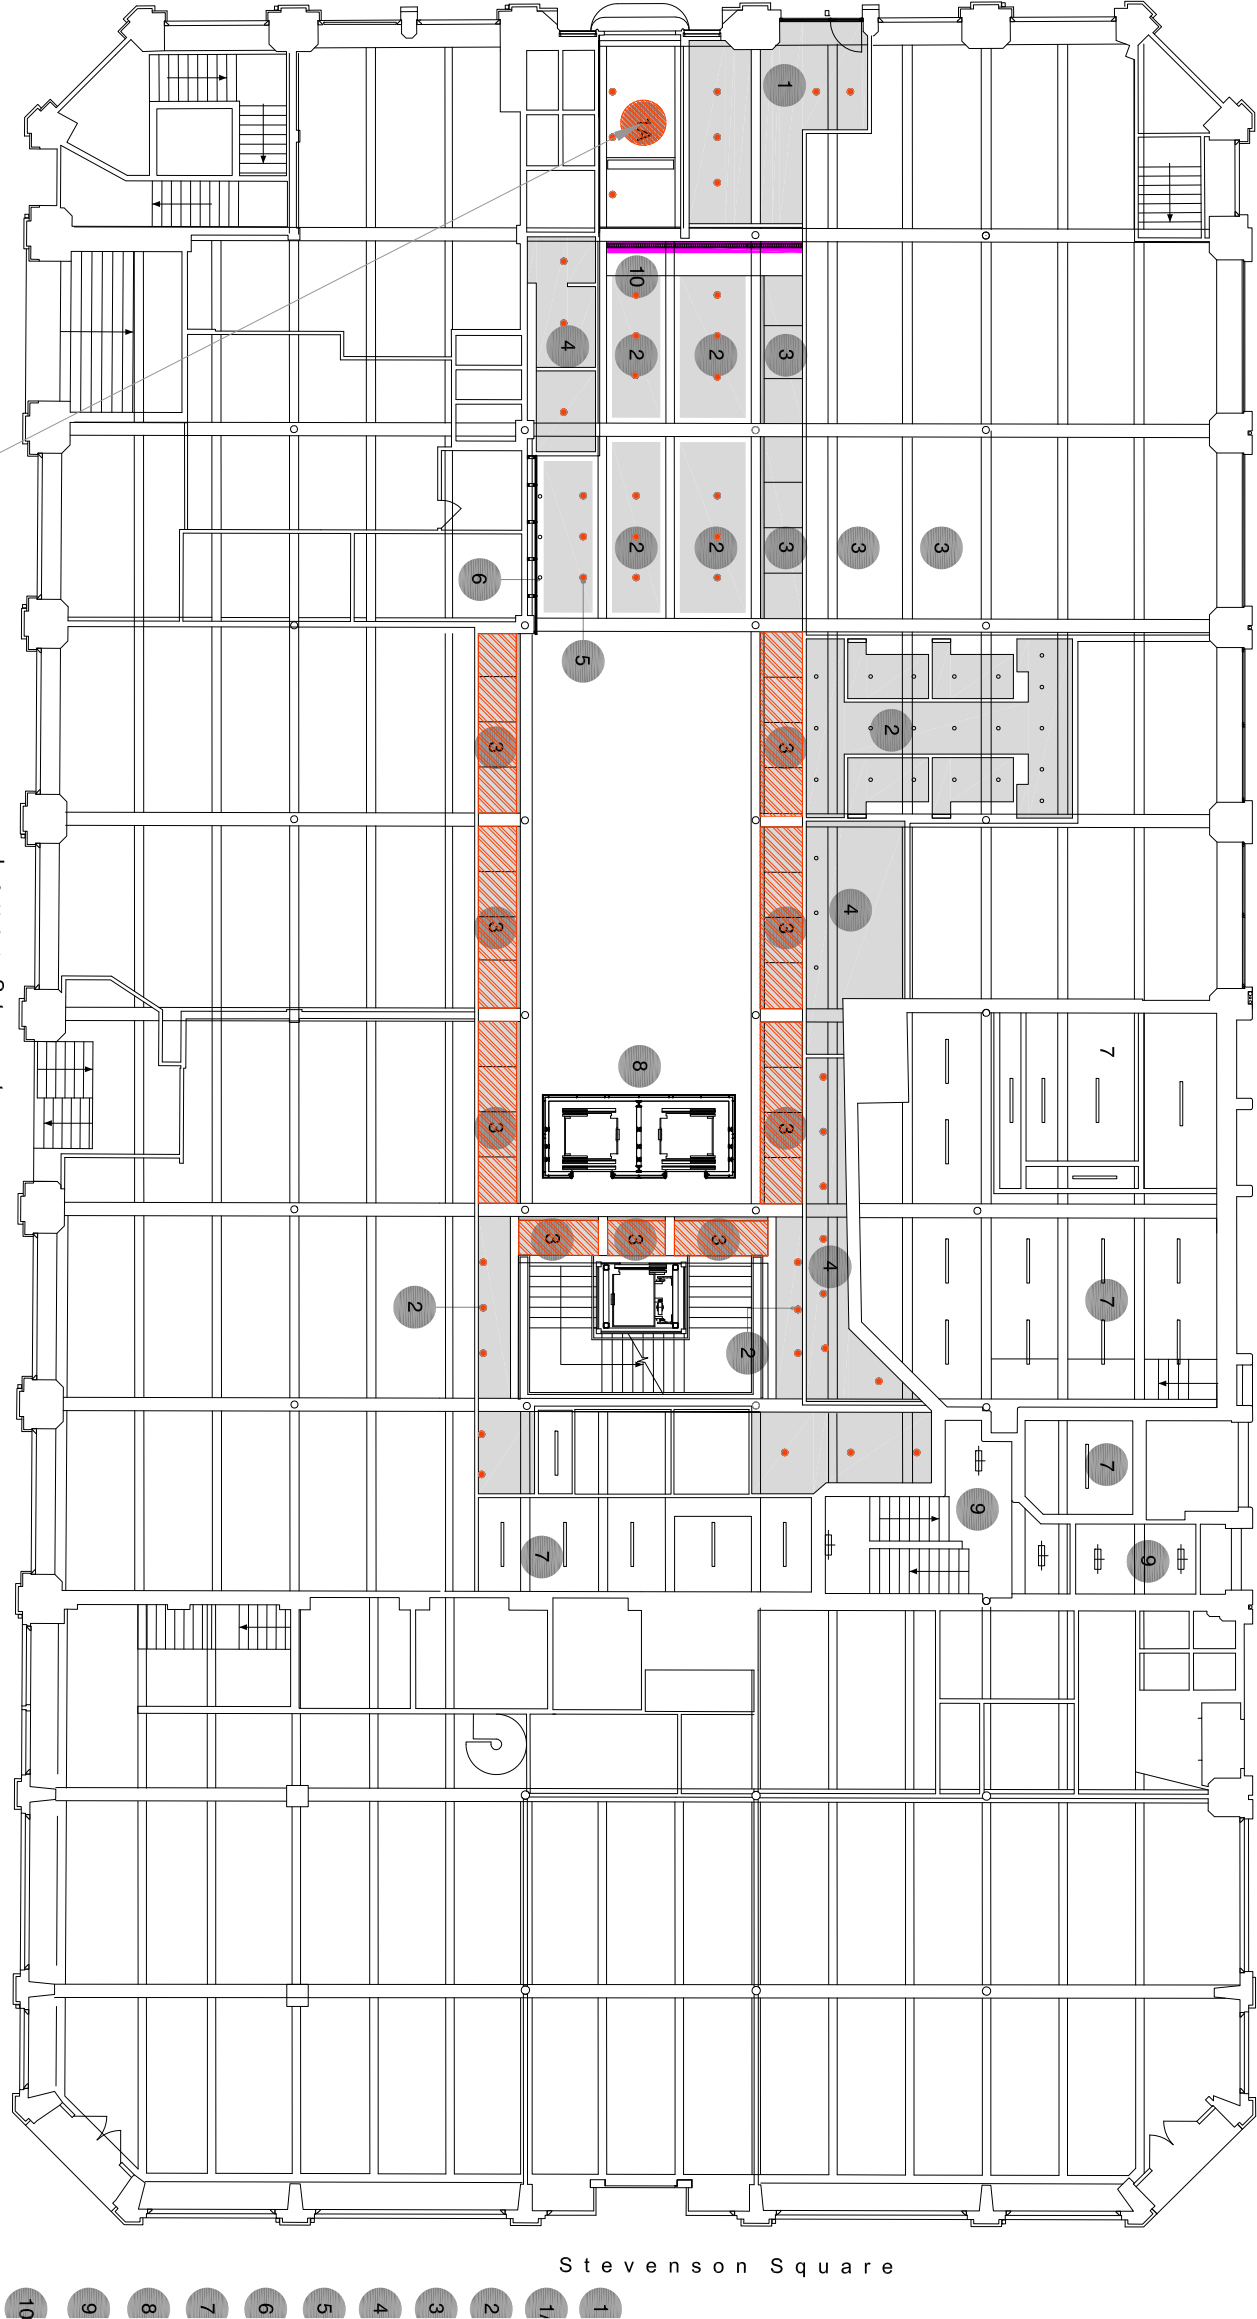

scale 1/200

REMOVE EXISTING FEATURE PENDANT

CLIENT NAME
Philip J Davies Holdings plc

PROJECT NAME
Sevendale House

DWG TITLE:
Ground Floor - Ceiling Demolition Phase 1

DWG NO.: 11 - 000

SCALE 1 : 200 @A3

DWG STATUS:

TENDER