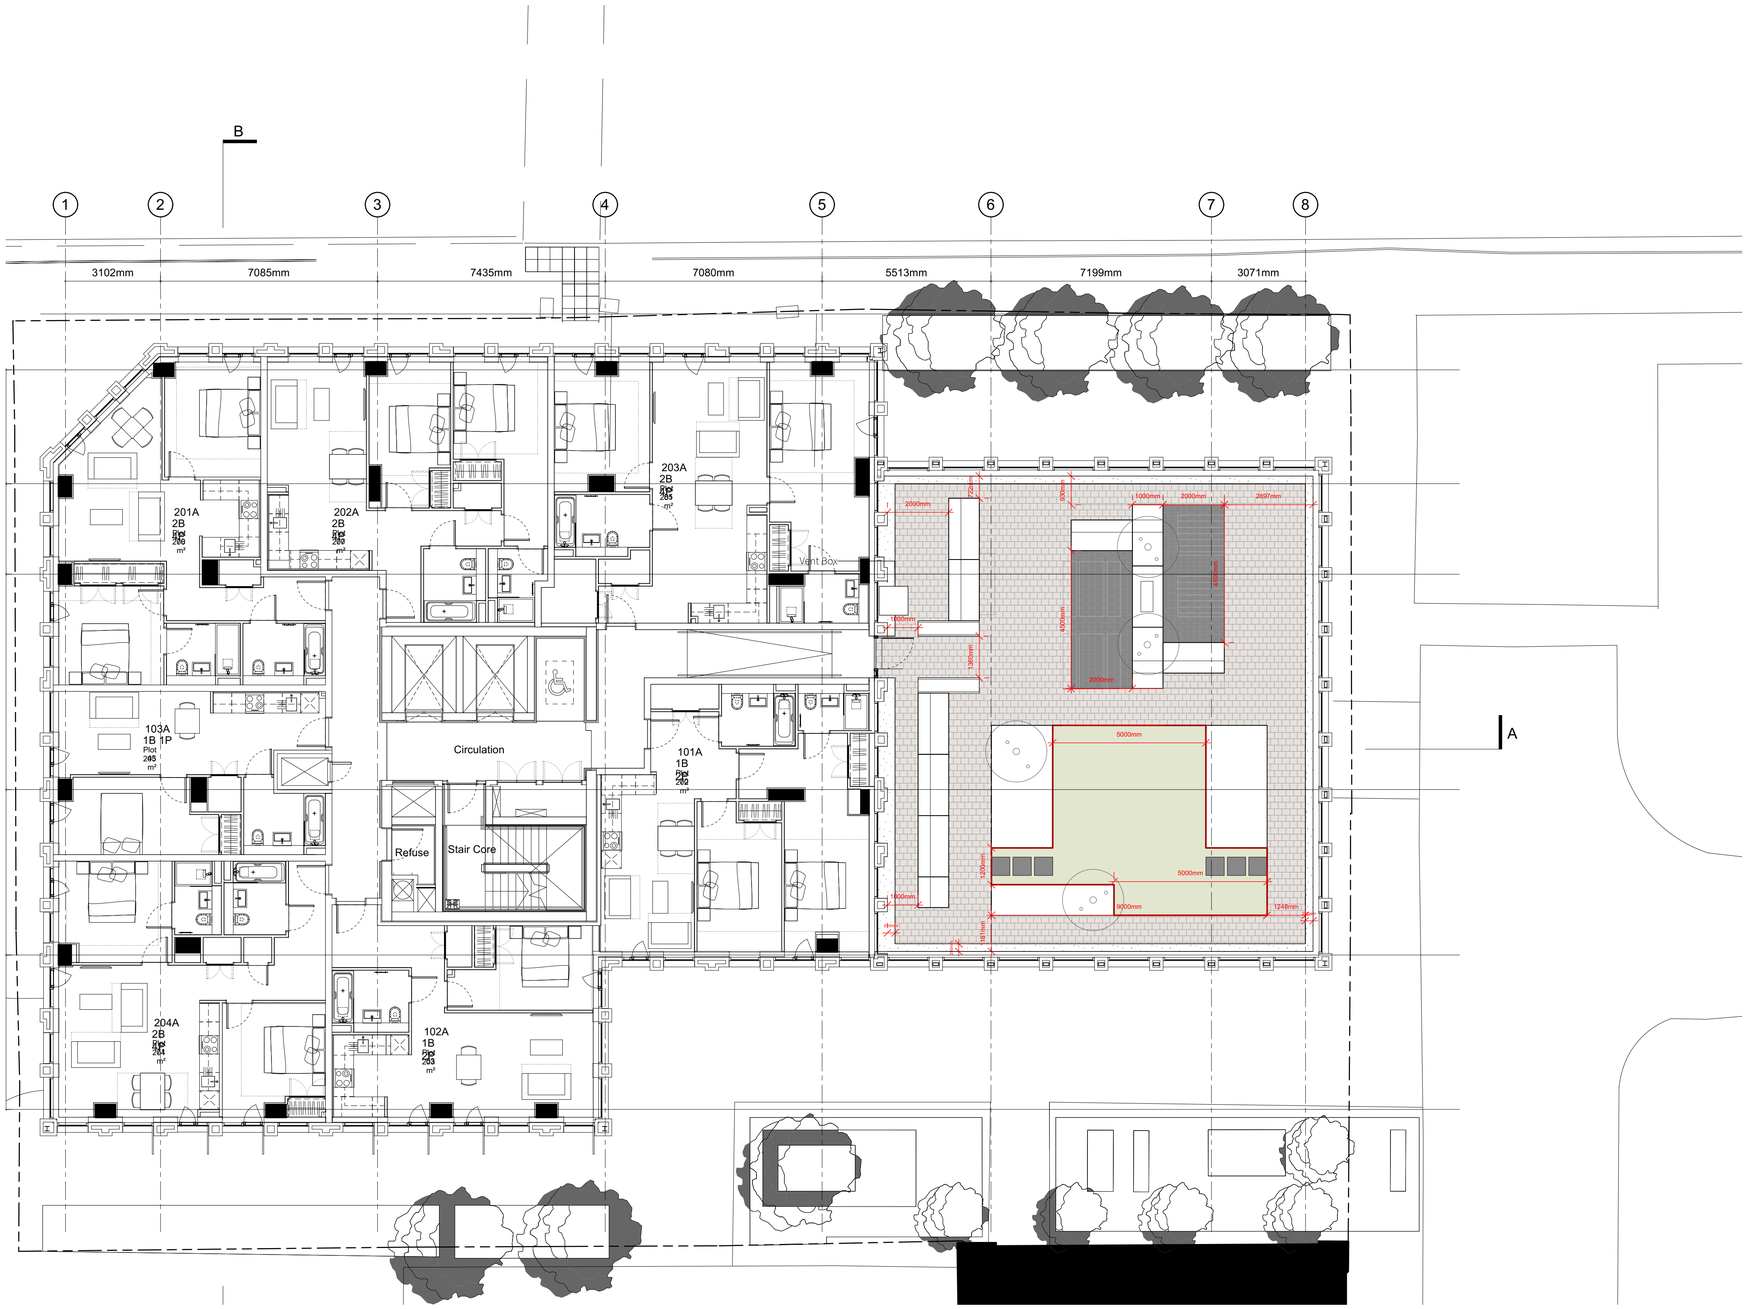

No dimensions are to be scaled from this drawing. All dimensions are to be checked on site.
Area measurements for indicative purposes only.

This drawing is the property of Wright Landscapes Limited. No part of the drawing may be reproduced in any manner without permission from Wright Landscapes Limited.

Revision	Date	Description	Drawn	Approved
S4-P02	22-06-22	Planning	NW	CB
S4-P01	11-05-22	Planning	NW	CB

WRIGHT LANDSCAPES LIMITED

WRIGHT LANDSCAPES LIMITED

E: info@wrightlandscapes.co.uk

W: www.wrightlandscapes.co.uk

T: 01244 541959

HEAD OFFICE
Moss Lane, Moore, Warrington,
WA4 6UZ

CLIENT Domis Construction

PROJECT Victoria House

DRAWING TITLE Hardworks - Setting Out

DATE	SCALE
11/05/2022	1:100
DRAWN	**SIZE**
NW	A1
APPROVED	**WORKSTAGE**
CB	Stage 4

DRAWING NUMBER 1140-WRI-XX-XX-DR-L-1003 **SUITABILITY** S4 **REVISION** P02

© Wright Landscapes Limited