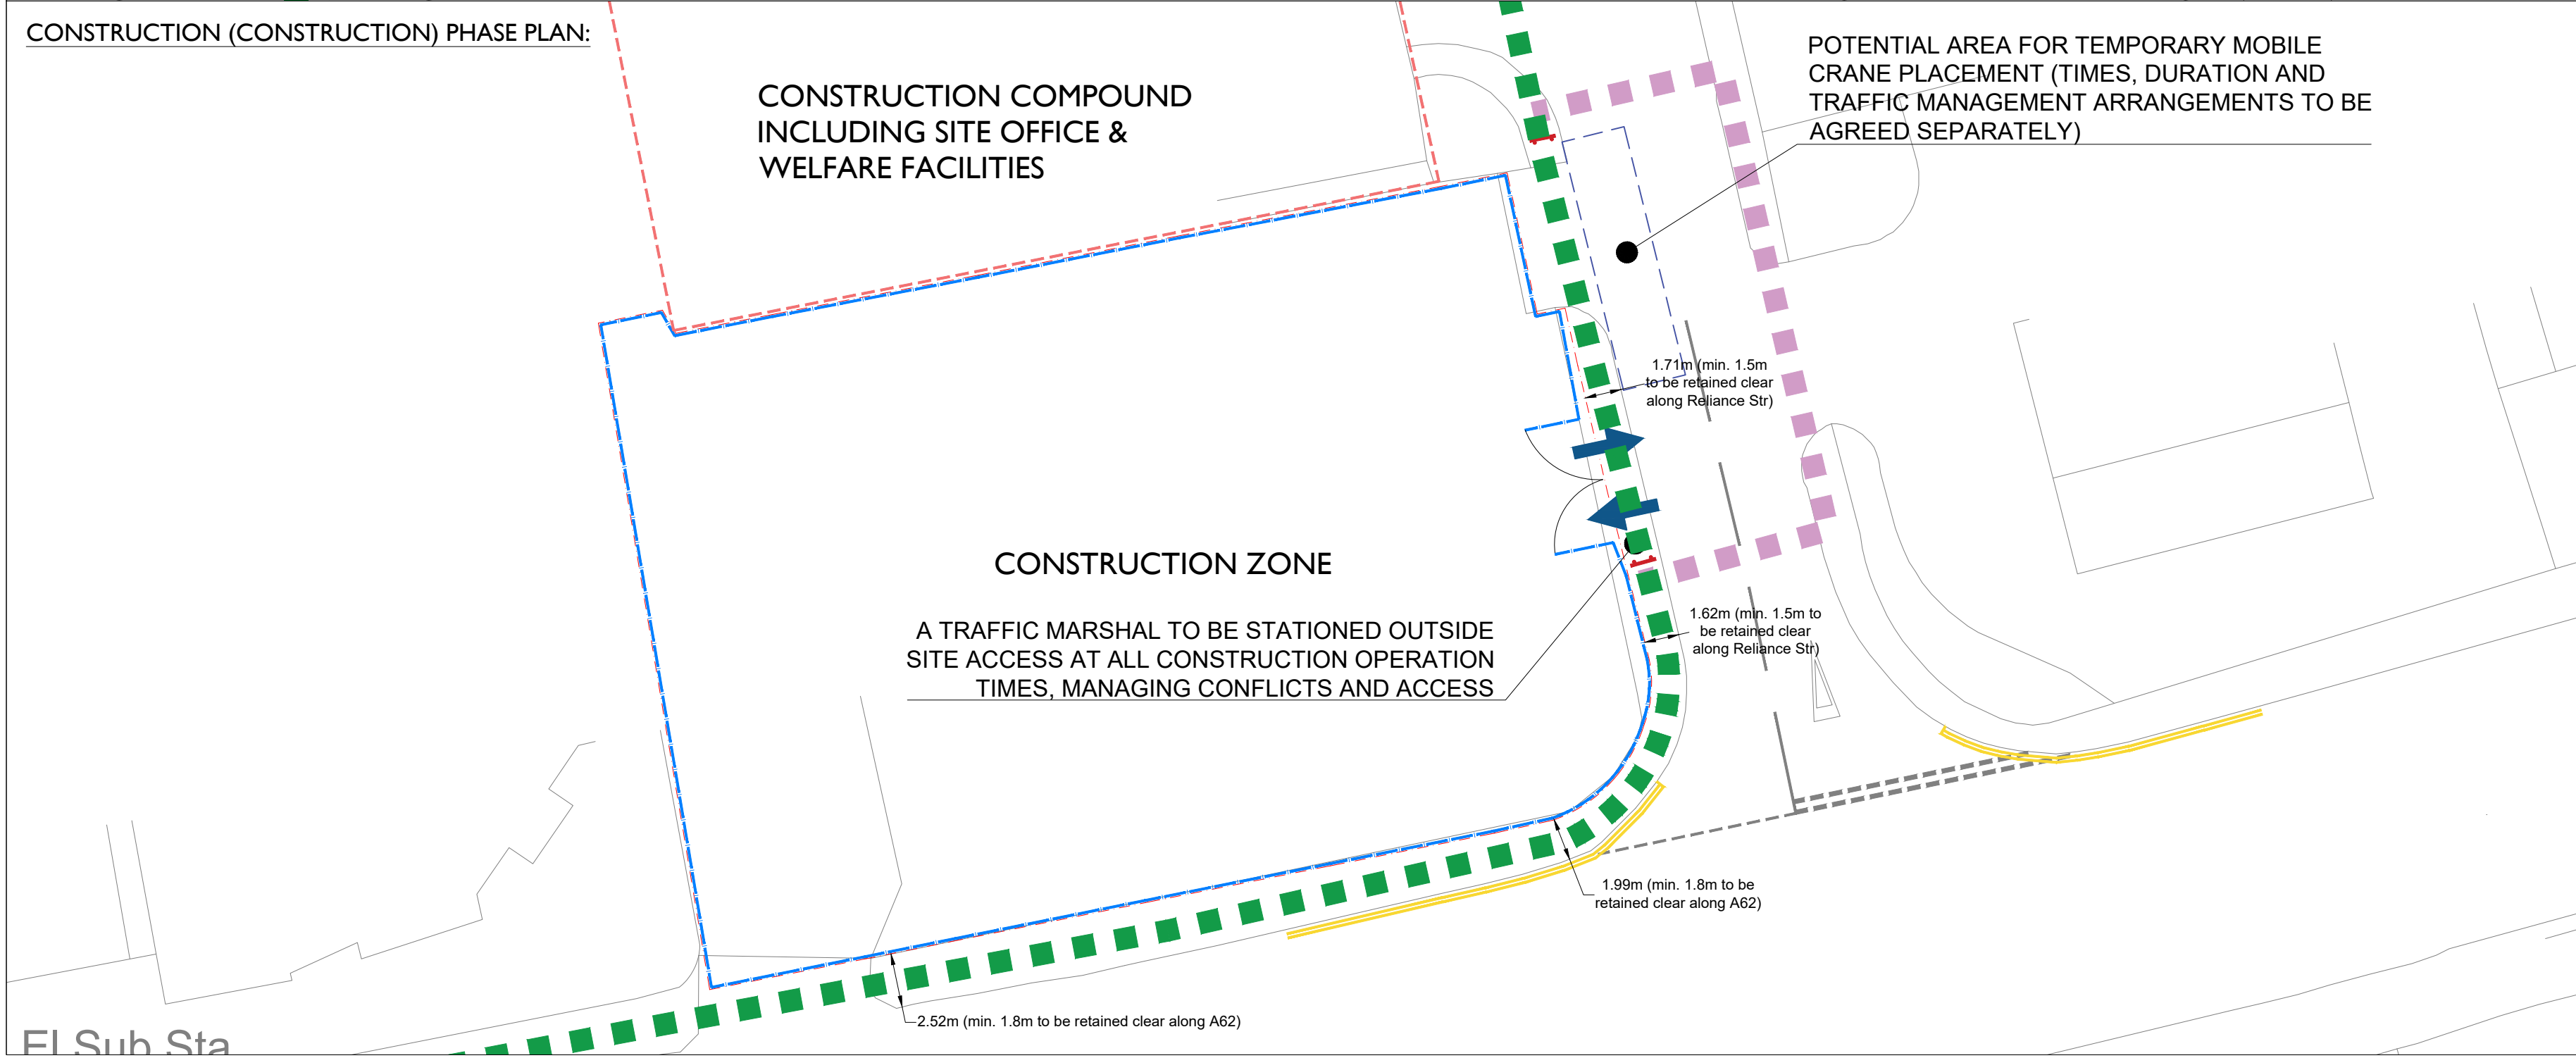
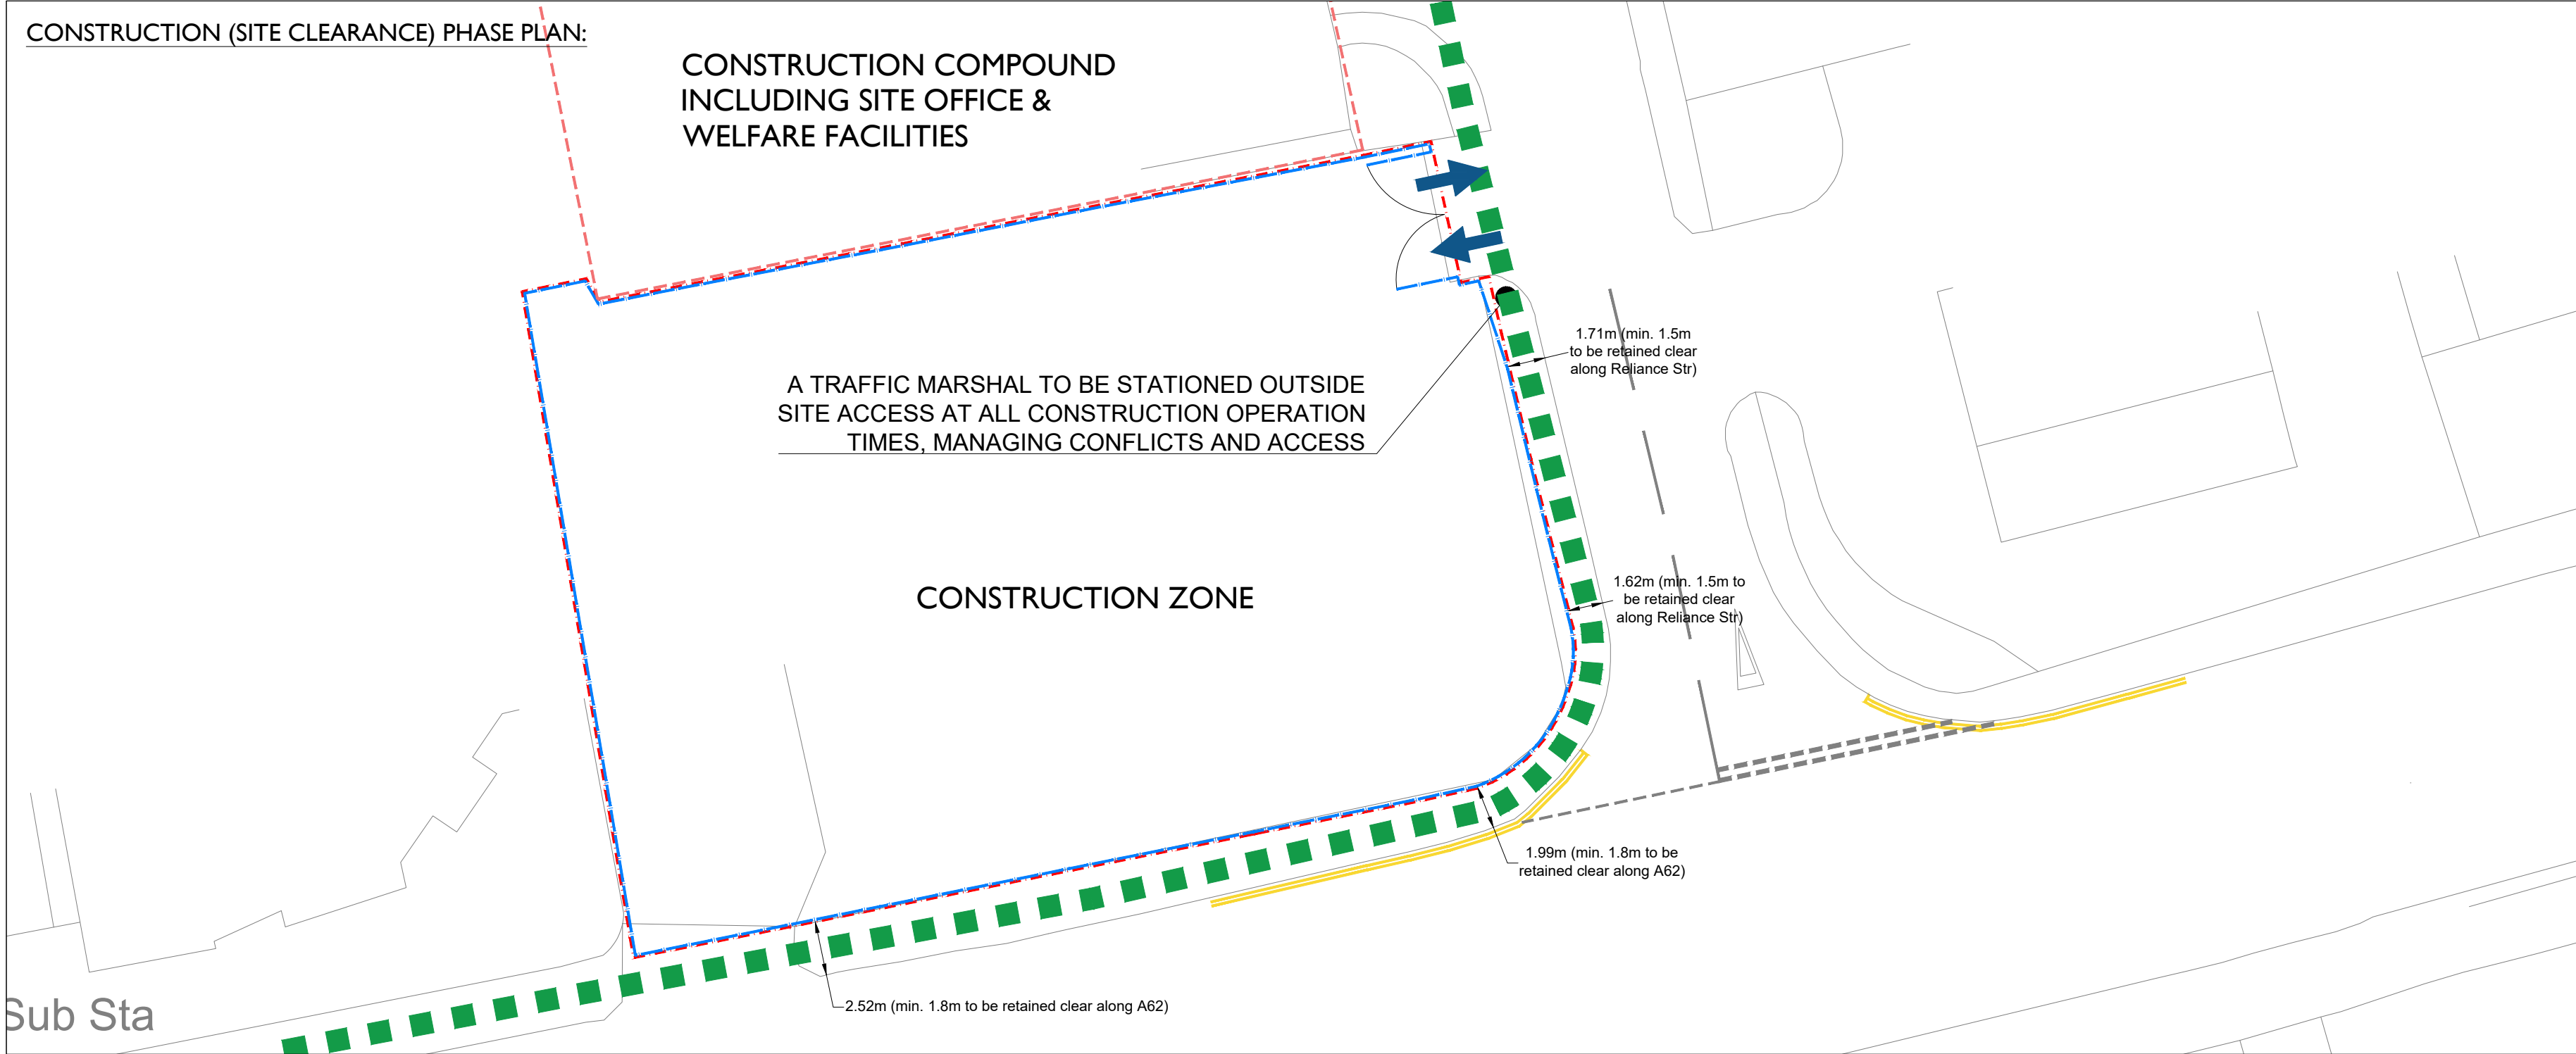


- KEY:
- SITE LIMITS
 - SITE HOARDING
 - WORKS COMPOUND HOARDING
 - PEDESTRIAN ROUTE AROUND SITE HOARDING (STANDARD OPERATION)
 - PEDESTRIAN ROUTE AROUND MOBILE CRANE (TO BE PERMITTED SEPARATELY)
 - SITE ACCESS AND EGRESS LOCATION
 - PEDESTRIAN DIVERSION SIGNAGE

REV	DATE	BY	DESCRIPTION	CKD	APP
DRAWING STATUS:					
FOR INFORMATION					
Ordnance Survey (c) Crown Copyright 2018. All rights reserved. Licence number 100022432					
 1st Floor Millers House, Roydon Road, Stanstead Abbots, SG12 8HN Tel: 01920 871777 www.eastp.co.uk					
CLIENT:					
BE.EV					
ARCHITECT:					
ARCHITECT THAT					
PROJECT:					
RELIANCE STREET, MANCHESTER					
TITLE:					
CONSTRUCTION PHASE TRAFFIC MANAGEMENT PLAN					
SCALE @ A3:		DESIGN-DRAWN:		DATE:	
1 : 250		JM		27/10/2023	
PROJECT No:		DRAWING No:			
4759		SK03 REV B			