




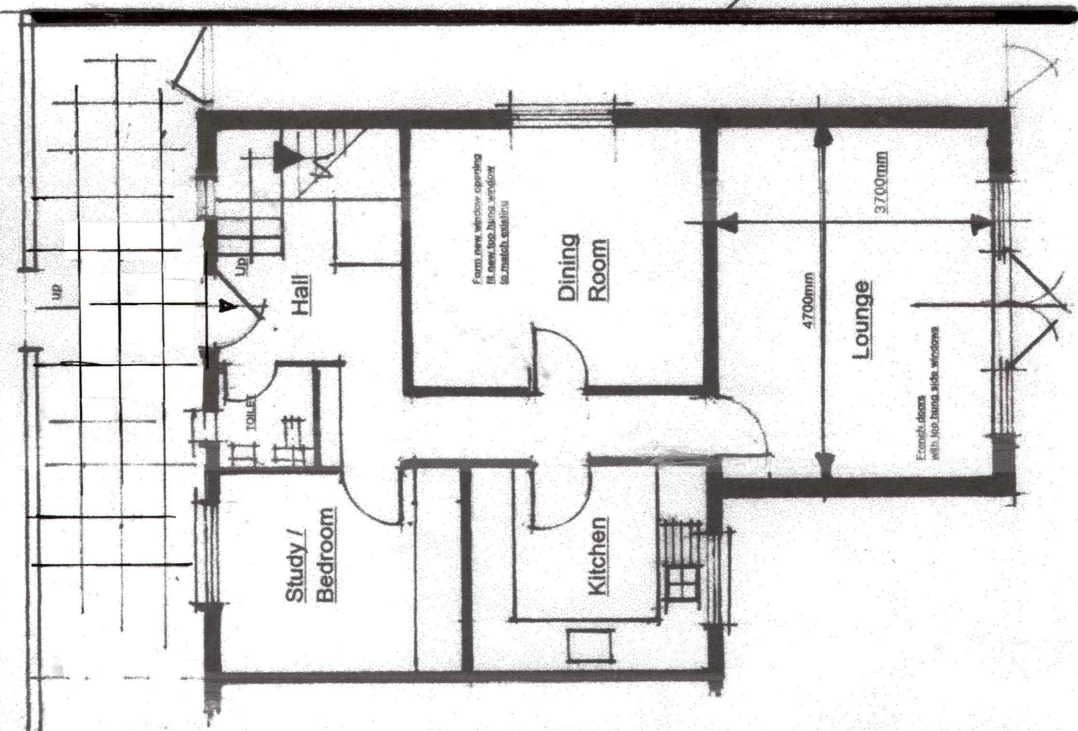

GROUND FLOOR PLAN (AS PROPOSED)

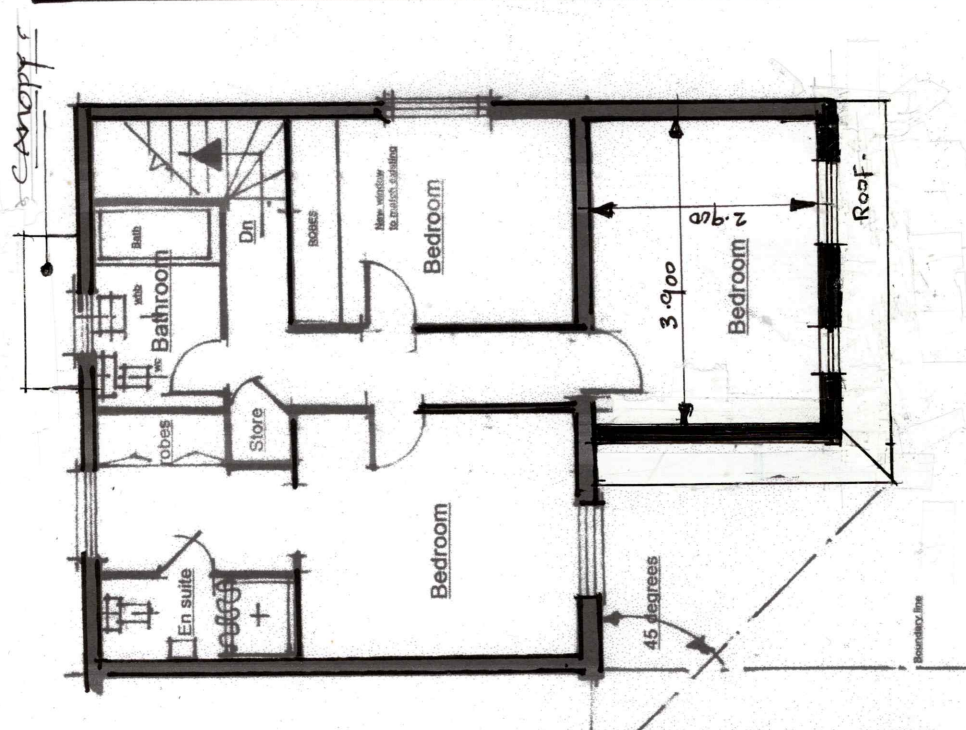


FIRST FLOOR PLAN (As Proposed)

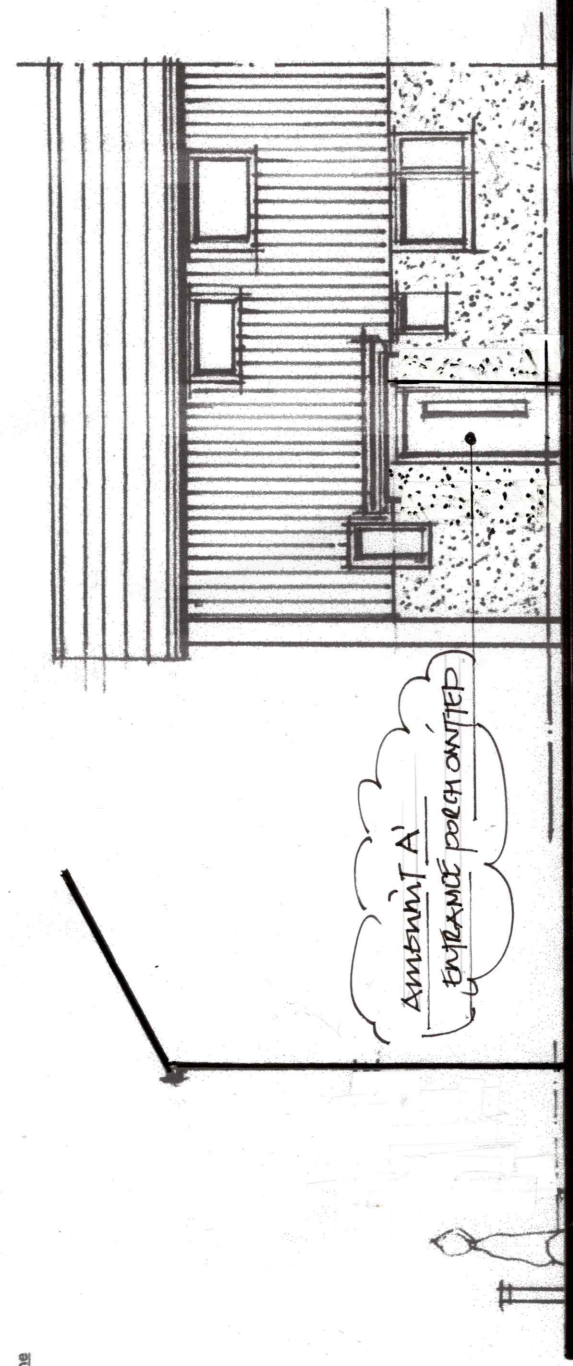


NORTH ELEVATION (Proposed)


FRONT ELEVATION. (Proposed)

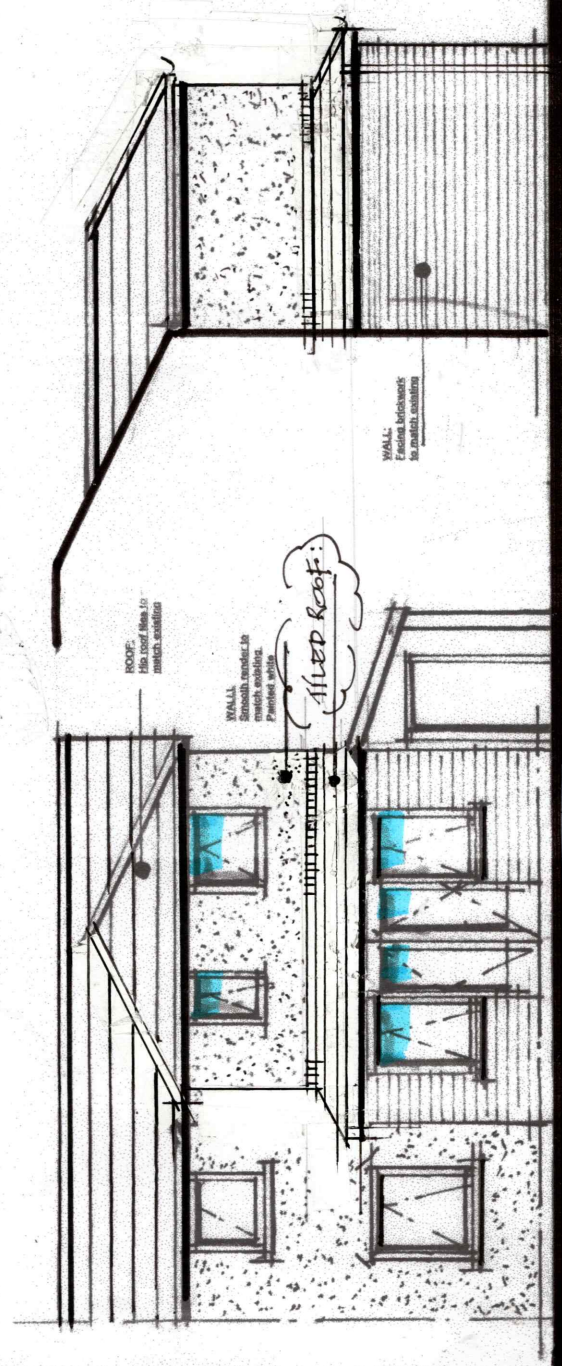


REAR ELEVATION (As Proposed)

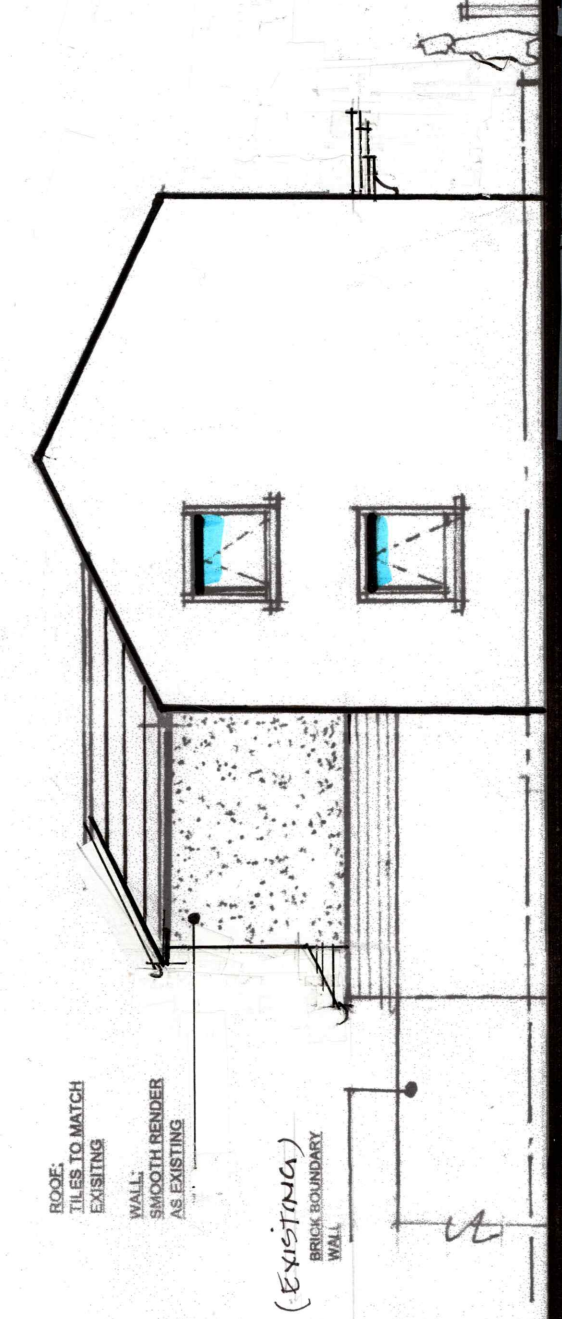

SOUTH ELEVATION. (As Proposed)

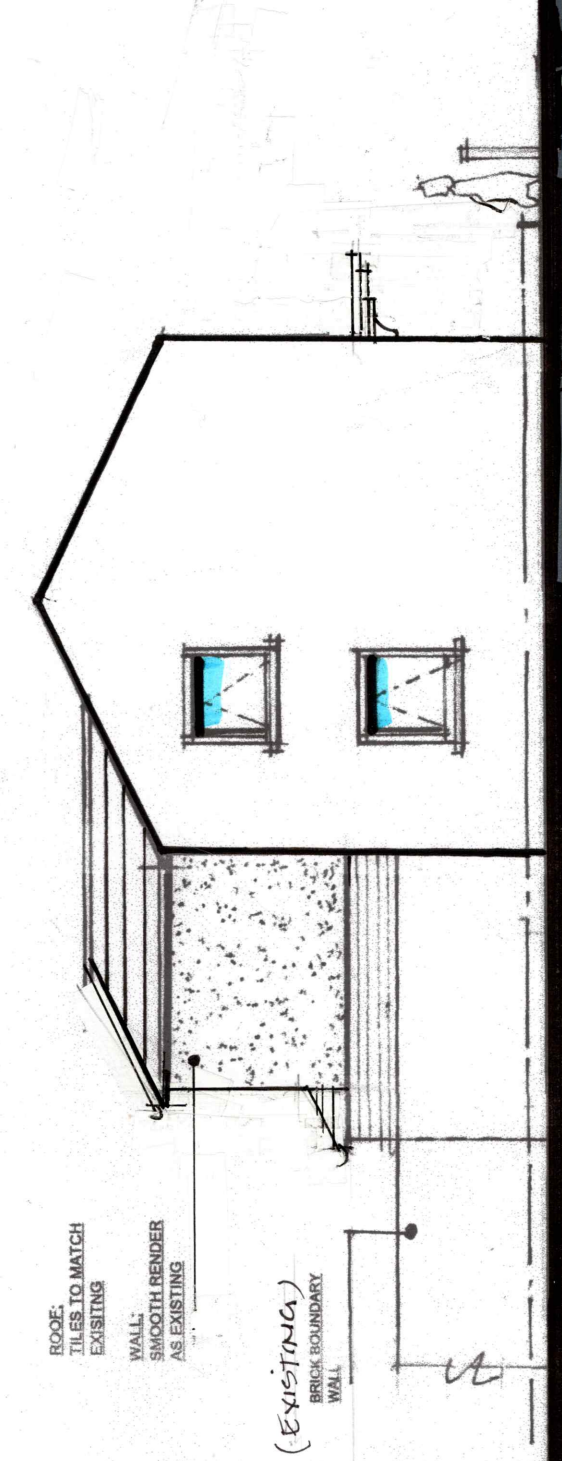

NORTH ELEVATION. (Proposed)

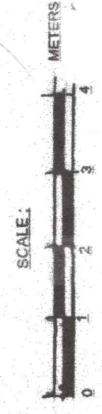

SCALE:

METERS

Drwg. No: RG /AH /02 A
 Scal : 1 :100 @ A3