



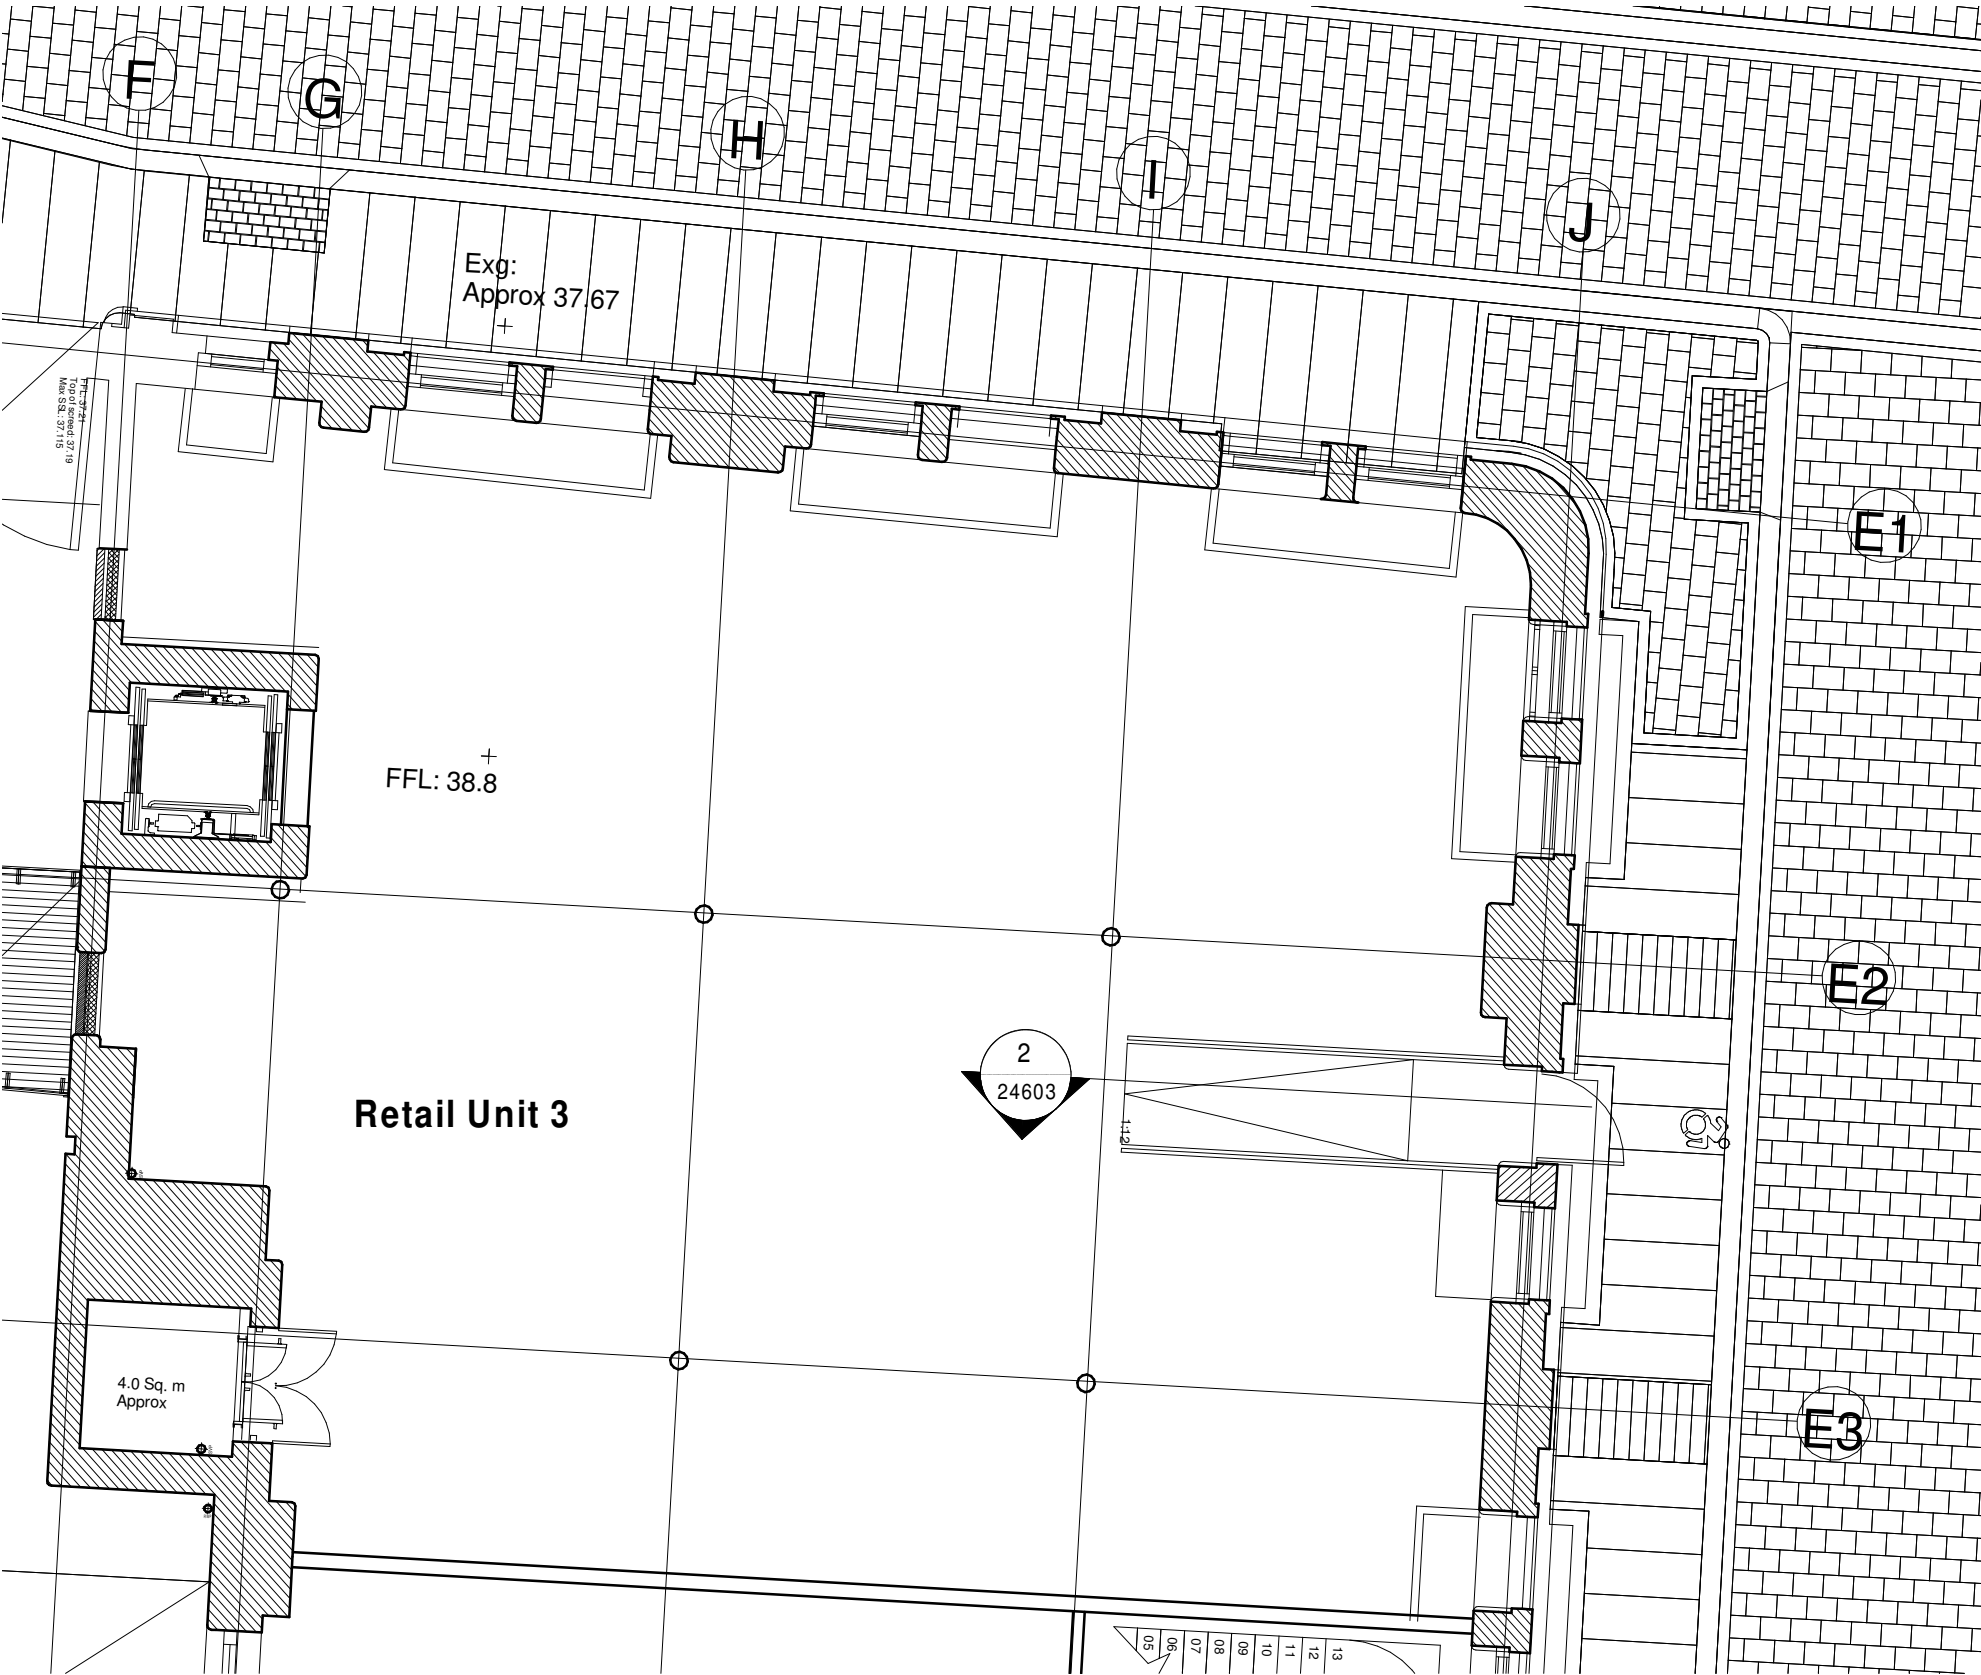

1 Unit 3 Ramp Location Plan
24603 1 : 100

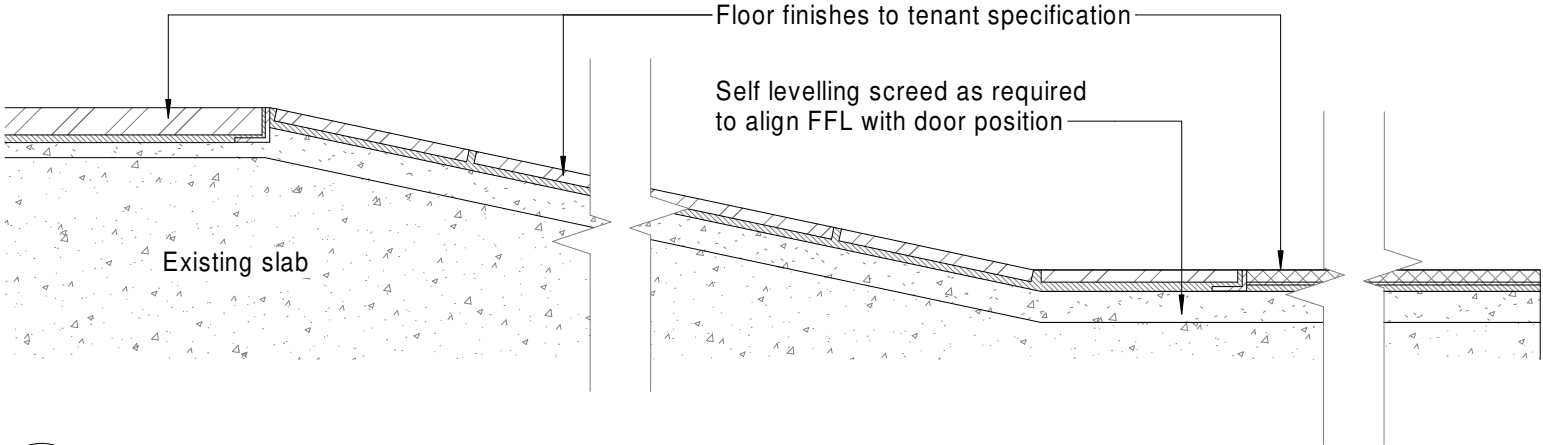

2 Screed Detail to Ramp
24603 1 : 5