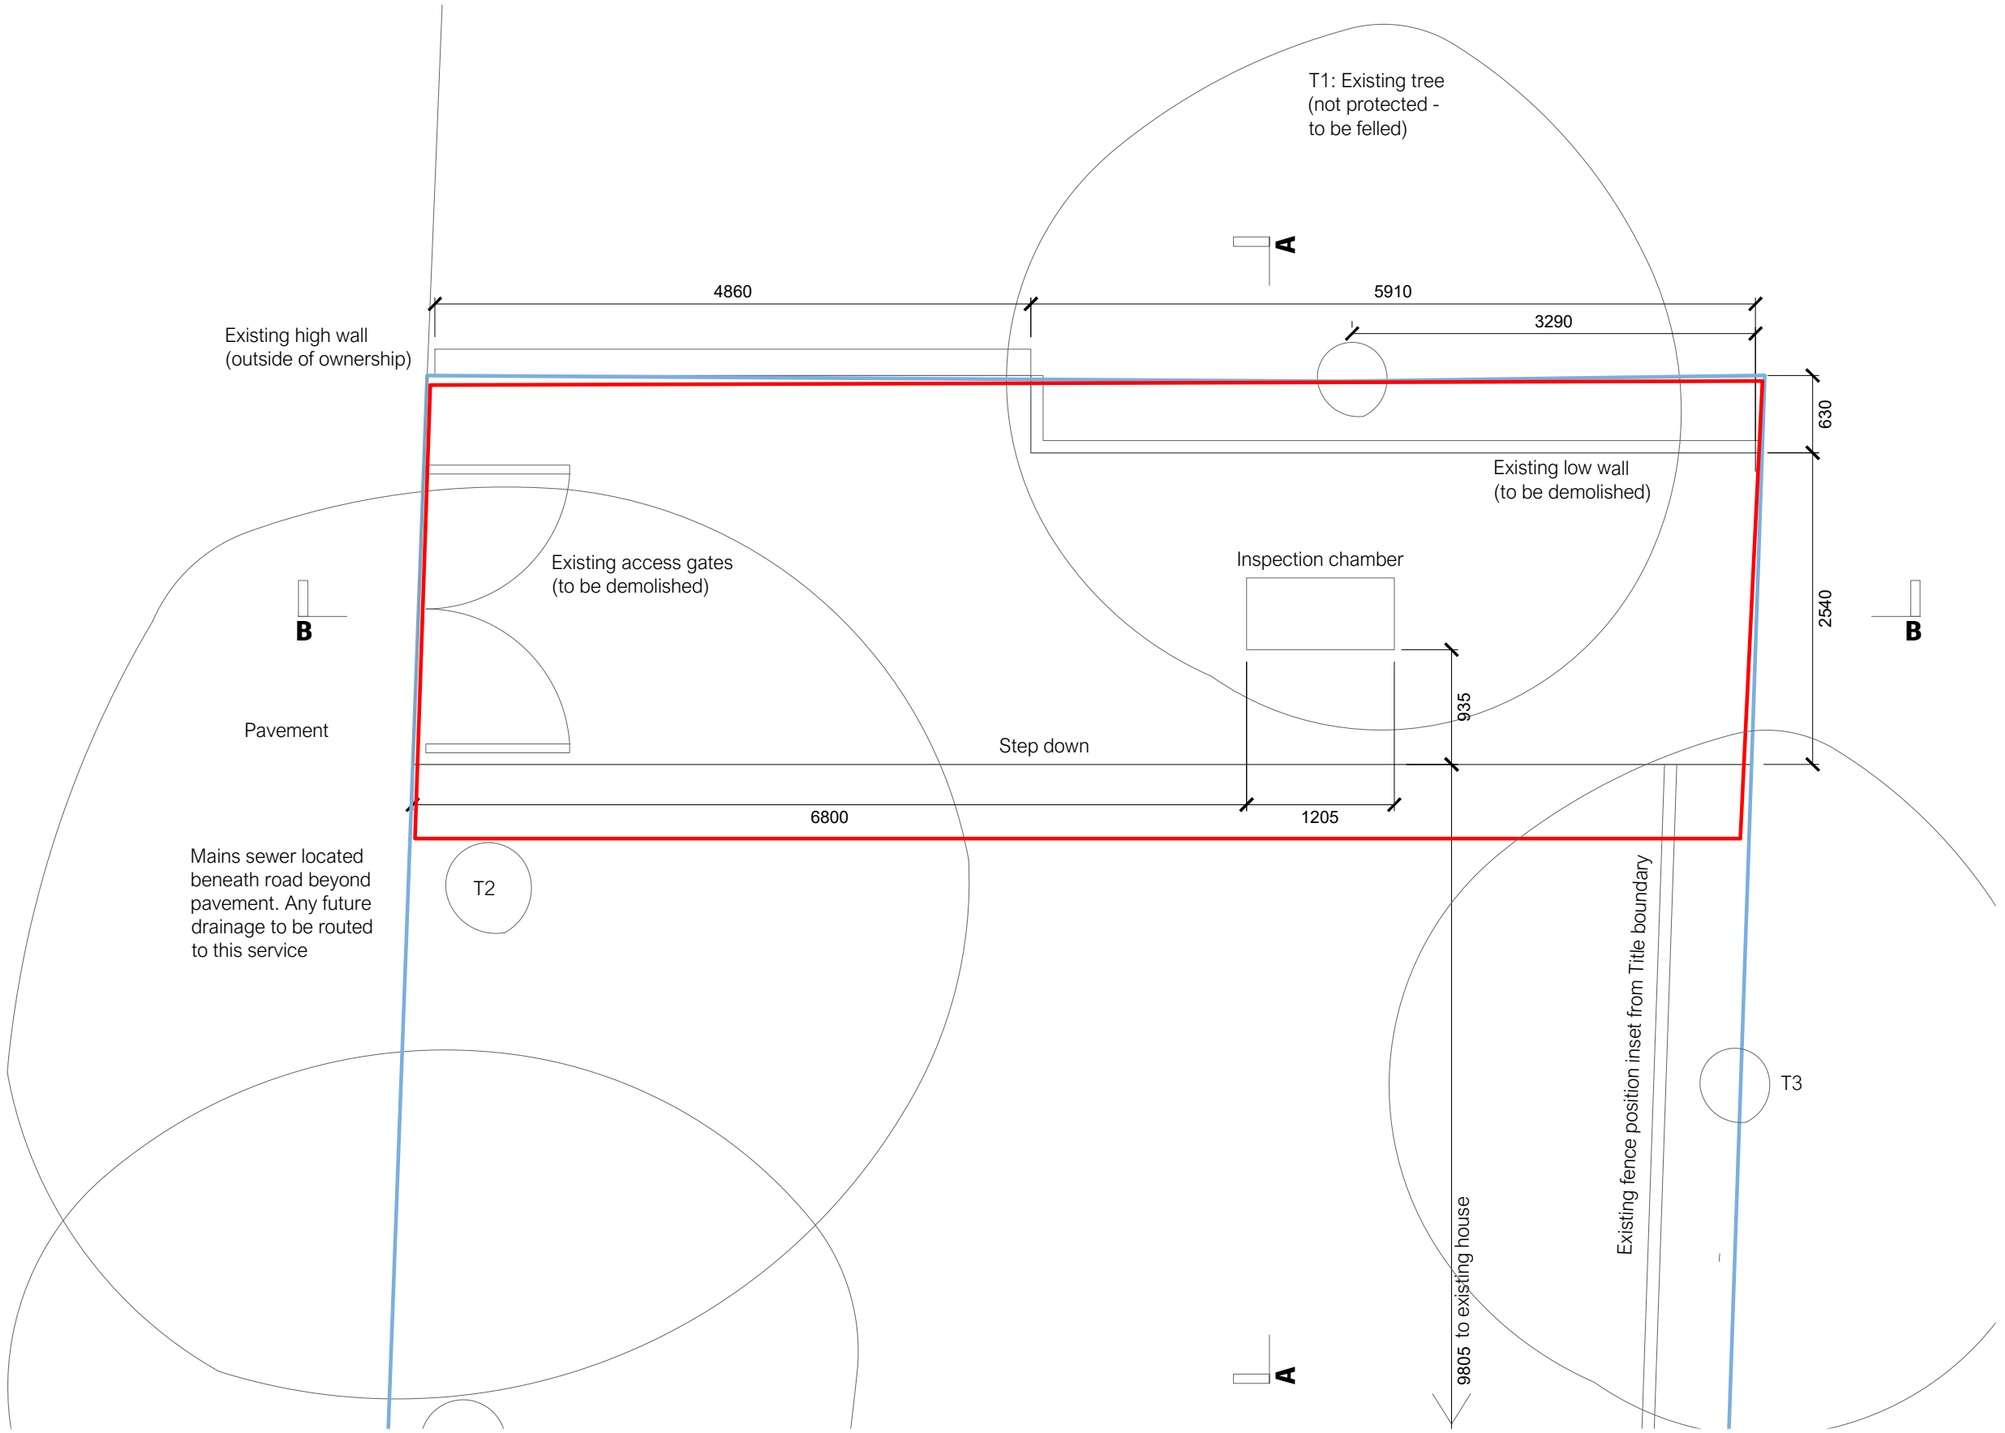


Scale:

0 0.5 1 1.5 2 2.5m

Key:

- Ownership Boundary
- Planning Application Boundary

Project Name: 1 Stephens Road	**Title:** Ground Level Existing	**Scale:** 1:25 @ A1 1:50 @ A3
Drawing No: 031_B1_02_2000	**Status:** Stage 2	**Drawn:** IB
Issue: 02.02.24 Issued for Planning		**Rev:** A

Form. architecture + design
51 Ashfield Road, Altrincham, WA15 9QJ
07946 127 001

Copyright of this drawing is vested in **Form.** architecture + design and must not be copied or reproduced wi written consent. Figured dimensions only are to be taken from this drawing. Do not scale from this drawing.