



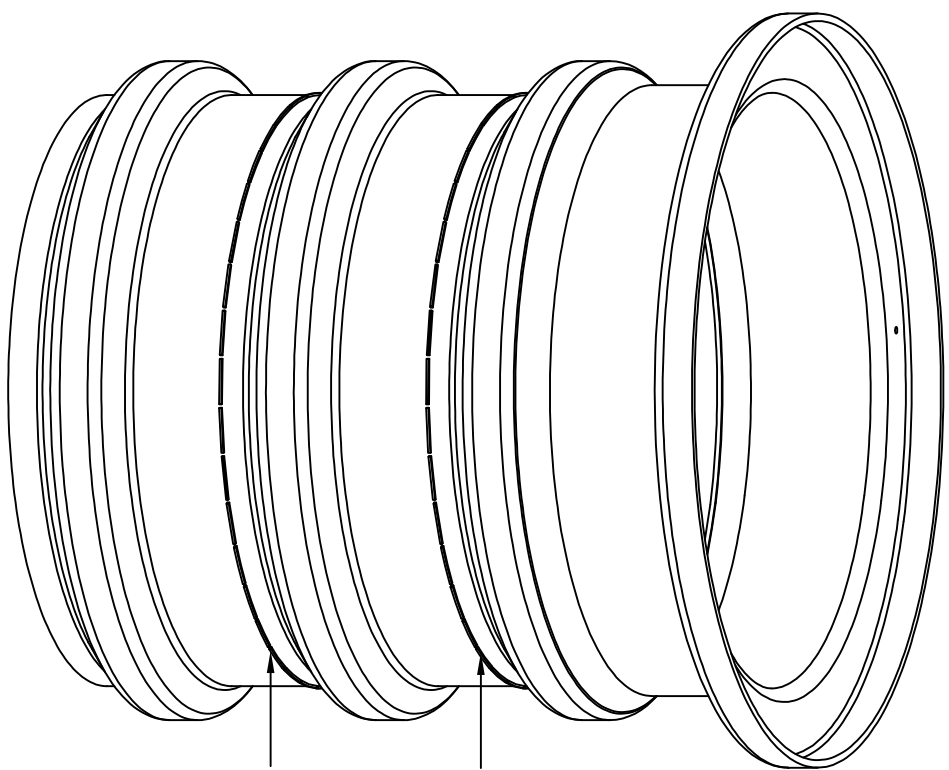


'CUT LINE' GUIDE
FOR ADJUSTABILITY.

'CUT LINE' GUIDE
FOR ADJUSTABILITY.

EXTENSION TURRET – OPTIONAL EXTRA

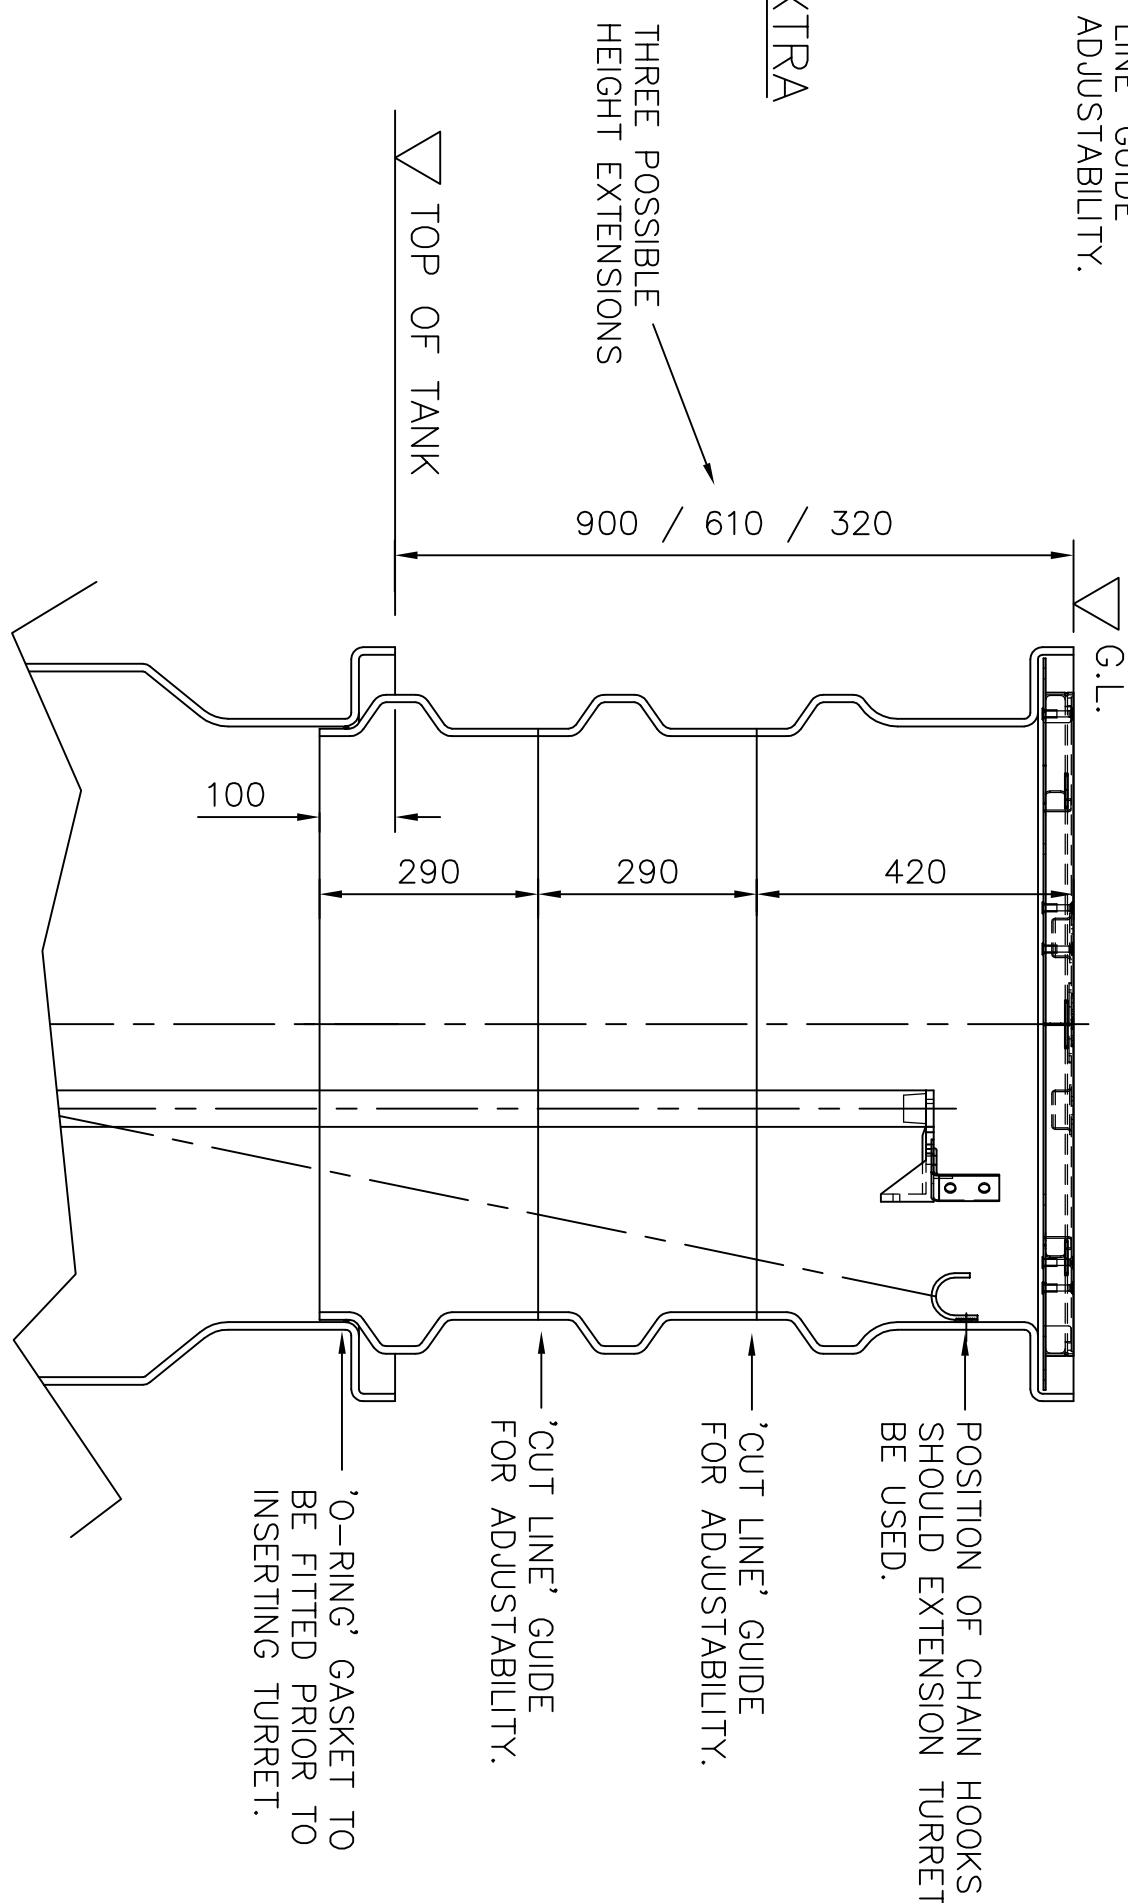


TYPICAL SECTION THROUGH EXTENSION TURRET

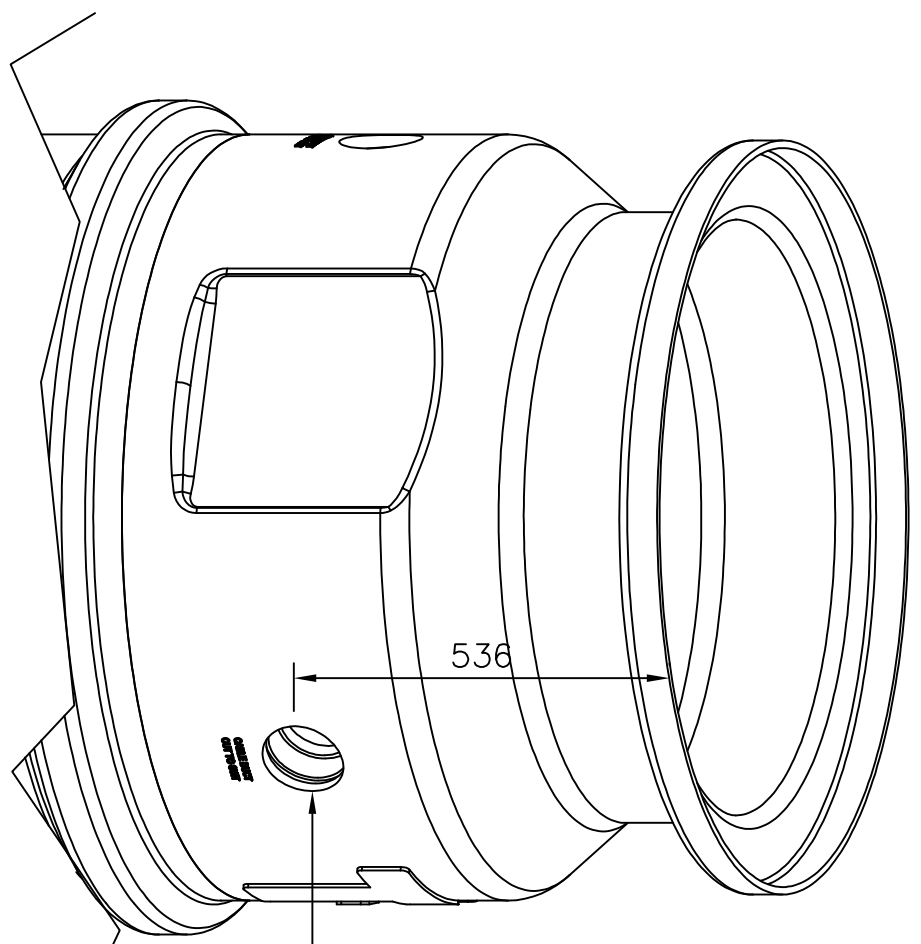


110mm O/D CABLE DUCT
ENTRY. DUCTS SUPPLIED
BY CLIENT.

CABLE DUCT ENTRIES


IF OPTIONAL TURRET IS PURCHASED, PLEASE
REFER TO DRAWING 'TPS/TCK' FOR CLAMP
KIT INSTALLATION PROCEDURE.

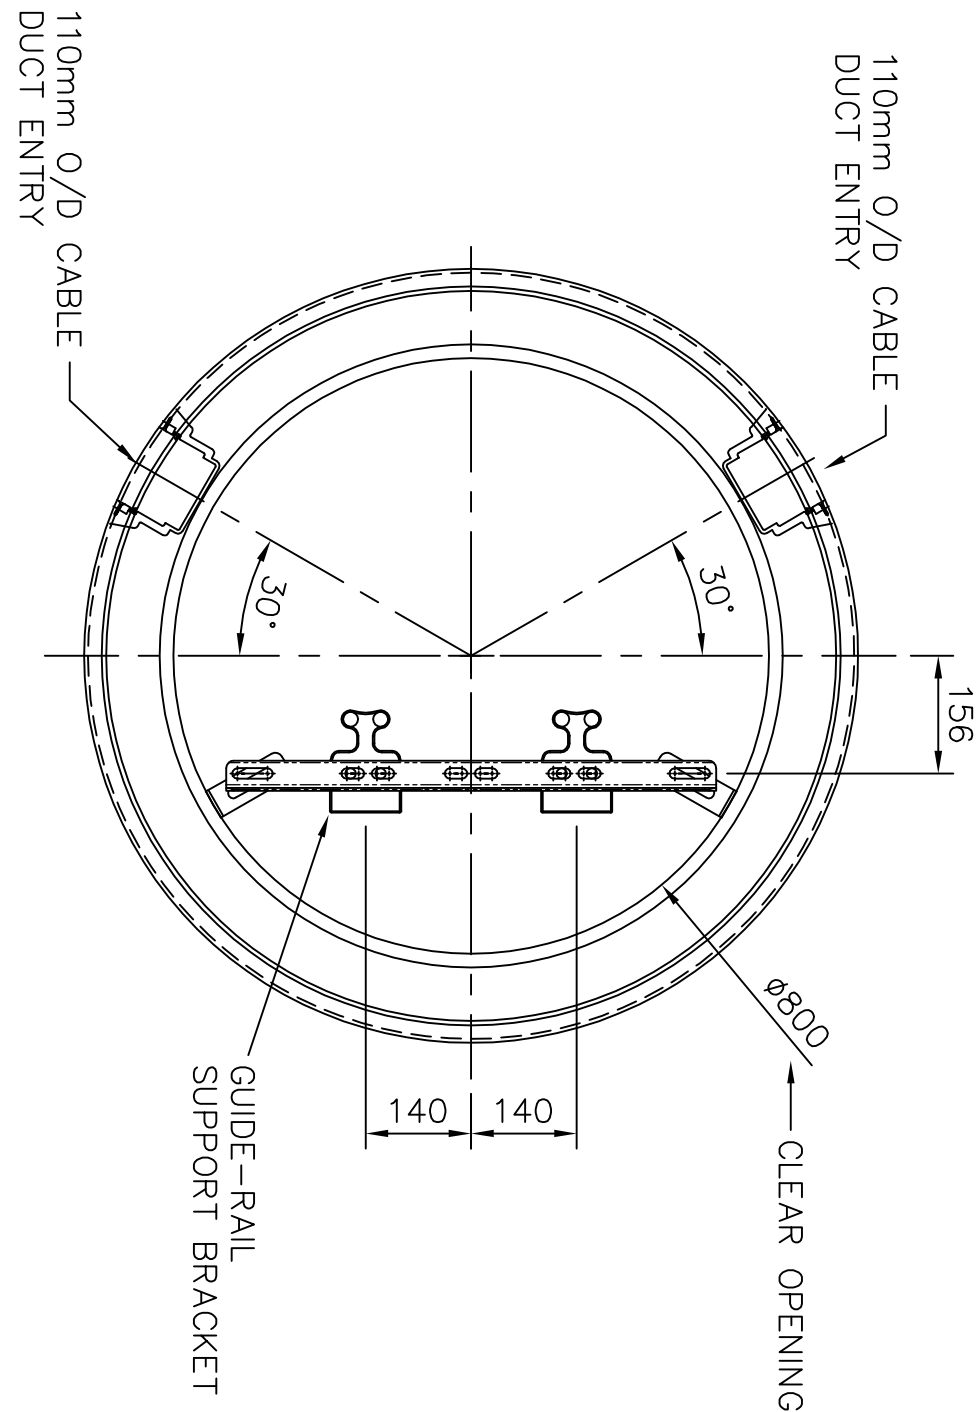

GUIDERAIL BEAM & DUCT ENTRIES

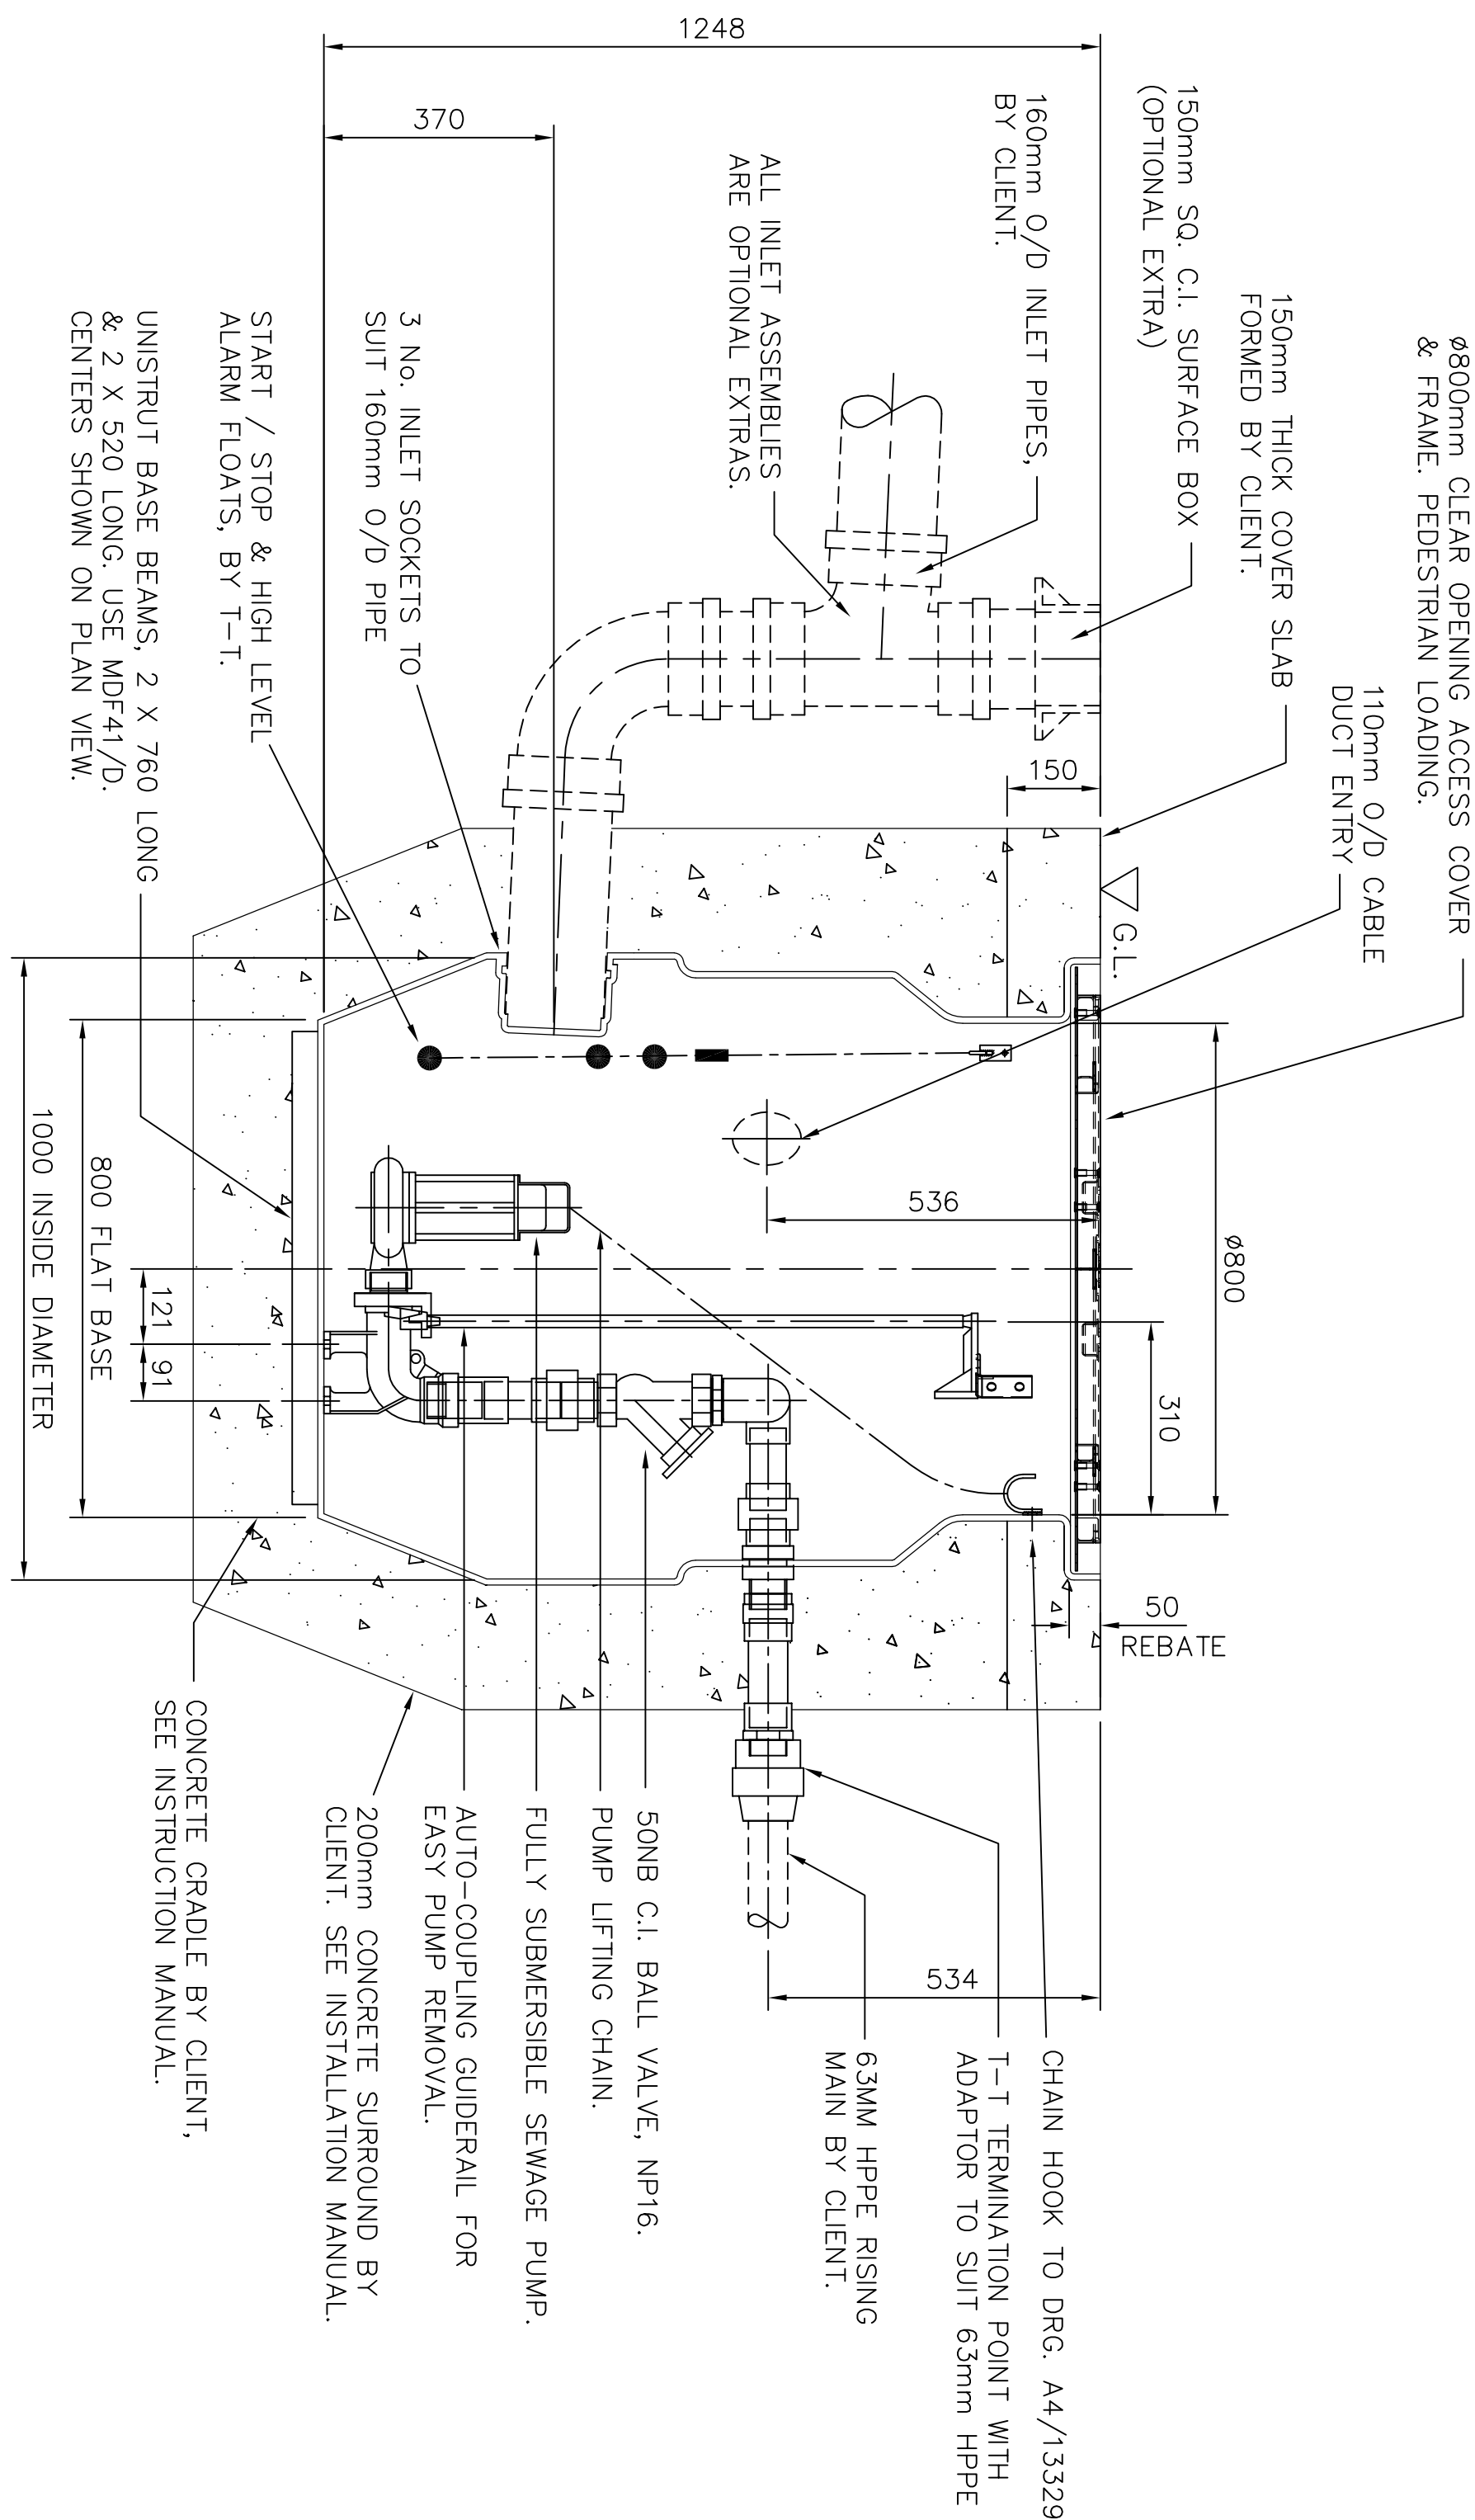

SECTIONAL ELEVATION ON OUTLET CENTRE LINE

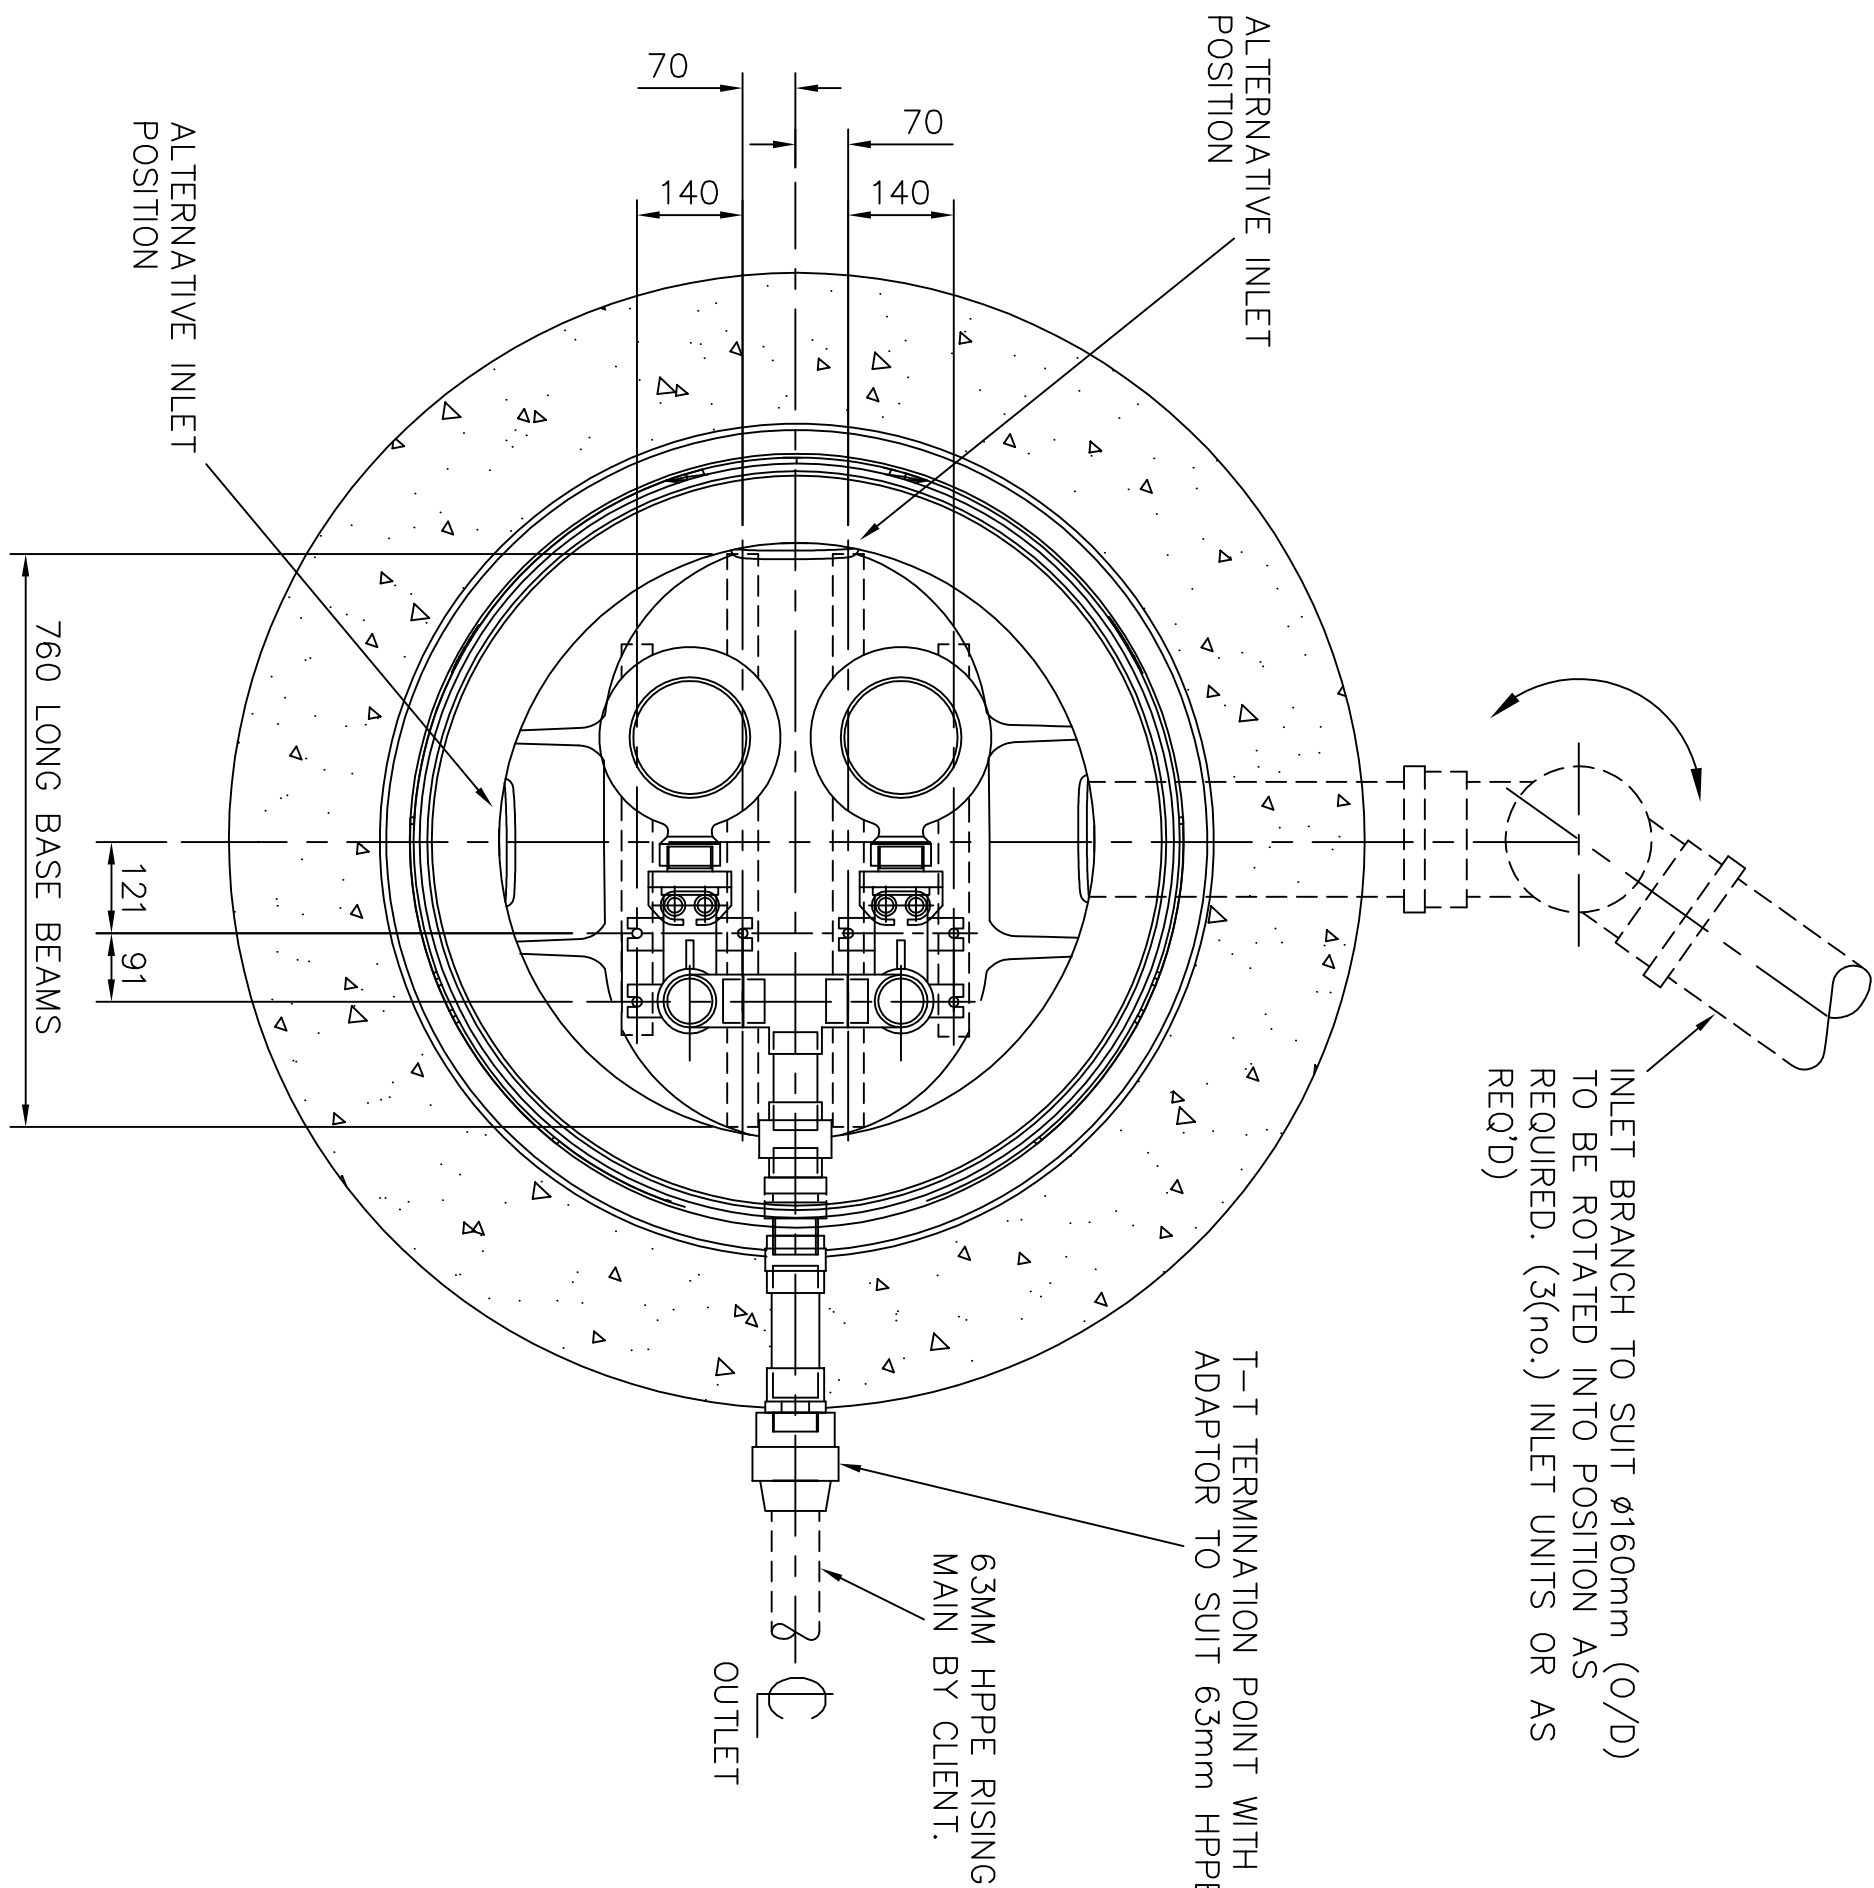


PLAN VIEW

General Notes:
Drawings are to be checked or site with dimensions for variations due to normal construction tolerance.
All dimensions in mm unless otherwise stated.
Drawing notes or conditions are to be reported and checked with the Design Office.
This drawing is the property of T-T PUMPS LIMITED. No portion should be copied, loaned or information thereon be used without the written consent of T-T PUMPS LIMITED.
© Copyright T-T PUMPS Ltd. 2019

REV	DRAWN	APP	DATE	DETAILS
A	HAW	JPW	09.06.20	DIMENSIONS ADDED
B	HAW	JPW	06.01.21	DIMENSION ADDED FOR CABLE DUCT
C	DCC	JPW	14.10.21	EXTRA DIMENSIONS ADDED

Drawing Status:
APPROVED

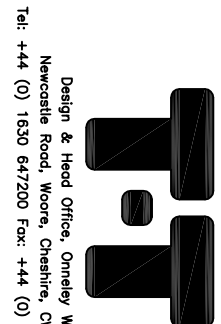

Design & Build Office, Guyana Way,
Mauritius & Africa Office, Guyana Way,
Tel: +44 (0) 1820 647200 Fax: +44 (0) 1820 642100

Client :
Scheme:

Drawing Title :
GENERAL ARRANGEMENT OF MERCURY TANK
WITH TWIN 50NB PUMP AND PIPEWORK.

Drawn: Approved By:
S/H JPW

Date: 13/05/2019 Scale: 1:10 @ A1

Drawing No: TTPS/DLMERC50 Rev. C

Project No: STANDARD PRODUCT TT339-2