




Existing Elevation
1 : 50

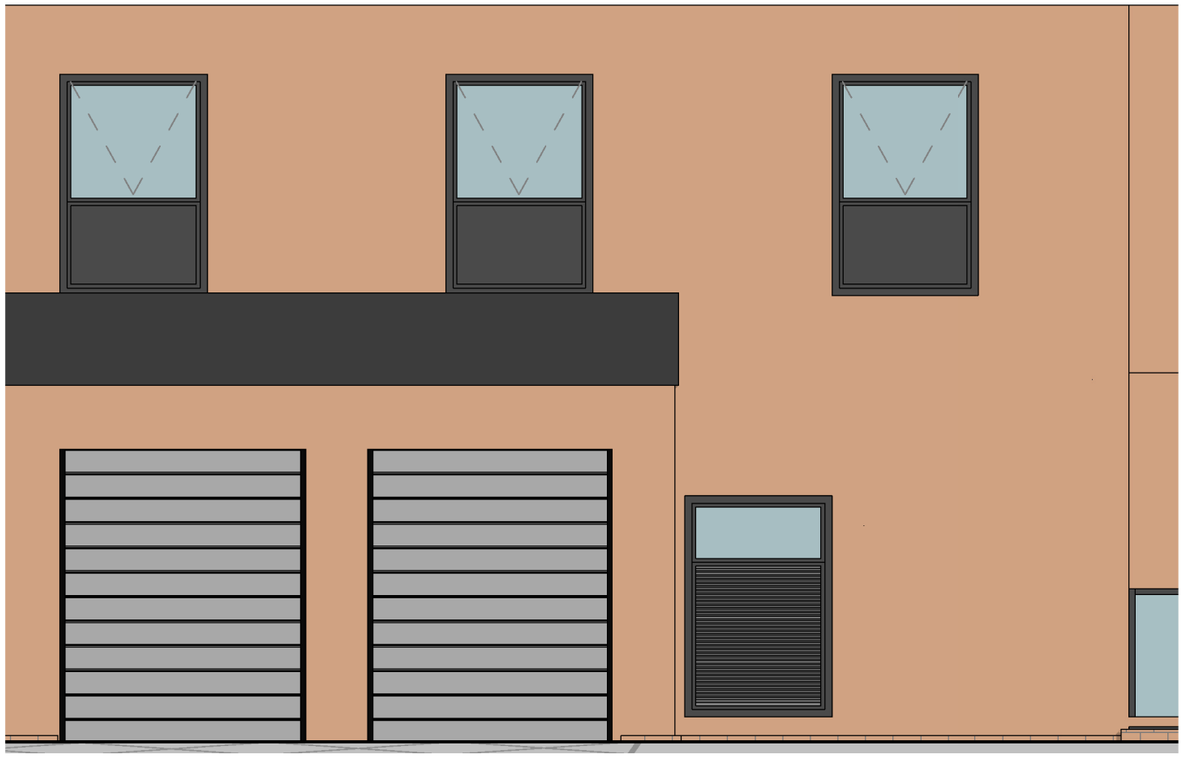


Existing View

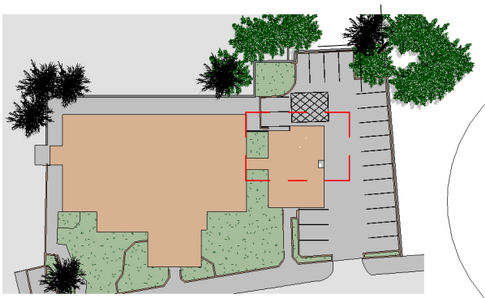

Location Plan
1 : 1000

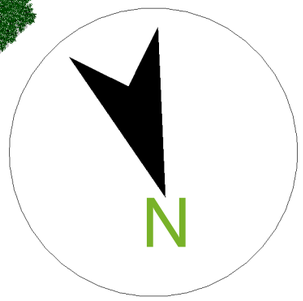

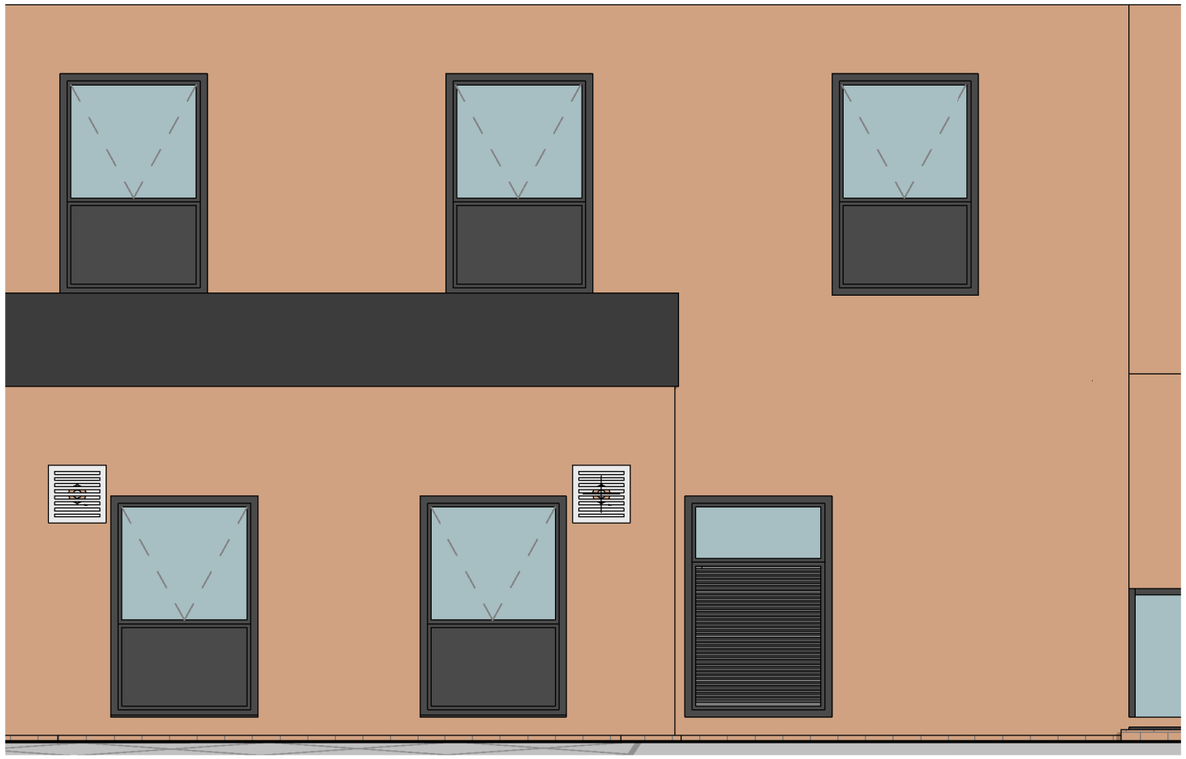

Proposed Elevation
1 : 50



Proposed View

0m 1m 2m 3m 4m 5m

VISUAL SCALE 1:50 @ A1

Project
Chorlton Health Centre

Drawing
Chorlton Elevations Existing & Proposed

Drawing Number
J000XXX-00-202

Scale by @ A3
As indicated

urban design & consult TM

0845 468 0250
info@udc-ltd.co.uk
www.udc-ltd.co.uk

© Urban Design & Consult Ltd
Denzell House, Dunham Road
Bowdon, Cheshire, WA14 4QE