



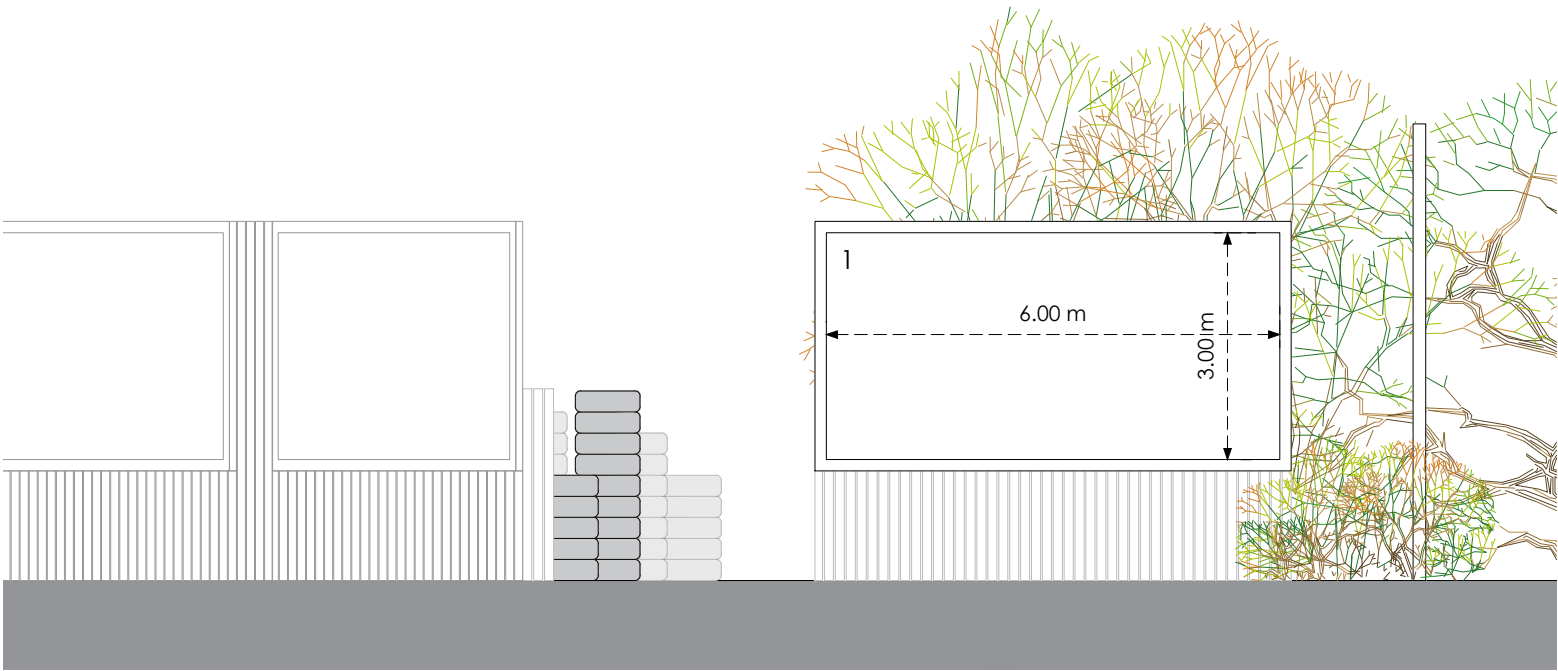


Front Panel C

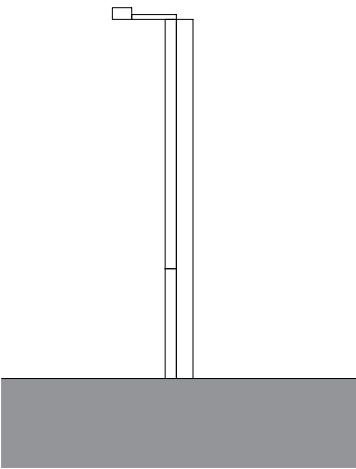


Side

Existing

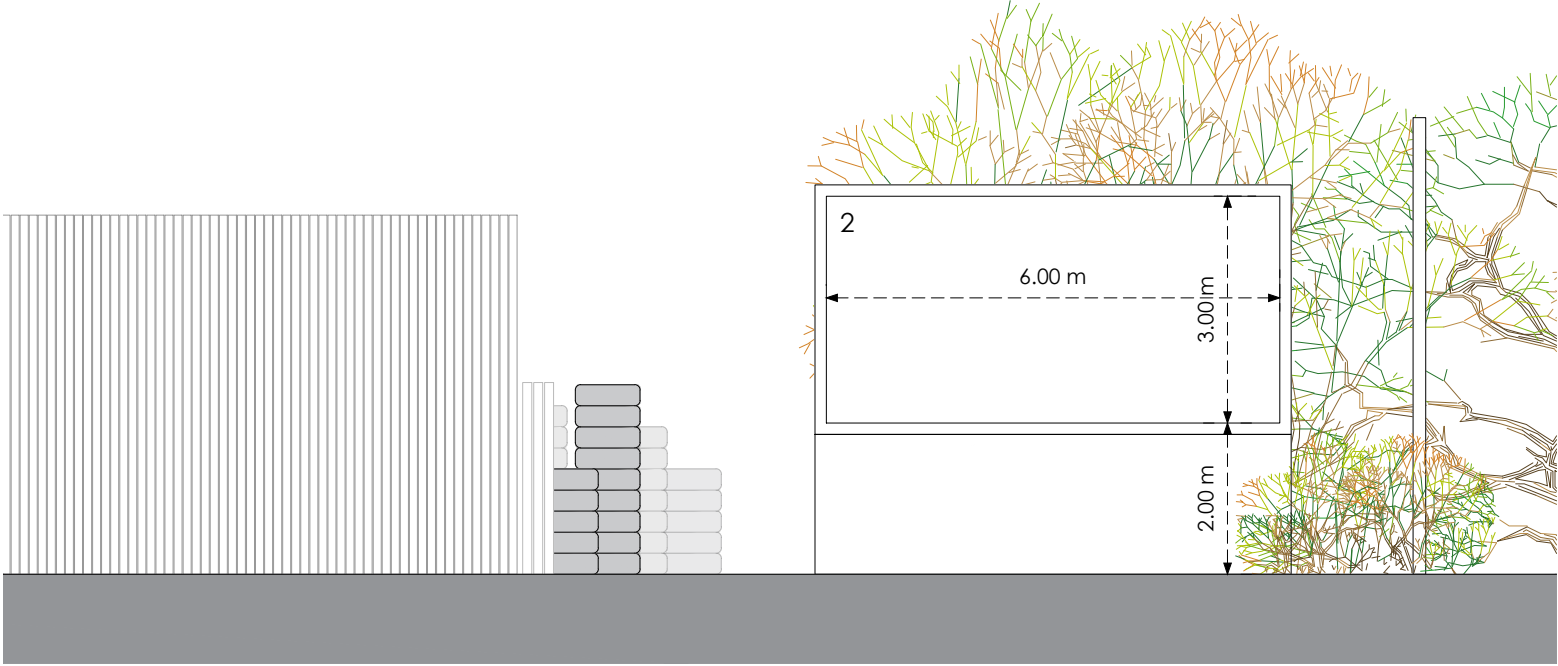

Front Panel D

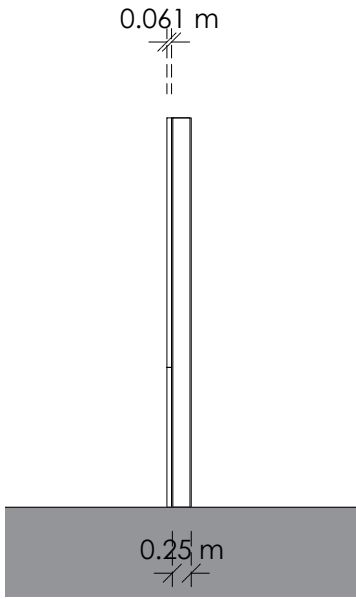

Side

Proposed

0 4m 8m

Title
Existing and Proposed Elevations

Address
Barlow Road, Manchester, M19 3HF

Client

Job No.
15733

Issued
27/10/23

Scale
1:100 @ A3

Key

- 1. Existing Advertising Panel
- 2. Proposed Digital Display

All information is to be checked on site for accuracy and fit. Only drawings with WD status with the most recent revision are to be used for construction.