
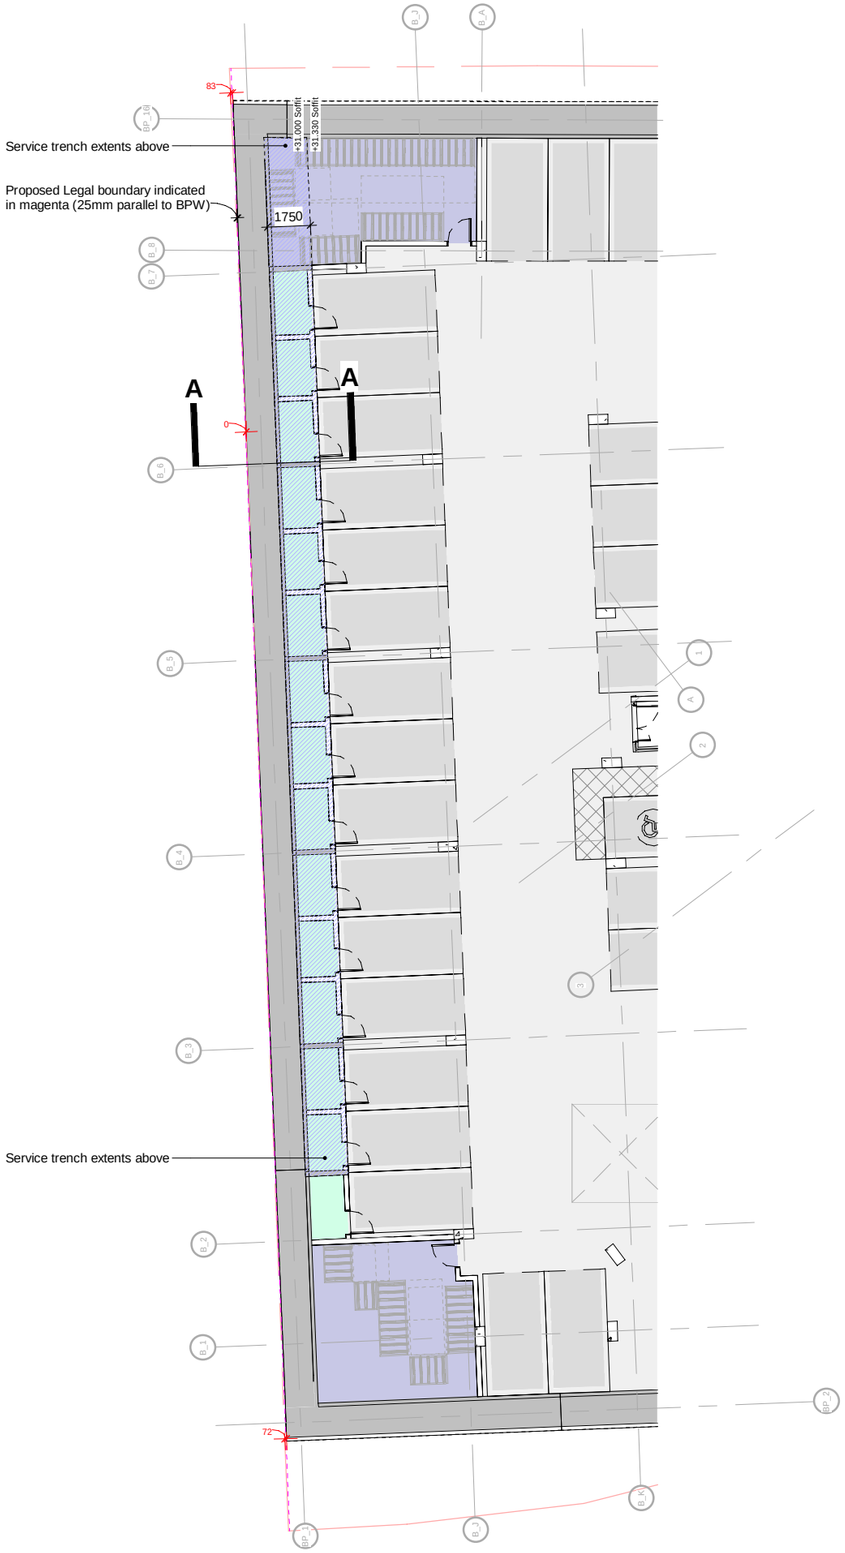


Level B1 Plan
1:250 @ A3

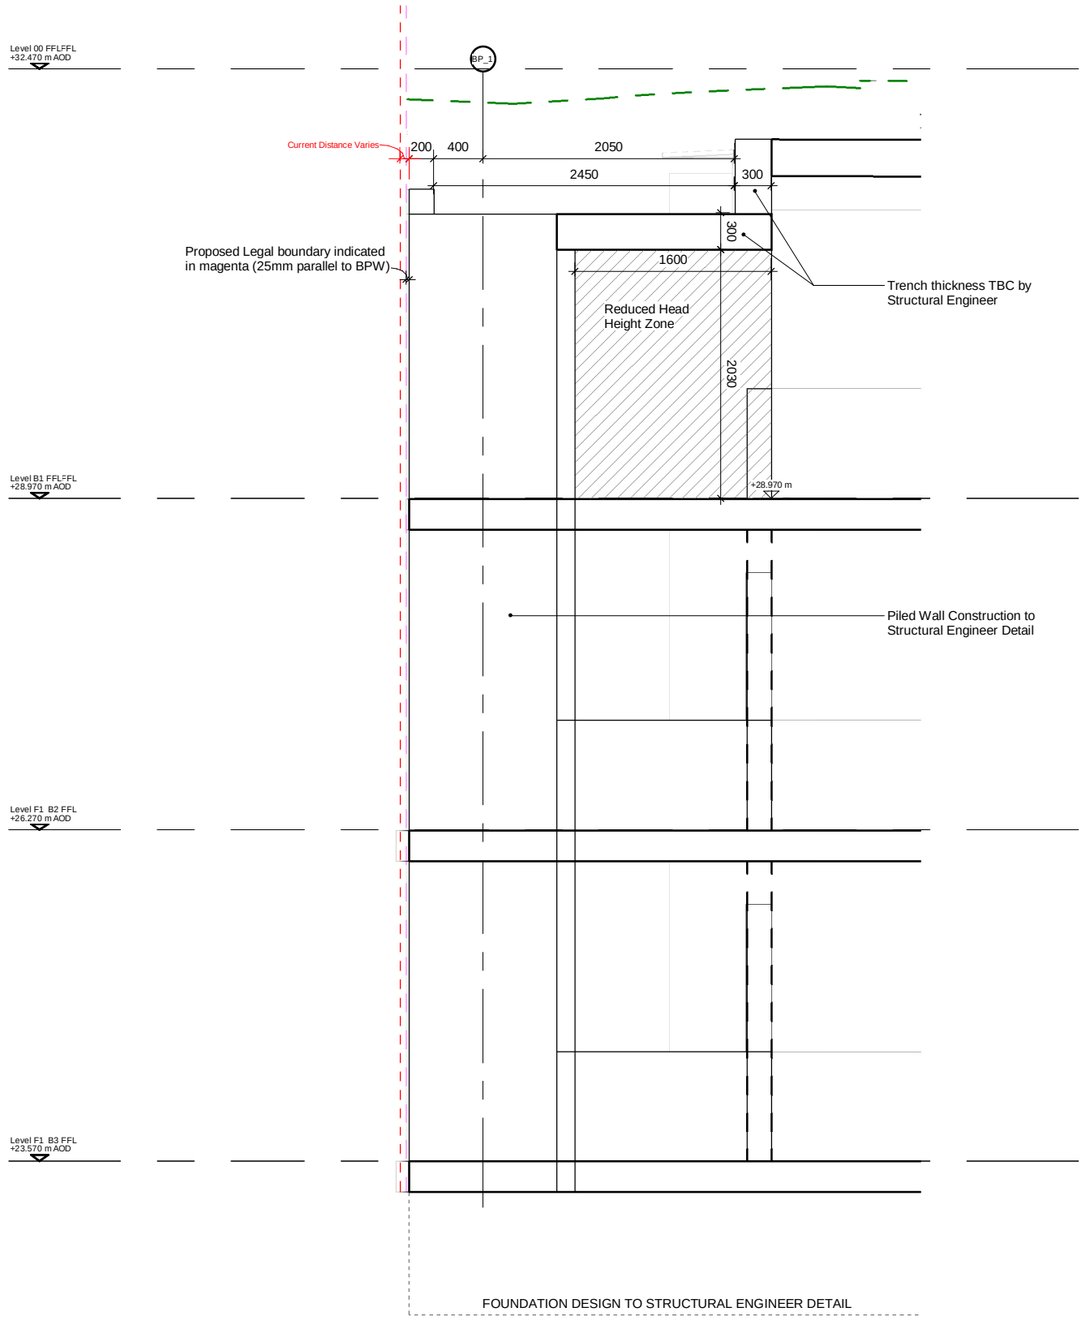

Section AA
1:50 @ A3

This drawing is copyright
Do not scale off dimensions.
All dimensions to be checked on site by contractor.

Contractor to report any dimensional discrepancies, errors or omissions prior to commencing on site.

NOTE:

NORTH

Rev	Date	Description
P01	24-11-2023	First Issue

Project Title
Great Jackson Street - Plot F
Manchester

Drawing Title
F1 BPW/Services Coordination Sketch
General Arrangement
Level B1

Project No
10334

Scale
As Indicated @ A3

Status
Preliminary

SHP Drawing Code
10334-F1-SHP-G200-SK-B1-001

Revision
P01

simpsonhaugh
Manchester
+44 (0)161 835 2345
London
+44 (0)20 7549 4000

© SimpsonHaugh and Partners 2020